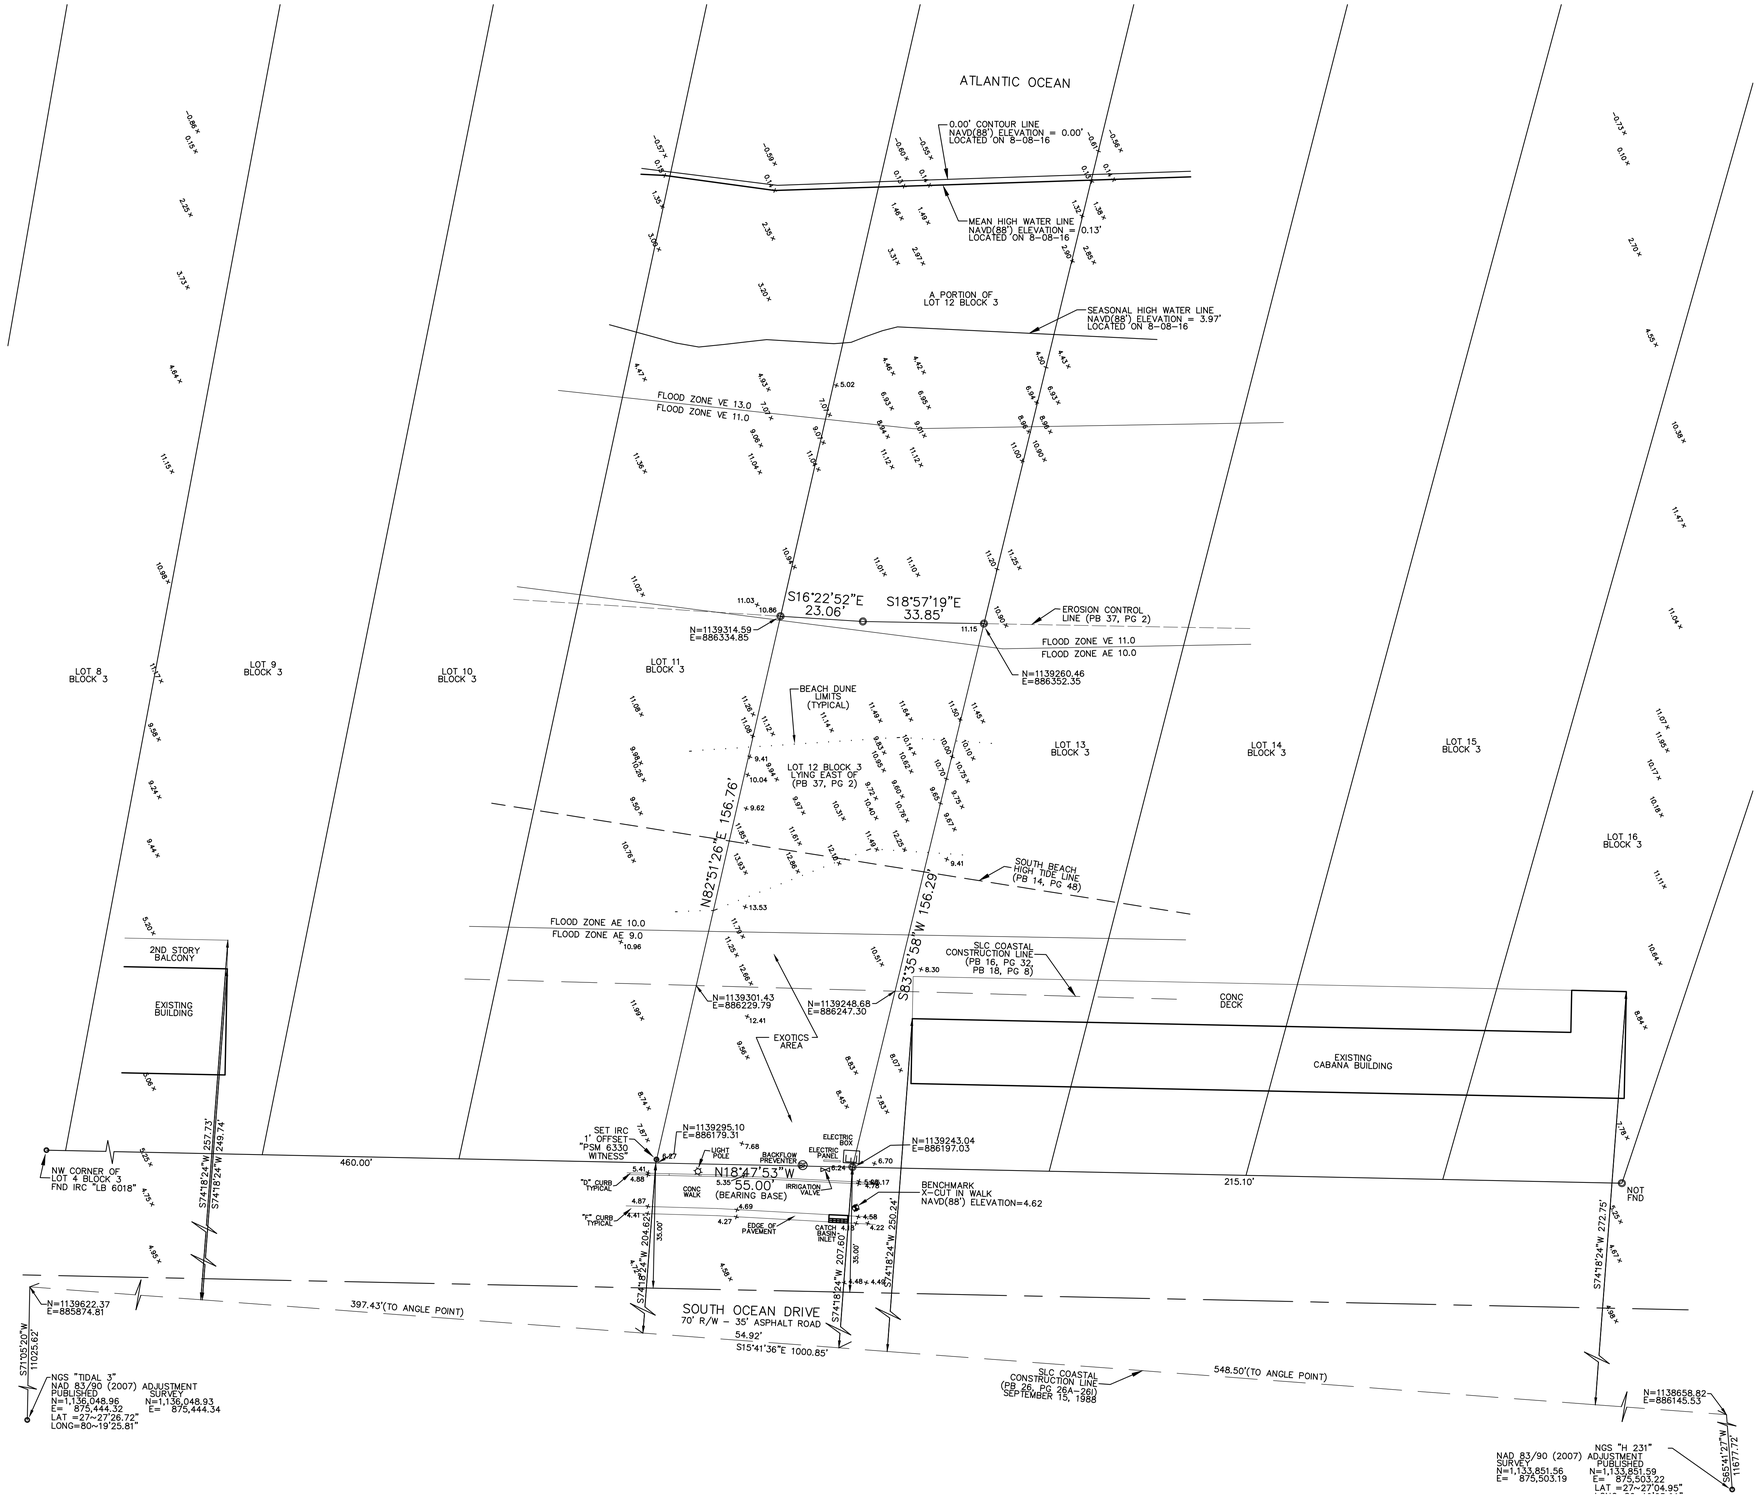

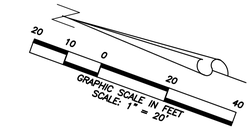

ABBREVIATIONS:

(C) = CALCULATED
CBS = CONCRETE BLOCK STRUCTURE
CMB = COMMISSIONERS' MINUTES BOOK
CONC = CONCRETE
CLF = CHAIN LINK FENCE
(D) = DEED
DE = DRAINAGE EASEMENT
DEP = DEPARTMENT OF ENVIRONMENTAL PROTECTION
DB = DEED BOOK
DIP = DUCTILE IRON PIPE
FND = FOUND
FPL = FLORIDA POWER & LIGHT
IP = IRON PIPE
INV = INVERT
IR = IRON ROD
IRC = IRON ROD WITH PLASTIC CAP
LB = LICENSE BUSINESS
LS = LICENSE SURVEY
(M) = MEASURED
MON = MONUMENT
ORB = OFFICIAL RECORD BOOK
(P) = PLAT
PB = PLAT BOOK
PG = PAGE
PL = PROPERTY LINE
POB = POINT OF BEGINNING
POC = POINT OF COMMENCEMENT
PRM = PERMANENT REFERENCE MONUMENT
R/W = RIGHT-OF-WAY
RCP = REINFORCED CONCRETE PIPE
RGE = RANGE
SEC = SECTION
TWP = TOWNSHIP
UE = UTILITY EASEMENT

SYMBOLS:

= GUY WIRE ANCHOR
= CABLE TELEVISION BOX
= CATCH BASIN
= CATCH BASIN INLET
= CLEANOUT
= ELECTRIC BOX
= TELEPHONE BOX
= SIGN
= SANITARY MANHOLE
= STORM MANHOLE
= NUMBER OF PARKING SPACES
= FIRE HYDRANT
= LIGHT POLE
= CONCRETE POWER POLE
= BACKFLOW PREVENTOR
= MAIL BOX
= IRRIGATION VALVE
= GAS VALVE
= SEWER VALVE
= WATER VALVE
= WELL
= WATER METER
= WOOD POWER POLE
= SET 5/8" IRON ROD WITH PLASTIC CAP PSM#6330

LEGAL DESCRIPTION:

LOT 12 IN BLOCK 3. REVISED MAP, FORT. PIERCE BEACH, ACCORDING TO THE PLAT THEREOF, RECORDED IN PLAT BOOK 8, PAGE 29, OF THE PUBLIC RECORDS OF ST. LUCIE COUNTY, FLORIDA. LESS AND EXCEPT THAT PORTION THEREOF LYING EAST OF THE EROSION CONTROL LINE RECORDED IN PLAT BOOK 37, PAGE 2 OF THE PUBLIC RECORDS OF ST. LUCIE COUNTY, FLORIDA.

SURVEY REPORT:

1. THIS IS A BOUNDARY SURVEY AS DEFINED IN CHAPTER 5J-17.050(10)(a-k), FLORIDA ADMINISTRATIVE CODE.
2. SURVEY BASED ON THE PLAT OF REVISED MAP OF FORT PIERCE BEACH, AS RECORDED IN PLAT BOOK 8, PAGE 29, OF THE PUBLIC RECORDS OF ST. LUCIE COUNTY, FLORIDA.
3. LEGAL DESCRIPTION WAS FURNISHED BY CLIENT.
4. BEARING BASIS: N18°47'53"W ALONG THE WEST LINE OF SAID LOT 12.
5. NO UNDERGROUND UTILITIES OR IMPROVEMENTS WERE LOCATED UNLESS OTHERWISE SHOWN.
6. THIS SITE LIES WITHIN FLOOD ZONE "AE" BASE FLOOD ELEVATION = 9.0 & 10.0, VE 11.0 & 13.0, ACCORDING TO THE FLOOD INSURANCE RATE MAP, COMMUNITY PANEL NO. 12111C0183 J, EFFECTIVE DATE FEBRUARY 16, 2012.
7. FLOOD ZONE SHOWN HEREON IS AN INTERPRETATION BY THE SURVEYOR AND IS PROVIDED AS A COURTESY. THE FLOOD ZONE SHOULD BE VERIFIED BY A DETERMINATION AGENCY.
8. THERE MAY BE ADDITIONAL EASEMENTS AND/OR RESTRICTIONS NOT SHOWN ON THIS SURVEY THAT MAY BE FOUND IN THE PUBLIC RECORDS OF ST. LUCIE COUNTY. NO SEARCH OF THE PUBLIC RECORDS HAS BEEN PERFORMED BY ALEXANDER J. PIAZZA PSM, INC.
9. THE EXPECTED USE OF THE SUBJECT PROPERTY IS FOR THE CONSTRUCTION OF A SINGLE FAMILY DETACHED RESIDENCE AND FALLS WITHIN THE SUBURBAN CATEGORY AS CLASSIFIED IN CHAPTER 5J-17.051(15)(b)(ii), FLORIDA ADMINISTRATIVE CODE. ALL FIELD-MEASURED CONTROL MEASUREMENTS EXCEEDED 1:7,500 FEET ACCURACY REQUIREMENTS FOR THIS CLASSIFICATION. ALL SURVEY MEASUREMENTS ARE IN FEET.
10. ALL MAPPED FEATURES SHOWN HEREON ARE UNDER THE DIRECT SUPERVISION AND RESPONSIBILITY OF ALEXANDER J. PIAZZA PSM, INC.
11. SURVEY MAP AND REPORT OR THE COPIES THEREOF ARE NOT VALID WITHOUT THE SIGNATURE AND ORIGINAL RAISED SEAL OF A FLORIDA LICENSED SURVEYOR AND MAPPER.
12. ADDITIONS OR DELETIONS TO THE SURVEY MAP OR REPORT BY OTHER THAN THE SIGNING PARTY OR PARTIES IS PROHIBITED WITHOUT THE WRITTEN CONSENT OF THE SIGNING PARTY OR PARTIES.
13. THE BEARINGS SHOWN HEREON ARE RELATIVE TO THE STATE PLANE COORDINATE SYSTEM OF THE NORTH AMERICAN DATUM OF 1983 (2007 ADJUSTMENT) AND THE ELEVATIONS SHOWN HEREON ARE BASED ON THE NORTH AMERICAN VERTICAL DATUM OF 1988 AND ARE REFERENCED TO THE LENGEMANN OF FLORIDA'S L-NET GPS NETWORK DEVELOPED WHICH MEETS OR EXCEEDS THE FEDERAL GEODETIC CONTROL COMMITTEE (FGCC) GUIDELINES FOR "GEOMETRIC GEODETIC ACCURACY STANDARDS AND SPECIFICATIONS FOR USING GPS RELATIVE POSITIONING TECHNIQUES" AS WELL AS THE STANDARDS OF PRACTICE SET FORTH BY THE FLORIDA BOARD OF LAND SURVEYORS IN CHAPTER 5J-17.051 FLORIDA ADMINISTRATIVE CODE, PURSUANT TO CHAPTER 472.027 FLORIDA STATUTES. BENCHMARKS SET OR FOUND FOR THIS SURVEY ARE NOTED ON THE SKETCH.
14. THIS SURVEY IS PREPARED ONLY FOR THE PARTIES LISTED BELOW AND IS NOT ASSIGNABLE.
PREPARED FOR: PAUL D. MANDEL
DIANE M. PERKINS
REALTIME PROPERTY AND DEVELOPMENT SERVICES
15. ©COPYRIGHT 2016 BY ALEXANDER J. PIAZZA PSM, INC.
THE SKETCH OF SURVEY AND SURVEY REPORT COMPRISE THE COMPLETE SURVEY.
THIS SURVEY IS NOT VALID UNLESS THE SKETCH AND REPORT ACCOMPANY EACH OTHER.
REPRODUCTIONS OF THIS SURVEY ARE NOT VALID WITHOUT THE SIGNATURE AND ORIGINAL RAISED SEAL OF A FLORIDA LICENSED SURVEYOR AND MAPPER EMPLOYED BY ALEXANDER J. PIAZZA PSM, INC.

ALEXANDER J. PIAZZA PSM, INC.

DATE OF FIELD SURVEY: 8-08-16

DATE OF SURVEY: 8-11-16

O:\Logo\AJP-Signature.TIF

ALEXANDER J. PIAZZA
PROFESSIONAL SURVEYOR AND MAPPER
FLORIDA CERTIFICATE No. 6330

DATE:	REVISIONS:	BY:

ALEXANDER J. PIAZZA PSM, INC
Surveying • Mapping • Consulting
619 SW Biltmore Street
Port St. Lucie, Florida 34983
Phone: (772) 340-7770
Fax: (772) 340-2250
LB#7280

BOUNDARY & TOPOGRAPHIC SURVEY
324 SOUTH OCEAN DRIVE
SEC 00, TWP 00S, RGE 00E
AS PREPARED FOR
PAUL MANDEL & DIANE PERKINS

CAD	K:\REALTIME\OCEAN BLVD\DWG\15-2248-2.DWG		
REF	K:\		
FLD	CJM/AJP	FB. PG.	JOB 15-2248
OFF	CJM/AJP		DATE 8-11-16
CKD	AJP	SHEET 1 OF 1	DWG D-000