EXHIBIT "B" PLOT PLAN SURVEY AND GRAPHIC DESCR

AVALON BEACH CLUB CONDOMINIUM

PROJECT NO. 8014
DATE: 6/1/81
REVISED: 12/6/82
SHEET: 1 OF 20

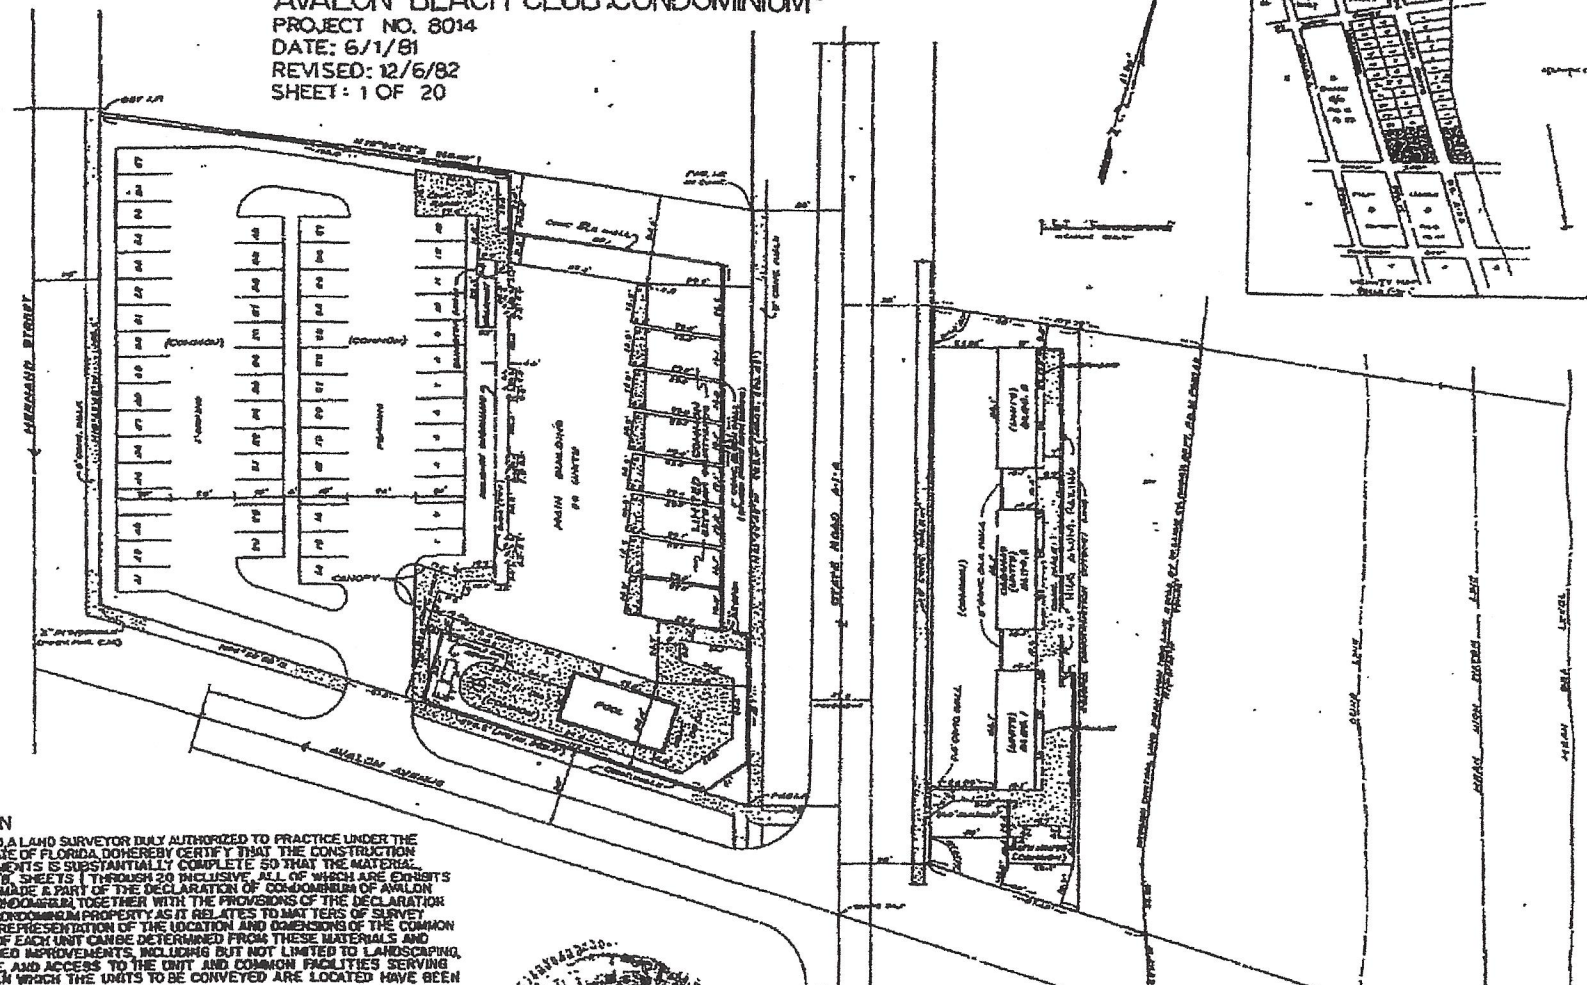
MERCHANTS STREET
AVALON AVENUE
STATE ROAD A1A
(COMMON)
CANOPY
MAIN BUILDING
POOL
HOA MAIN BLDG.
(COMMON)
(LIMITED) BLDG. 8
(LIMITED) BLDG. 7
(LIMITED) BLDG. 6
(LIMITED) BLDG. 5
(LIMITED) BLDG. 4
(LIMITED) BLDG. 3
(LIMITED) BLDG. 2
(LIMITED) BLDG. 1
(COMMON)
(COMMON)
(COMMON)