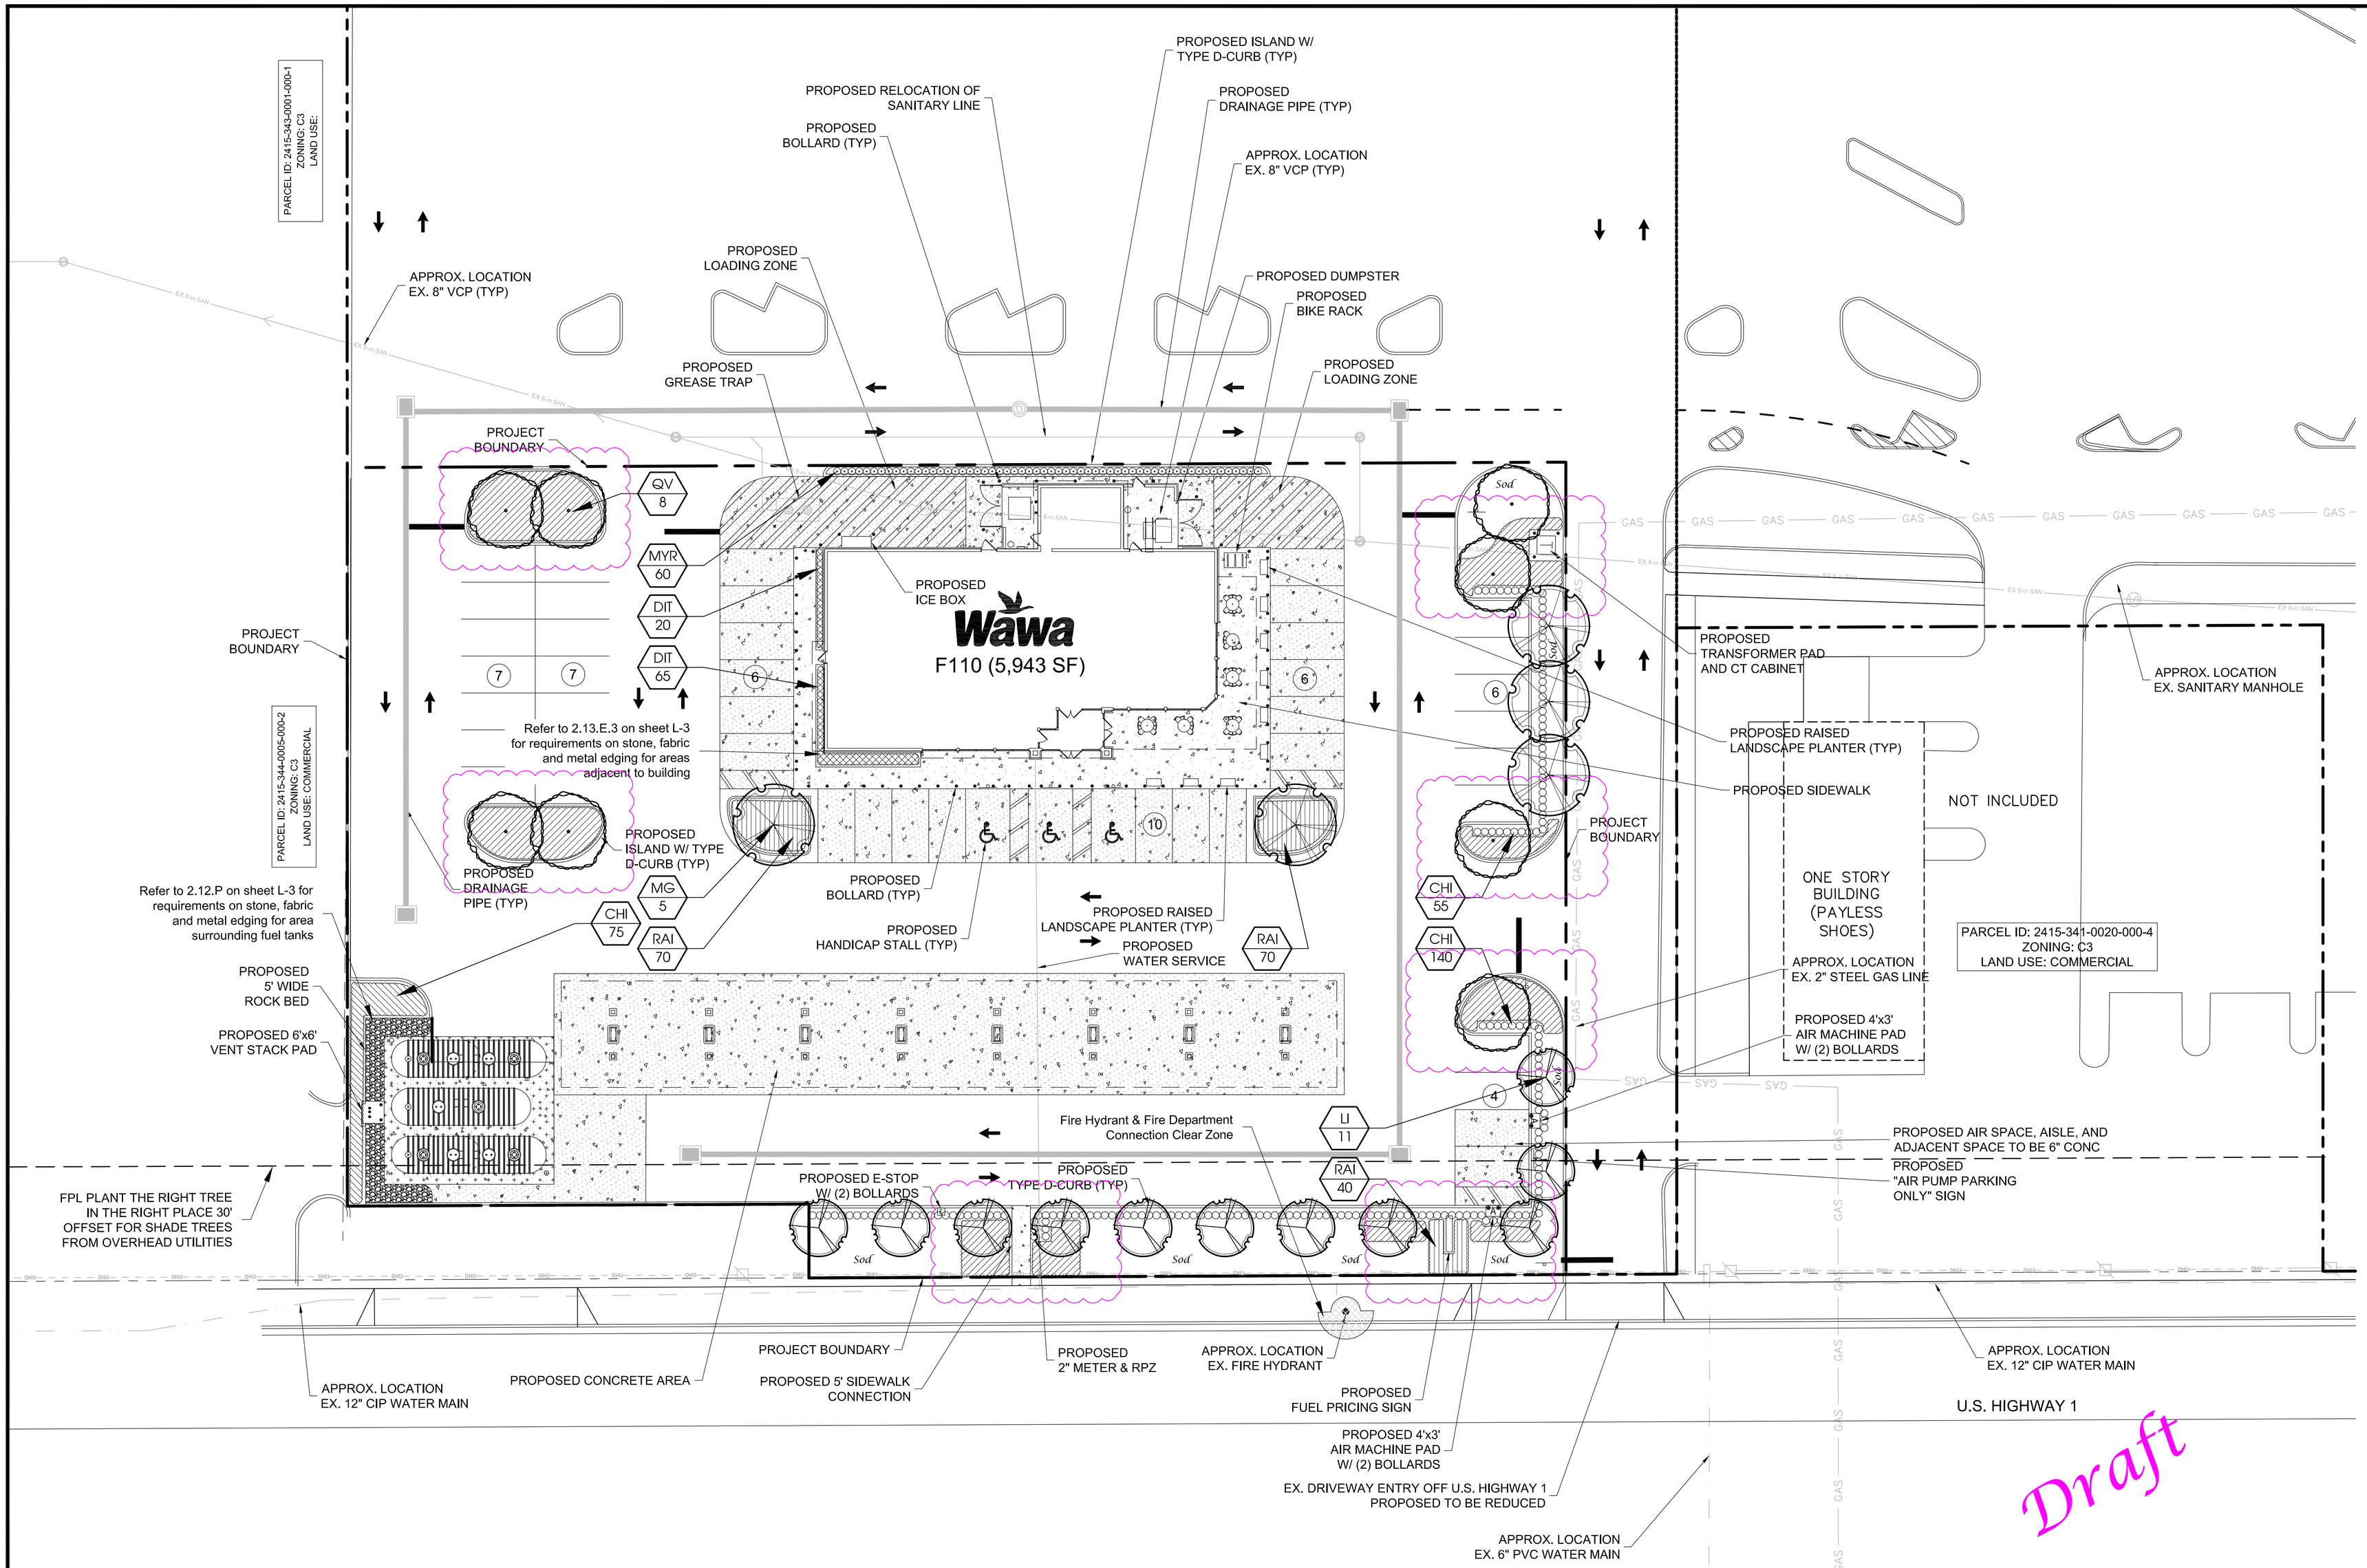

Landscape Plan

REDTAIL DG
p. 561.262.6304
todm@redtaildg.com

Seal :

SIGNATURE AND SEAL
Landscape Architect

Name : Jeffrey W. Smith, RLA

License # : LA0001635

Prepared, Reviewed & Supervised By:
Conceptual Design Group, Inc.
900 East Ocean Boulevard, Suite 130d,
Stuart, Florida 34994
(772) 344-2340 LC: 26000198

These drawings are the property of the landscape architect and are not to be used for other projects except by agreement with the landscape architect. Report any discrepancies immediately to the landscape architect.

Wawa

Gateway Plaza
City of Fort Pierce, Florida

DESIGNED:	JWS
PROJECT:	19-0204
DATE:	3-5-2019
REVISIONS:	
	4-25-2019
	5-10-2019