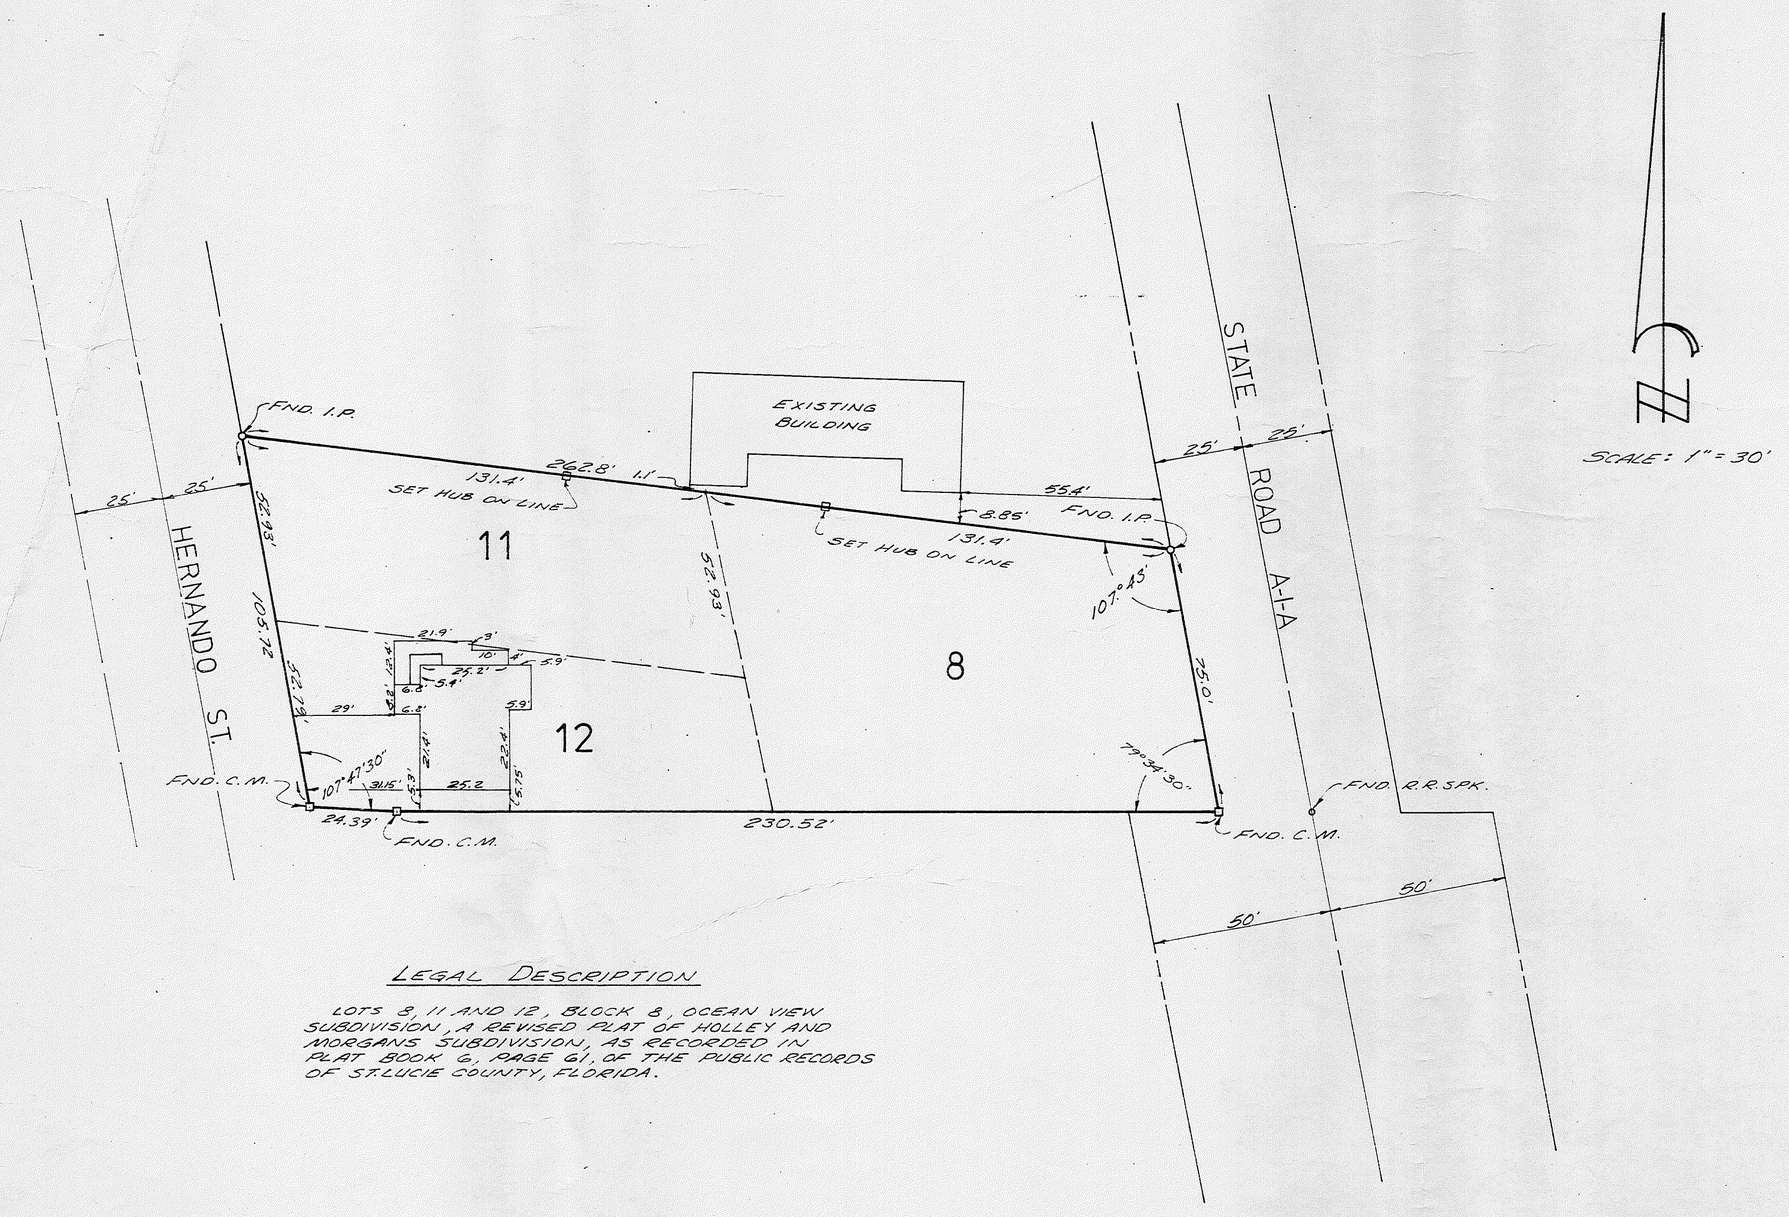


## LEGAL DESCRIPTION

LOTS 8, 11 AND 12, BLOCK 8, OCEAN VIEW SUBDIVISION, A REVISED PLAT OF HOLLEY AND MORGANS SUBDIVISION, AS RECORDED IN PLAT BOOK 6, PAGE 61, OF THE PUBLIC RECORDS OF ST. LUCIE COUNTY, FLORIDA.

I HEREBY CERTIFY THAT THE PLAT SHOWN HEREON IS A TRUE AND CORRECT REPRESENTATION OF A SURVEY, MADE UNDER MY DIRECTION, AND THAT SAID SURVEY IS ACCURATE TO THE BEST OF MY KNOWLEDGE AND BELIEF, AND THERE ARE NO ENCROACHMENTS EXCEPT AS SHOWN.

ALFREDO M. JUAREZ, A.L.A.R.
REGISTERED LAND SURVEYOR
FLORIDA CERTIFICATE NO. 2252

SURVEY MADE FOR:
K.M. BROOKS AND L.M. SPARKS

**SURVEYING SERVICES OF FLORIDA, INC.**
LAND SURVEYORS
FORT PIERCE, FLORIDA

| | | | |
|---|---|---|---|
| SCALE | 1" = 30' | DATE | 3-30-77 |
| FIELD | R.E. | BK. | PG. |
| OFFICE | A.L.A. | FILE NO. | |
| DR'N. | D.F. | JOB NO. | 383 |