
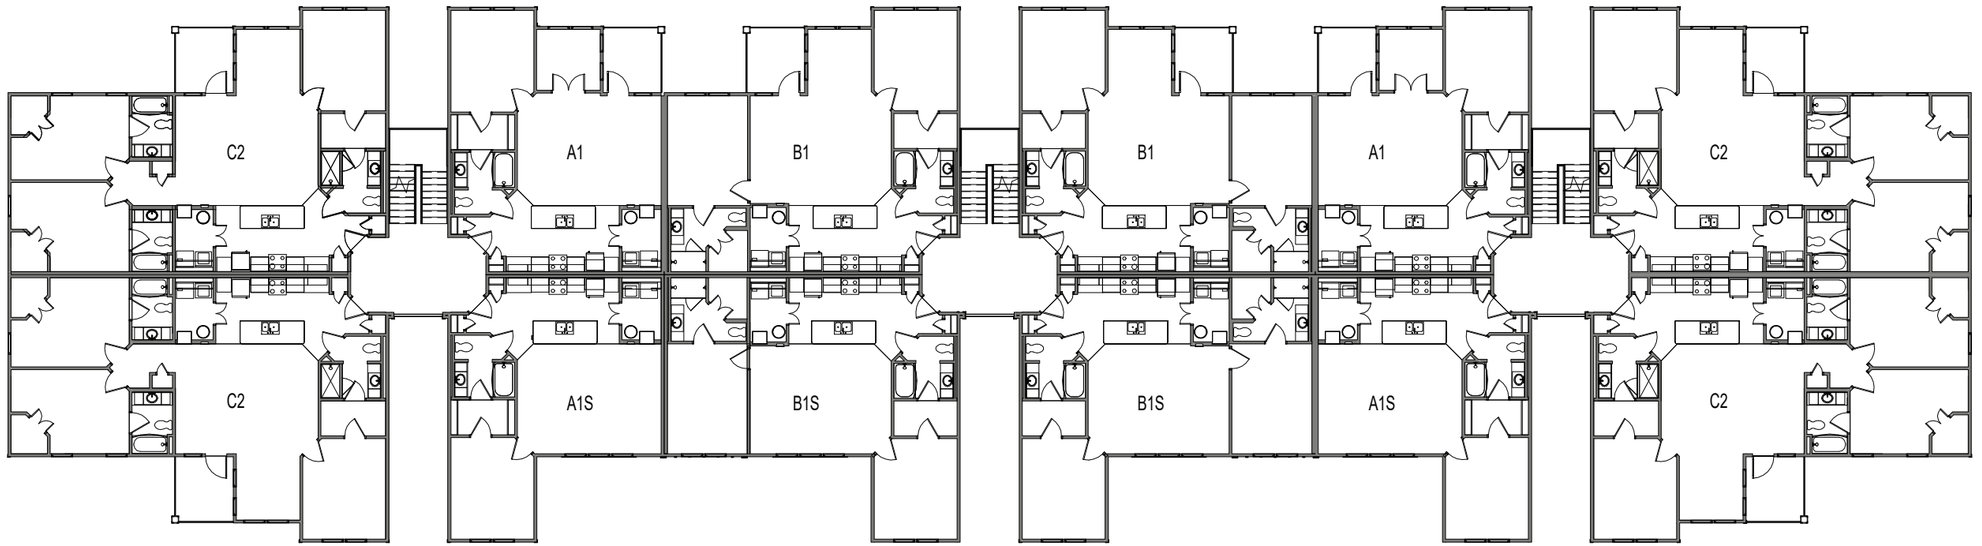


2 BLDG TYPE 6S- LEVEL 2 FLOOR PLAN

3/64" = 1'-0"

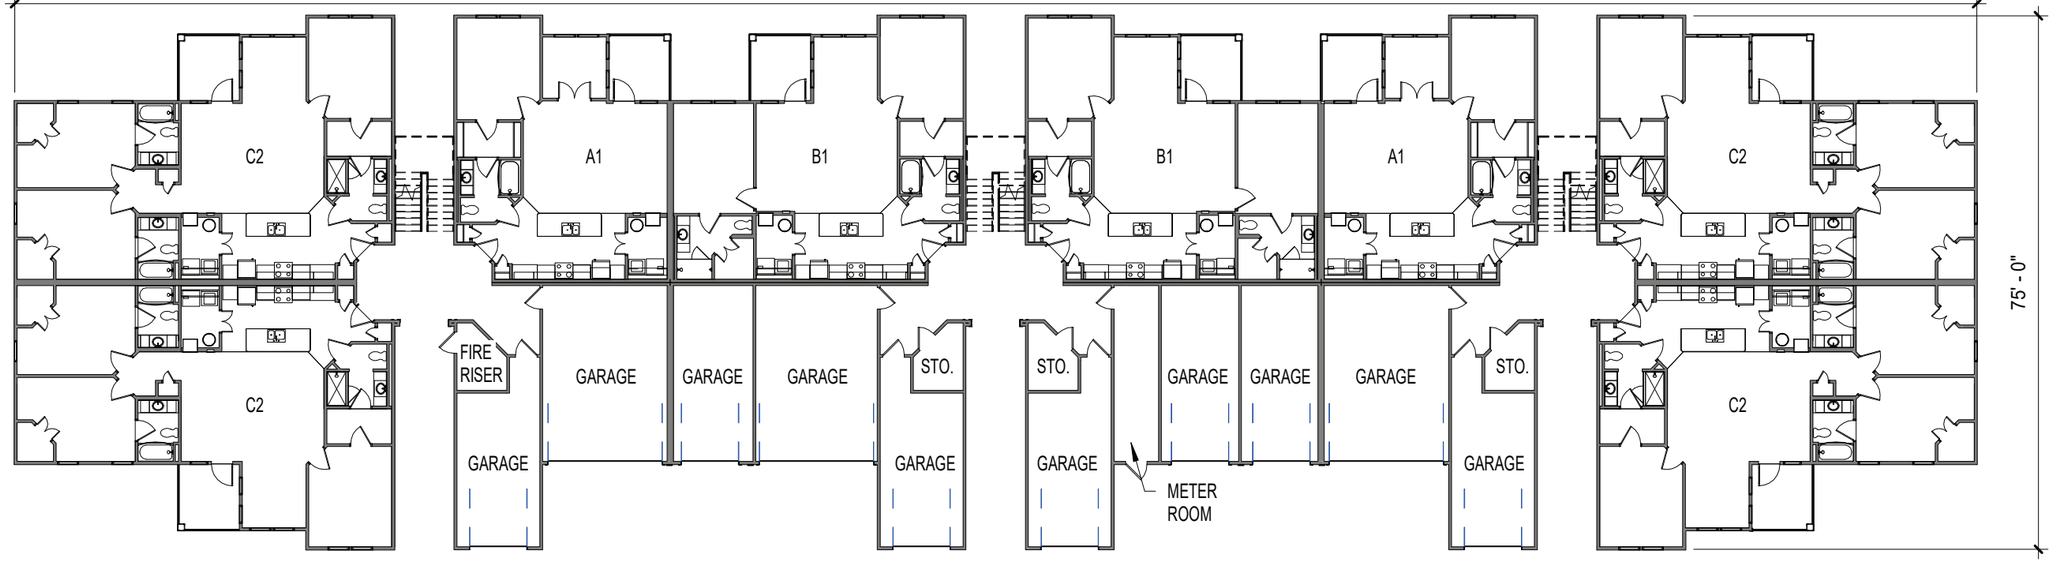

1 BLDG TYPE 6S- GROUND FLOOR

3/64" = 1'-0"

BLDG TYPE 6S FLOOR PLANS


07.20.2026

THE CARLTON OF FORT PIERCE


DRAGONFLY ARCHITECTURE

This architectural document, including all drawings, specifications, and related content, is the intellectual property of Dragonfly Architecture LLC. Unauthorized reproduction, distribution, or use of any part of this work, in whole or in part, is strictly prohibited and may result in legal action. This document is provided for informational purposes only and is not to be used for construction or bidding purposes without the express written consent of the copyright holder.

7/20/2026 10:30:15 PM

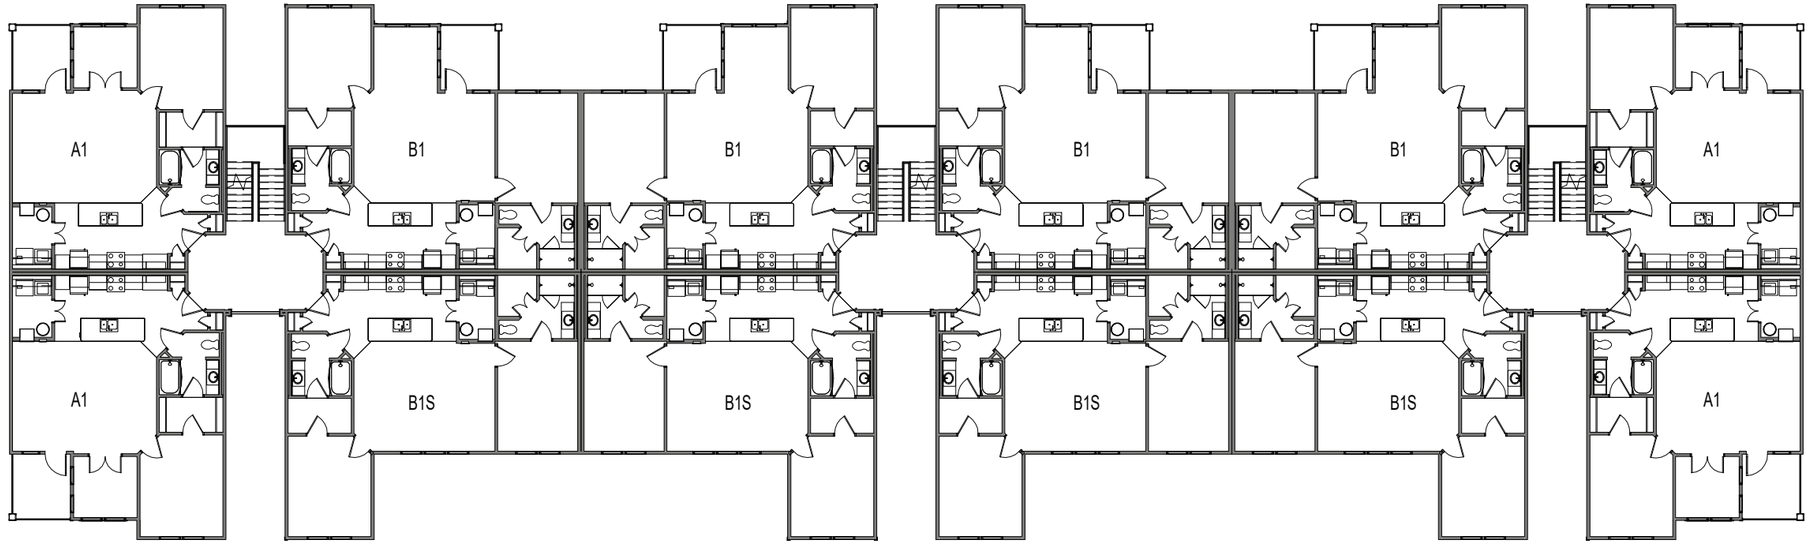

2 BLDG TYPE 8S - LEVEL 2 FLOOR PLAN
3/64" = 1'-0"

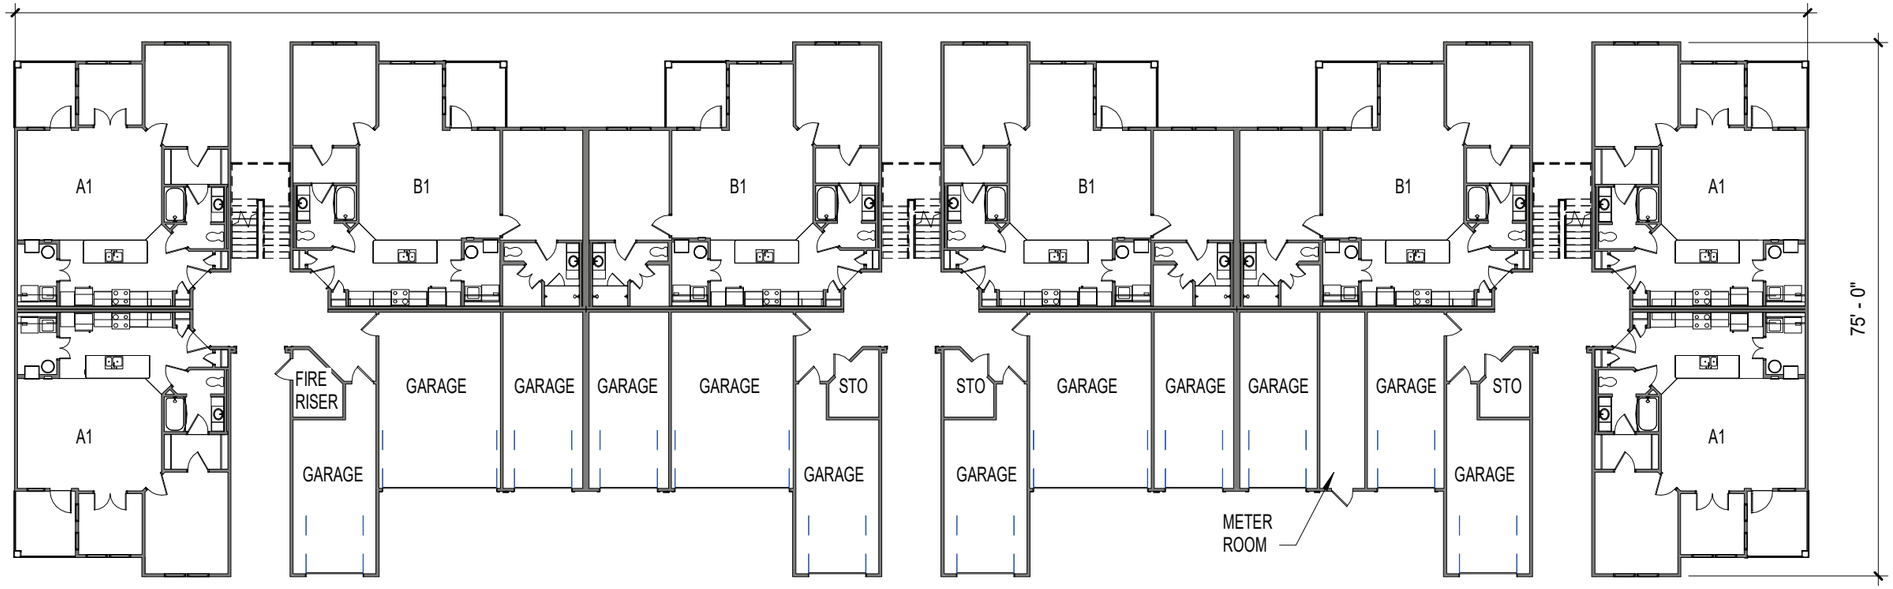

1 BLDG TYPE 8S- GROUND FLOOR
3/64" = 1'-0"

BLDG TYPE 8S FLOOR PLANS

07.20.2026

THE CARLTON OF FORT PIERCE


This architectural document, including all drawings, specifications, and related content, is the intellectual property of Dragonfly Architecture LLC. Unauthorized reproduction, distribution, or use of any part of this work, in whole or in part, is strictly prohibited and may result in legal action. This document is provided for informational purposes only and is not to be used for construction or bidding purposes without the express written consent of the copyright holder.

DRAGONFLY ARCHITECTURE


7/20/2026 10:30:17 PM

UNIT MIX	
UNIT TYPE	TOTAL UNITS
A1E	10
B1E	10
C1E	12
D1E	0
S1E	0
TOTAL	32

GARAGES	10

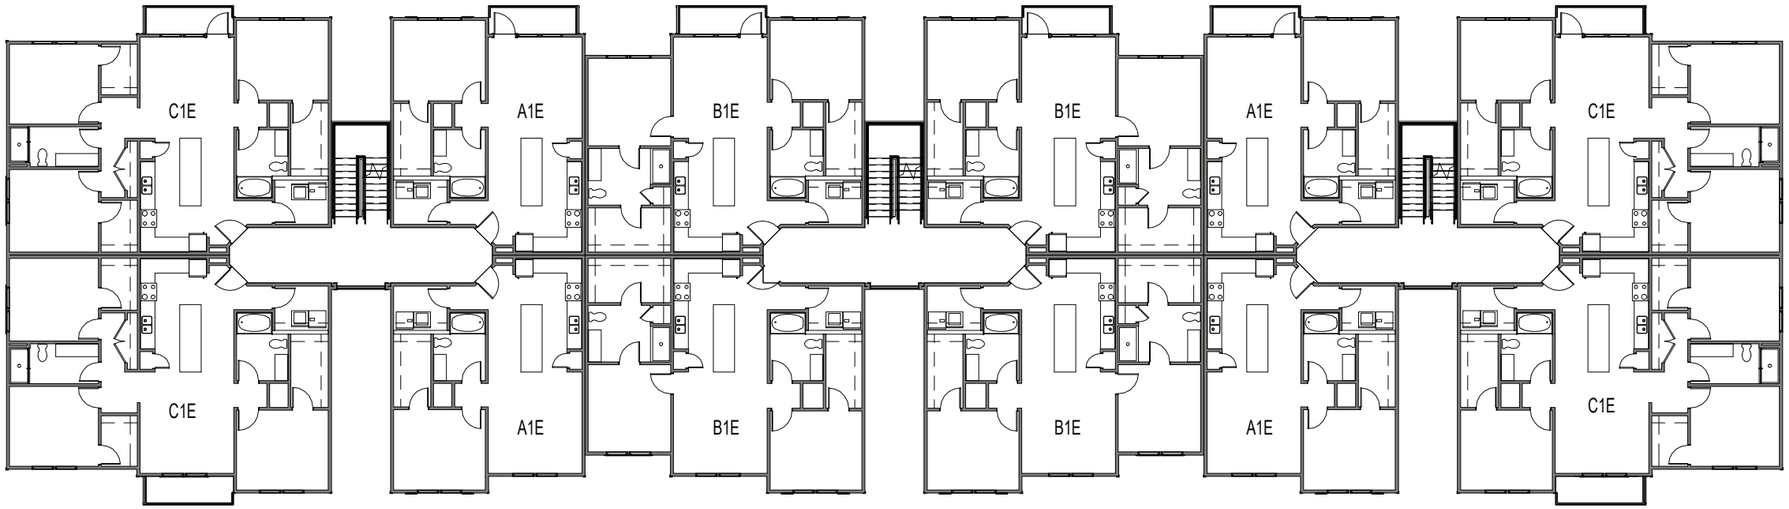

2 BLDG TYPE 6E OPTION A - LEVEL 2-3 FLOOR PLAN
3/64" = 1'-0"

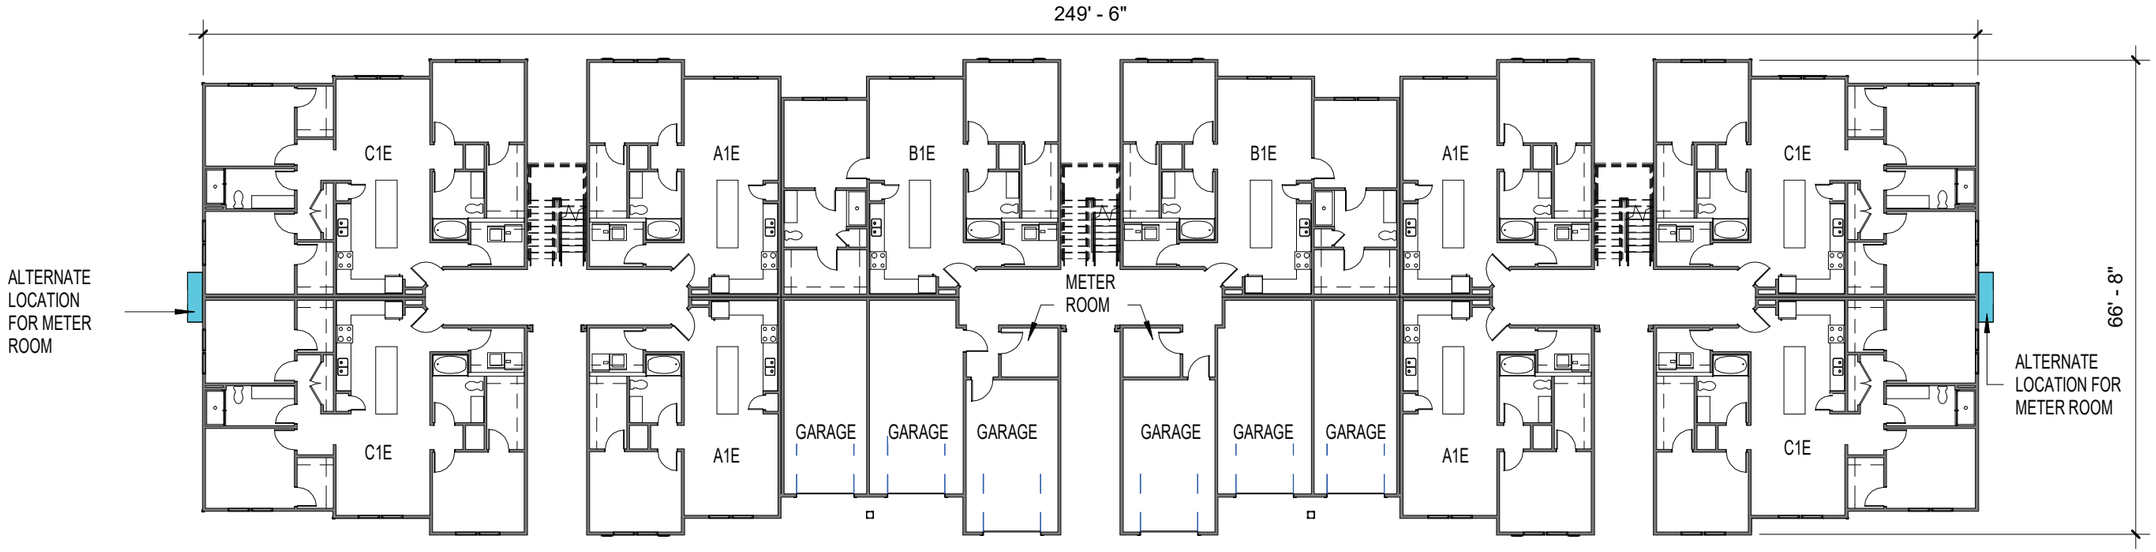

1 BLDG TYPE 6E OPTION A - GROUND LEVEL FLOOR PLAN
3/64" = 1'-0"

BLDG TYPE 6E - FLOOR PLANS

07.20.206

THE CARLTON OF FORT PIERCE


This architectural document, including all drawings, specifications, and related content, is the intellectual property of Dragonfly Architecture LLC. Unauthorized reproduction, distribution, or use of any part of this work, in whole or in part, is strictly prohibited and may result in legal action. This document is provided for informational purposes only and is not to be used for construction or bidding purposes without the express written consent of the copyright holder.

DRAGONFLY ARCHITECTURE


7/20/2026 10:27:31 PM

UNIT MIX	
UNIT TYPE	TOTAL UNITS
A1E	12
B1E	20
C1E	0
D1E	0
S1E	0
TOTAL	32

GARAGES	10

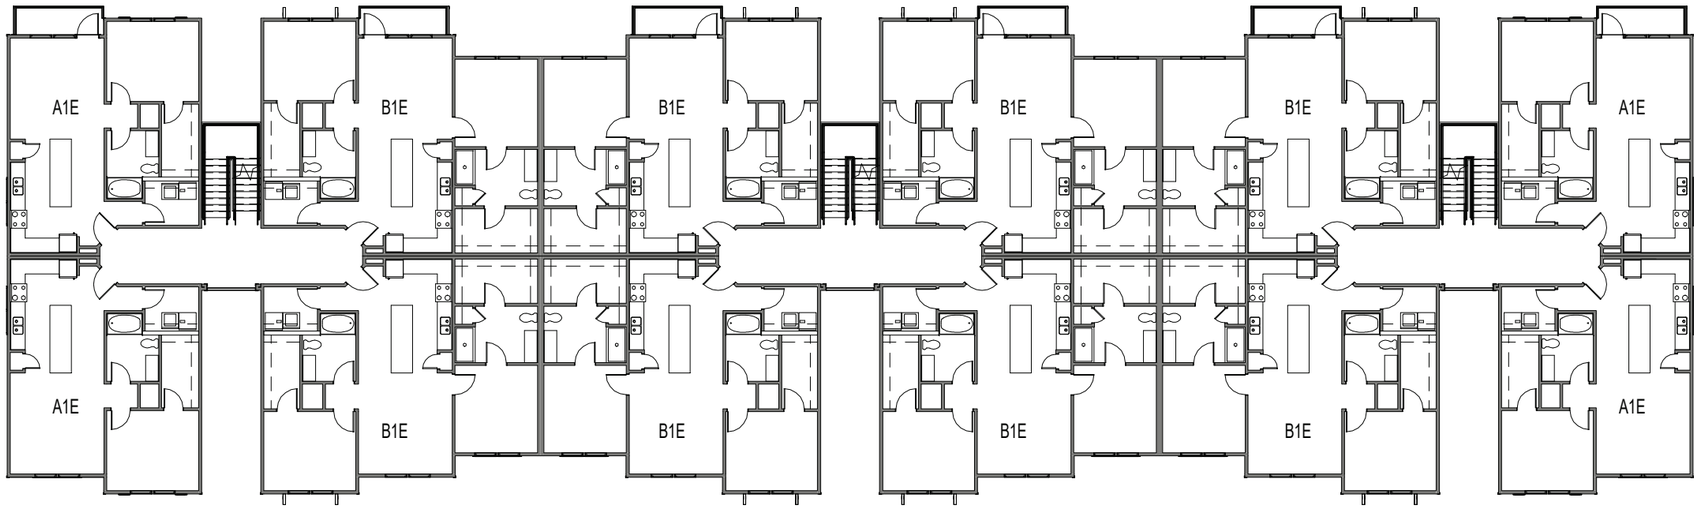

2 BLDG TYPE 8E OPTION A - LEVEL 2-3 FLOOR PLAN
3/64" = 1'-0"

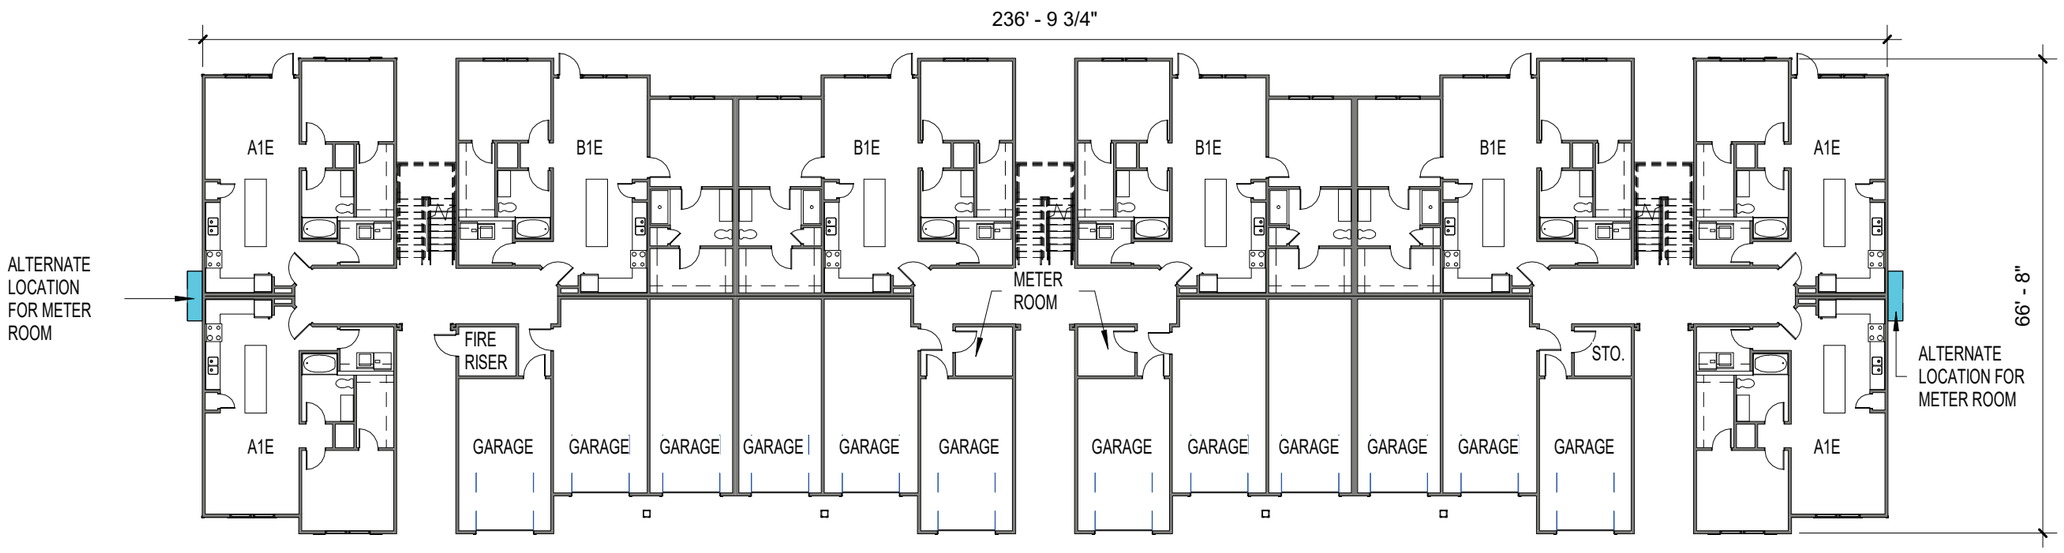

1 BLDG TYPE 8E OPTION A - GROUND LEVEL FLOOR PLAN
3/64" = 1'-0"

BLDG TYPE 8E - FLOOR PLANS

07.20.206

THE CARLTON OF FORT PIERCE


This architectural document, including all drawings, specifications, and related content, is the intellectual property of Dragonfly Architecture LLC. Unauthorized reproduction, distribution, or use of any part of this work, in whole or in part, is strictly prohibited and mayresult in legal action. This document is provided for informational purposes only and is not to be used for construction or bidding purposes without the express witten consent of the copyright holder.

DRAGONFLY ARCHITECTURE


7/20/2026 10:27:33 PM

UNIT MIX	
UNIT TYPE	TOTAL UNITS
A1E	0
B1E	10
C1E	0
D1E	12
S1E	12
TOTAL	34

GARAGES	6

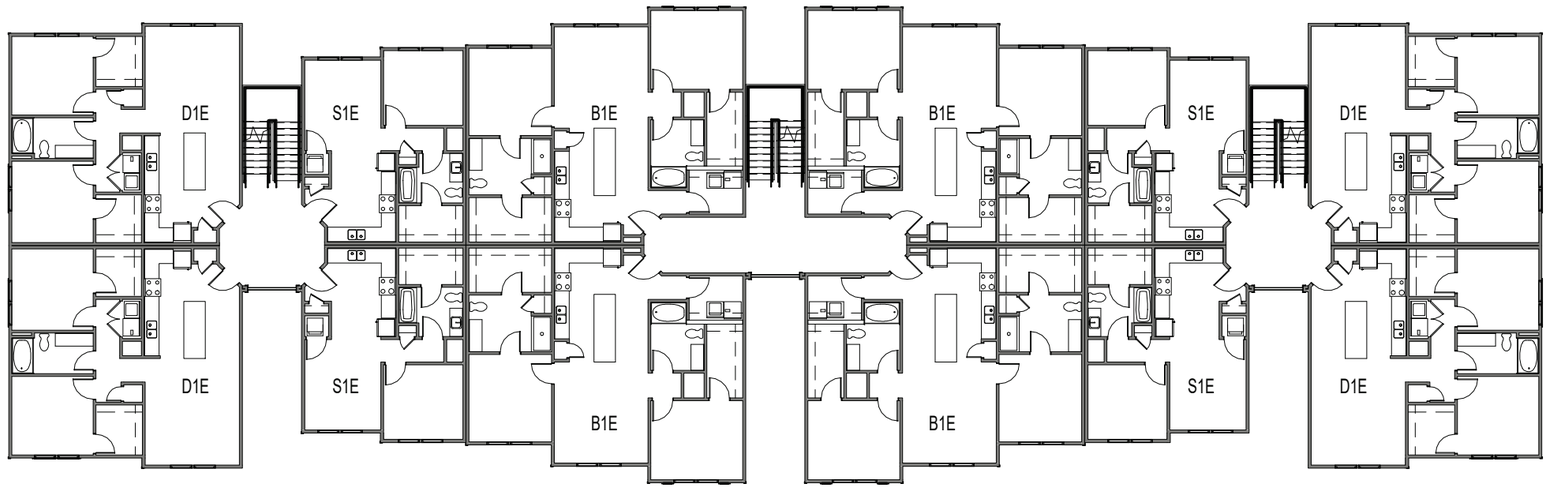

2 BLDG TYPE 30E - LEVEL 2-3 FLOOR PLAN
3/64" = 1'-0"

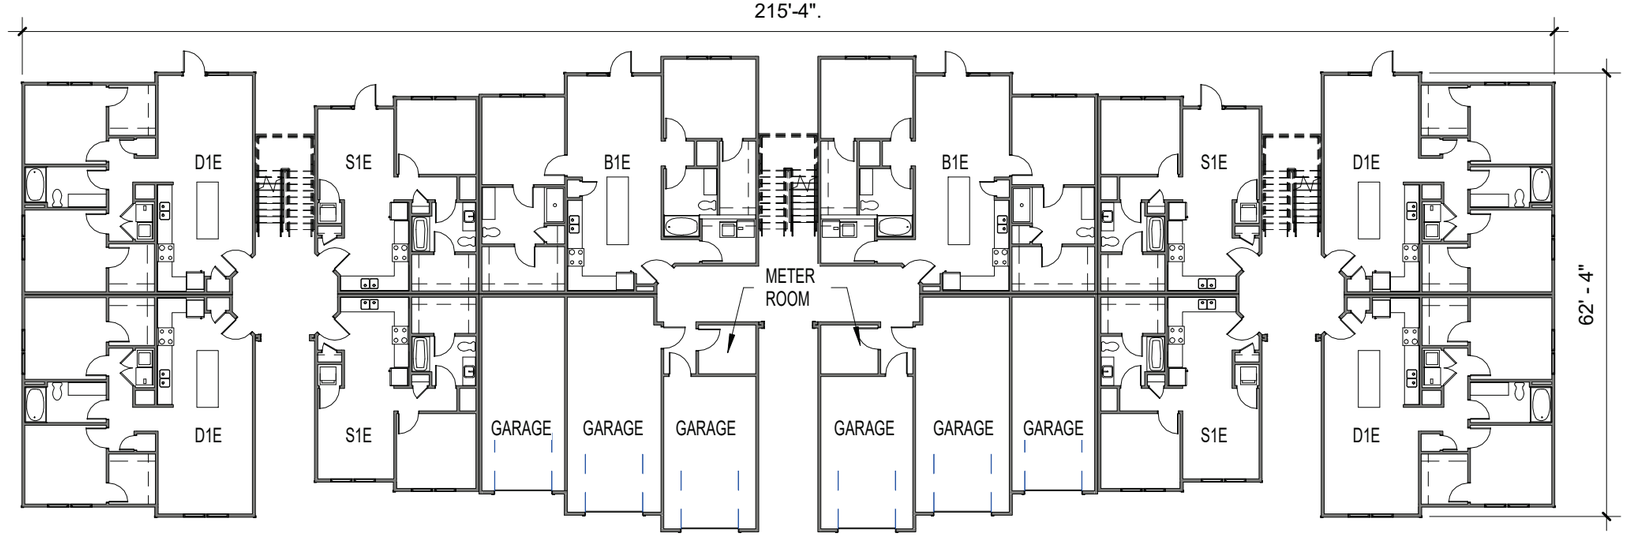

1 BLDG TYPE 30E - GROUND LEVEL FLOOR PLAN
3/64" = 1'-0"

BLDG TYPE 30E - FLOOR PLANS


07.20.206

THE CARLTON OF FORT PIERCE

This architectural document, including all drawings, specifications, and related content, is the intellectual property of Dragonfly Architecture LLC. Unauthorized reproduction, distribution, or use of any part of this work, in whole or in part, is strictly prohibited and may result in legal action. This document is provided for informational purposes only and is not to be used for construction or bidding purposes without the express written consent of the copyright holder.

DRAGONFLY ARCHITECTURE

7/20/2026 10:27:35 PM

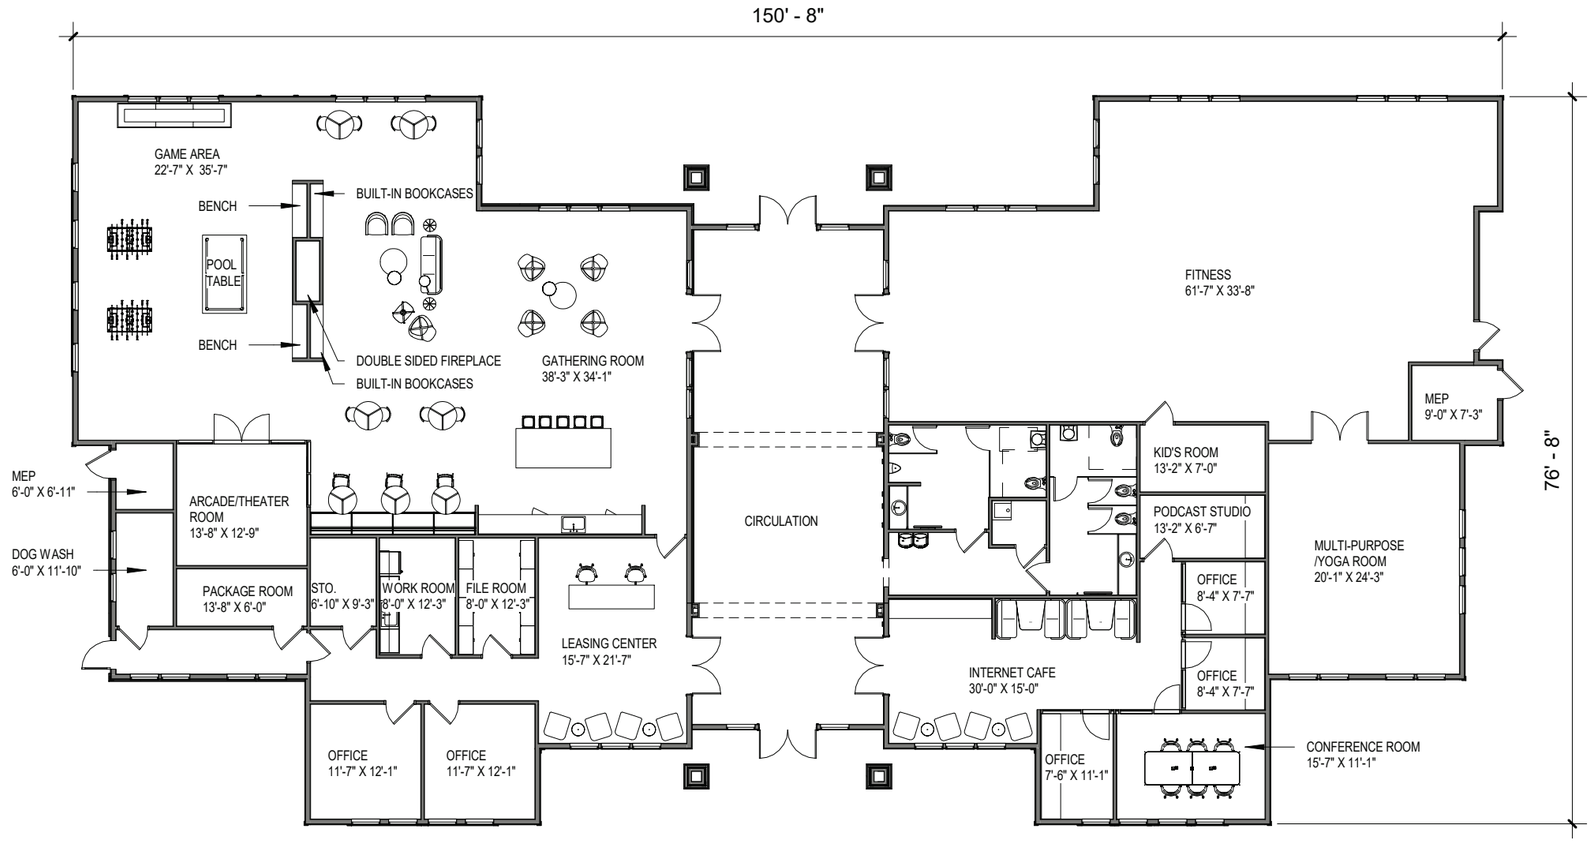

1 CLUBHOUSE - GROUND LEVEL FLOOR PLAN OPTION A

1/16" = 1'-0"

AREA= 9,315 SQ FT

CLUBHOUSE - FLOOR PLAN OPTION A


07.20.2016

THE CARLTON OF FORT PIERCE

DRAGONFLY ARCHITECTURE

This architectural document, including all drawings, specifications, and related content, is the intellectual property of Dragonfly Architecture LLC. Unauthorized reproduction, distribution, or use of any part of this work, in whole or in part, is strictly prohibited and may result in legal action. This document is provided for informational purposes only and is not to be used for construction or bidding purposes without the express written consent of the copyright holder.

7/21/2026 12:14:14 PM

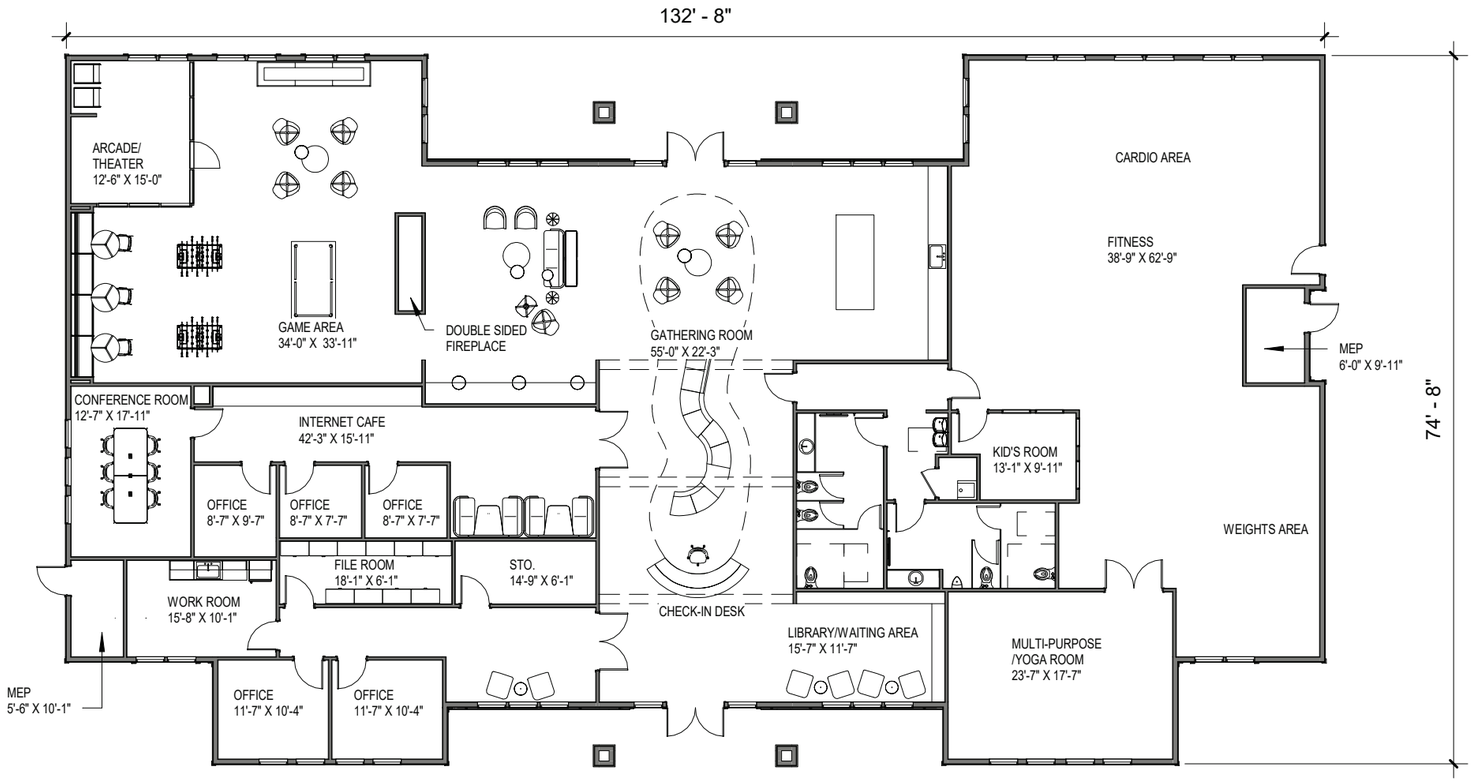

1 CLUBHOUSE - GROUND LEVEL FLOOR PLAN OPTION B

1/16" = 1'-0"

AREA= 8,606 SQ FT

CLUBHOUSE - FLOOR PLAN OPTION B


07.20.2016

THE CARLTON OF FORT PIERCE


This architectural document, including all drawings, specifications, and related content, is the intellectual property of Dragonfly Architecture LLC. Unauthorized reproduction, distribution, or use of any part of this work, in whole or in part, is strictly prohibited and may result in legal action. This document is provided for informational purposes only and is not to be used for construction or bidding purposes without the express written consent of the copyright holder.

DRAGONFLY ARCHITECTURE

7/21/2026 12:14:15 PM

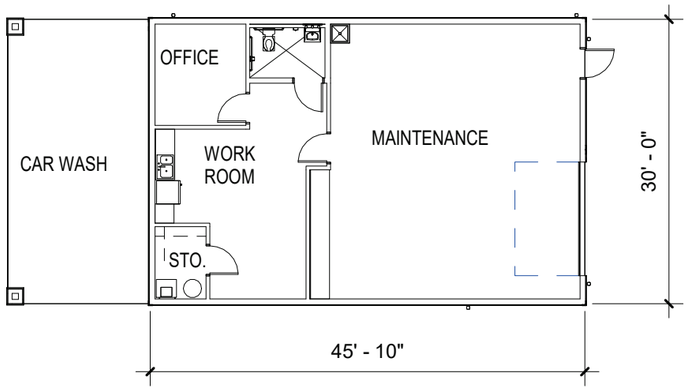

OPTION 1

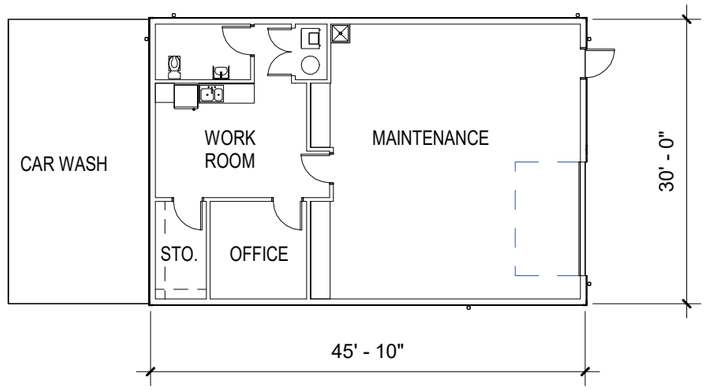

OPTION 2

1 MAINTENANCE BUILDING - GROUND LEVEL
1/16" = 1'-0"

MAINTENANCE BUILDING - FLOOR PLANS

07.20.2026

THE CARLTON OF FORT PIERCE

This architectural document, including all drawings, specifications, and related content, is the intellectual property of Dragonfly Architecture LLC. Unauthorized reproduction, distribution, or use of any part of this work, in whole or in part, is strictly prohibited and may result in legal action. This document is provided for informational purposes only and is not to be used for construction or bidding purposes without the express written consent of the copyright holder.

DRAGONFLY ARCHITECTURE

7/20/2026 10:20:28 PM