VAR22-06

ZANC RESIDENCE

7/27/2022

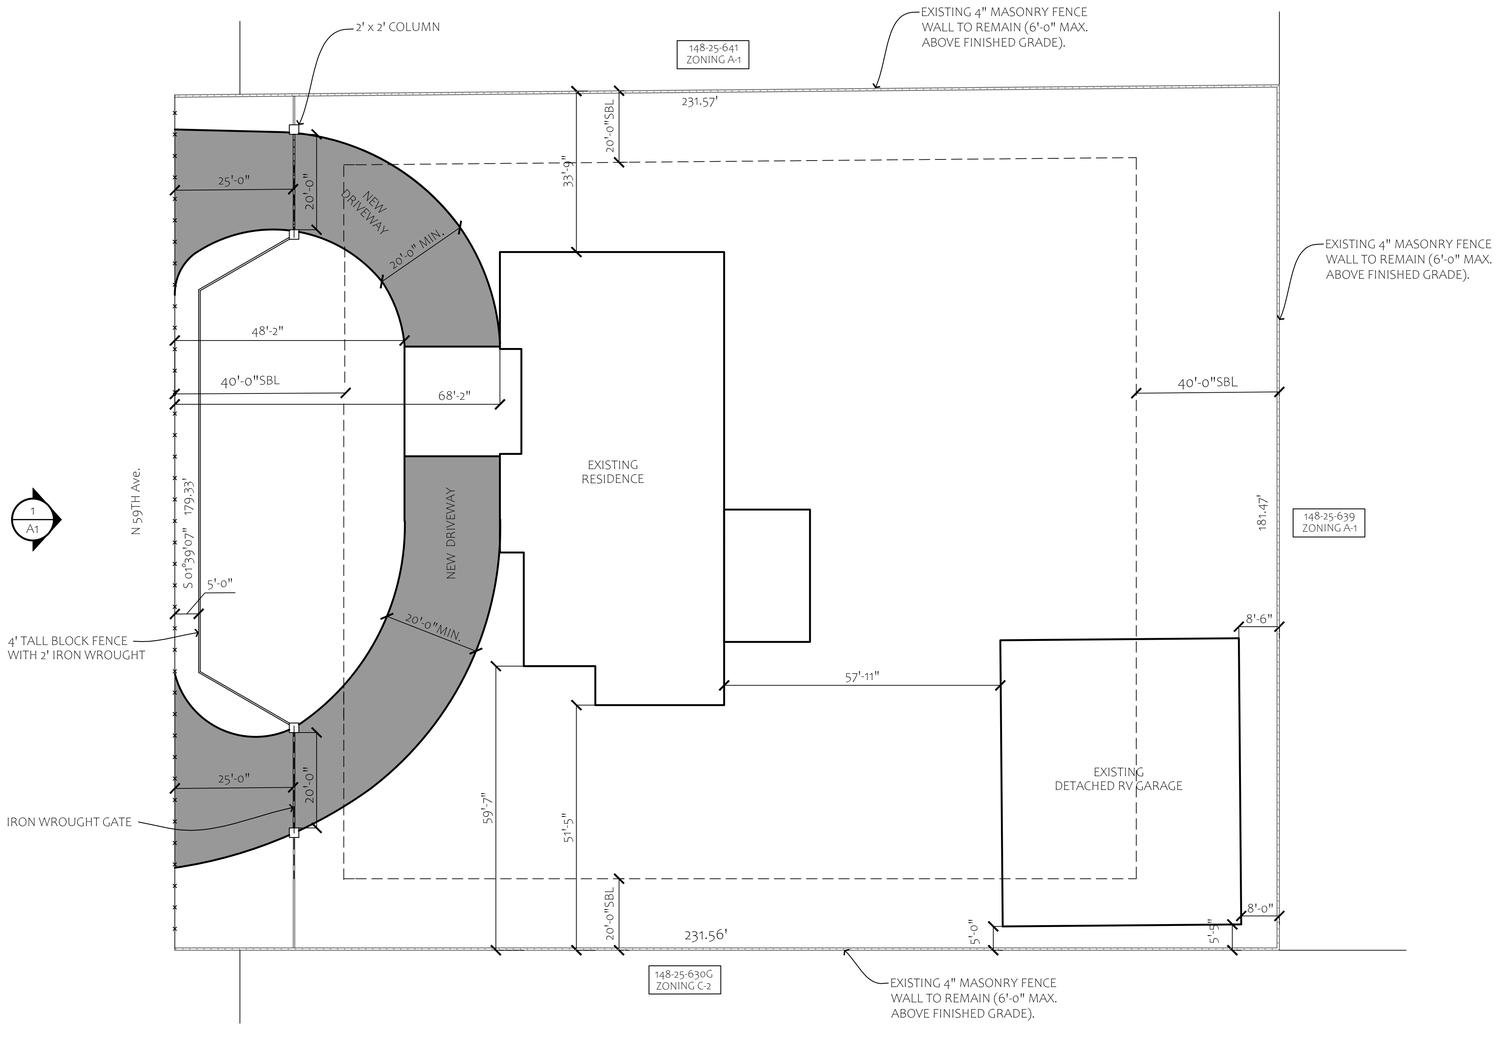

SITE MAP
1"=15'-0"

PLAN NORTH

0 10' 15' 30'

SCALE: 1"=15'-0"

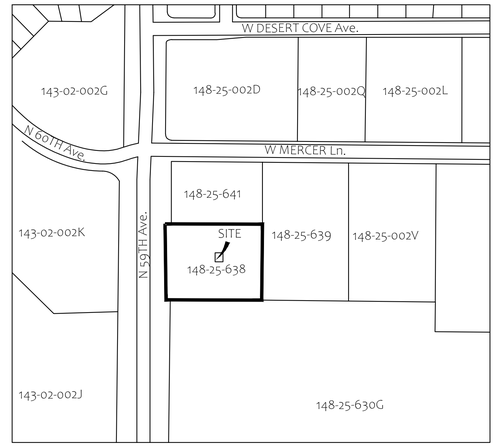

VICINITY MAP
NOT TO SCALE

PLAN NORTH

PROPERTY INFORMATION:

LAT/LONG	33.584027 | -112.185555
LOT SIZE	41,317 SQ. FT.
ZONING:	A-1
LOCAL JURISDICTION	GLENDALE
S/T/R	20 3N 2E

OWNER INFORMATION

OWNER	SARAH + DANIEL ZANC
ADDRESS	10823 N. 59TH AVE. GLENDALE, AZ 85304

marley design
jft96@gmx.com
623.226.8175

ZANC RESIDENCE - FENCE + GATES
10823 N. 59TH AVE.
GLENDALE 85304

SITE PLAN

REVISIONS:

PROJECT NO: 96019

DATE: 01.17.2022.

SHEET:

SP