City of Glendale
Development Services Department
Planning Division

- [ ] Failed
- [x] Conditionally Approved
- [ ] Approved

Dependent upon findings of VAR24-18

aschwenner — BY

4/7/2025 — DATE

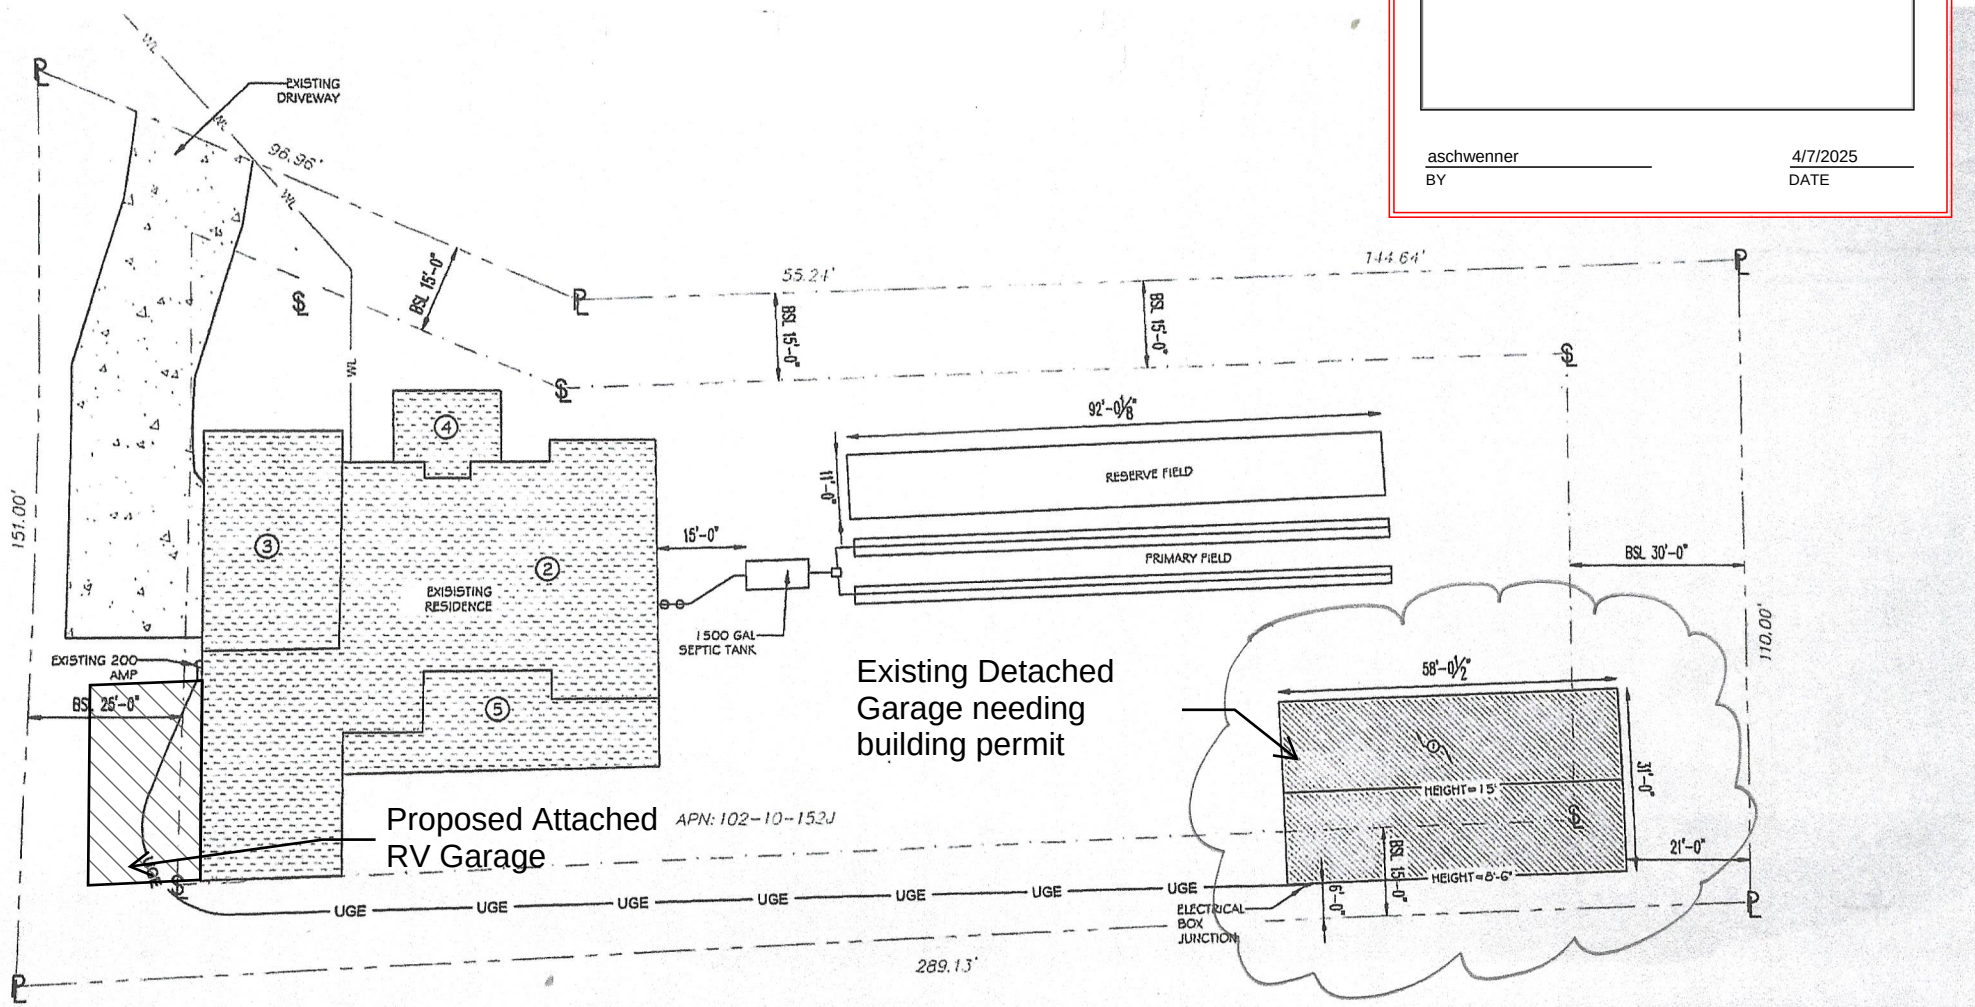

SITE PLAN

5615 N. 83rd AVE.
GLENDALE, AZ 85303