


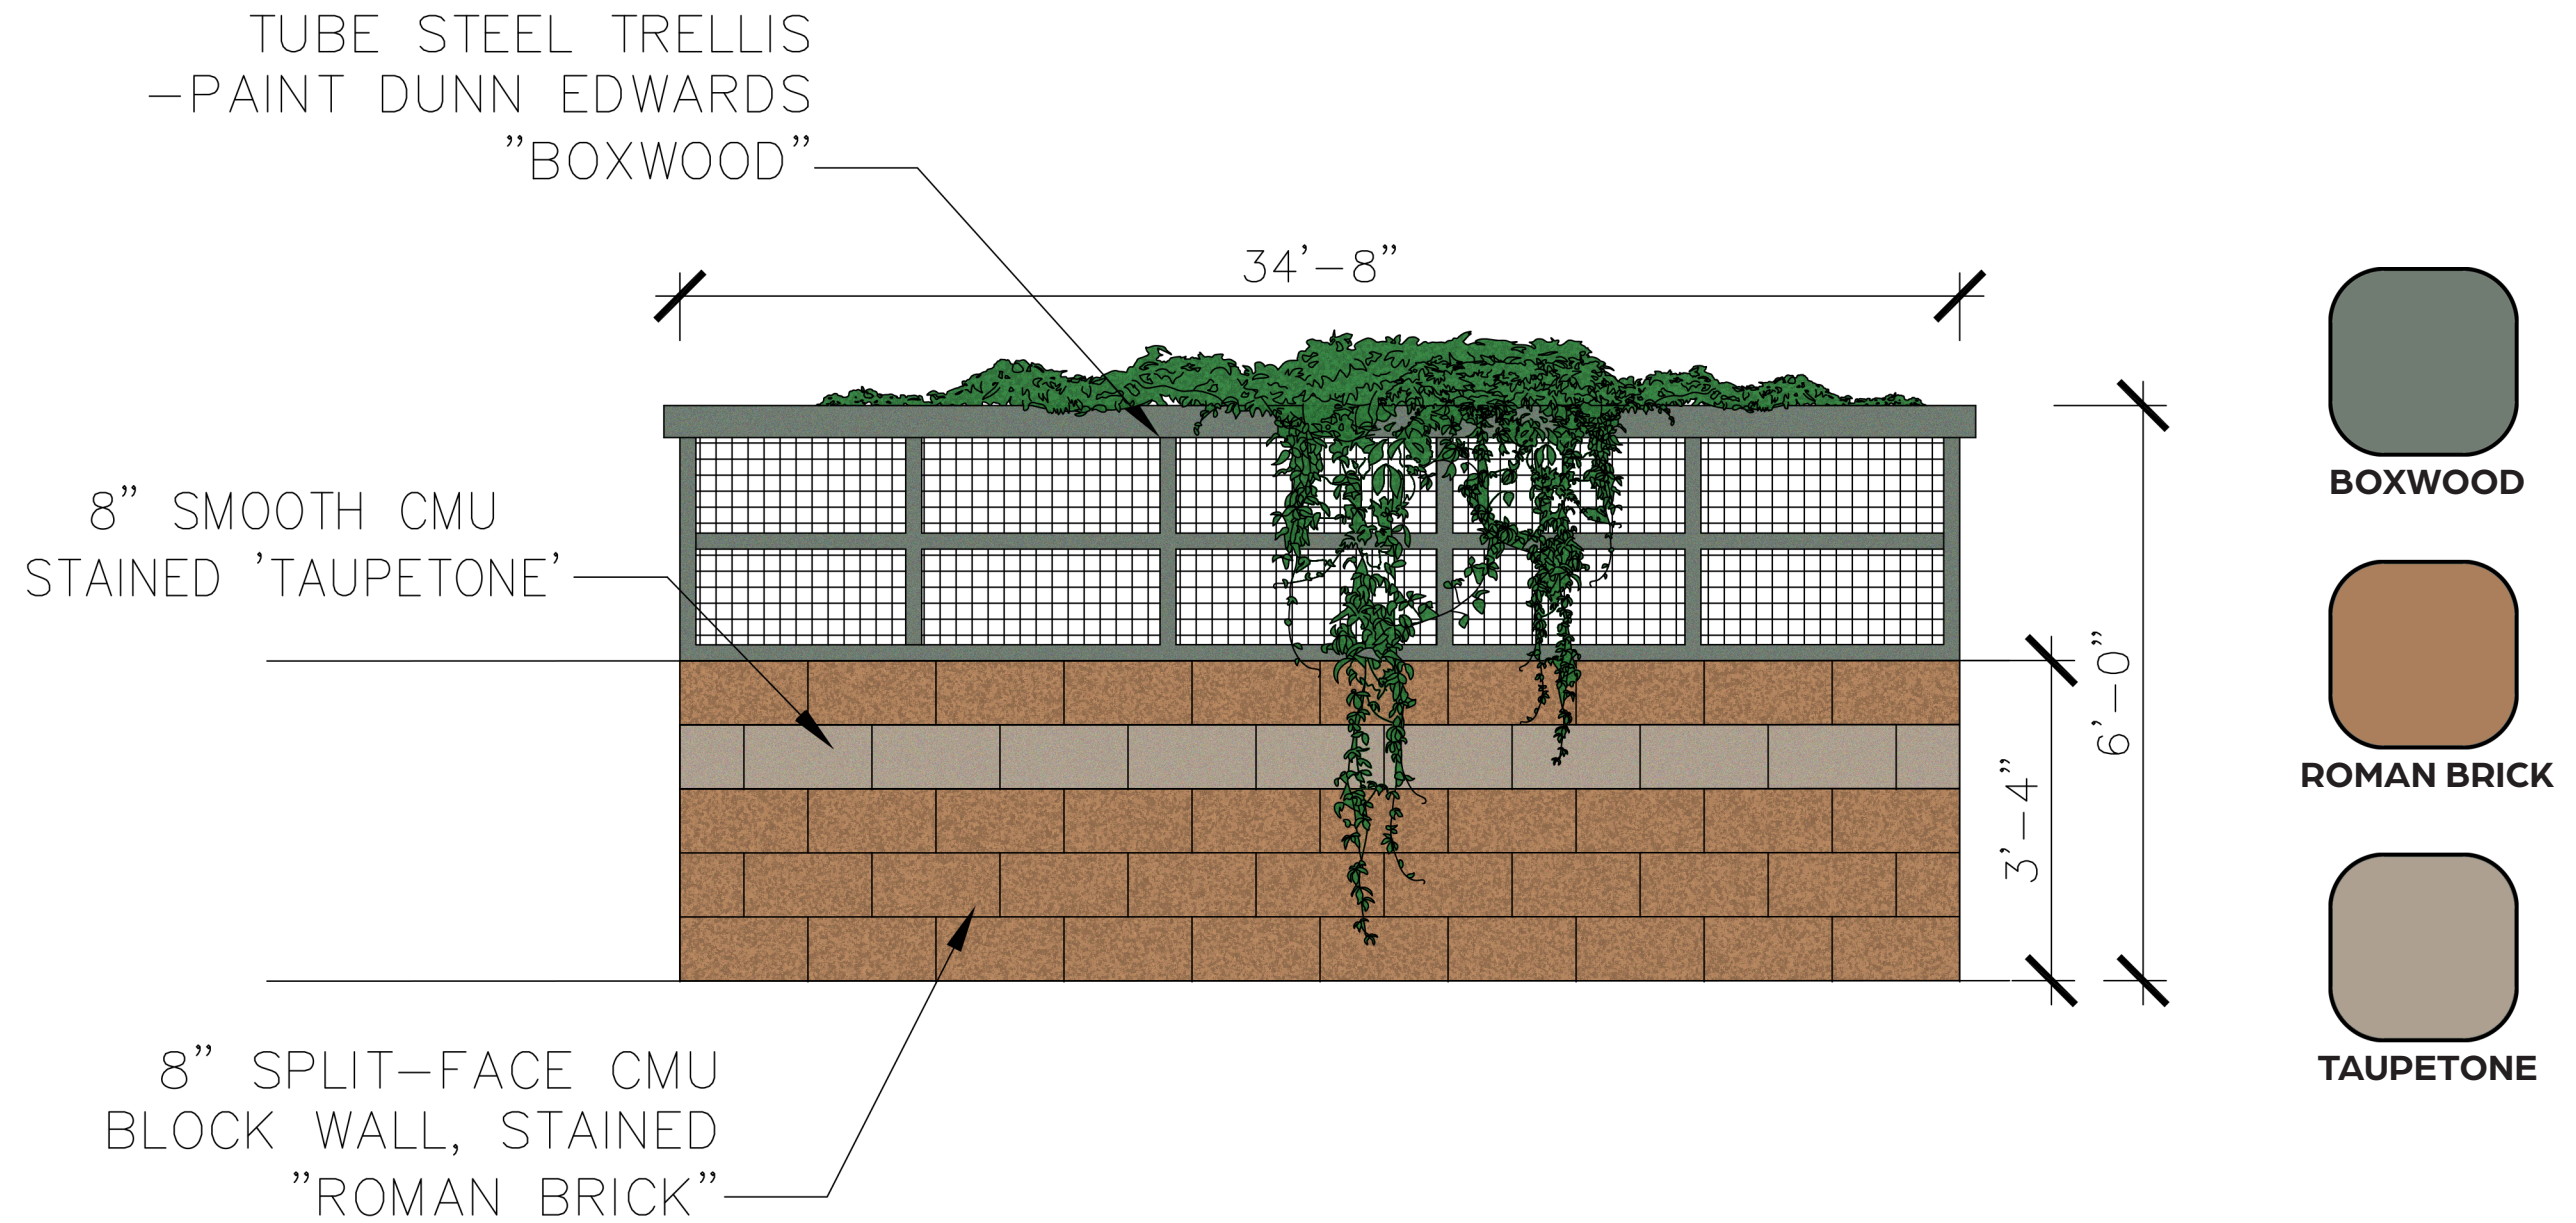

SCREEN WALL/TRELLIS

SCALE: 1/2" = 1'-0"