


Revised: 2015.07.21, 11:47 AM, By: mterrascape
File: W:\2015\10\20\Ballpark Village - Goodyear Survey\2015.10.20_Ballpark Village - Goodyear Survey.dwg, --- PP 52

Line Table		
Line #	Direction	Length
L1	N89° 38' 07"E	75.01'
L2	N00° 49' 43"W	39.61'
L3	N89° 56' 47"E	45.00'
L4	N45° 26' 28"W	64.07'
L5	N12° 11' 20"W	28.38'
L6	N57° 11' 20"W	106.43'
L7	S77° 48' 40"W	16.97'
L8	N57° 11' 20"W	50.00'
L9	S32° 48' 40"W	5.39'
L10	N89° 56' 47"E	125.00'
L11	N89° 56' 47"E	45.00'
L12	S00° 07' 05"W	40.40'
L13	N45° 01' 56"E	63.74'
L14	S88° 42' 13"W	28.34'
L15	S01° 17' 47"E	20.00'
L16	N88° 42' 13"E	28.26'
L17	S01° 04' 43"E	20.00'


Curve Table			
Curve #	Length	Radius	Delta
C1	266.17'	450.00'	033°53'22"
C2	450.12'	450.00'	057°18'38"

- SURVEY LEGEND**
- SECTION CORNER
 - FOUND 1/2" REBAR W/CAP RLS#55030
 - CITY OF GOODYEAR BRASS CAP FLUSH
 - CITY OF GOODYEAR BRASS CAP IN HANDHOLE
 - FOUND 1/2" REBAR - SET CAP RLS#48943
 - FOUND MONUMENT AS NOTED
 - M.C.R. MARICOPA COUNTY RECORDER
 - R/W RIGHT OF WAY
 - P.U.E. PUBLIC UTILITY EASEMENT
 - SECTION LINE
 - CENTER LINE
 - BOUNDARY LINE - MEASURED
 - BOUNDARY LINE - OTHER
 - BOUNDARY - TIES

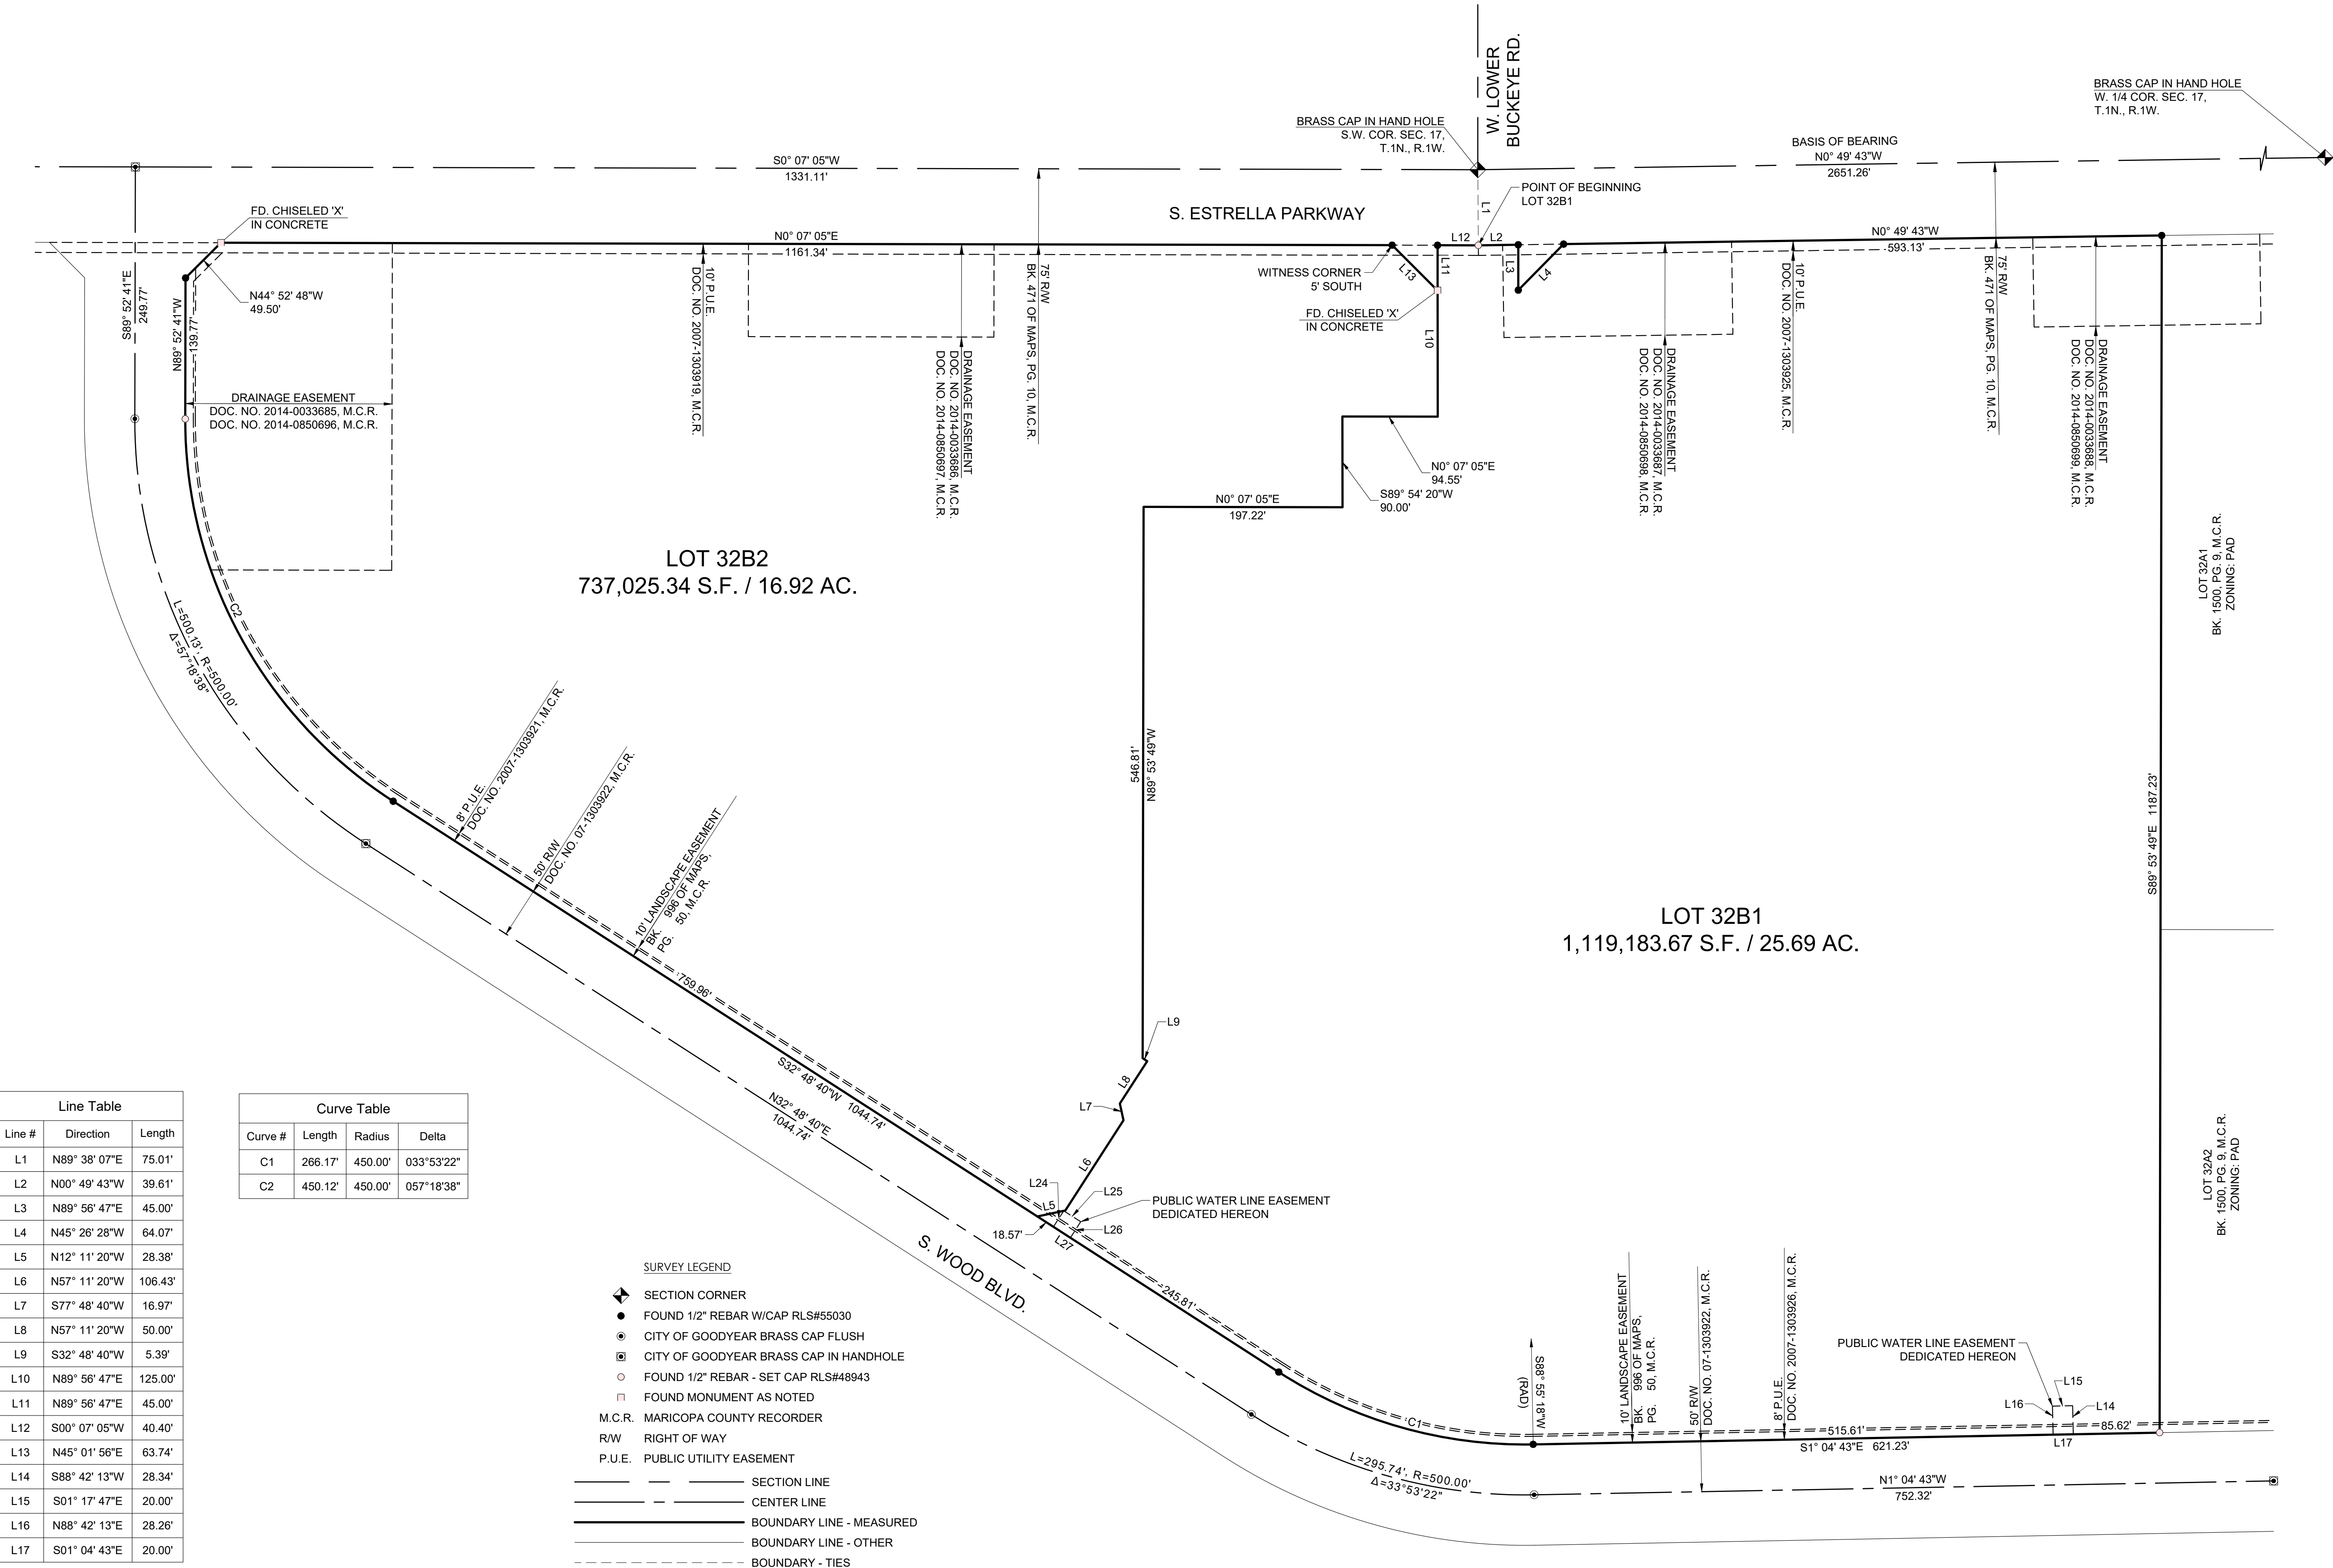

REPLAT

BALLPARK VILLAGE - LOT 32B

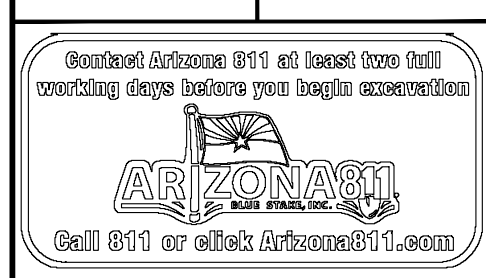

DATE:	03 / 01 / 21
CHECKED BY:	BWB
DRAWN BY:	MHR
TITLE:	REPLAT
SHEET No.	2 of 2
PROJECT No.	0961