

DEDICATION:

STATE OF ARIZONA

COUNTY OF MARICOPA } S.S.

FIRST AMERICAN TITLE INSURANCE COMPANY, A NEBRASKA CORPORATION (REDOMESTICATED FROM CALIFORNIA EFFECTIVE JULY 1, 2014) AS TRUSTEE OF ITS TRUST NO. 7854 HEREBY SUBDIVIDES UNDER THE NAME OF "FINAL PLAT PEBBLECREEK PHASE II UNIT FORTY-FIVE", A PORTION OF THE EAST HALF OF SECTION 25, TOWNSHIP 2 NORTH, RANGE 2 WEST, GILA AND SALT RIVER MERIDIAN, CITY OF GOODYEAR, MARICOPA COUNTY, ARIZONA, AND MORE PARTICULARLY, DESCRIBED ON THIS PLAT.(SHEET 5 OF 5) TRUSTEE HEREBY DECLARES THAT THIS PLAT SETS FORTH THE LOCATION AND GIVES THE DIMENSIONS OF THE LOTS, TRACTS, EASEMENTS, STREETS AND PRIVATE ACCESS WAYS CONSTITUTING FINAL PLAT PEBBLECREEK PHASE II UNIT FORTY-FIVE AND THAT EACH LOT, TRACT, EASEMENT, STREET, PRIVATE ACCESS WAY AND OTHER PORTION OF FINAL PLAT PEBBLECREEK PHASE II UNIT FORTY-FIVE SHALL BE KNOWN BY THE NUMBER, LETTER OR NAME THAT IS SET FORTH ON THIS PLAT. COMMON AREA TRACT "A" IS DECLARED A PRIVATE ACCESS WAY FOR DRAINAGE AND FOR INGRESS AND EGRESS TO AND FROM THE LOTS, TRACTS AND OTHER PORTIONS OF FINAL PLAT PEBBLECREEK PHASE II UNIT FORTY-FIVE AND OTHER PORTIONS OF PEBBLECREEK GOLF RESORT BY THE OWNERS THEREOF, BY PEBBLECREEK PROPERTIES LIMITED PARTNERSHIP, AN ARIZONA LIMITED PARTNERSHIP ("PEBBLECREEK PROPERTIES"), BY THEIR RESPECTIVE GUESTS AND INVITEES AND BY FIRE, POLICE, AND EMERGENCY AND GOVERNMENTAL SERVICE AGENCIES AND PERSONNEL, INCLUDING REFUSE COLLECTION VEHICLES AND PERSONNEL. TRUSTEE HEREBY DEDICATES TO ALL PUBLIC UTILITY PROVIDERS A NON-EXCLUSIVE EASEMENT WITHIN COMMON AREA TRACT "A" AND WITHIN ALL AREAS DESIGNATED ON THIS PLAT AS PUBLIC UTILITIES EASEMENTS, WHICH NON-EXCLUSIVE EASEMENT IS FOR UNDERGROUND CABLES, PIPES, WIRES AND OTHER UNDERGROUND EQUIPMENT AND, IF AND TO THE EXTENT APPROVED IN WRITING BY PEBBLECREEK PROPERTIES OR ITS DESIGNATED SUCCESSORS OR ASSIGNS, FOR RELATED ABOVE-GROUND FACILITIES, FOR ELECTRICITY, GAS, COMMUNICATIONS, WATER, CABLE TELEVISION, SEWAGE DISPOSAL, AND EFFLUENT TREATMENT OR DISPOSAL, EXCEPT THAT THE CONSENT OF PEBBLECREEK PROPERTIES OR ITS DESIGNATED SUCCESSOR OR ASSGN SHALL NOT BE REQUIRED FOR SUCH PERMITTED ABOVE-GROUND FACILITIES IF THE CITY OF GOODYEAR OR A COMMUNITY FACILITIES DISTRICT WITHIN SUCH CITY IS THE UTILITY PROVIDER. EXCEPT WHEN THE APPLICABLE PUBLIC UTILITY PROVIDER IS THE CITY OF GOODYEAR OR A COMMUNITY FACILITIES DISTRICT WITHIN SUCH CITY, A PUBLIC UTILITY PROVIDER'S ACCEPTANCE OF THIS EASEMENT CONSTITUTES SUCH PUBLIC UTILITY PROVIDER'S AGREEMENT (WHICH ACCEPTANCE AND AGREEMENT SHALL CONCLUSIVELY BE EVIDENCED BY THE INSTALLATION OF ANY CABLES, WIRES, PIPES, CONDUIT OR OTHER EQUIPMENT OR MATERIALS WITHIN THE PROPERTY SUBJECT TO THIS PLAT BY, FOR OR ON BEHALF OF SUCH PUBLIC UTILITY PROVIDER AND WHICH ACCEPTANCE AND AGREEMENT SHALL BE A CONDITION TO THE EFFECTIVENESS OF THIS EASEMENT WITH RESPECT TO SUCH PUBLIC UTILITY PROVIDER) TO: (A) INDEMNIFY, DEFEND AND HOLD HARMLESS (1) PEBBLECREEK PROPERTIES, (2) THE PROPERTY OWNERS ASSOCIATION(S) ESTABLISHED BY PEBBLECREEK PROPERTIES FOR FINAL PLAT PEBBLECREEK PHASE II UNIT FORTY-FIVE AND PEBBLECREEK GOLF RESORT, (3) THE RESPECTIVE PARTNERS, OFFICERS, DIRECTORS, EMPLOYEES, MEMBERS SUCCESSORS AND ASSIGNS OF PEBBLECREEK PROPERTIES AND OF SUCH PROPERTY OWNERS ASSOCIATION(S), AND (4) THE RESPECTIVE OWNERS OF THE REAL PROPERTY THAT IS SUBJECT TO THE FOREGOING EASEMENT FROM AND AGAINST ALL CLAIMS, DEMANDS, LIABILITIES, OBLIGATIONS, DAMAGES, SUITS, COSTS AND EXPENSES, INCLUDING BUT NOT LIMITED TO COURT COSTS AND ATTORNEYS' FEES, ARISING FROM OR RELATING TO ANY PERSONAL INJURY, DEATH, PROPERTY DAMAGE OR OTHERWISE, IN CONNECTION WITH THE INSTALLATION, CONSTRUCTION, DESIGN, OPERATION, REPAIR, MAINTENANCE OR REPLACEMENT OF ANY CABLES, PIPES, WIRES OR OTHER EQUIPMENT OR FACILITIES BY, FOR OR ON BEHALF OF SUCH PUBLIC UTILITY PROVIDER OR IN CONNECTION WITH SUCH PUBLIC UTILITY PROVIDER'S OPERATIONS WITHIN FINAL PLAT PEBBLECREEK PHASE II UNIT FORTY-FIVE AND PEBBLECREEK GOLF RESORT; AND (B) REPAIR AND RESTORE ALL STREETS, FENCING, LANDSCAPING AND OTHER IMPROVEMENTS DAMAGED OR DESTROYED BY SUCH PUBLIC UTILITIES PROVIDER TO THE SAME CONDITION AS PRIOR TO THEIR DAMAGE OR DESTRUCTION. IN THE EVENT THE CITY OF GOODYEAR OR ANY COMMUNITY FACILITIES DISTRICT WITHIN SUCH CITY IS OR BECOMES A PUBLIC UTILITY PROVIDER AND INSTALLS, MAINTAINS, REPAIRS OR REPLACES ANY OF ITS PUBLIC UTILITIES WITHIN THE EASEMENT GRANTED TO PUBLIC UTILITY PROVIDERS BY THIS DEDICATION, AND IF THE CITY OF GOODYEAR OR SUCH COMMUNITY FACILITIES DISTRICT DAMAGES OR DESTROYS ANY STREETS, LANDSCAPING OR PRIVATE PROPERTY WITHIN THE EASEMENT, THE REPAIR OR REPLACEMENT OF SUCH LANDSCAPING OR PRIVATE PROPERTY LOCATED WITHIN THE EASEMENT SHALL BE THE RESPONSIBILITY OF THE OWNERS OF SUCH PROPERTY, EXCEPT THAT THE CITY OF GOODYEAR OR SUCH COMMUNITY FACILITIES DISTRICT SHALL CLOSE ANY EXCAVATIONS MADE BY IT WITHIN SUCH EASEMENT AND SHALL REPAIR THE STREETS (I.E. PRIVATE ACCESS WAYS), AT THE POINT OF ANY SUCH DAMAGE OR EXCAVATION, TO THE SAME CONDITION AS PRIOR TO THEIR DAMAGE OR EXCAVATION BY THE CITY OF GOODYEAR OR SUCH COMMUNITY FACILITIES DISTRICT, EXCEPT THAT THE CITY OF GOODYEAR WILL NOT BE RESPONSIBLE TO REPLACE DECORATIVE PAVEMENT INSTALLED OVER CITY UTILITY LINES BUT THAT PAVEMENT REPLACED SHALL BE TYPICAL BLACK ASPHALT CONCRETE COLOR OR GRAY CONCRETE COLOR.

WATER AND SEWER EASEMENT ("EASEMENTS") IN TRACT 'A' AS DESCRIBED ABOVE ARE GRANTED TO LIBERTY UTILITIES (LITCHFIELD PARK WATER & SEWER) CORP., AND THEIR SUCCESSORS AND ASSIGNS (COLLECTIVELY, "GRANTEE"), TO CONSTRUCT, OPERATE, AND MAINTAIN UNDERGROUND (AND TO THE EXTENT APPROVED IN WRITING BY PEBBLECREEK PROPERTIES, OR ITS DESIGNATED SUCCESSORS OR ASSIGNS, FOR RELATED ABOVE GROUND FACILITIES [EXCEPT FIRE HYDRANTS, WHICH SHALL NOT REQUIRE SUCH APPROVAL]) WATER AND SEWER LINES AND APPURTENANT FACILITIES (COLLECTIVELY, "FACILITIES") UPON, ACROSS OVER AND UNDER THE SURFACE OF THE EASEMENTS, TOGETHER WITH THE RIGHT TO OPERATE, REPAIR, REPLACE, MAINTAIN, AND REMOVE THE FACILITIES FROM THE PREMISES; TO ADD OR TO ALTER THE FACILITIES, AND TO PROVIDE, GRANTER WITH REASONABLE INGRESS AND EGRESS TO THE FACILITIES. GRANTEE WILL HAVE UNRESTRICTED ACCESS TO THE EASEMENT FOR THE ACTIVITIES DESCRIBED ABOVE AND FORMAL NOTIFICATION OR APPROVAL BY ANY ASSOCIATION PRIOR TO ACCESSING THE EASEMENT WILL NOT BE REQUIRED.

GRANTOR SHALL NOT ERECT, CONSTRUCT OR PERMIT TO BE ERECTED OR CONSTRUCTED ANY BUILDING OR OTHER STRUCTURE WITHIN THE LIMITS OF THE P.U.E. IN TRACT 'A', AND TRACTS 'B', 'C', 'D', 'E', AND 'F' (AS SHOWN ON PLAT) ; PROVIDED, HOWEVER, GRANTOR SHALL HAVE THE RIGHT TO CONSTRUCT AND ERECT FENCES, TO INSTALL LANDSCAPING, PARKING FACILITIES AND DRIVEWAYS, AND TO ESTABLISH OTHER USES WHICH ARE NOT INCONSISTENT WITH USES WITHIN THE LIMITS OF SAID PUBLIC UTILITY EASEMENT TRACT 'A', AND TRACTS 'B', 'C', 'D', 'E', AND 'F' (AS SHOWN ON PLAT) IN A MANNER WHICH WILL NOT UNREASONABLY INTERFERE WITH GRANTEE'S ACCESS TO THE FACILITIES.

THIS EASEMENT (TRACT 'A') IS GRANTED SUBJECT TO THE CONDITION THAT GRANTEE SHALL HOLD GRANTOR AND GRANTOR'S SUCCESSORS AND ASSIGNS AND PEBBLECREEK GOLF RESORT HOMEOWNERS ASSOCIATION NO. 1, INC. HARMLESS FROM ANY AND ALL DAMAGES, CLAIMS, LIABILITIES OR EXPENSES WHICH MAY RESULT FROM GRANTEE'S USE OF THE EASEMENT. BY ACCEPTING THE EASEMENT, THE GRANTEE AGREES TO EXERCISE REASONABLE CARE TO AVOID DAMAGE TO THE PREMISES AND ALL PROPERTY THAT MAY AT ANY TIME BE THEREON.

FIRST AMERICAN TITLE INSURANCE COMPANY, A NEBRASKA CORPORATION (REDOMESTICATED FROM CALIFORNIA EFFECTIVE JULY 1, 2014) AS TRUSTEE UNDER TRUST NO. 7854, AND NOT PERSONALLY.

BY: SIMIN BERRY, SENIOR TRUST OFFICER

ACKNOWLEDGMENT

STATE OF ARIZONA

COUNTY OF MARICOPA } S.S.

ON THIS THE _____ DAY OF _____, 2021, THE UNDERSIGNED OFFICER, _____ AS SR. TRUST OFFICER FIRST AMERICAN TITLE INSURANCE COMPANY, A NEBRASKA CORPORATION (REDOMESTICATED FROM CALIFORNIA EFFECTIVE JULY 1 2014) AS TRUSTEE UNDER TRUST NO. 7854, AND NOT PERSONALLY, APPEARED BEFORE ME AND BEING DULY AUTHORIZED TO DO SO, EXECUTED THE FOREGOING FOR THE PURPOSES HEREIN CONTAINED, UPON BEHALF OF THE CORPORATION, AS TRUSTEE

IN WITNESS WHEREOF I HEREUNTO SET MY HAND AND OFFICIAL SEAL.

NOTARY PUBLIC:

MY COMMISSION EXPIRES:

LIEN HOLDER'S RATIFICATION

THE UNDERSIGNED, A BENEFICIARY UNDER A CERTAIN DEED OF TRUST DATED FEBRUARY 27, 2018, AND RECORDED FEBRUARY 28, 2018, IN THE OFFICIAL RECORDS OF MARICOPA COUNTY, ARIZONA AT DOCUMENT NO. 20180153214, AS AMENDED BY AMENDMENT TO DEED OF TRUST, DATED SEPTEMBER 30, 2019, AND RECORDED ON SEPTEMBER 30, 2019, IN THE OFFICIAL RECORDS OF MARICOPA COUNTY, ARIZONA, AT DOCUMENT NO. 20190772731, ENCUMBERING THE PROPERTY, HEREBY EXPRESSLY CONSENTS TO AND JOINS IN THE EXECUTION AND RECORDING OF THIS SUBDIVISION PLAT AND DOES HEREBY SUBORDINATE THE LIEN OF THE DEED OF TRUST TO THE EASEMENTS DEDICATED AND GRANTED HEREIN AS SHOWN ON THIS SUBDIVISION PLAT. IT IS EXPRESSLY UNDERSTOOD THAT THIS RELEASE AND SUBORDINATION APPLIES ONLY TO THE PORTIONS OF THE PROPERTY BEING DEDICATED AND GRANTED AND SHALL NOT, IN ANY WAY, AFFECT THE LIEN OF THE DEED OF TRUST UPON THE REMAINDER OF THE PROPERTY. THE UNDERSIGNED REPRESENTS THAT HE OR SHE HAS FULL POWER AND AUTHORITY TO EXECUTE THIS LENDER'S CONSENT AND SUBORDINATION ON BEHALF OF THE LENDER AS BENEFICIARY UNDER THAT CERTAIN DEED OF TRUST RECORDED IN THE OFFICIAL RECORDS OF MARICOPA COUNTY, AZ AT DOCUMENT NO. 20190772731.

WESTERN ALLIANCE BANK,
AN ARIZONA CORPORATION

BY: _____

TITLE: _____

ACKNOWLEDGMENT

STATE OF ARIZONA

COUNTY OF MARICOPA } S.S.

ON THIS _____ DAY OF _____, 2021, BEFORE ME, THE UNDERSIGNED, PERSONALLY APPEARED _____ WHO ACKNOWLEDGED HIMSELF/HERSELF TO BE THE _____ OF WESTERN ALLIANCE BANK, AN ARIZONA CORPORATION, AND BEING AUTHORIZED SO TO DO ON BEHALF OF SAID ENTITY, EXECUTED THE FOREGOING RATIFICATION.

IN WITNESS WHEREOF I HEREUNTO SET MY HAND AND OFFICIAL SEAL.

NOTARY PUBLIC:

MY COMMISSION EXPIRES:

FINAL PLAT PEBBLECREEK PHASE II UNIT FORTY-FIVE

LOCATED IN PORTION THE EAST HALF OF SECTION 25, TOWNSHIP 2 NORTH, RANGE 2 WEST, OF THE G. & S.R.M., CITY OF GOODYEAR, MARICOPA COUNTY, ARIZONA

LEGAL DESCRIPTION

SEE SHEET 5 OF 5.

CERTIFICATE OF ASSURED WATER SUPPLY

FINAL PLAT PEBBLECREEK PHASE II UNIT FORTY-FIVE IS WITHIN THE SERVICE AREA OF LIBERTY UTILITIES. PEBBLECREEK HAS BEEN ISSUED A CERTIFICATE OF ASSURED WATER SUPPLY PURSUANT TO A.R.S. 45-576 SUB-SECTION A.

LIBERTY UTILITIES (LITCHFIELD PARK
WATER & SEWER) CORP.

BENCHMARKS

C.O.G. BENCHMARK G357 - FOUND BRASS CAP IN HAND HOLE AT INTERSECTION OF THOMAS ROAD AND PEBBLECREEK PARKWAY (S.W. CORNER SECTION 29)
ELEVATION = 1014.50 NGVD29 (PROJECT DATUM).
=1016.38 NAVD88

C.O.G. BENCHMARK G371 - FOUND BRASS CAP IN HAND HOLE AT INTERSECTION OF CAMELBACK ROAD AND ALSUP (1/2 MILE WEST OF REEMS ROAD)
ELEVATION = 1054.59 NGVD29 (PROJECT DATUM).
=1056.34 NAVD88

FINAL PLAT APPROVAL

APPROVED BY THE CITY COUNCIL OF THE CITY OF GOODYEAR, ARIZONA
THIS _____ DAY OF _____, 2021.

BY: _____
MAYOR (GEORGIA LORD)

ATTEST: _____
CITY CLERK (DARCIE McCracken)

FINAL PLAT APPROVAL

APPROVED BY THE CITY ENGINEER OF THE CITY OF GOODYEAR, ARIZONA
THIS _____ DAY OF _____, 2021.

BY: _____
CITY ENGINEER (SUMEET MOHAN)

OWNER/TRUSTEE:

FIRST AMERICAN TITLE INSURANCE CO.
UNDER TRUST #7854
ATTN: SIMIN BERRY
9000 EAST PIMA CENTER PARKWAY
SCOTTSDALE, ARIZONA 85258
PHONE: (620) 685-7033
EMAIL: SIBERRY@FIRSTAM.COM

DEVELOPER:

PEBBLECREEK PROPERTIES
LIMITED PARTNERSHIP
ATTN: PAULA ROBINSON
9532 E. RIGGS ROAD
SUN LAKES, ARIZONA 85248
PHONE: (480) 895-9200
EMAIL: PAULA.ROBINSON@ROBSON.COM

ENGINEER:

B & R ENGINEERING, INC.
ATTN: JEFFREY L. UHRICK
9666 E. RIGGS ROAD SUITE 118
SUN LAKES, ARIZONA 85248
PHONE: (480) 895-0799
EMAIL: JUHRICK@BNRAZ.COM

SURVEYOR:



DESERT SKY SURVEYING, INC.
ATTN: WILLIE J. KATES
13845 E. VISTA VERDE
CHANDLER, ARIZONA 85249
PHONE: (602) 499-0884
EMAIL: WKATES@BNRAZ.COM

UTILITY COMPANIES

WATER ----- LIBERTY UTILITIES
WASTE WATER ----- LIBERTY UTILITIES
ELECTRIC ----- ARIZONA PUBLIC SERVICE
NATURAL GAS ----- SOUTHWEST GAS CO.
TELEPHONE ----- CENTURYLINK
CABLE TELEVISION ----- COX CABLE

EXISTING ZONING IS P.A.D.
GROSS AREA OF THIS SUBDIVISION IS 33.41 ACRES.
TOTAL NUMBER OF LOTS IS 52.
THE MINIMUM LOT SIZE IS 6,600 SQ.FT.
THE AVERAGE LOT SIZE IS 9,159 SQ.FT.

DESCRIPTION OF TRACTS				
TRACT	USAGE	MAINTAINED/OWNER	AREA	
A	PRIVATE ROADWAY/DRAINAGE/UTILITY/WATER AND SEWER EASEMENTS	PEBBLECREEK GOLF RESORT HOMEOWNERS ASSOCIATION NO. 1, INC.	2.68 AC.	
B	OPEN SPACE /P.U.E. (AS SHOWN ON PLAT)	PEBBLECREEK GOLF RESORT HOMEOWNERS ASSOCIATION NO. 1, INC.	0.78 AC.	
C	OPEN SPACE /P.U.E. (AS SHOWN ON PLAT)	PEBBLECREEK GOLF RESORT HOMEOWNERS ASSOCIATION NO. 1, INC.	1.37 AC.	
D	OPEN SPACE /P.U.E. (AS SHOWN ON PLAT)	PEBBLECREEK GOLF RESORT HOMEOWNERS ASSOCIATION NO. 1, INC.	0.12 AC.	
E	OPEN SPACE /P.U.E. (AS SHOWN ON PLAT)	PEBBLECREEK GOLF RESORT HOMEOWNERS ASSOCIATION NO. 1, INC.	0.11 AC.	
F	GOLF COURSE/DRAINAGE/OPEN SPACE/P.U.E. (AS SHOWN ON PLAT)	PEBBLECREEK GOLF RESORT HOMEOWNERS ASSOCIATION NO. 1, INC.	16.06 AC.	

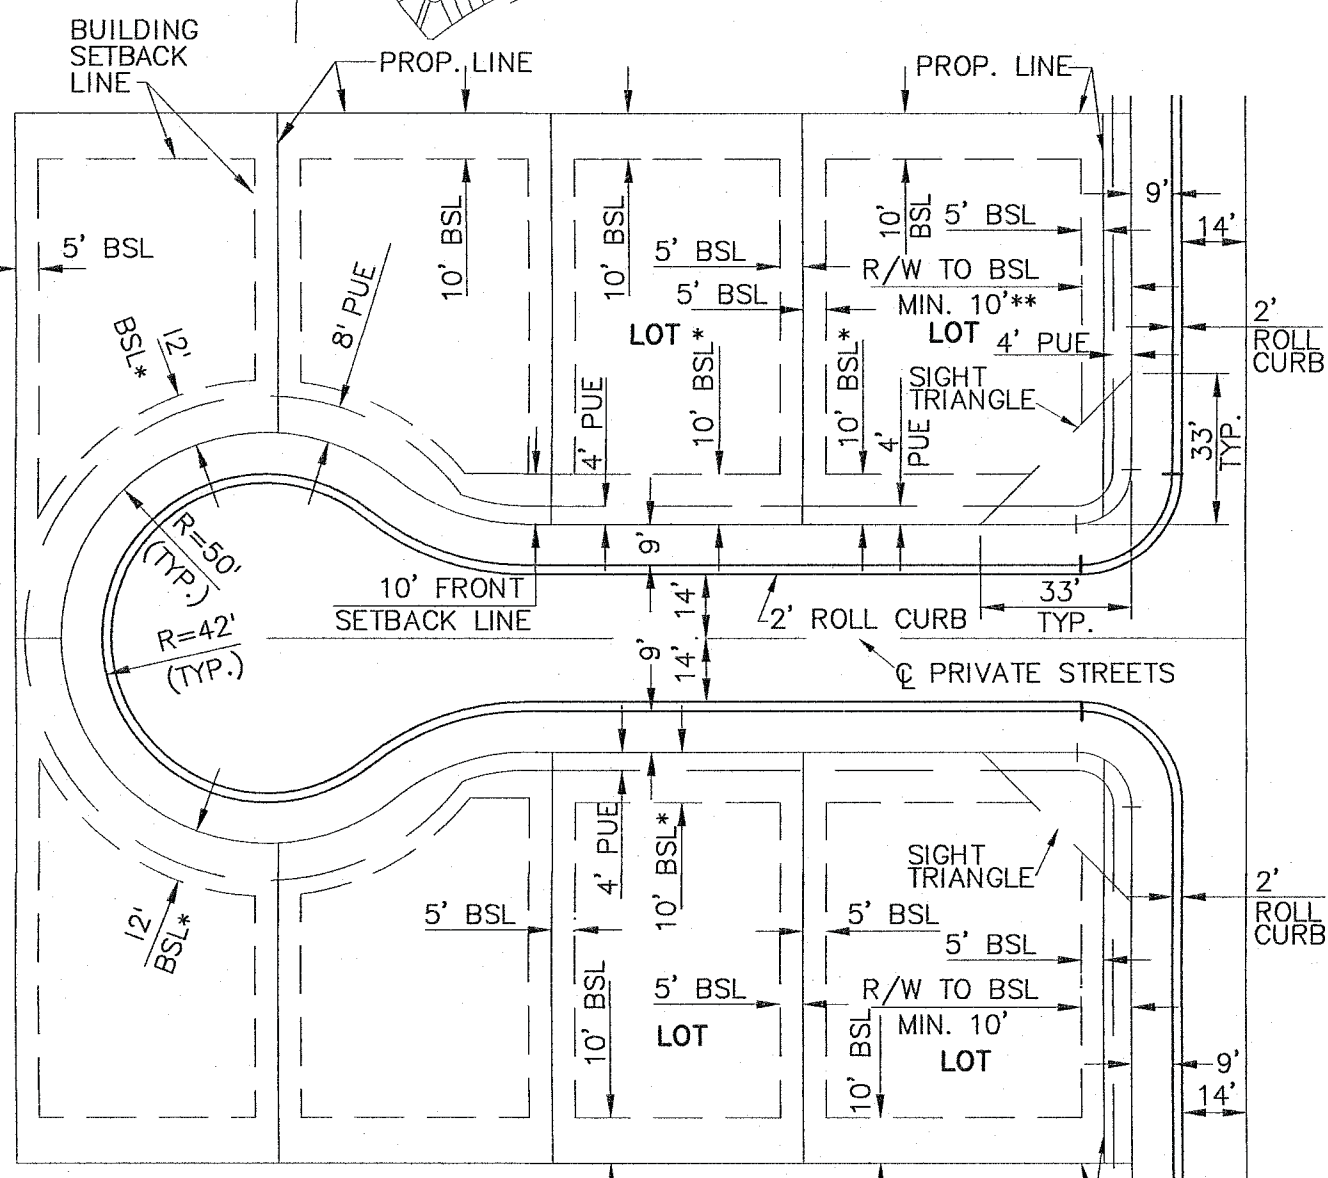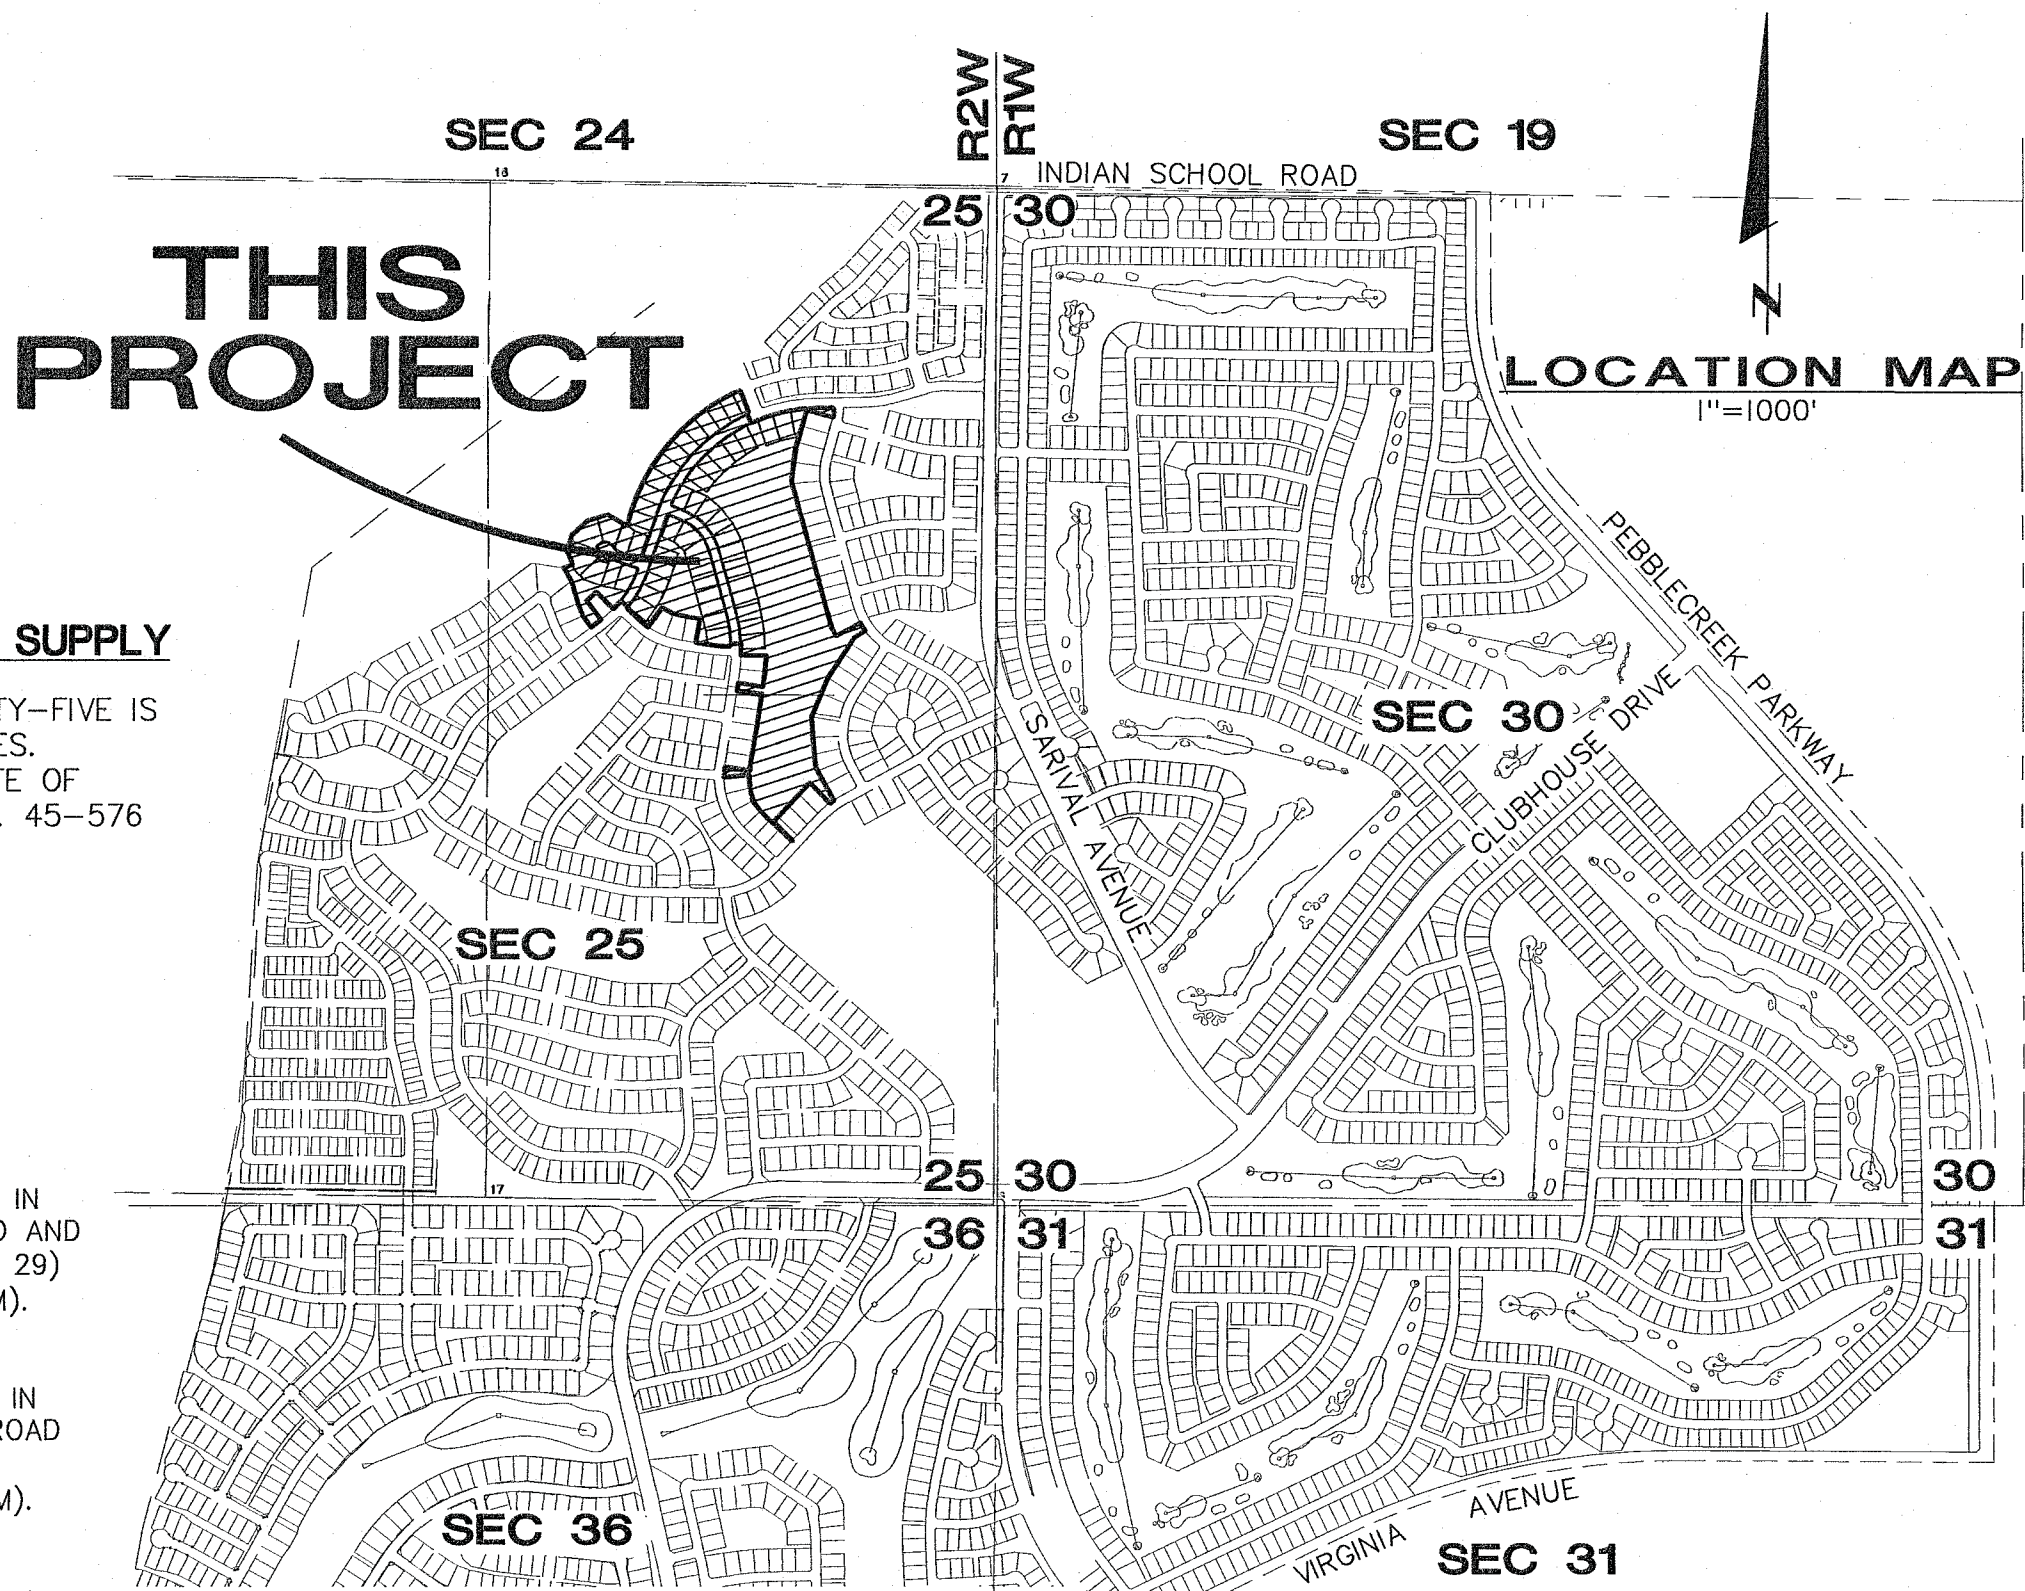

TYPICAL LOTS

WITH PUBLIC UTILITY EASEMENTS AND MINIMUM BUILDING SETBACKS

P.U.E. - INDICATES PUBLIC UTILITY EASEMENT

B.S.L. - INDICATES BUILDING SETBACK LINE

TYPICAL LOTS SHOWING SETBACK LINES AND PUBLIC UTILITY EASEMENTS

(UNLESS OTHERWISE SHOWN)

SCALE: 1" = 40'

MIN. FRONT YARD SETBACK = 10 FT.

MIN. STREET SIDE SETBACK = 10 FT.**

MIN. REAR YARD SETBACK = 10 FT.

MIN. SIDE YARD SETBACK = 5 FT.



* FRONT YARD BUILDING SETBACKS TO BE INCREASED BY 5' ADJACENT TO SIDEWALKS

BUILDING SETBACK LINE TO BE 12 FEET WITHIN THE CUL-DE-SAC TO ALLOW FOR A 20 FOOT DRIVEWAY

** STREET SIDE BUILDING SETBACKS ARE 10' FROM THE ADJACENT RIGHT-OF-WAY OR 5' FROM THE SIDE LOT LINE WHERE A TRACT IS PRESENT, WHICHEVER IS GREATER.

CERTIFICATE OF SURVEYOR

I, WILLIE J. KATES, HEREBY CERTIFY THAT I AM A REGISTERED LAND SURVEYOR IN THE STATE OF ARIZONA. THAT THIS MAP CONSISTING OF SEVEN SHEETS CORRECTLY REPRESENTS A SURVEY MADE UNDER MY SUPERVISION DURING THE MONTH OF MAY, 2021 AND MEETS THE MINIMUM STANDARDS FOR AN ARIZONA LAND BOUNDARY SURVEY, THAT THE PLAT IS CORRECT AND ACCURATE THE BEST OF MY KNOWLEDGE AND BELIEF AND THAT THE MONUMENTS DESCRIBED IN IT HAVE EITHER BEEN FOUND, SET OR WILL BE SET AS DESCRIBED, THAT THEIR POSITIONS ARE CORRECTLY SHOWN AND THAT SAID MONUMENTS ARE SUFFICIENT TO ENABLE THE SURVEY TO BE RETRACED.

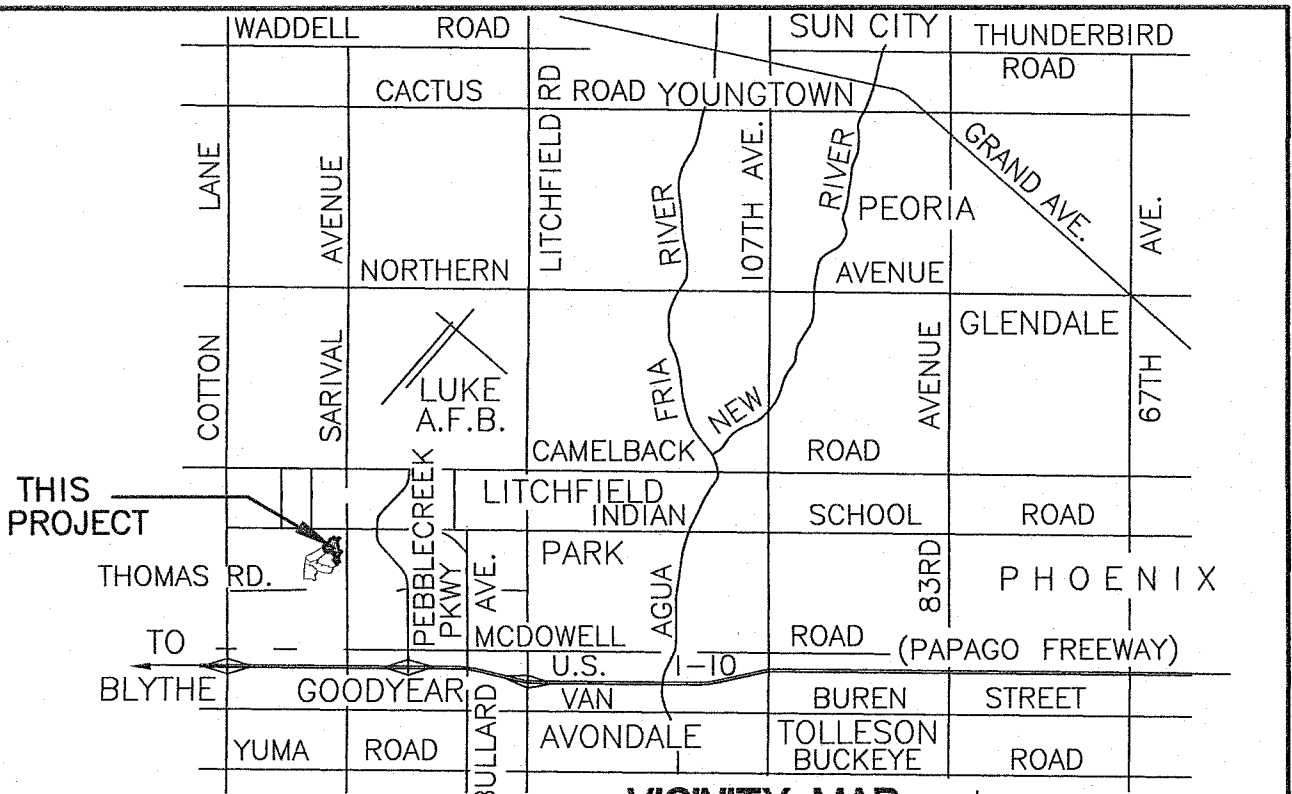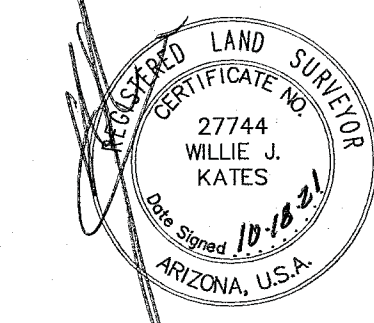

GENERAL NOTES

- GROSS AREA OF THIS SUBDIVISION IS 33.41 ACRES.
- TOTAL NUMBER OF LOTS: 52
- BASIS OF BEARINGS:
THE BEARING OF SOUTH 89°12'47" EAST ALONG THE SOUTH LINE OF THE SOUTHEAST QUARTER OF SECTION 25, T2N, R2W, OF THE G & SRM. AS SHOWN ON THE FINAL PLAT PEBBLECREEK PHASE II UNIT FORTY FOUR, BOOK 992 PAGE 27, M.C.R.
- THERE SHALL BE A ONE FOOT, VEHICULAR NON-ACCESS EASEMENT (VNAE) IN LOCATIONS AS SHOWN ON THE PLAT.
- A FOUR-FOOT (4') PUBLIC UTILITY EASEMENT ADJACENT TO ALL STREETS WITHIN THE LOT AREAS IS DEDICATED HEREON. AN EIGHT-FOOT (8') UNDERGROUND PUBLIC UTILITY EASEMENT ADJACENT TO ALL CUL-DE-SAC STREETS WITHIN THE LOT AREAS AS SHOWN ON THE PLAT IS DEDICATED HEREON.
- A 1/2" IRON ROD WILL BE SET AND TAGGED WITH RLS #27744 AT ALL LOT CORNERS.
- A THREE-INCH BRASS SURVEY MONUMENT TO BE SET IN CONCRETE AT ALL CENTERLINE P.C., P.T., AND STREET CENTERLINE INTERSECTIONS.
- ALL STREETS WITHIN COMMON AREA TRACT "A" ARE PRIVATE. TRACTS 'B', 'C', 'D', 'E' AND 'F' ARE DESIGNATED FOR DRAINAGE AND OPEN SPACE PURPOSES.
- THE STREETS ARE PRIVATE STREETS, TO BE OWNED AND MAINTAINED BY THE PEBBLECREEK GOLF RESORT HOMEOWNERS ASSOCIATION NO. 1, INC.. AFTER THIS PLAT IS RECORDED, THE CITY OF GOODYEAR WILL NOT ACCEPT DEDICATION OF THE STREET MAINTENANCE RESPONSIBILITIES UNLESS ALL STREET IMPROVEMENTS AND RIGHTS-OF-WAY MEET CURRENT APPLICABLE CITY STANDARDS, UNLESS STREETS ARE BROUGHT UP TO CURRENT CITY STANDARDS.
- PEBBLECREEK PHASE II UNIT FORTY-FIVE IS SUBJECT TO ATTENDANT NOISE, VIBRATIONS, DUST, AND ALL OTHER EFFECTS THAT MAY BE CAUSED BY OVERFLIGHT AND BY THE OPERATION OF AIRCRAFT LANDING AT, OR TAKING OFF FROM, LUKE AIR FORCE BASE AND/OR PHOENIX-GOODYEAR AIRPORT.
- TRACTS 'B', 'C', 'D', 'E', AND 'F', ARE HEREBY DESIGNATED FOR DRAINAGE AND OPEN SPACE PURPOSES, AND WILL BE OWNED AND MAINTAINED BY PEBBLECREEK GOLF RESORT HOMEOWNER ASSOCIATION NO. 1, INC. THE PROPERTY OWNER SHALL BE RESPONSIBLE FOR THE PROPER MAINTENANCE AND REPAIR OF ALL FACILITIES ASSOCIATED WITH STORMWATER MANAGEMENT ON THE PROPERTY.
- NO TWO-STORY HOMES SHALL BE PERMITTED ON CORNER LOT 12, 38, 44, AND 52.
- WALLS IN EXCESS OF 3-FEET WILL NOT BE PERMITTED IN THE AREA OF THE SIGHT VISIBILITY EASEMENT AT THE REAR OR STREET SIDE OF LOTS 12, 31, 38, 39, 44, AND 52.
- NO STRUCTURES OF ANY KIND SHALL BE CONSTRUCTED OR PLACED WITHIN OR OVER THE UTILITY EASEMENTS EXCEPT UTILITIES, ASPHALT PAVING, GRASS, AND WOOD, WIRE OR REMOVABLE SECTION TYPE FENCING. IT SHALL BE FURTHER UNDERSTOOD THAT THE CITY OF GOODYEAR SHALL NOT BE REQUIRED TO REPLACE ANY OBSTRUCTIONS, PAVING OR PLANTING THAT MUST BE REMOVED DURING THE COURSE OF MAINTENANCE, CONSTRUCTION OR RECONSTRUCTION.
- STRUCTURES AND LANDSCAPING WITHIN VISIBILITY EASEMENTS WILL BE LIMITED TO GRANITE, GROUND COVER, AND FLOWERS LESS THAN 2 FEET (MATURE) IN HEIGHT AND/OR TREES WITH BRANCHES NOT LESS THAN 6 FEET ABOVE THE GROUND. TREES SHALL NOT BE PLACED LESS THAN 8 FEET APART.
- ALL NEW OR RELOCATED UTILITIES WILL BE PLACED UNDERGROUND, WITH EXCEPTION TO ANY 69KVA OR GREATER ELECTRICAL LINES.
- ALL SHADE STRUCTURES IN THE REAR YARD SHALL BE APPROVED BY THE PEBBLECREEK ARCHITECTURAL REVIEW COMMITTEE.
- DRIVEWAYS ON CORNER LOTS ARE TO BE LOCATED ON THE SIDE OF THE LOT FURTHEST FROM THE STREET INTERSECTION.
- PEBBLECREEK PHASE II UNIT FORTY-FIVE IS IN CLOSE PROXIMITY TO THE ARIZONA MOTORSPORTS PARK, GENERALLY LOCATED AT CAMELBACK AND REEMS ROADS, AND MAY BE SUBJECT TO NOISE INTRUSION.
- THE DEVELOPER SHALL POST SIGNAGE WITHIN ALL SUBDIVISION SALES OFFICES IDENTIFYING THE LOCATION OF THE LUKE AIR FORCE BASE ACCIDENT POTENTIAL ZONES (APZs), 65 Ldn AND HIGHER NOISE CONTOURS, AND DEPARTURE CORRIDORS, AS WELL AS THE PHOENIX-GOODYEAR AIRPORT TRAFFIC PATTERN AREA AND NOISE CONTOURS. THIS DISPLAY SHALL INCLUDE A TWENTY-FOUR BY THIRTY-SIX INCH (24"x36") MAP AT THE SALES FACILITY, BE CLEARLY VISIBLE ON THE WALL AND SHALL INCLUDE THE APPROXIMATE LOCATIONS OF THE HOMES OR APARTMENTS BEING SOLD OR LEASED CLEARLY DEPICTED. THE REQUIRED CONTENTS OF THE MAP SHALL BE PROVIDED BY THE CITY OF GOODYEAR.
- BUILDING SETBACKS EXCEED THOSE APPROVED IN THE PEBBLECREEK PHASE II P.A.D. AGREEMENT. REFERENCE THE APPROVED P.A.D. AGREEMENT FOR MORE INFORMATION.
- PEBBLECREEK PHASE II UNIT FORTY-FIVE IS IN PROXIMITY TO THE INTERSTATE 10 AND LOOP 303 FREEWAY AND MAY BE SUBJECT TO POTENTIAL NOISE INTRUSION, VIBRATIONS, DUST AND ALL OTHER EFFECTS THAT MAY BE CAUSED BY SAID FREEWAYS AND THE CONSTRUCTION OF THEREOF.
- PEBBLECREEK PHASE II UNIT FORTY-FIVE IS IN CLOSE PROXIMITY TO AGRICULTURAL USES AND MAY THEREFORE BE SUBJECT TO NOISE, DUST, AND ODORS ASSOCIATED WITH SUCH USES.
- DWELLING UNITS LOCATED ON LOTS THAT FRONT A T-INTERSECTION SHALL BE CONFIGURED SO THAT THE NON-LIVABLE PORTIONS OF THE DWELLING FACE ONCOMING TRAFFIC. (UNIT FORTY-FIVE - LOTS 28, AND 42)
- THE CITY OF GOODYEAR IS NOT RESPONSIBLE FOR AND WILL NOT ACCEPT MAINTENANCE OF ANY PRIVATE UTILITIES, PRIVATE STREETS, PRIVATE FACILITIES AND LANDSCAPED AREAS WITHIN THIS DEVELOPMENT.
- MAINTENANCE OF ALL STREET LIGHTING AND LANDSCAPING IN COMMON AREA TRACTS SHALL BE THE RESPONSIBILITY OF PEBBLECREEK HOMEOWNERS ASSOCIATION UNLESS OTHERWISE NOTED ON THIS PLAT. THIS INCLUDES LANDSCAPING WITHIN THE RIGHT-OF-WAY, PRIVATE STREET TRACT, AND/OR PUE.
- BUILDING PERMITS FOR VERTICAL CONSTRUCTION SHALL NOT BE ISSUED UNTIL IMPROVEMENTS ENSURING ADEQUATE WATER, WASTEWATER AND EMERGENCY SERVICE FOR THE SUBDIVISION HAVE BEEN COMPLETED.
- ALL PUBLIC IMPROVEMENTS CONSTRUCTED BY THE DEVELOPER OR SUCCESSORS WITHIN THE CITY OF GOODYEAR RIGHT-OF-WAY OR EASEMENTS SHALL BE SUBJECT TO A WARRANTY PERIOD OF NOT LESS THAN TWO YEARS FROM THE ACCEPTANCE BY THE CITY ENGINEER.
- PER SECTION 25 OF THE 1998 PEBBLE CREEK DEVELOPMENT AGREEMENT, IF THE REQUIRED RETENTION BASINS DO NOT DRAIN WITHIN THE PRESCRIBED TIME FRAME, THEN PARTIES SHALL MUTUALLY AGREE UPON A SOLUTION, CONSIDERING ALL REASONABLE OPTIONS.
- OPEN SPACE IMPROVEMENTS AND ASSOCIATED AMENITIES LOCATED WITHIN A UNIT OF DEVELOPMENT SHALL BE SUBSTANTIALLY COMPLETED UPON ISSUANCE OF THE FIRST CERTIFICATE OF OCCUPANCY FOR ANY SINGLE FAMILY DWELLING UNIT WITHIN THAT UNIT.

DATE: 10/18/21

DESERT SKY SURVEYING, INC

A.L.T.A. AND TOPOGRAPHIC
SURVEYS-AERIAL MAPPING
G.I.S.-CONSTRUCTION LAYOUT



13845 E. VISTA VERDE, CHANDLER, AZ. 85249
PH 602-499-0884 FAX 480-883-4326

© 2021 DESERT SKY SURVEYING, INC.


PC 45 FINAL PLAT

SHEET 1 OF 5

LEGEND

- ◆ INDICATES SECTION MONUMENT FOUND AS NOTED
- INDICATES BOUNDARY MONUMENT SET 1/2" IRON BAR WITH TAG R.L.S. 27744, (UNLESS NOTED OTHERWISE)
- INDICATES FOUND SURVEY MONUMENT 1/2" IRON BAR TAGGED R.L.S. 27744 OR 35869 (UNLESS NOTED OTHERWISE)
- ⊠ INDICATES A 3" BRASS SURVEY MONUMENT IN STREETS TO BE SET IN CONCRETE
- ⊙ INDICATES FOUND 3" BRASS SURVEY MONUMENT (UNLESS NOTED OTHERWISE)
- INDICATES SHEET MATCHLINE
- - - ZERO SETBACK LINE FOR DUPLEX LOTS
- - - INDICATES STREET CENTERLINE
- - - INDICATES SUBDIVISION BOUNDARY
- - - INDICATES SECTION LINE

PUE 4' PUBLIC/PRIVATE UTILITY EASEMENT
VNAE 1' VEHICULAR NON-ACCESS EASEMENT
1R INDICATES RADIAL BEARING
△ 33' X 33' SIGHT VISIBILITY TRIANGLE
△ 10' X 20' KEY LOT SIGHT VISIBILITY TRIANGLE
* HOUSES ON THESE LOTS ARE RESTRICTED TO SINGLE STORY
** WALLS IN EXCESS OF 3 FEET WILL NOT BE PERMITTED IN THE AREA OF THE SIGHT VISIBILITY EASEMENT AT THE REAR OR STREET SIDE OF THIS LOT.
③ INDICATES SHEET NUMBER

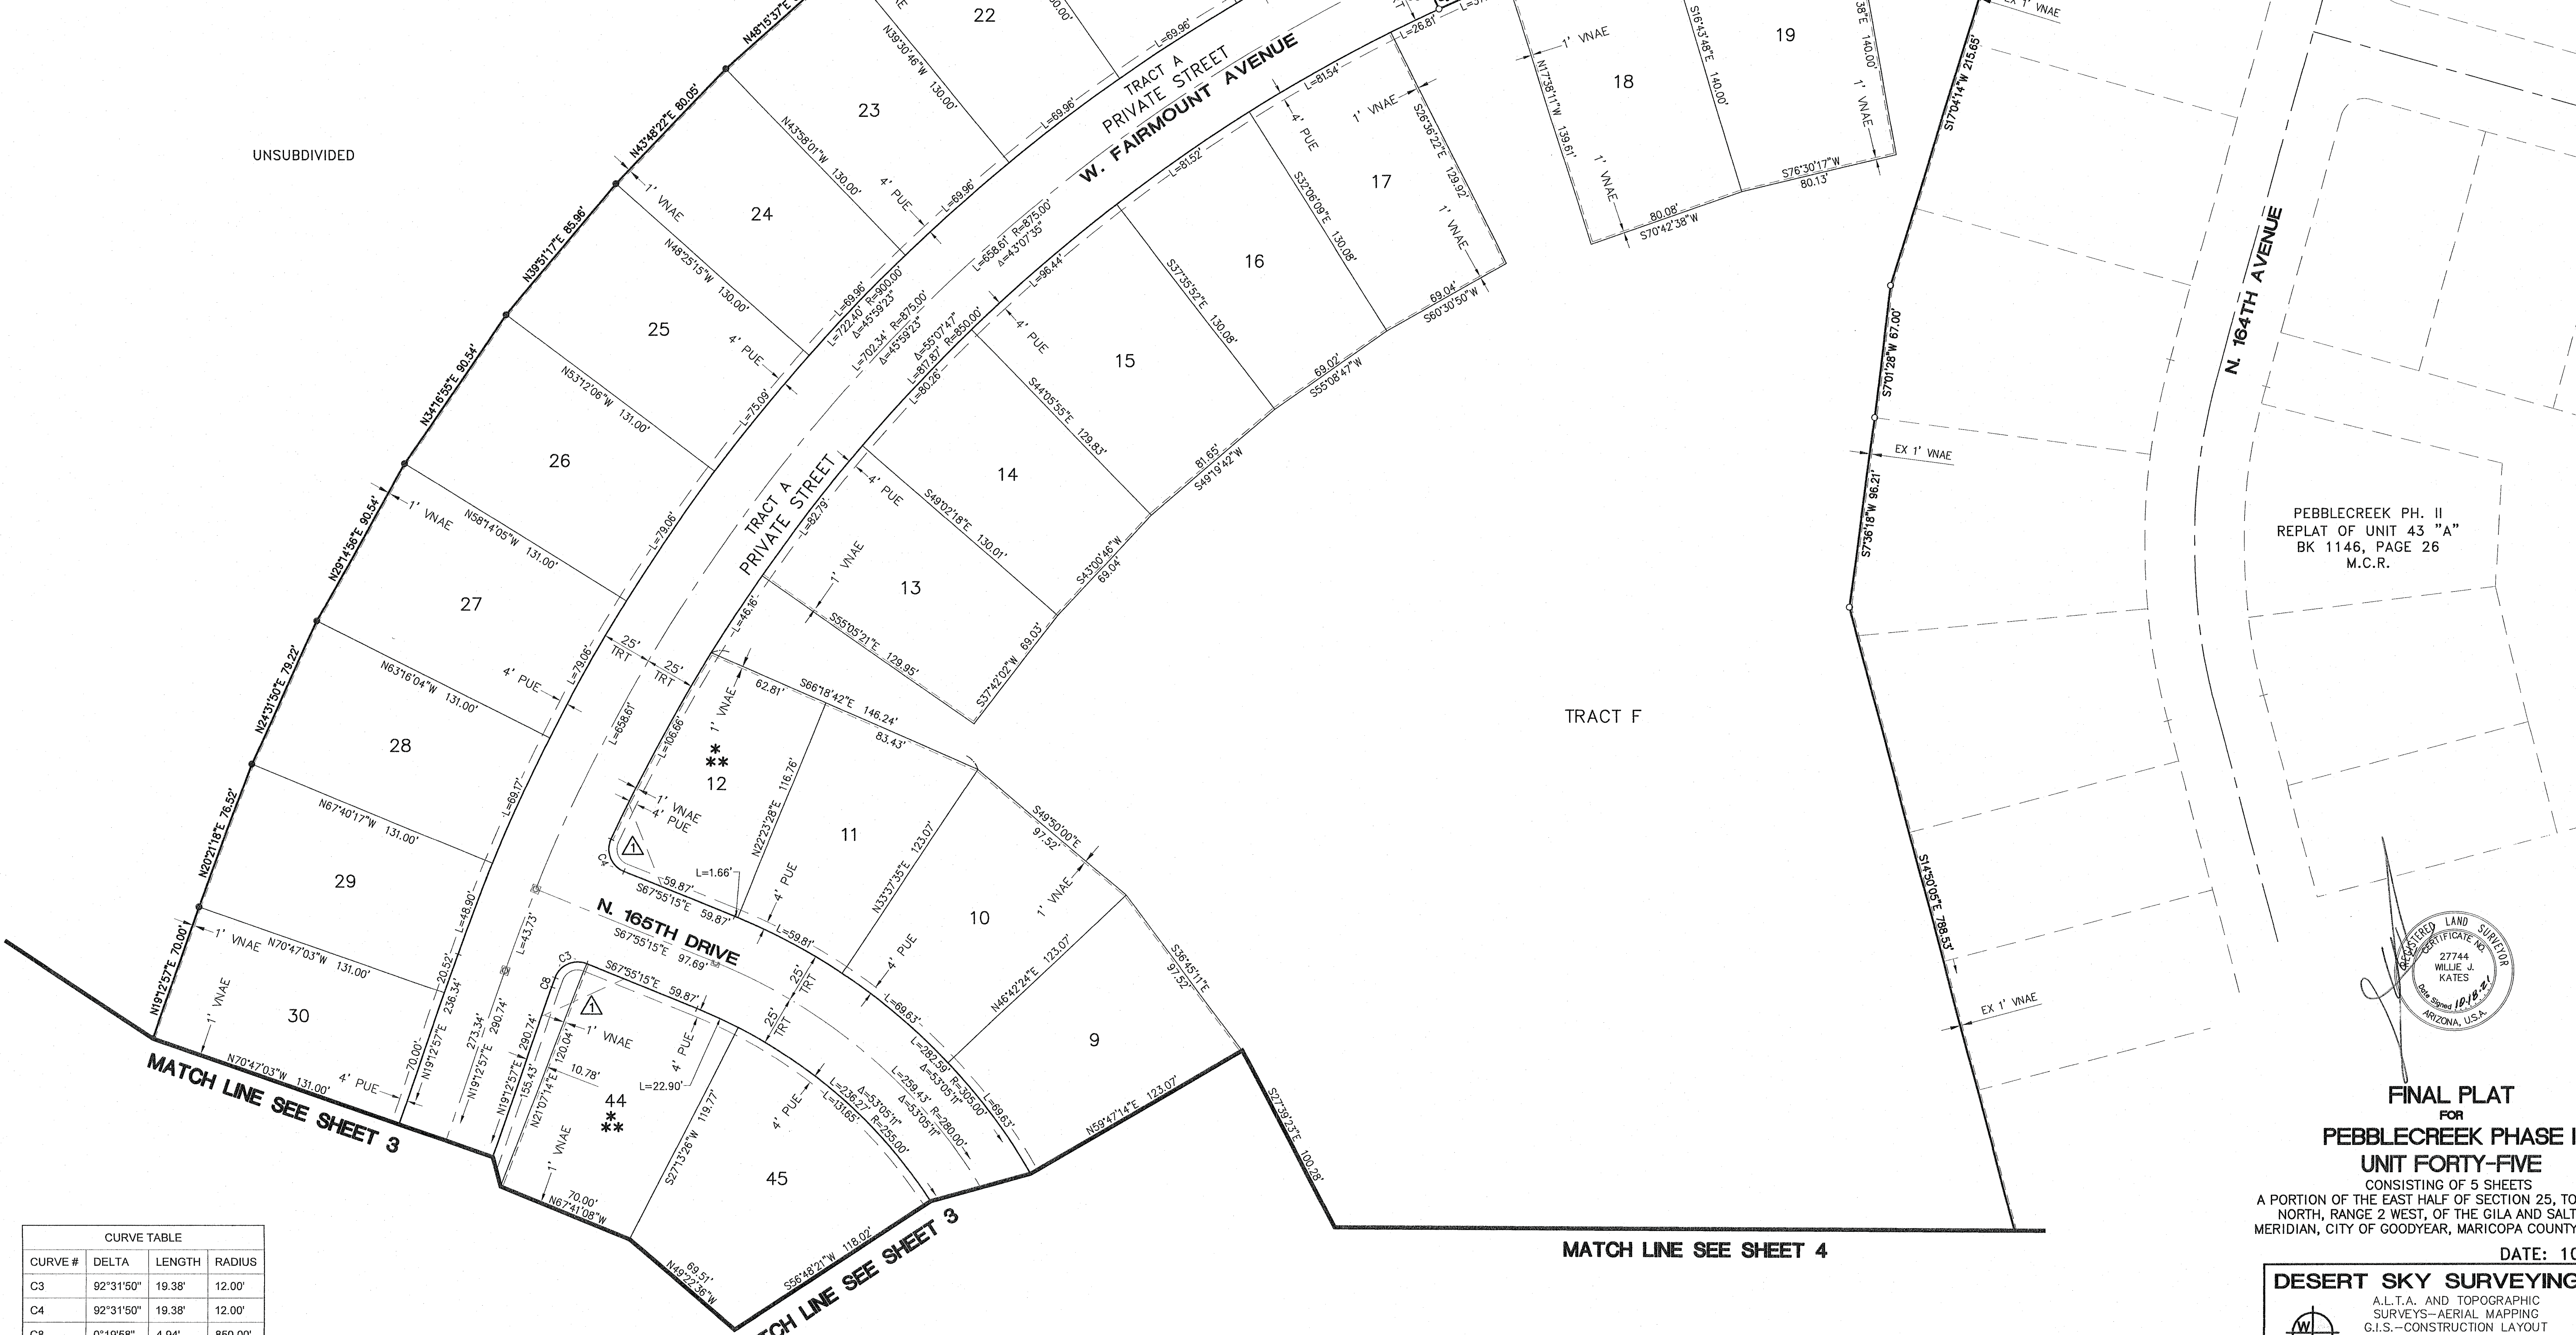


CURVE TABLE			
CURVE #	DELTA	LENGTH	RADIUS
C3	92°31'50"	19.38'	12.00'
C4	92°31'50"	19.38'	12.00'
C8	0°19'58"	4.94'	850.00'

GRAPHIC SCALE
40' 20' 0' 40'
SCALE: 1" = 40'

PEBBLECREEK PH. II
REPLAT OF UNIT 43 "A"
BK 1146, PAGE 26
M.C.R.


FINAL PLAT
FOR
PEBBLECREEK PHASE II
UNIT FORTY-FIVE
CONSISTING OF 5 SHEETS
A PORTION OF THE EAST HALF OF SECTION 25, TOWNSHIP 2
NORTH, RANGE 2 WEST, OF THE GILA AND SALT RIVER
MERIDIAN, CITY OF GOODYEAR, MARICOPA COUNTY, ARIZONA
DATE: 10/18/21

DESERT SKY SURVEYING, INC
A.L.T.A. AND TOPOGRAPHIC
SURVEYS-AERIAL MAPPING
G.I.S.-CONSTRUCTION LAYOUT
13845 E. VISTA VERDE, CHANDLER, AZ. 85249
PH 602-499-0884 FAX 480-883-4326
PC 45 FINAL PLAT

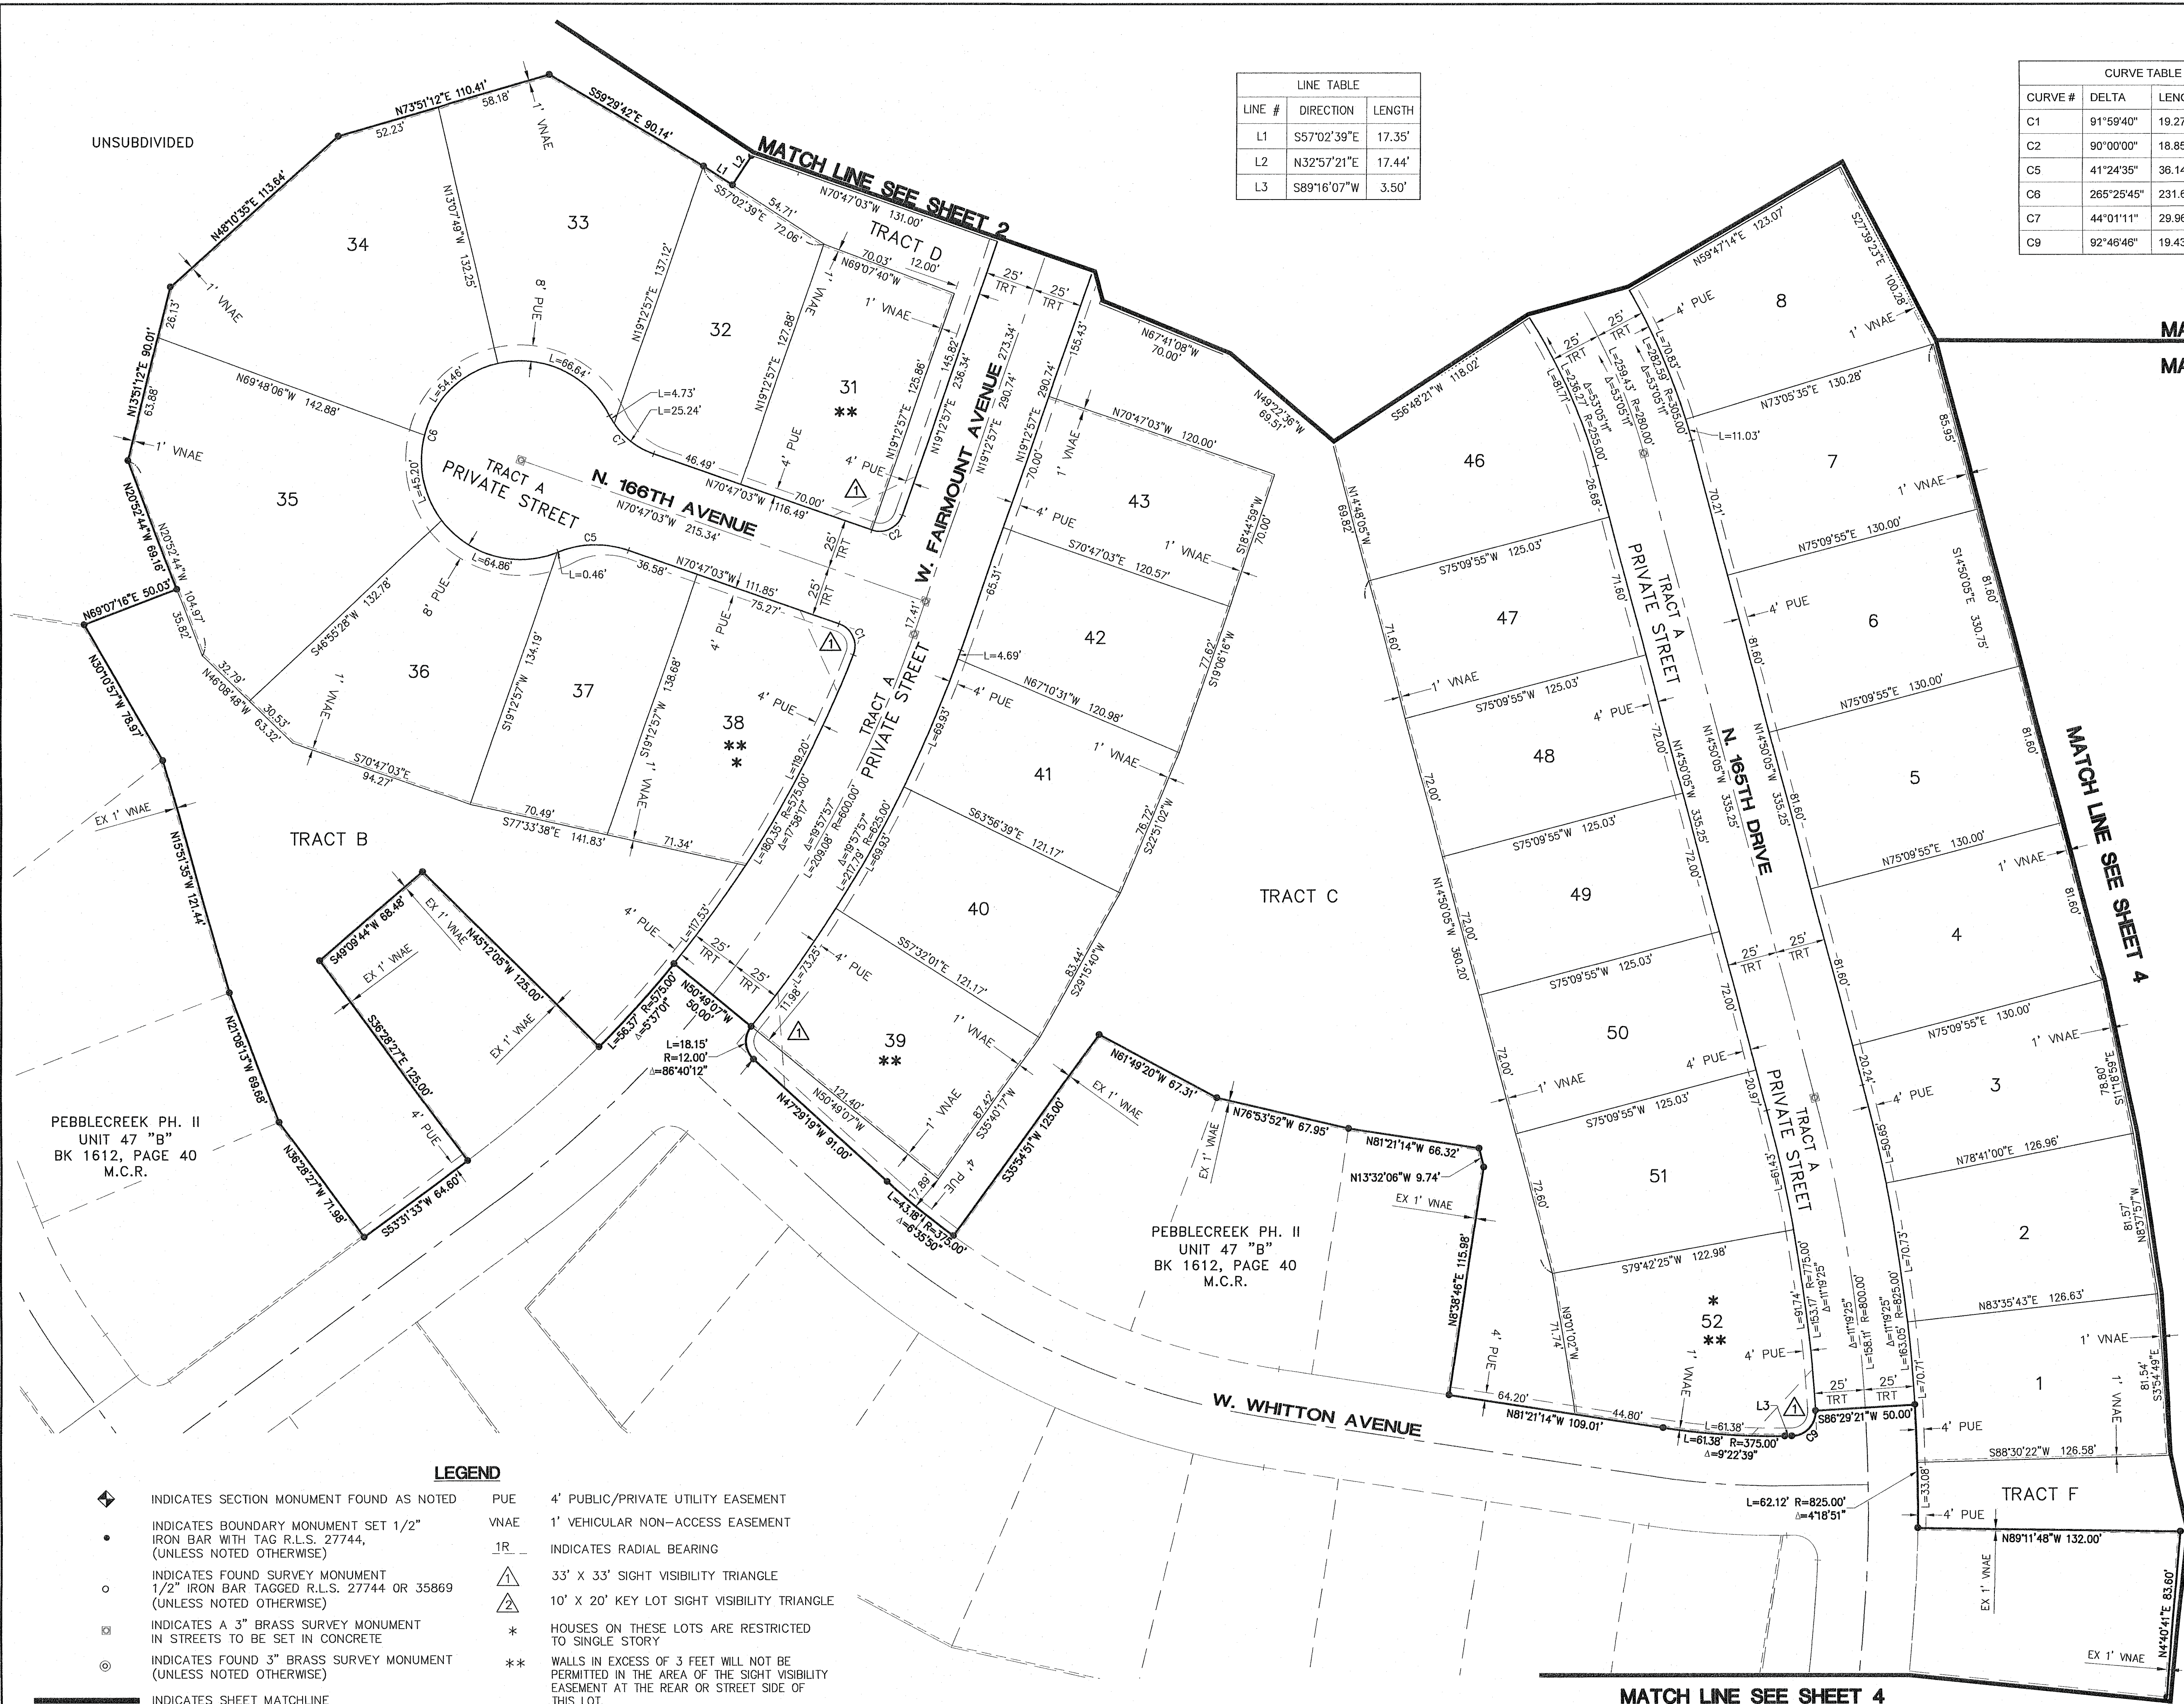

LINE TABLE		
LINE #	DIRECTION	LENGTH
L1	S57°02'39"E	17.35'
L2	N32°57'21"E	17.44'
L3	S89°16'07"W	3.50'


CURVE TABLE		
CURVE #	DELTA	LENGTH
C1	91°59'40"	19.27'
C2	90°00'00"	18.85'
C5	41°24'35"	36.14'
C6	265°25'45"	231.63'
C7	44°01'11"	29.98'
C9	92°46'48"	19.43'

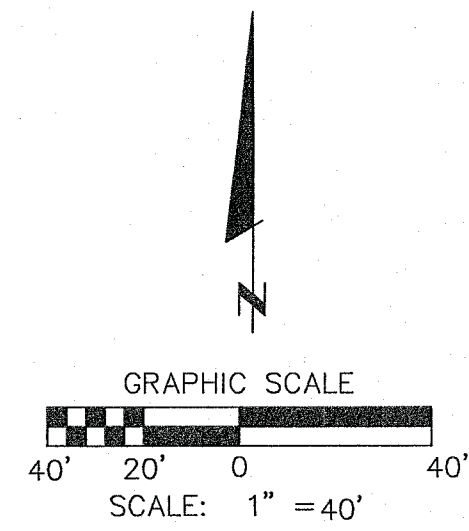

MATCH LINE SEE SHEET 2
MATCH LINE SEE SHEET 4

MATCH LINE SEE SHEET 4

MATCH LINE SEE SHEET 4

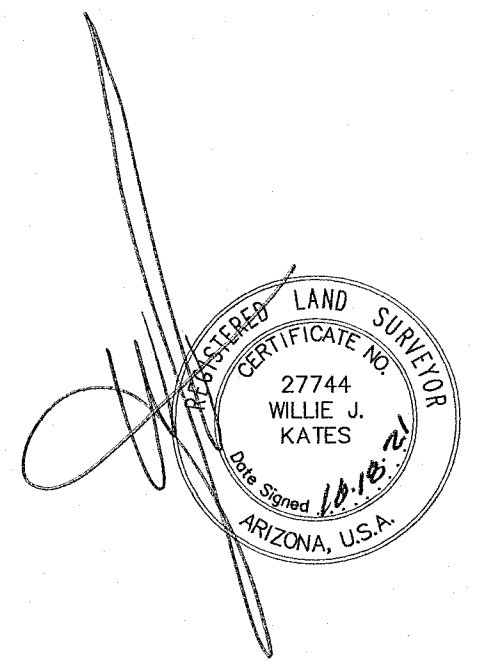

FINAL PLAT
FOR
PEBBLECREEK PHASE II
UNIT FORTY-FIVE
CONSISTING OF 5 SHEETS
A PORTION OF THE EAST HALF OF SECTION 25, TOWNSHIP 2
NORTH, RANGE 2 WEST, OF THE GILA AND SALT RIVER
MERIDIAN, CITY OF GOODYEAR, MARICOPA COUNTY, ARIZONA

DATE: 10/18/21

DESERT SKY SURVEYING, INC
A.L.T.A. AND TOPOGRAPHIC
SURVEYS—AERIAL MAPPING
G.I.S.—CONSTRUCTION LAYOUT
13845 E. VISTA VERDE, CHANDLER, AZ. 85249
PH 602-499-0884 FAX 480-883-4326
© 2021 DESERT SKY SURVEYING, INC. PC 45 FINAL PLAT


MATCH LINE SEE SHEET 2

MATCH LINE SEE SHEET 3

TRACT F

MATCH LINE SEE SHEET 3

MATCH LINE SEE SHEET 5

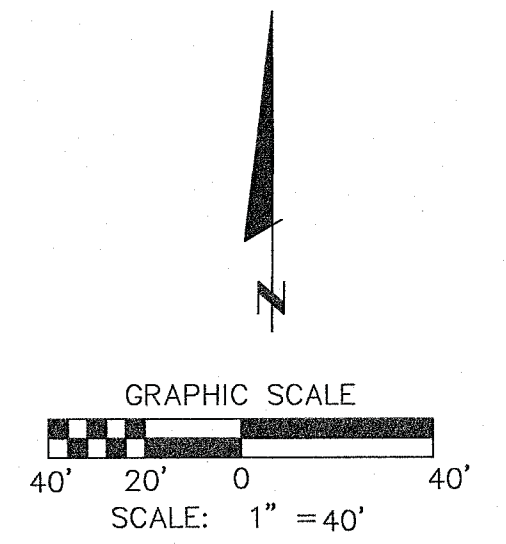

LEGEND

- ◆ INDICATES SECTION MONUMENT FOUND AS NOTED
- INDICATES BOUNDARY MONUMENT SET 1/2" IRON BAR WITH TAG R.L.S. 27744, (UNLESS NOTED OTHERWISE)
- INDICATES FOUND SURVEY MONUMENT 1/2" IRON BAR TAGGED R.L.S. 27744 OR 35869 (UNLESS NOTED OTHERWISE)
- ⊠ INDICATES A 3" BRASS SURVEY MONUMENT IN STREETS TO BE SET IN CONCRETE
- ⊙ INDICATES FOUND 3" BRASS SURVEY MONUMENT (UNLESS NOTED OTHERWISE)
- INDICATES SHEET MATCHLINE
- - - INDICATES STREET CENTERLINE
- INDICATES SUBDIVISION BOUNDARY
- - - INDICATES SECTION LINE
- PUE 4' PUBLIC/PRIVATE UTILITY EASEMENT
- VNAE 1' VEHICULAR NON-ACCESS EASEMENT
- 1R INDICATES RADIAL BEARING
- △ 33' X 33' SIGHT VISIBILITY TRIANGLE
- △ 10' X 20' KEY LOT SIGHT VISIBILITY TRIANGLE
- * HOUSES ON THESE LOTS ARE RESTRICTED TO SINGLE STORY
- ** WALLS IN EXCESS OF 3 FEET WILL NOT BE PERMITTED IN THE AREA OF THE SIGHT VISIBILITY EASEMENT AT THE REAR OR STREET SIDE OF THIS LOT.
- ③ INDICATES SHEET NUMBER


PEBBLECREEK PH. II
REPLAT OF UNIT 43 "A"
BK 1146, PAGE 26
M.C.R.

N. 164TH AVENUE

PEBBLECREEK PH. II
UNIT 42 PHASE 2,
LOTS 1-50
BK 1095, PAGE 7
M.C.R.

PEBBLECREEK PH. II
UNIT 46
BK 1612, PAGE 20
M.C.R.

PEBBLECREEK PH. II
UNIT 47 "B"
BK 1612, PAGE 40
M.C.R.

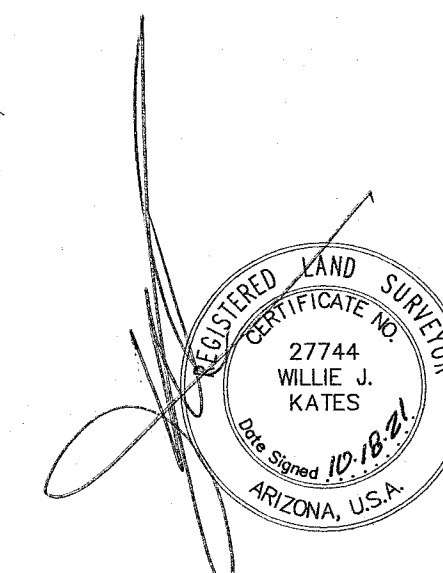

**FINAL PLAT
FOR
PEBBLECREEK PHASE II
UNIT FORTY-FIVE**

CONSISTING OF 5 SHEETS
A PORTION OF THE EAST HALF OF SECTION 25, TOWNSHIP 2
NORTH, RANGE 2 WEST, OF THE GILA AND SALT RIVER
MERIDIAN, CITY OF GOODYEAR, MARICOPA COUNTY, ARIZONA

DATE: 10/18/21

DESERT SKY SURVEYING, INC.

A.L.T.A. AND TOPOGRAPHIC
SURVEYS—AERIAL MAPPING
G.I.S.—CONSTRUCTION LAYOUT
13845 E. VISTA VERDE, CHANDLER, AZ. 85249
PH 602-499-0884 FAX 480-883-4326

MATCH LINE SEE SHEET 4

EXHIBIT 'A'
LEGAL DESCRIPTION

A PORTION OF THE EAST HALF OF SECTION 25, T.2N., R.2W., OF THE GILA AND SALT RIVER MERIDIAN, CITY OF GOODYEAR, MARICOPA COUNTY, ARIZONA, MORE PARTICULARLY DESCRIBED AS FOLLOWS:

COMMENCING AT THE SOUTH QUARTER CORNER OF SAID SECTION 25, A FOUND MARICOPA COUNTY DEPARTMENT OF TRANSPORTATION ALUMINUM CAP, FROM WHICH THE SOUTHEAST CORNER OF SECTION 25, A FOUND MCDOT BRASS CAP, BEARS S89°12'47" E, 2642.50 FEET DISTANT;

THENCE EASTERLY ALONG THE SOUTH LINE OF THE SOUTHEAST QUARTER OF SAID SECTION 25 S89°12'47" E, A DISTANCE OF 1574.47 FEET;

THENCE LEAVING SAID SOUTH LINE AT RIGHT ANGLES N00°47'13" E, A DISTANCE OF 1872.62 FEET TO THE TRUE POINT OF BEGINNING;

THENCE N46°57'04"W, A DISTANCE OF 158.00 FEET;
THENCE N47°00'40"W, A DISTANCE OF 69.40 FEET;
THENCE N36°28'26"W, A DISTANCE OF 67.52 FEET;
THENCE N12°14'19"W, A DISTANCE OF 68.15 FEET;
THENCE N06°29'32"W, A DISTANCE OF 68.76 FEET;

THENCE S84°23'44"W, A DISTANCE OF 128.23 FEET TO THE BEGINNING OF A NON-TANGENT CURVE, CONCAVE TO THE EAST, HAVING A RADIUS OF 375.00 FEET, THE RADIUS POINT OF SAID CURVE BEARS S89°52'50"E;

THENCE NORTHERLY ALONG SAID CURVE, THROUGH A CENTRAL ANGLE OF 07°40'25", AN ARC DISTANCE OF 50.22 FEET;

THENCE S82°18'43"E, A DISTANCE OF 129.98 FEET;
THENCE N08°38'46"E, A DISTANCE OF 399.87 FEET;
THENCE N81°21'14"W, A DISTANCE OF 130.00 FEET;
THENCE N08°38'46"E, A DISTANCE OF 43.87 FEET;
THENCE S81°21'14"E, A DISTANCE OF 130.00 FEET;
THENCE N07°47'58"E, A DISTANCE OF 78.93 FEET;
THENCE N04°40'41"E, A DISTANCE OF 83.60 FEET;

THENCE N89°11'48"W, A DISTANCE OF 132.00 FEET TO THE BEGINNING OF A NON-TANGENT CURVE, CONCAVE TO THE WEST, HAVING A RADIUS OF 825.00 FEET, THE RADIUS POINT OF SAID CURVE BEARS N89°11'48"W;

THENCE NORTHERLY ALONG SAID CURVE, THROUGH A CENTRAL ANGLE OF 04°18'51", AN ARC DISTANCE OF 62.12 FEET;

THENCE S86°29'21"W, A DISTANCE OF 50.00 FEET TO THE BEGINNING OF A NON-TANGENT CURVE, CONCAVE TO THE NORTHWEST, HAVING A RADIUS OF 12.00 FEET, THE RADIUS POINT OF SAID CURVE BEARS S86°29'21"W;

THENCE SOUTHWESTERLY ALONG SAID CURVE, THROUGH A CENTRAL ANGLE OF 92°46'46", AN ARC DISTANCE OF 19.43 FEET;

THENCE S89°16'07"W, A DISTANCE OF 3.50 FEET TO THE BEGINNING OF A TANGENT CURVE, CONCAVE TO THE NORTH, HAVING A RADIUS OF 375.00 FEET;

THENCE WESTERLY ALONG SAID CURVE, THROUGH A CENTRAL ANGLE OF 09°22'39", AN ARC DISTANCE OF 61.38 FEET;

THENCE N81°21'14"W, A DISTANCE OF 109.01 FEET;
THENCE N08°38'46"E, A DISTANCE OF 115.98 FEET;
THENCE N13°32'06"W, A DISTANCE OF 9.74 FEET;
THENCE N81°21'14"W, A DISTANCE OF 66.32 FEET;
THENCE N76°53'52"W, A DISTANCE OF 67.95 FEET;
THENCE N61°49'20"W, A DISTANCE OF 67.31 FEET;

THENCE S35°54'51"W, A DISTANCE OF 125.00 FEET TO THE BEGINNING OF A NON-TANGENT CURVE, CONCAVE TO THE NORTHEAST, HAVING A RADIUS OF 375.00 FEET, THE RADIUS POINT OF SAID CURVE BEARS N35°54'51"E;

THENCE NORTHWESTERLY ALONG SAID CURVE, THROUGH A CENTRAL ANGLE OF 06°35'50", AN ARC DISTANCE OF 43.18 FEET;

THENCE N47°29'19"W, A DISTANCE OF 91.00 FEET TO THE BEGINNING OF A TANGENT CURVE, CONCAVE TO THE EAST, HAVING A RADIUS OF 12.00 FEET;

THENCE NORTHERLY ALONG SAID CURVE, THROUGH A CENTRAL ANGLE OF 86°40'12", AN ARC DISTANCE OF 18.15 FEET;

THENCE N50°49'07"W, A DISTANCE OF 50.00 FEET TO THE BEGINNING OF A NON-TANGENT CURVE, CONCAVE TO THE NORTHWEST, HAVING A RADIUS OF 575.00 FEET, THE RADIUS POINT OF SAID CURVE BEARS N50°49'07"W;

THENCE SOUTHWESTERLY ALONG SAID CURVE, THROUGH A CENTRAL ANGLE OF 05°37'01", AN ARC DISTANCE OF 56.37 FEET;


THENCE N45°12'05"W, A DISTANCE OF 125.00 FEET;
THENCE S49°09'44"W, A DISTANCE OF 68.48 FEET;
THENCE S36°28'27"E, A DISTANCE OF 125.00 FEET;
THENCE S53°31'33"W, A DISTANCE OF 64.60 FEET;
THENCE N36°28'27"W, A DISTANCE OF 71.98 FEET;
THENCE N21°08'13"W, A DISTANCE OF 69.68 FEET;
THENCE N15°51'35"W, A DISTANCE OF 121.44 FEET;
THENCE N30°10'57"W, A DISTANCE OF 78.97 FEET;

LEGEND

- INDICATES SECTION MONUMENT FOUND AS NOTED
- INDICATES BOUNDARY MONUMENT SET 1/2" IRON BAR WITH TAG R.L.S. 27744, (UNLESS NOTED OTHERWISE)
- INDICATES FOUND SURVEY MONUMENT 1/2" IRON BAR TAGGED R.L.S. 27744 OR 35869 (UNLESS NOTED OTHERWISE)
- INDICATES A 3" BRASS SURVEY MONUMENT IN STREETS TO BE SET IN CONCRETE
- INDICATES FOUND 3" BRASS SURVEY MONUMENT (UNLESS NOTED OTHERWISE)
- INDICATES SHEET MATCHLINE
- ZERO SETBACK LINE FOR DUPLEX LOTS
- INDICATES STREET CENTERLINE
- INDICATES SUBDIVISION BOUNDARY
- INDICATES SECTION LINE

- PUE 4' PUBLIC/PRIVATE UTILITY EASEMENT
- VNAE 1' VEHICULAR NON-ACCESS EASEMENT
- 1R INDICATES RADIAL BEARING
- 1 33' X 33' SIGHT VISIBILITY TRIANGLE
- 2 10' X 20' KEY LOT SIGHT VISIBILITY TRIANGLE
- * HOUSES ON THESE LOTS ARE RESTRICTED TO SINGLE STORY
- ** WALLS IN EXCESS OF 3 FEET WILL NOT BE PERMITTED IN THE AREA OF THE SIGHT VISIBILITY EASEMENT AT THE REAR OR STREET SIDE OF THIS LOT.
- 3 INDICATES SHEET NUMBER

SE COR SEC. 25
T2N, R2W G&SRM
FD. MCDOT BC

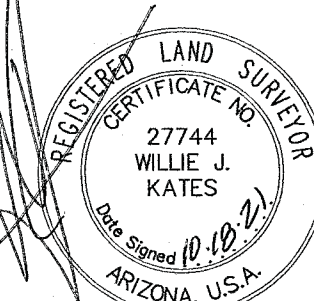

THENCE N69°07'16"E, A DISTANCE OF 50.03 FEET;
THENCE N20°52'44"W, A DISTANCE OF 69.16 FEET;
THENCE N13°51'12"E, A DISTANCE OF 90.01 FEET;
THENCE N48°10'35"E, A DISTANCE OF 113.64 FEET;
THENCE N73°51'12"E, A DISTANCE OF 110.41 FEET;
THENCE S59°29'42"E, A DISTANCE OF 90.14 FEET;
THENCE S57°02'39"E, A DISTANCE OF 17.35 FEET;
THENCE N32°57'21"E, A DISTANCE OF 17.44 FEET;
THENCE N19°12'57"E, A DISTANCE OF 70.00 FEET;
THENCE N20°21'18"E, A DISTANCE OF 76.52 FEET;
THENCE N24°31'50"E, A DISTANCE OF 79.22 FEET;
THENCE N29°14'56"E, A DISTANCE OF 90.54 FEET;
THENCE N34°16'55"E, A DISTANCE OF 90.54 FEET;
THENCE N39°51'17"E, A DISTANCE OF 85.96 FEET;
THENCE N43°48'22"E, A DISTANCE OF 80.05 FEET;
THENCE N48°15'37"E, A DISTANCE OF 80.05 FEET;
THENCE N52°42'51"E, A DISTANCE OF 80.05 FEET;
THENCE N57°10'06"E, A DISTANCE OF 80.05 FEET;
THENCE N61°37'21"E, A DISTANCE OF 80.05 FEET;
THENCE N68°16'05"E, A DISTANCE OF 42.69 FEET;

THENCE S21°43'55"E, A DISTANCE OF 116.23 FEET TO THE BEGINNING OF A NON-TANGENT CURVE, CONCAVE TO THE WEST, HAVING A RADIUS OF 12.00 FEET, THE RADIUS POINT OF SAID CURVE BEARS S68°13'34"W;

THENCE SOUTHERLY ALONG SAID CURVE, THROUGH A CENTRAL ANGLE OF 86°58'59", AN ARC DISTANCE OF 18.22 FEET;

THENCE S24°39'13"E, A DISTANCE OF 50.00 FEET TO THE BEGINNING OF A NON-TANGENT CURVE, CONCAVE TO THE SOUTH, HAVING A RADIUS OF 850.00 FEET, THE RADIUS POINT OF SAID CURVE BEARS S24°47'55"E;

THENCE EASTERLY ALONG SAID CURVE, THROUGH A CENTRAL ANGLE OF 23°50'20", AN ARC DISTANCE OF 353.66 FEET;

THENCE N89°02'25"E, A DISTANCE OF 73.73 FEET TO THE BEGINNING OF A TANGENT CURVE, CONCAVE TO THE SOUTHWEST, HAVING A RADIUS OF 12.00 FEET;

THENCE SOUTHEASTERLY ALONG SAID CURVE, THROUGH A CENTRAL ANGLE OF 90°00'00", AN ARC DISTANCE OF 18.85 FEET;

THENCE S00°57'35"E, A DISTANCE OF 15.21 FEET TO THE BEGINNING OF A TANGENT CURVE, CONCAVE TO THE WEST, HAVING A RADIUS OF 75.00 FEET;

THENCE SOUTHERLY ALONG SAID CURVE, THROUGH A CENTRAL ANGLE OF 16°37'44", AN ARC DISTANCE OF 21.77 FEET;

THENCE S15°40'08"W, A DISTANCE OF 1.45 FEET;
THENCE N74°19'52"W, A DISTANCE OF 140.00 FEET;
THENCE S17°04'14"W, A DISTANCE OF 215.65 FEET;
THENCE S07°01'28"W, A DISTANCE OF 67.00 FEET;
THENCE S07°36'18"W, A DISTANCE OF 96.21 FEET;
THENCE S14°50'05"E, A DISTANCE OF 788.53 FEET;
THENCE S28°31'27"E, A DISTANCE OF 51.77 FEET;

THENCE N61°28'33"E, A DISTANCE OF 142.74 FEET TO THE BEGINNING OF A NON-TANGENT CURVE, CONCAVE TO THE NORTHEAST, HAVING A RADIUS OF 385.00 FEET, THE RADIUS POINT OF SAID CURVE BEARS N61°28'33"E;

THENCE SOUTHEASTERLY ALONG SAID CURVE, THROUGH A CENTRAL ANGLE OF 07°06'59", AN ARC DISTANCE OF 47.82 FEET;

THENCE S58°04'57"W, A DISTANCE OF 63.61 FEET;
THENCE S33°18'03"W, A DISTANCE OF 245.70 FEET;
THENCE S22°43'42"W, A DISTANCE OF 228.96 FEET;
THENCE S05°33'25"E, A DISTANCE OF 259.61 FEET;


THENCE S28°24'39"E, A DISTANCE OF 198.42 FEET TO THE BEGINNING OF A NON-TANGENT CURVE, CONCAVE TO THE SOUTHEAST, HAVING A RADIUS OF 600.00 FEET, THE RADIUS POINT OF SAID CURVE BEARS S34°42'33"E;

THENCE SOUTHWESTERLY ALONG SAID CURVE, THROUGH A CENTRAL ANGLE OF 02°16'37", AN ARC DISTANCE OF 23.84 FEET;

THENCE N44°54'50"W, A DISTANCE OF 149.28 FEET;
THENCE S42°59'20"W, A DISTANCE OF 275.18 FEET;
THENCE S44°54'50"E, A DISTANCE OF 140.09 FEET;

THENCE S42°59'20"W, A DISTANCE OF 2.47 FEET TO THE TRUE POINT OF BEGINNING.

THE ABOVE-DESCRIBED PARCEL CONTAINS 1,455,324 SQUARE FEET OR 33.41 ACRES, MORE OR LESS.

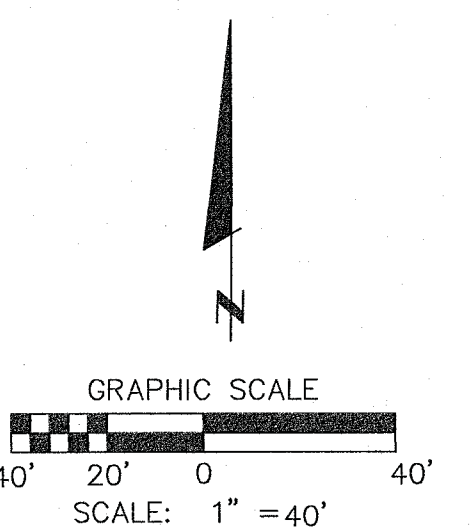

FINAL PLAT FOR PEBBLECREEK PHASE II UNIT FORTY-FIVE

CONSISTING OF 5 SHEETS
A PORTION OF THE EAST HALF OF SECTION 25, TOWNSHIP 2
NORTH, RANGE 2 WEST, OF THE GILA AND SALT RIVER
MERIDIAN, CITY OF GOODYEAR, MARICOPA COUNTY, ARIZONA

DATE: 10/18/21

DESERT SKY SURVEYING, INC

A.L.T.A. AND TOPOGRAPHIC
SURVEYS-AERIAL MAPPING
G.I.S.-CONSTRUCTION LAYOUT
13845 E. VISTA VERDE, CHANDLER, AZ. 85249
PH 602-499-0884 FAX 480-883-4326

© 2021 DESERT SKY SURVEYING, INC. PC 45 FINAL PLAT

SHEET 5 OF 5