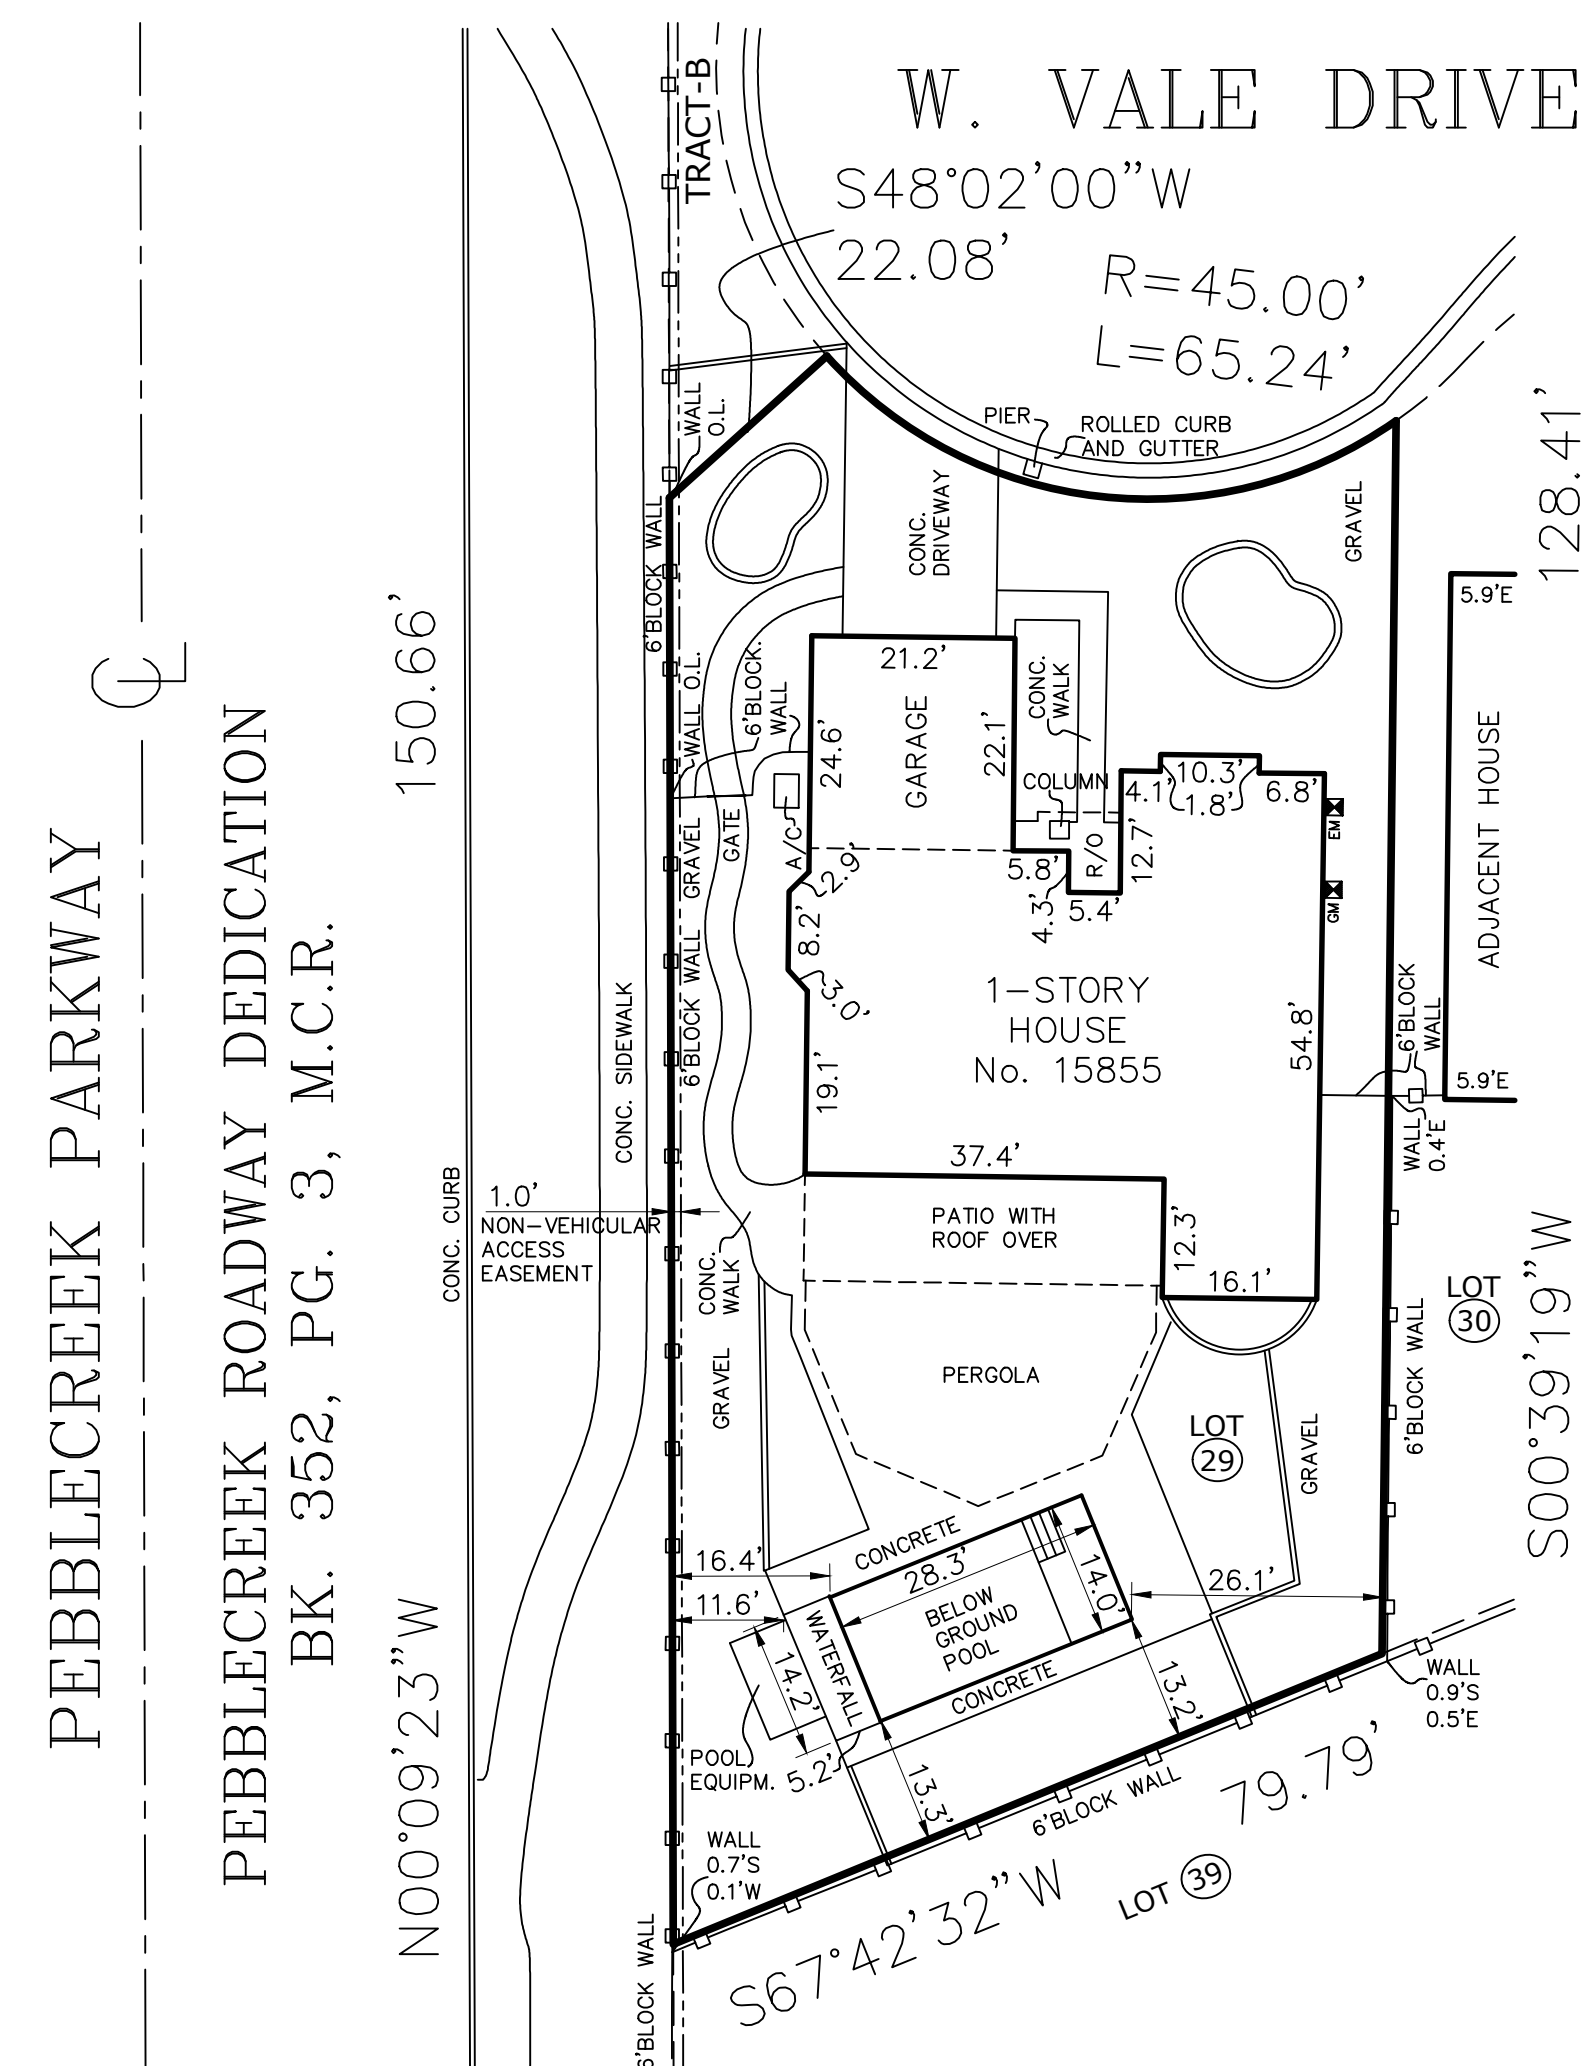


Lot 29
Map of
Subdivision of Pebblecreek Unit Six
Map No. Book 363, Page 26
Situate
Section 30, Township 2N, Range 1W
15855 W Vale Dr, Goodyear, AZ 85395
Tax No. 501-69-551
July 20, 2022

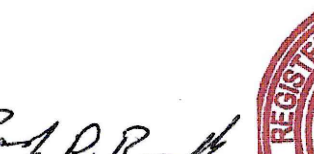
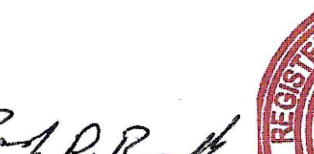


APPROVED BY THE CITY COUNCIL OF THE CITY OF GOODYEAR, ARIZONA
THIS _____ DAY OF _____, 20____.

ATTEST: _____
CITY CLERK (NAME PRINTED)

APPROVED BY THE CITY ENGINEER OF THE CITY OF GOODYEAR, ARIZONA
THIS _____ DAY OF _____, 20____.

BY: _____
CITY ENGINEER (NAME PRINTED)

- | | | | | |
|---|---|----------|-----------|--|
|  | VEL ENTERPRISES, INC.
DBA AERO LAND SURVEYORS,
3700 N ROBERT ROAD, SUITE 2
PRESCOTT VALLEY, AZ 86314
TEL 688-839-2374
EMAIL: AZ@aerolandsurveyors.com | | | NOTE: LOCATIONS AND EXISTENCE OF ANY
SUBSURFACE UTILITIES AND/OR STRUCTURES NOT
READILY VISIBLE, ARE NOT CERTIFIED. THE
CERTIFICATIONS HEREON ARE NOT TRANSFERABLE. |
| | DISTRICT: N/A | LOT: 551 | BLOCK: 69 | SECTION: 501 |
| MAP/FILE NO.: BOOK 363, PAGE 26 | | | | THIS PLAT AND THE SURVEY ON WHICH IT IS BASED WAS DONE UNDER THE
PROVISIONS DURING THE MONTH OF JULY, 2022 AND ALL INFORMATION HERE FURNISHED
OR SET ARE REPRESENTED TO THE BEST OF MY KNOWLEDGE AND BELIEF. |
| MAP OF: "SUBDIVISION OF PEBBLECREEK UNIT SIX" | | | | |
| TITLE NO.: | | | | |
| MAP FILED DATE: N/A | | | | |
| COUNTY TAX MAP ID: 501-69-551 | | | |  |
| SITUATED AT: GOODYEAR | | | | |
| SUBDIVISION MAP LOT & BLOCK #'S: LOT 29 | | | | |
| JIM AND BEVERLY MCCARTHY | | | | |
| CERTIFIED TO | <div style="position: relative;"> <div style="position: absolute; top: 0; right: 0; font-size: 2em; font-family: cursive;"> <i>Randy D. Filicetti</i> </div> <div style="position: absolute; bottom: 0; left: 0;"> RANDY ROSS, RLS 44413
 JOB NO.: 47022-572
 DATE: JULY 20, 2022 </div> </div> | | |  |
| JIM AND BEVERLY MCCARTHY | | | | |

GM  GAS METER

EM  ELEC. METER

