

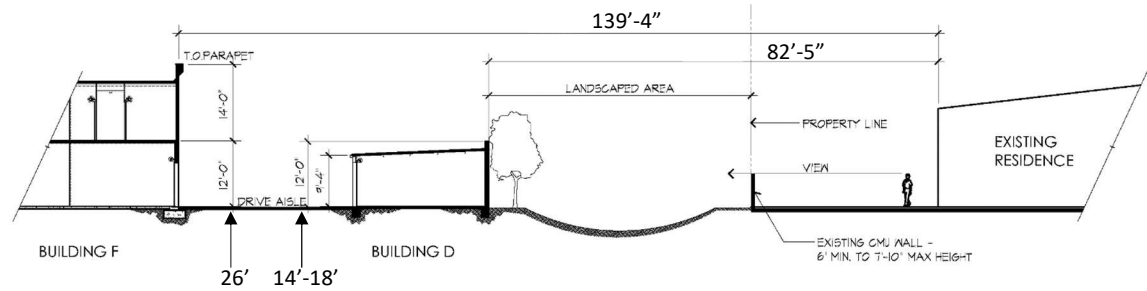


Dollar Self Storage Elevations

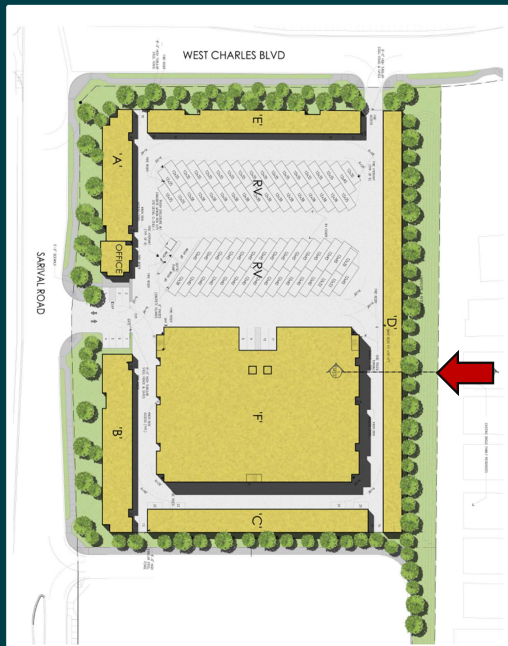


SITE SECTION A-A
SCALE: 1/16" = 1'-0"

A

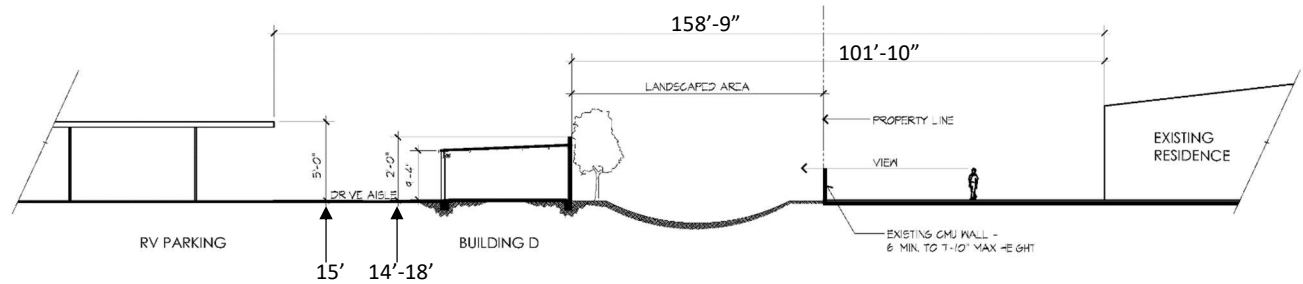


SITE SECTION B-B
SCALE: 1/16" = 1'-0"


B

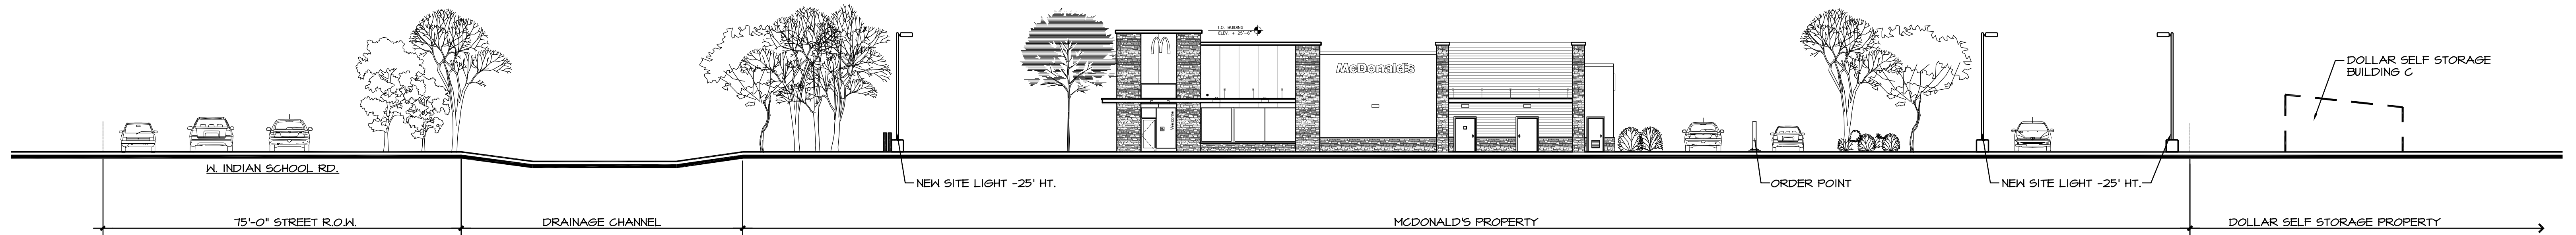

1 SITE SECTION - LOOKING WEST THRU McDONALD's PROPERTY
SCALE: 1/16" = 1'-0"

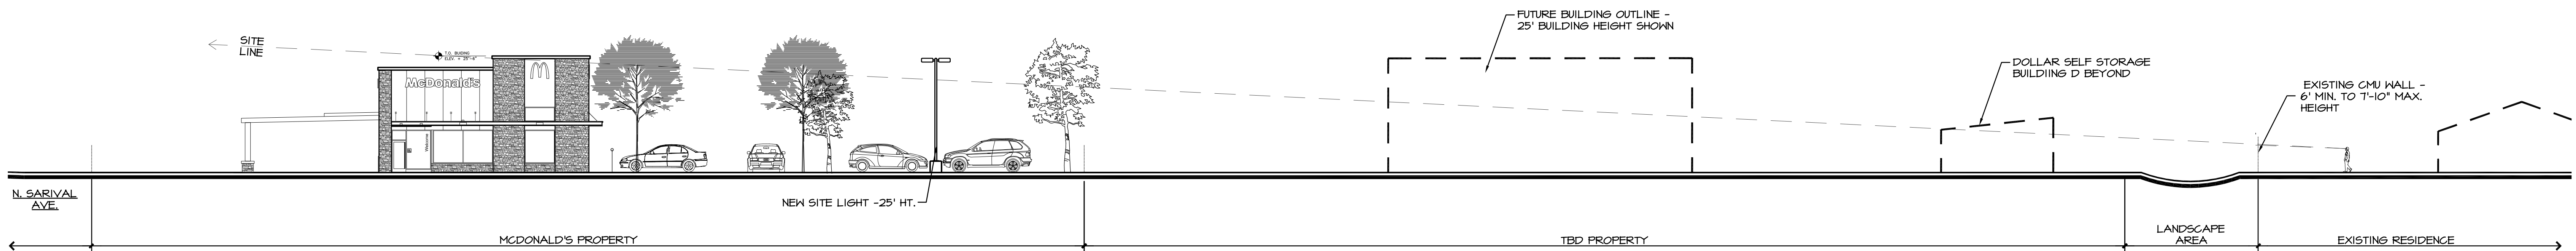

2 SITE SECTION - LOOKING NORTH THRU McDONALD's PROPERTY
SCALE: 1/16" = 1'-0"

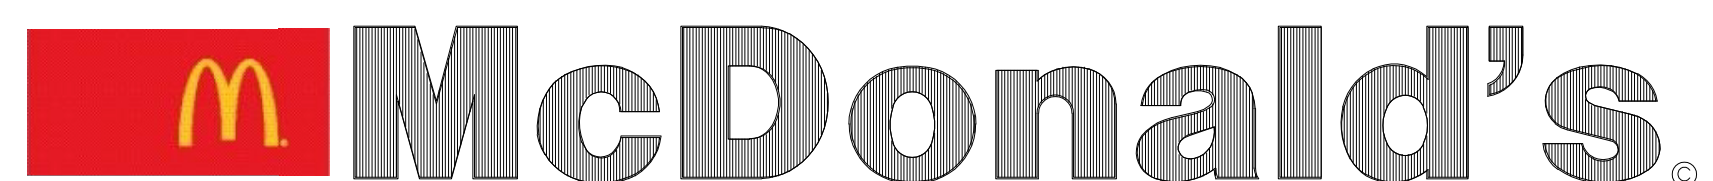

SITE SECTIONS

NEC INDIAN SCHOOL ROAD & SARIVAL ROAD, GOODYEAR, AZ 85395
L/C: 002-1070



300 W. Clarendon Avenue
Suite 320
Phoenix, AZ 85013
P: 602.234.1868
F: 602.234.1413
KDF PROJECT-21031
DATE: 07-25-22

BEC2.1