



G:\PI\050041\Architectural\003.dwg, Plotted: Mar 07, 2007 - 12:59pm

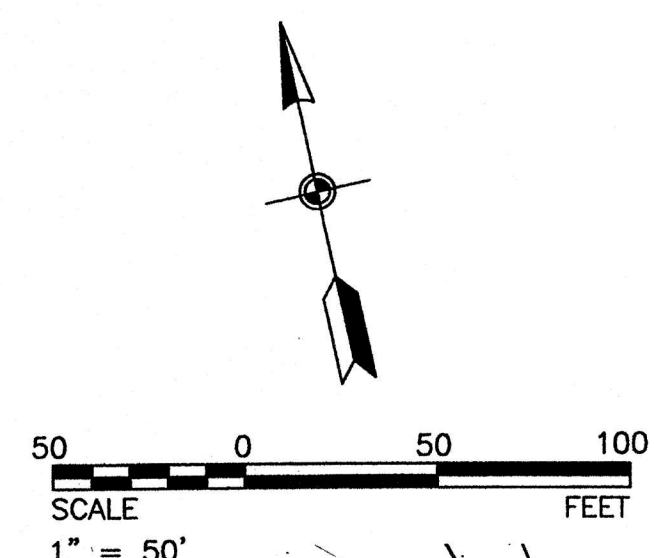

ENGINEER:
TranSystems
120 NORTH 44TH STREET
SUITE 400
PHOENIX, AZ 85034

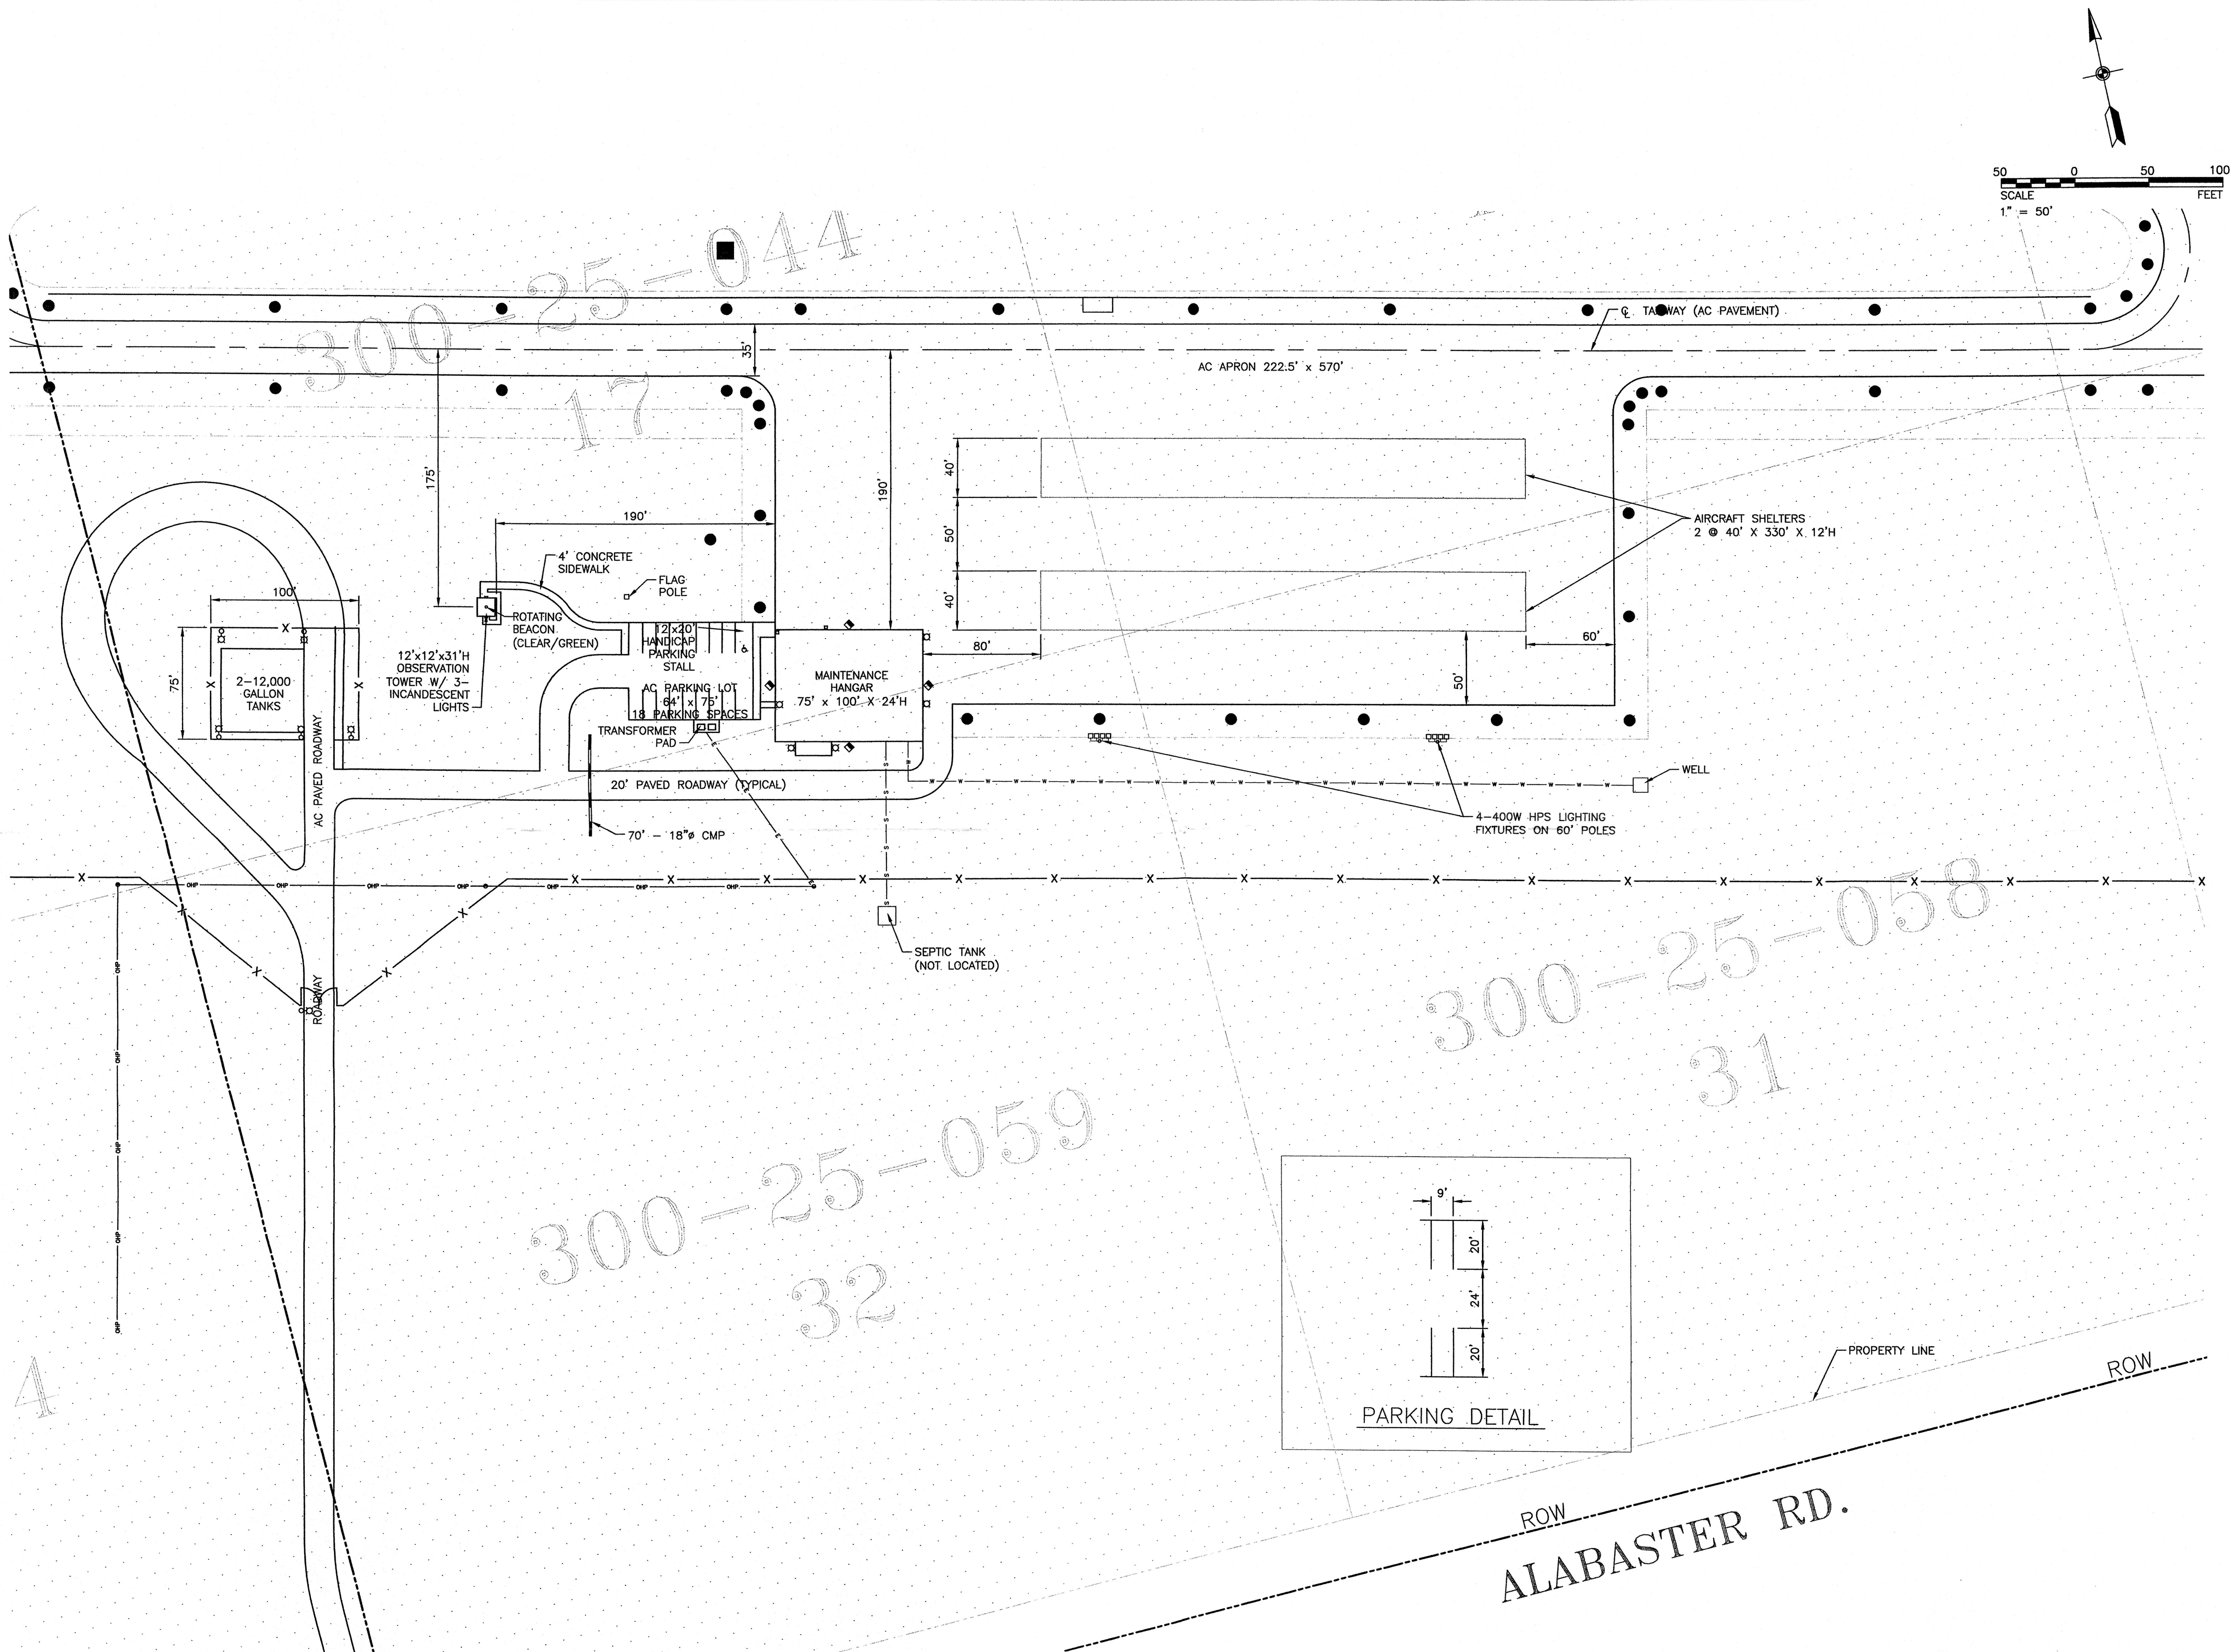

OWNER/APPLICANT:
AIRLINE TRAINING CENTER
ARIZONA, INC.
A LUFTHANSA COMPANY
PHOENIX - GOODYEAR
MUNICIPAL AIRPORT
1658 SOUTH LITCHFIELD RD.
GOODYEAR, AZ 85338

**AIR TRAINING FIELD
MOBILE, ARIZONA**
SPECIAL USE PERMIT FOR PRIVATE AIRPORT
NEW CASE # Z2005099
PREVIOUSLY APPROVED SUPCASE # Z88-124

REVISIONS:	REVISIONS FROM SECOND REVIEW	DESCRIPTION
JFS	1/3/2007	

PROJ NO: 604050041
SCALE: 1" = 300'
DATE: 12/05/05
DESIGNED BY: N/A
DRAWN BY: KDB
CHECKED BY: JFS
SHEET TITLE:
**ENLARGED PLANS
LUFTHANSA
MOBILE
AIRPARK**
SHEET NO.
C003
SHEET 3 OF 5