



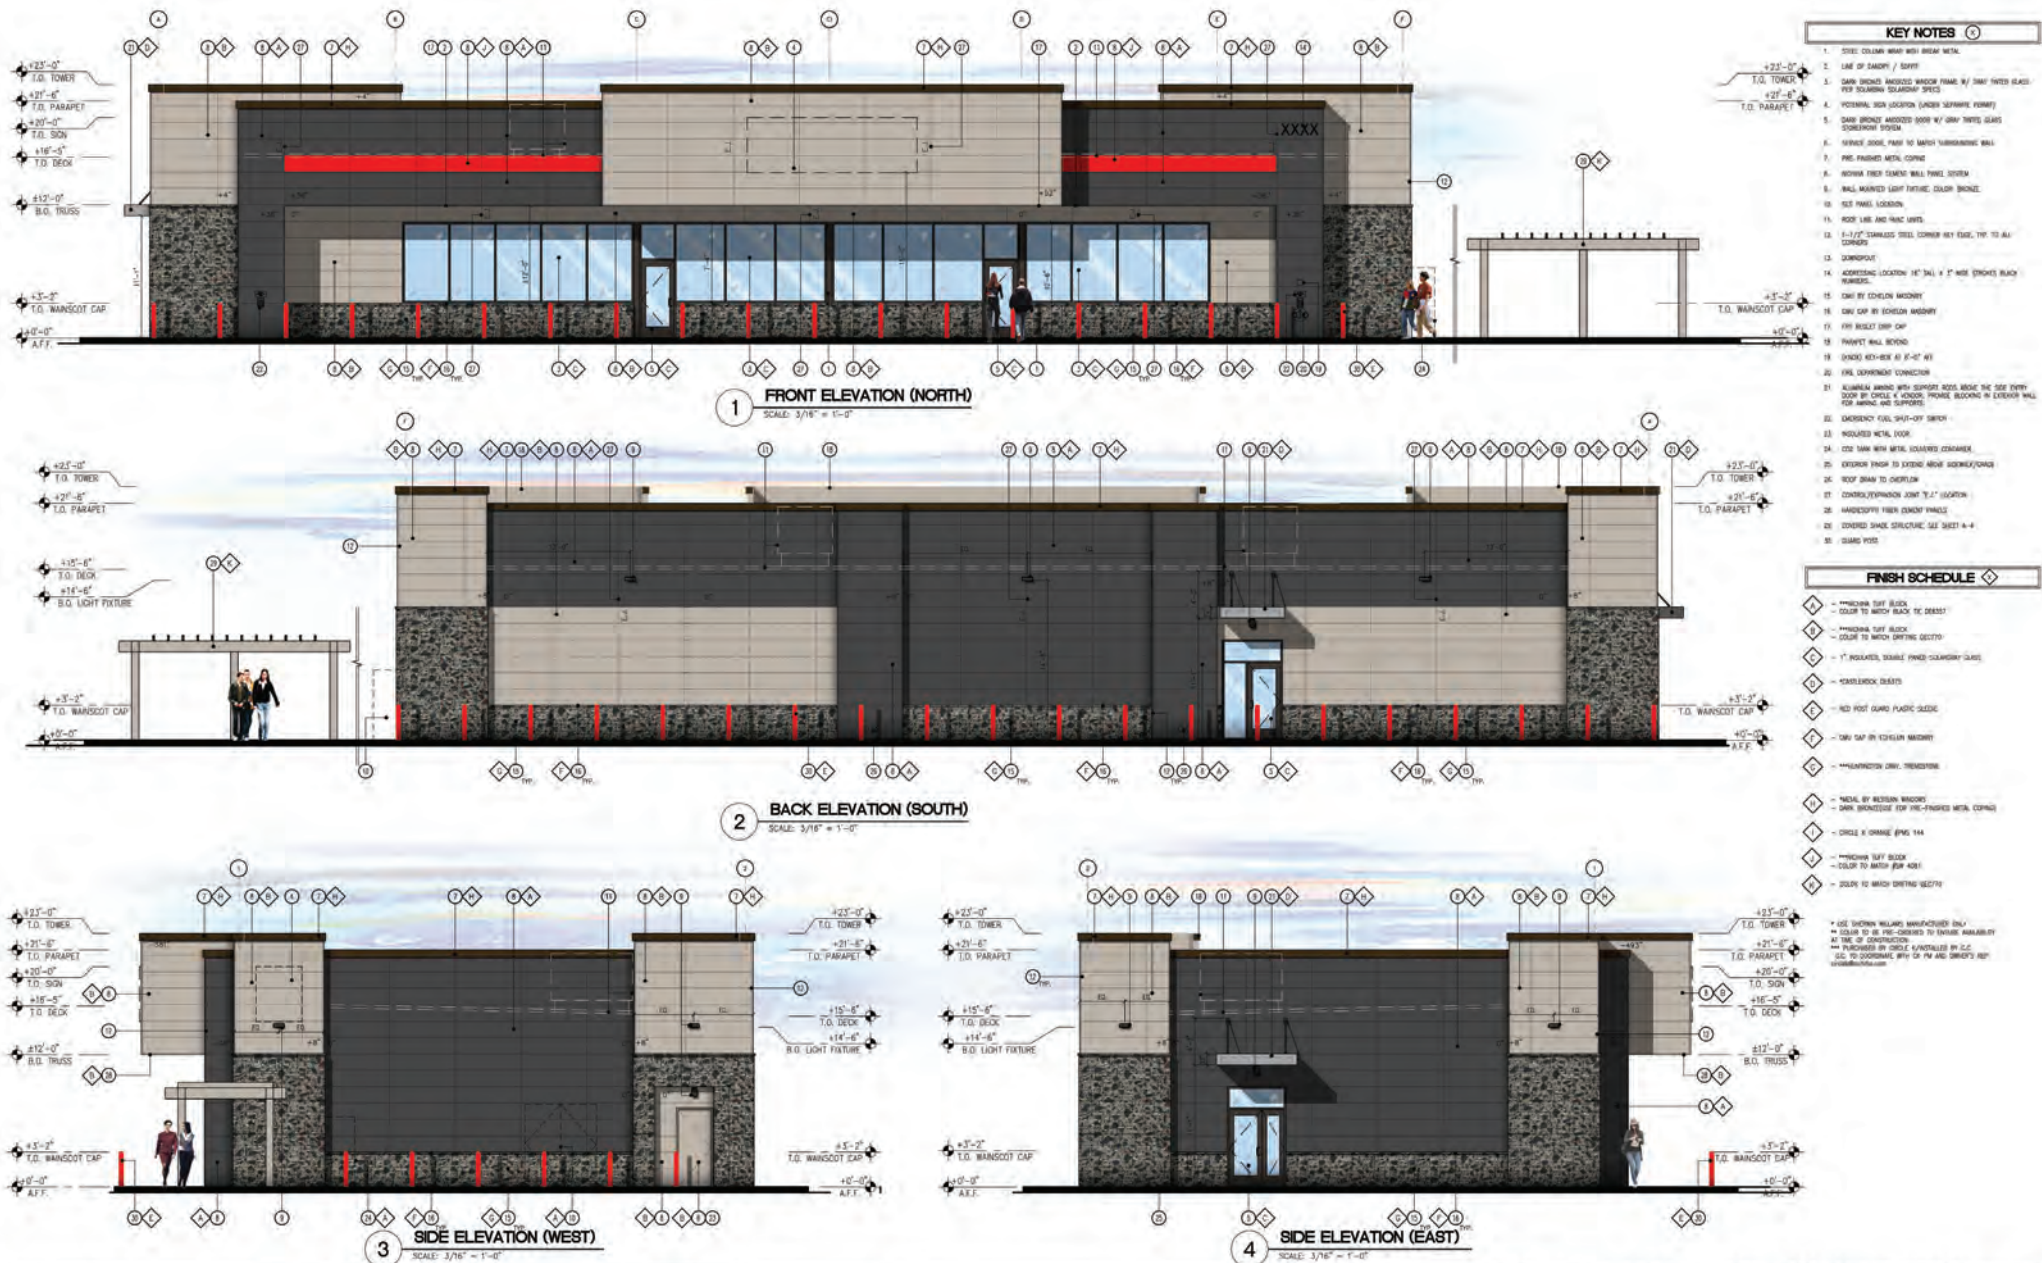




3 "SIDE" ELEVATION (WEST)
SCALE: 1/8" = 1'-0"

4 "SIDE" ELEVATION (EAST)
SCALE: 1/8" = 1'-0"

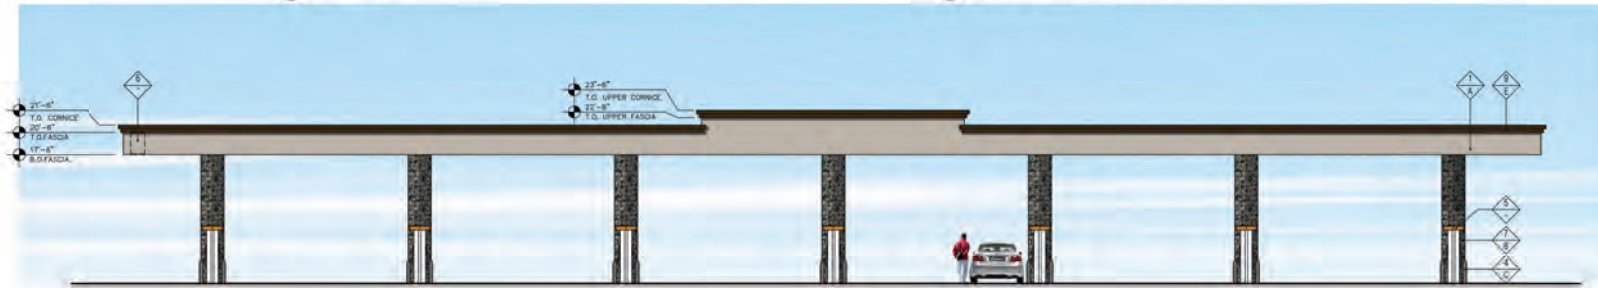

2 "FRONT" ELEVATION (NORTH)
SCALE: 1/8" = 1'-0"

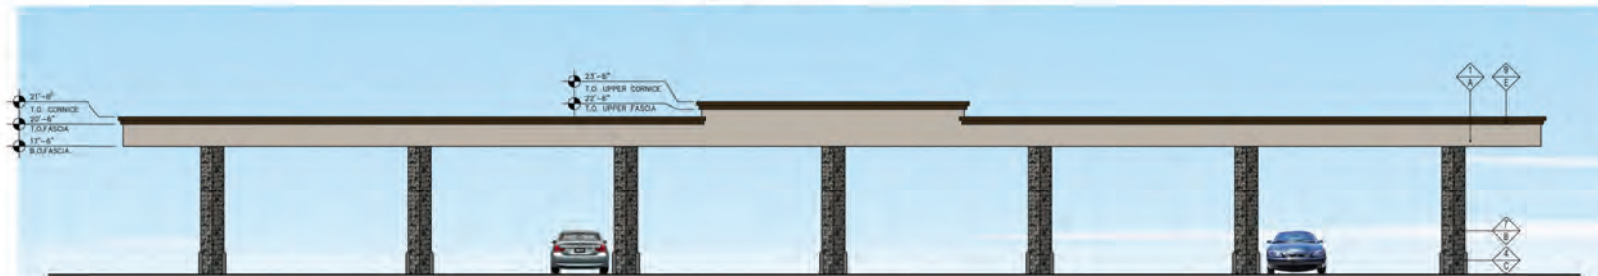

1 "REAR" ELEVATION (SOUTH)
SCALE: 1/8" = 1'-0"

FINISH SCHEDULE

FINISH MATERIAL	
1. ACM PANEL	
2. NOT USED	
3. NOT USED	
4. 8" BOLLARD, SSP-1000	
5. FUEL PUMP	
6. POSITIONING SIGN LOCATION (UNDER SIGNMATE FORMIT)	
7. 480X115 CMV VENEER, SPLIT FACE, COLORED TO MATCH CMV COLOR	
8. NOT USED	
9. CORNICE MOLDINGS WITH METAL FLASHING	
FINISH COLOR	
10. DRIFTING DEC770	
11. CMV BY TONERON MASONRY - HUNTINGTON GRAY TREBECOS	
12. PVC BOLLARD SLEEVE "DARK GRAY"	
13. NOT USED	
14. DARK BRONZE	

- Notes:
1. Colors shown on these drawings are for illustrative purposes only. For specifications, refer to manufacturer's literature.
 2. The finish points are per standard by signage vendor.
 3. All signs require a separate submittal.
 4. All lighting on canopy to be fully completed with back.
 5. Ensure Canopy is not near lighted hands.



30 Executive Park
Suite 100
Irvine, CA 92614
T: (949) 266-0430



CIRCLE K STORES (INC.)
1120 W. Warner Road
Tempe, Arizona 85284
T: (602) 726-4850
F: (602) 307-4850




LAND DEVELOPMENT CONSULTANTS, LLC
11811 N. Tatum Blvd. Ste. 1051
Phoenix, Arizona 85028
T: (602) 850-8101
F: (602) 997-8807



CIRCLE K | CONCEPTUAL FUEL CANOPY ELEVATIONS - COLOR
SEC INDIAN SCHOOL RD & 166TH AVENUE
GOODYEAR, ARIZONA
20191224.0
SCALE: AS NOTED
2 of 2

2/22/2022

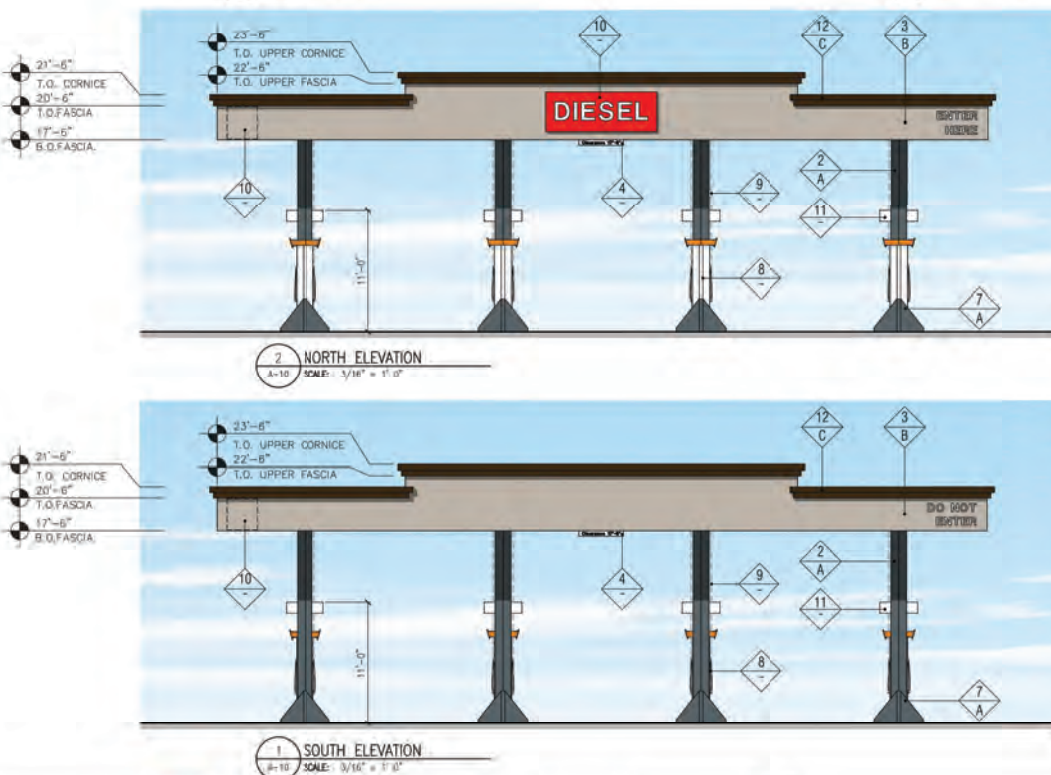

1. Cabinet shown on photo activation is for installation purposes only. For actual cabinet, refer to manufacturer's literature.
2. This license plate is pre-installed by signage vendor.
3. All signs require a separate substrate.
4. All lighting on cabinet to be flush mounted with fascia.
5. Ensure graphics do not have lighted areas.