


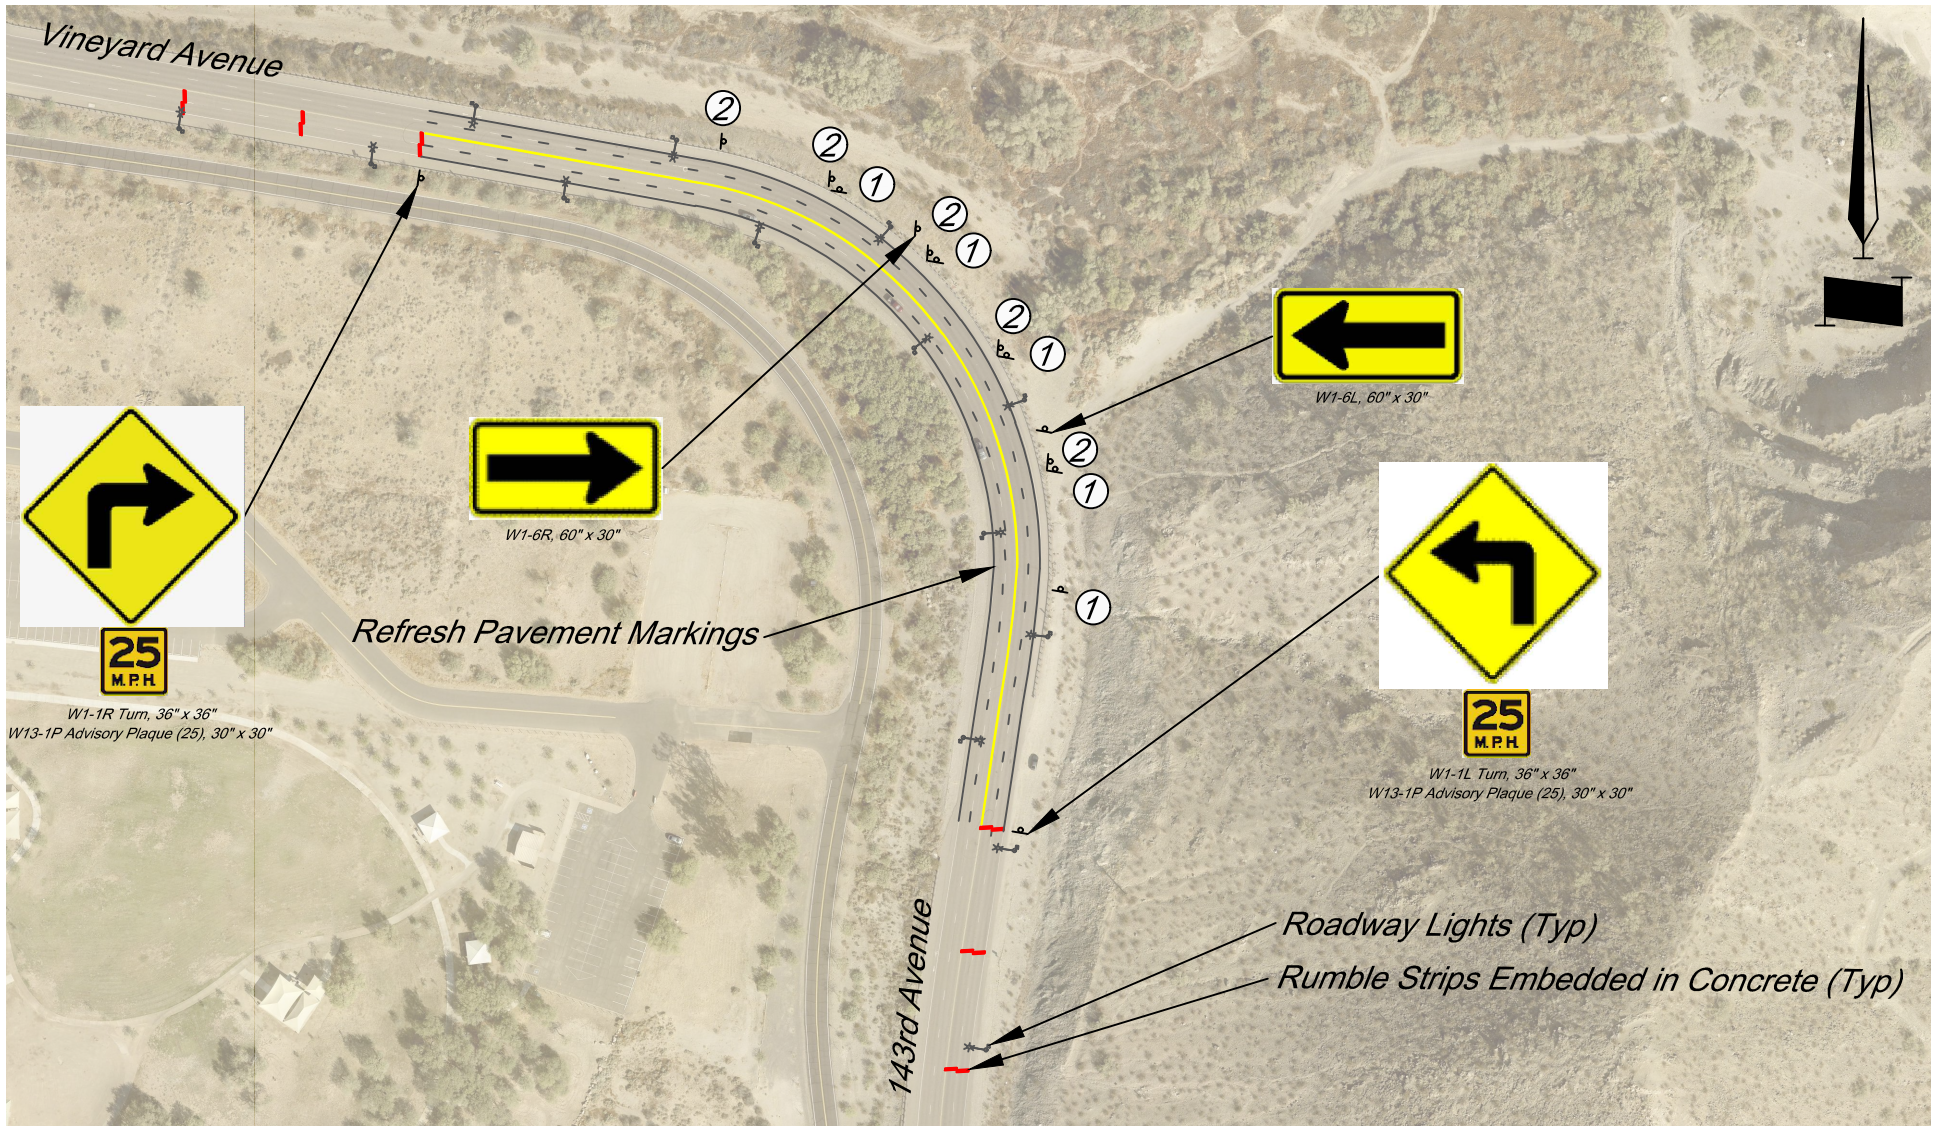

① =



W1-8L, 36" x 48"

② =



W1-8R, 36" x 48"