
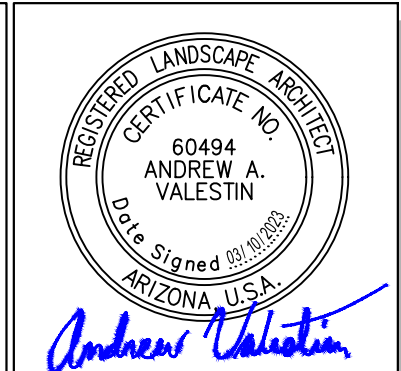


LANDSCAPE ARCHITECT OF RECORD
KIMLEY-HORN
 ANDREW VALESTIN, PLA
 7750 N 16TH ST, STE 300
 PHOENIX, AZ, 80520
 TEL: (602) 906-1103
 ANDREW.VALESTIN@KIMLEY-HORN.COM

[illegible]

L100
SHEET 1 OF 2

FILE LOCATION\\K\\PHX_Civil\\291443015 - Q0403 - Yuma & 173rd Ave\\CAD\\05-0403 Landscape.dwg TAB NAME:Landscape 2 USER:Jacob.Jurgens SAVED:3/10/2023 7:31 AM PLOTTED:3/10/2023 8:34 AM

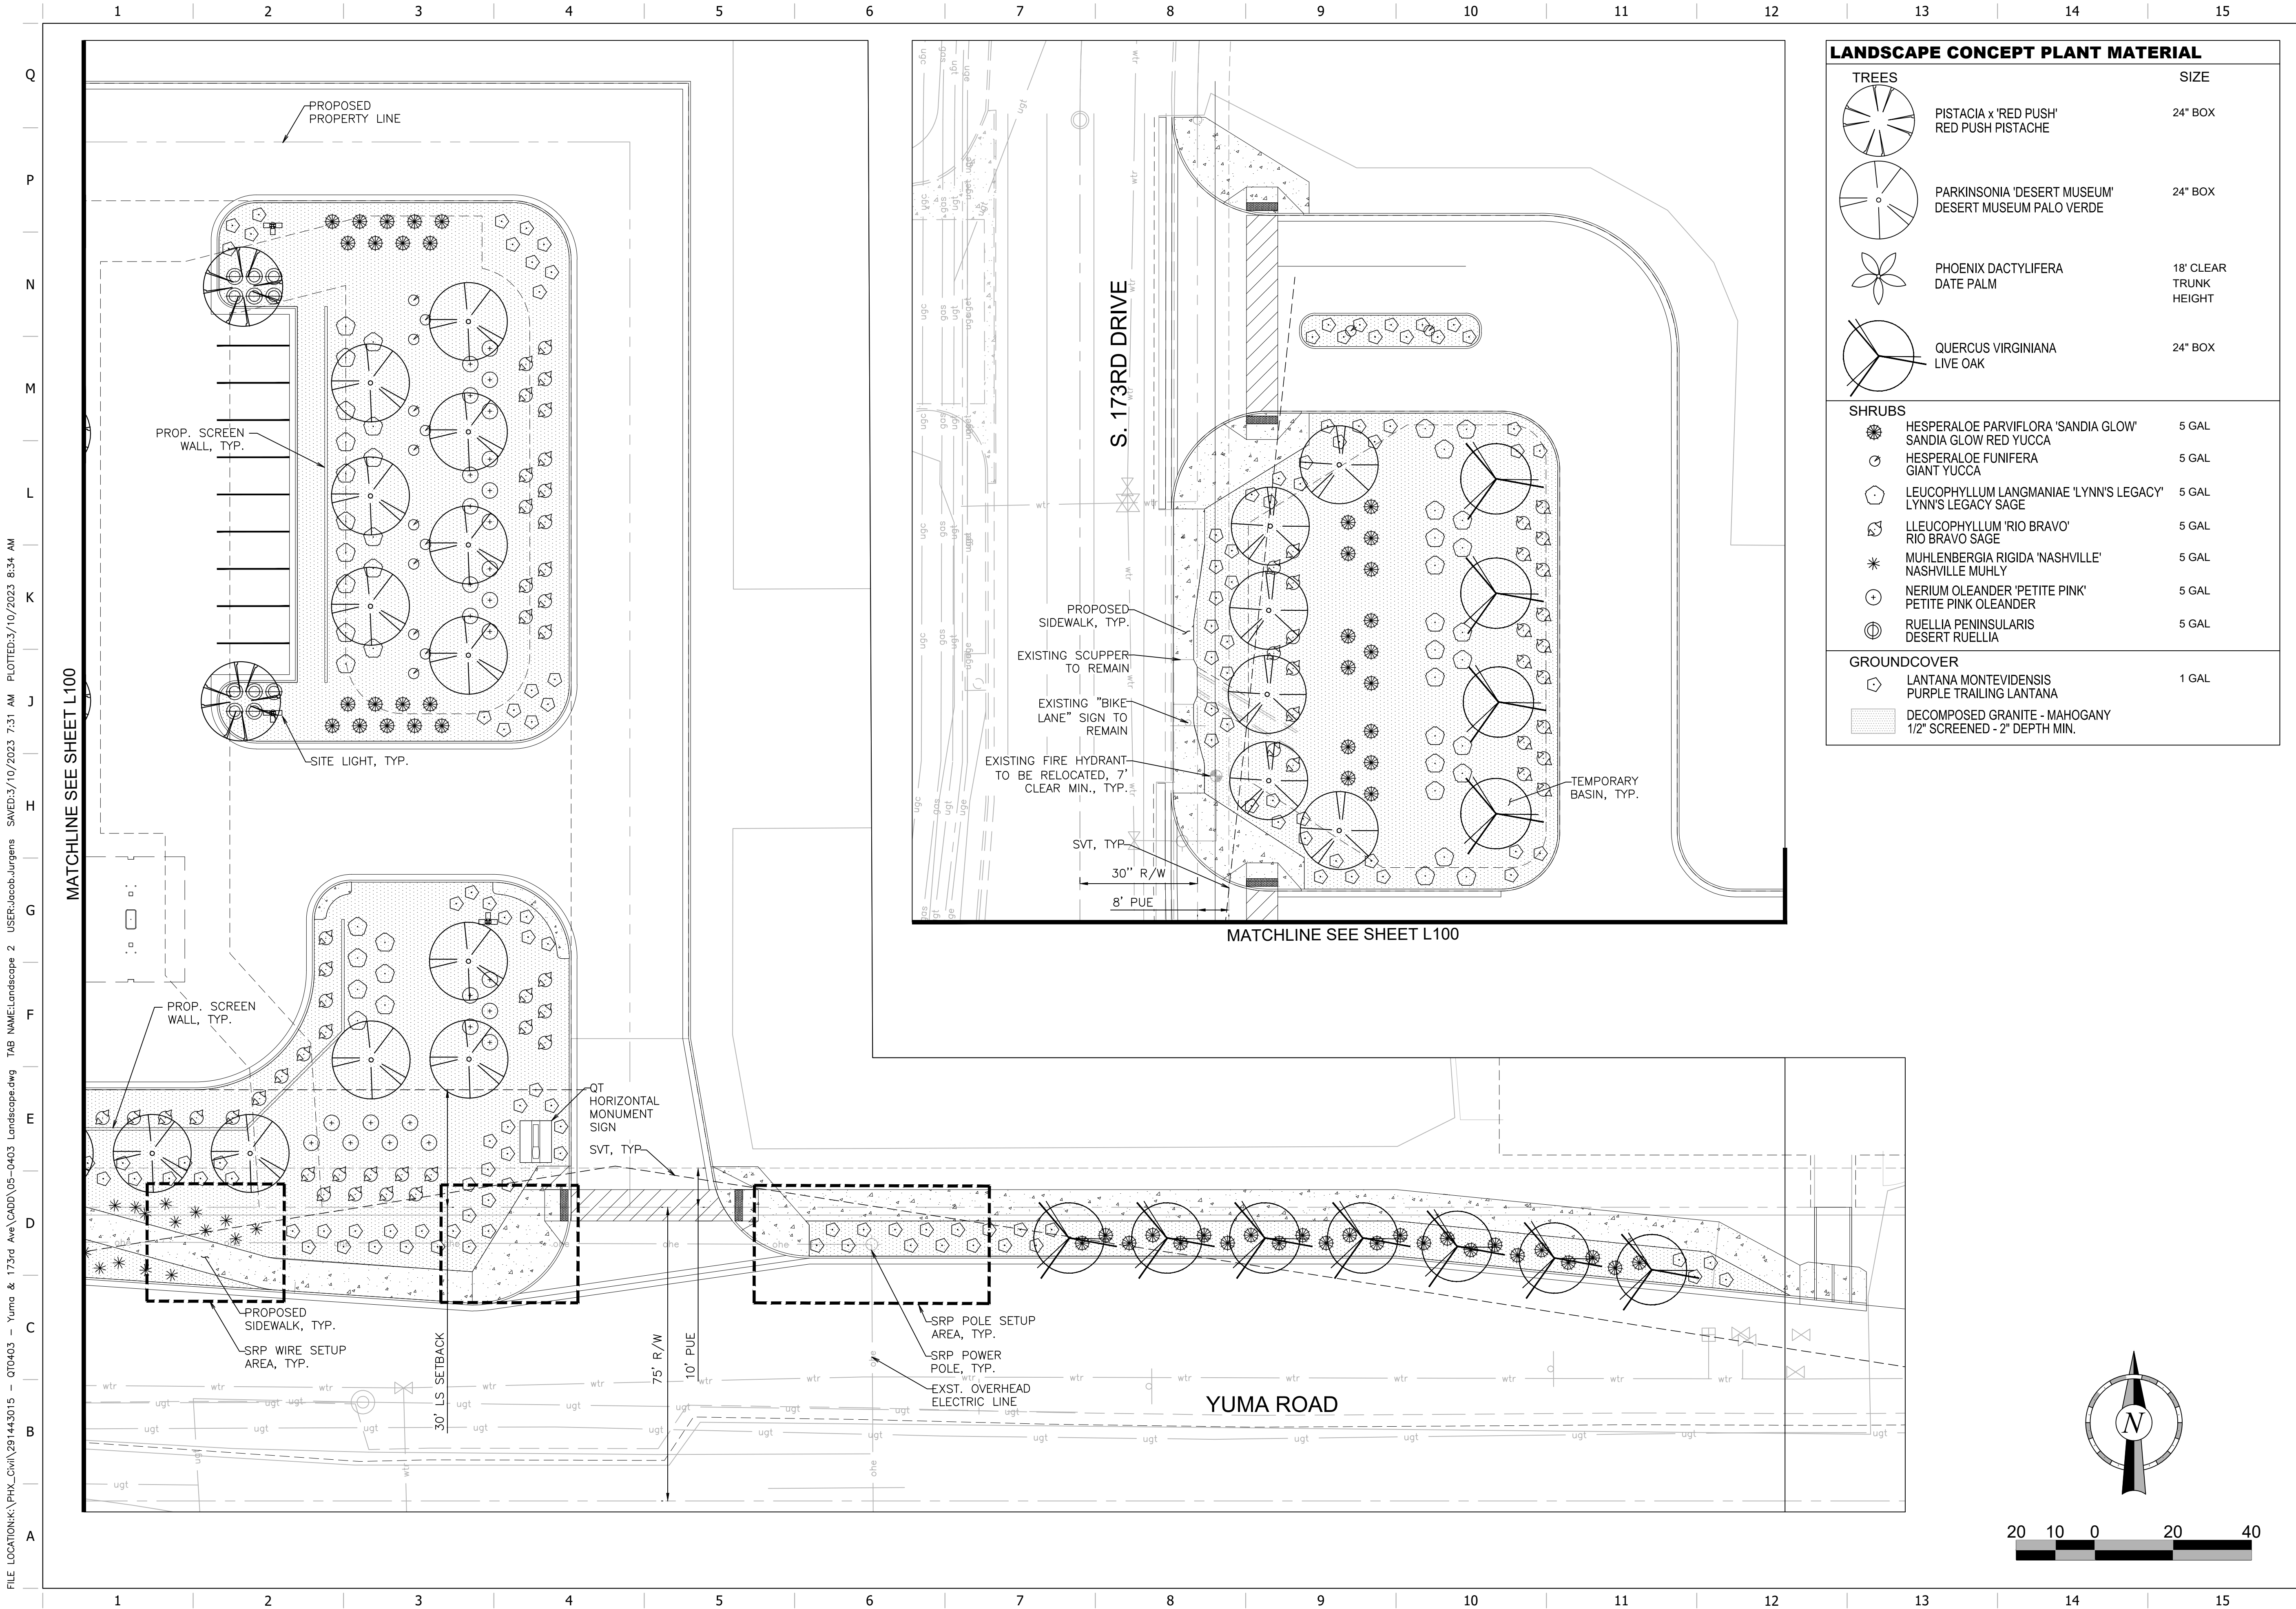

PROJECT NO.: 291443015

Kimley»Horn
© 2021 KIMLEY-HORN AND ASSOCIATES, INC.
7740 NORTH 16TH STREET, SUITE 300
PHOENIX, ARIZONA 85021 (602) 944-5500

QuikTrip No. 0403
SWC W. YUMA RD. AND S 173RD AVE.
GOODYEAR, AZ



© 2011 COPYRIGHT QUIKTRIP CORPORATION 2011
ANY UNAUTHORIZED USE, REPRODUCTION,
PUBLICATION, DISTRIBUTION, OR SALE IN
WHOLE OR IN PART, IS STRICTLY FORBIDDEN.

PROTOTYPE: P-108 (11/01/21)
DIVISION:
VERSION: 001
DESIGNED BY: SGB
DRAWN BY: SGB
REVIEWED BY: AAV

REV	DATE	DESCRIPTION

SHEET TITLE:
PRELIMINARY
LANDSCAPE PLAN

SHEET NUMBER:

L101
SHEET 2 OF 2

ORIGINAL ISSUE DATE: 11/10/2022