


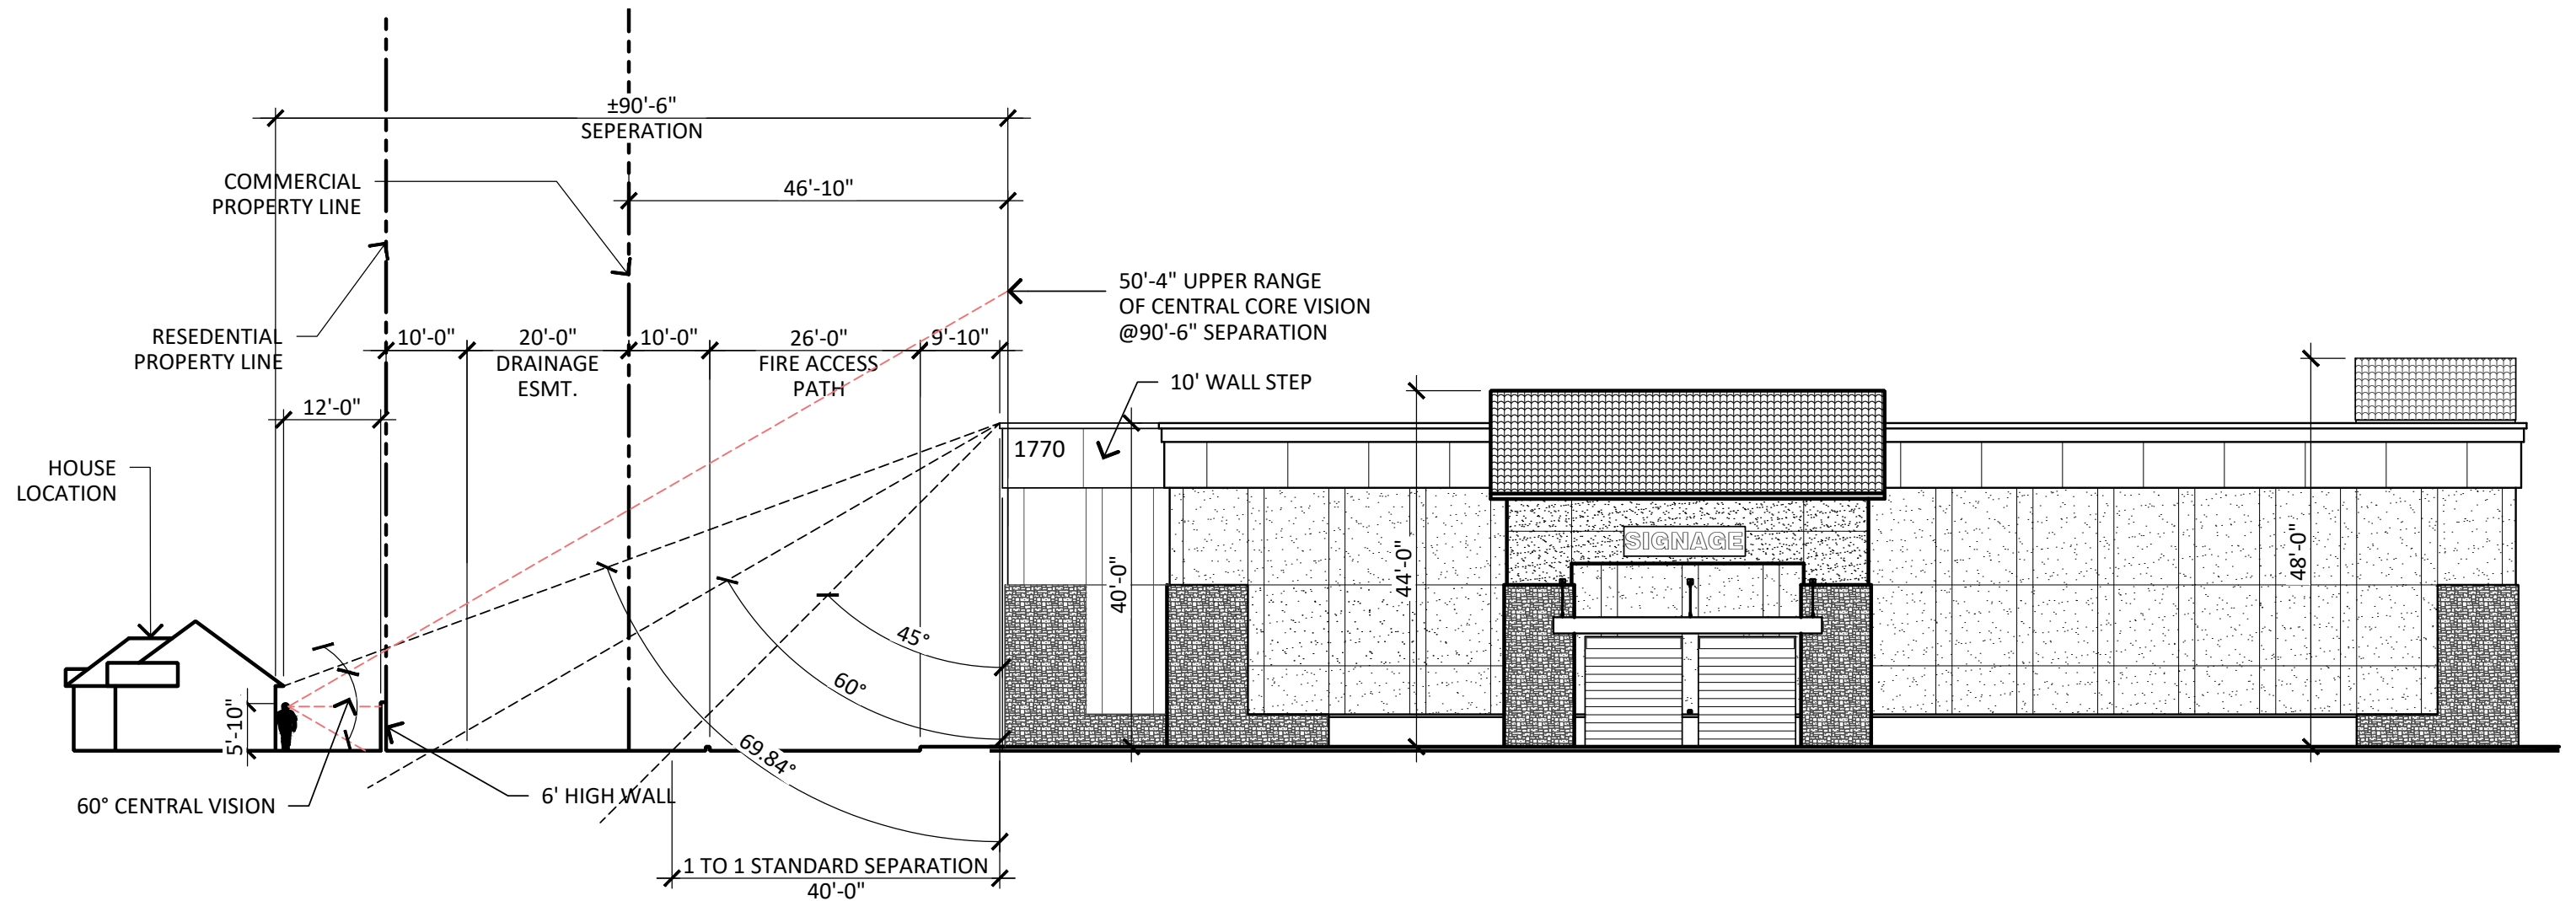

SECTION @ WEST PROPERTY LINE FACING NORTH

SCALE: 1" = 20'-0"



N. LITCHFIELD STORAGE
 1770 N LITCHFIELD RD
 GOODYEAR, AZ 85395
 DATE: 04-05-2023 (PRELIMINARY)

DT-1
 RCAA# 22165.50
© 2023 RCAA ARCHITECTS, INC. ALL RIGHTS RESERVED. THIS DRAWING IS AN INSTRUMENT OF SERVICE. IT IS THE PROPERTY OF RCAA ARCHITECTS, INC. AND MAY NOT BE DUPLICATED, USED OR DISCLOSED WITHOUT WRITTEN PERMISSION OF THE ARCHITECT.