


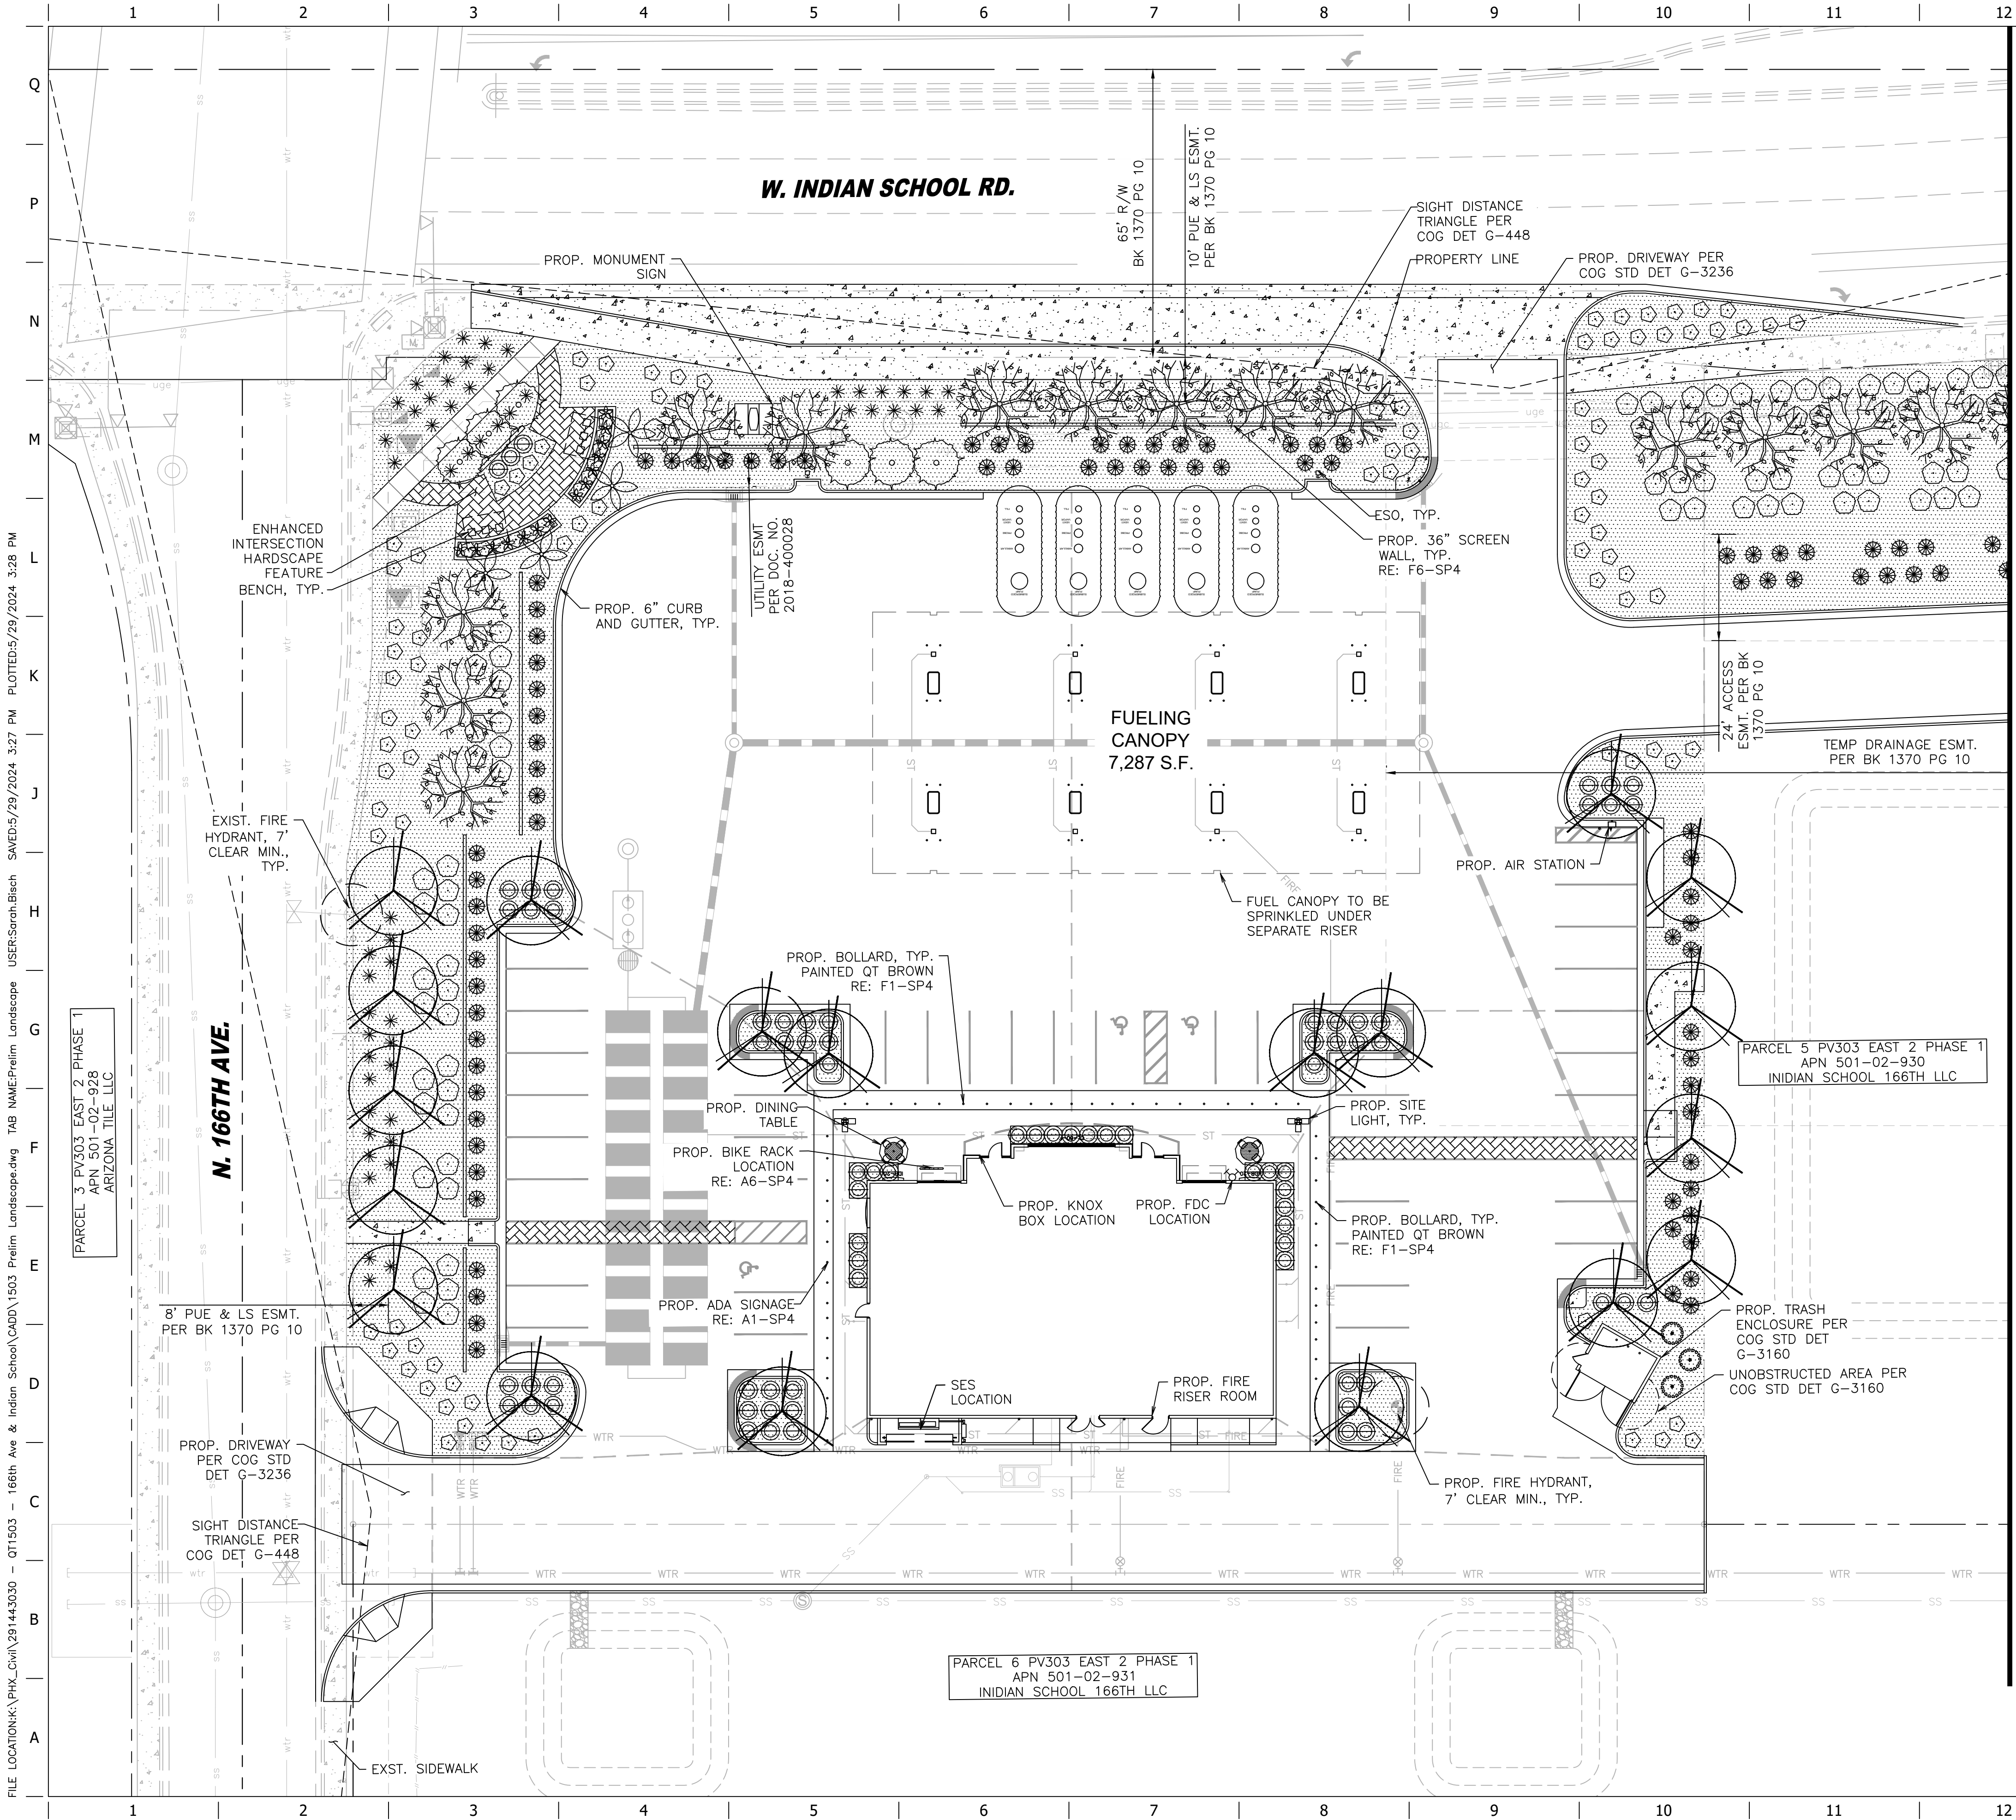

LANDSCAPE PLANT MATERIALS

TREES	SIZE	QTY
PHOENIX DOCTYIFERA DATE PALM	18' CLEAR WOOD MIN.	4
CAESALPINIA MEXICANA MEXICAN BIRD OF PARADISE	24" BOX	6
QUERCUS VIRGINIANA LIVE OAK	24" BOX	19
ULMUS PARVIFLORIA EVERGREEN ELM	24" BOX	18
SHRUBS		
ALOE BARBADENSIS ALOE VERA	5 GAL	14
BOUGAINVILLEA SPECTABILIS 'TORCH GLOW' TORCH GLOW BOUGAINVILLEA	5 GAL	3
BOUTELOUA GRACILIS 'BLONDE AMBITION' BLONDE AMBITION GRASS	5 GAL	66
LEUCOPHYLLUM LANGMANIAE 'LYNN'S LEGACY' LYNN'S LEGACY SAGE	5 GAL	126
HESPERALOE PARVIFLORA 'PINK PARADE' PINK PARADE RED YUCCA	5 GAL	114
RUELLIA PENINSULARIS BAJA RUELLIA	5 GAL	78
GROUND COVER		
LANTANA MONTEVIDENSIS PURPLE TRAILING LANTANA	1 GAL	121
DECOMPOSED GRANITE - MOHOGANY 1/2" SCREENED - 2" DEPTH MIN.		28,045 SF

CITY OF GOODYEAR LANDSCAPE REQUIREMENTS

Requirement	Required Size/Quantity	Provided Size/Quantity
General Landscape Min. 15% Net Site Area (79,425 SF) to be Landscaped	11,915 SF	18,680 SF (23.5%)
50% Min. 24" Box Trees (43 Total)	(22) 24" Box Trees Min.	(43) 24" Box Trees
50% Min. Live Coverage in all Landscape Areas	50% Live Coverage	Provided
Retention Basin Slopes 6:1 Max Slopes	6:1 Max Slopes	Provided
15 Gallon Min. Tree Sizes	8" Ht., 4" Sp., 1 1/4" Cal.	Provided
24" Box Min. Tree Sizes	10" Ht., 6" Sp., 2" Cal.	Provided
Streetscape W. Indian School Road (460 LF) 1 Tree / 25 LF	W. Indian School Road 19 Trees	W. Indian School Road 19 Trees
N. 166th Avenue (220 LF) 1 Tree / 25 LF	N. 66th Avenue 9 Trees	N. 66th Avenue 9 Trees
Parking Lot 1 Tree Per Island (10 Total) 5 Shrubs (5 Gal.) Per Island (50 Total)	10 Trees 50 Shrubs (5 gal.)	10 Trees 55 Shrubs (5 gal.)



Kimley-Horn & Associates, Inc.
7740 NORTH 16TH STREET, SUITE 300
PHOENIX, ARIZONA 85020 (602) 944-5500

QuikTrip No. 1503
SEC INDIAN SCHOOL ROAD AND 166TH AVENUE
GOODYEAR, AZ



© 2013 QUIKTRIP CORPORATION 2011
ANY UNAUTHORIZED USE, REPRODUCTION,
PUBLICATION, DISTRIBUTION, OR SALE IN
WHOLE OR IN PART, IS STRICTLY FORBIDDEN.


PROTOTYPE: P-116 (12/01/23)
DIVISION:
VERSION: 001
DESIGNED BY: SGB
DRAWN BY: SGB
REVIEWED BY: AAV


REV	DATE	DESCRIPTION





SHEET TITLE:
PRELIMINARY
LANDSCAPE PLAN


SHEET NUMBER:

L100

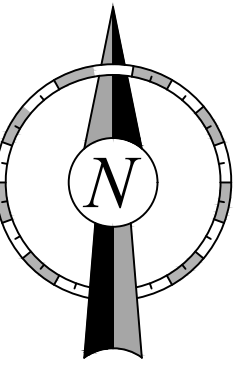

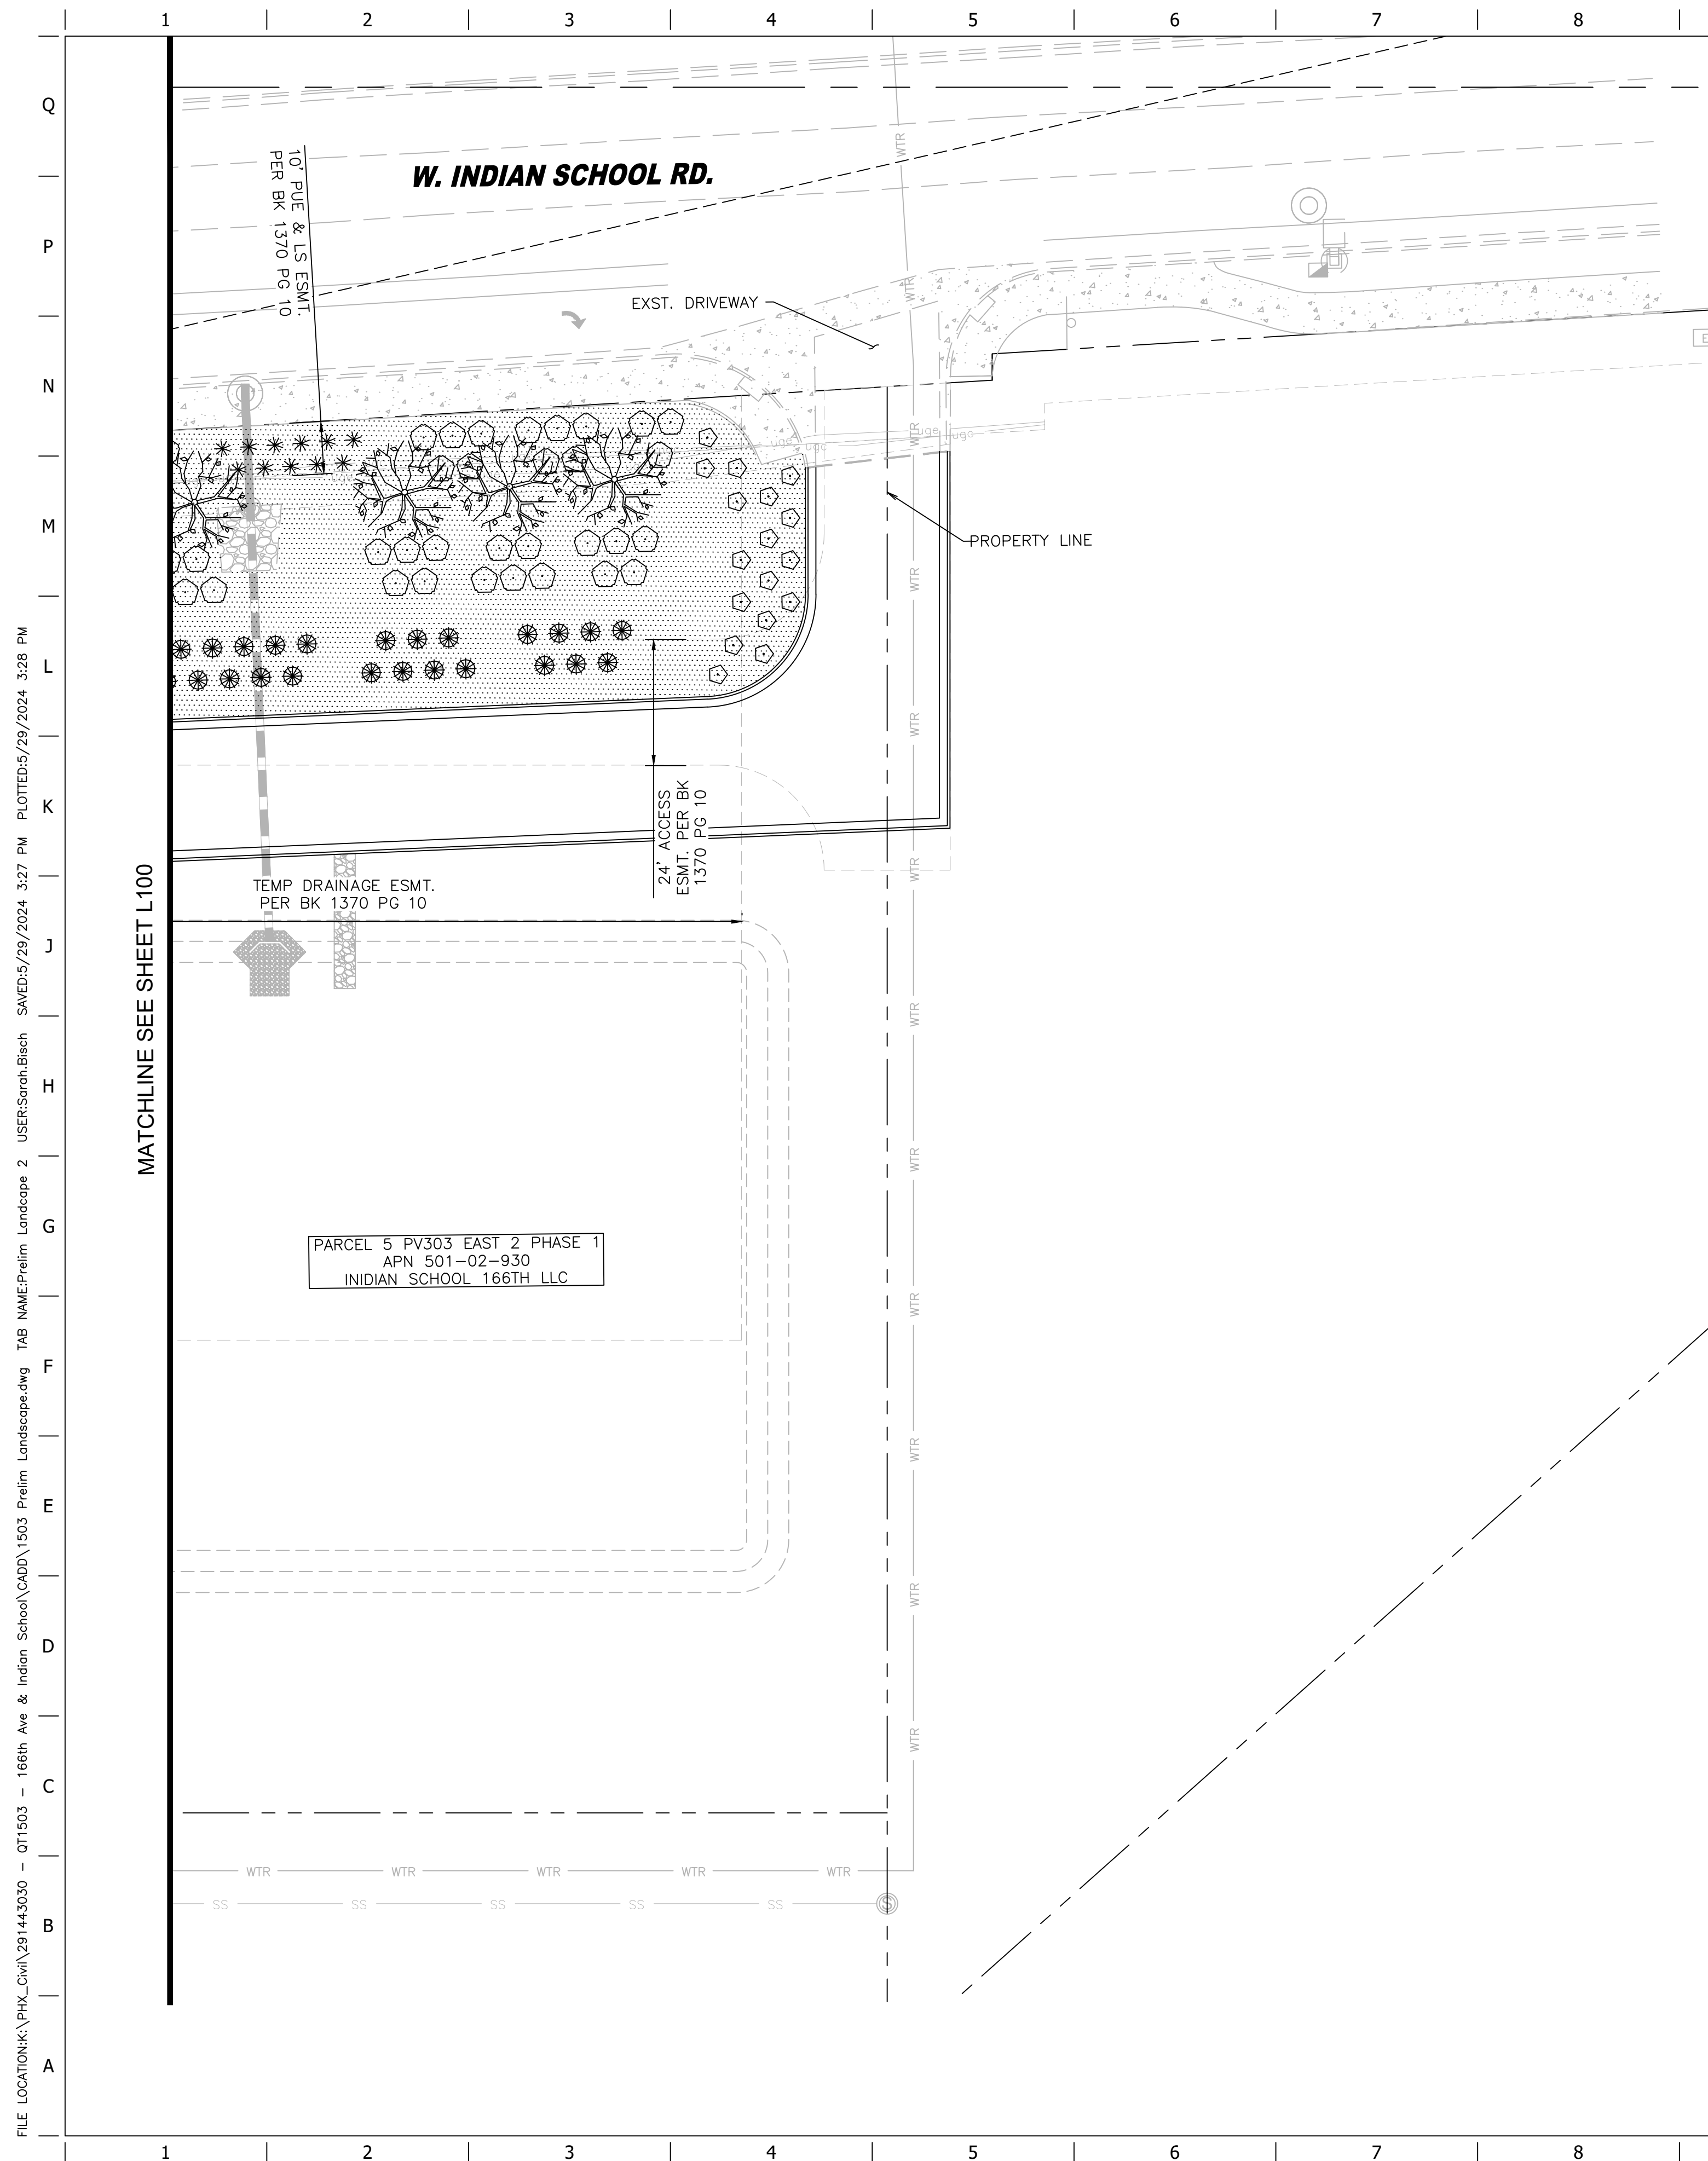

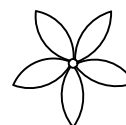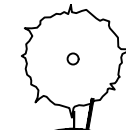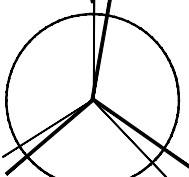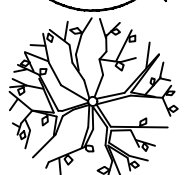LANDSCAPE PLANT MATERIALS		
TREES		SIZE
	PHOENIX DOCTYFERA DATE PALM	18" CLEAR WOOD MIN.
	CAESALPINIA MEXICANA MEXICAN BIRD OF PARADISE	24" BOX
	QUERCUS VIRGINIANA LIVE OAK	24" BOX
	ULMUS PARVIFLORIA EVERGREEN ELM	24" BOX
SHRUBS		
	ALOE BARBADENSIS ALOE VERA	5 GAL
	BOUGAINVILLEA SPECTABILIS 'TORCH GLOW' TORCH GLOW BOUGAINVILLEA	5 GAL
	BOUTELOUA GRACILIS 'BLONDE AMBITION' BLONDE AMBITION GRASS	5 GAL
	LEUCOPHYLLUM LANGMANIAE 'LYNN'S LEGACY' LYNN'S LEGACY SAGE	5 GAL
	HESPERALOE PARVIFLORA 'PINK PARADE' PINK PARADE RED YUCCA	5 GAL
	RUELLIA PENINSULARIS BAJA RUELLIA	5 GAL
GROUND COVER		
	LANTANA MONTEVIDENSIS PURPLE TRAILING LANTANA	1 GAL
	DECOMPOSED GRANITE - MOHOGANY 1/2" SCREENED - 2" DEPTH MIN.	

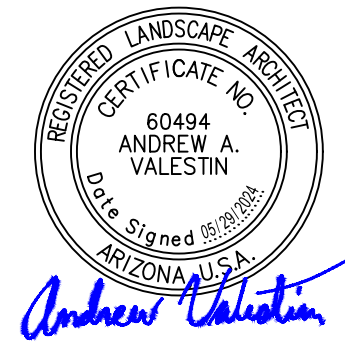

Kimley»Horn
© 2023 KIMLEY-HORN AND ASSOCIATES, INC.
7740 NORTH 16TH STREET, SUITE 300
PHOENIX, ARIZONA 85020 (602) 944-5500

QuikTrip No. 1503



PROTOTYPE: P-116 (12/01/23)
DIVISION:
VERSION: 001
DESIGNED BY: SGB
DRAWN BY: SGB
REVIEWED BY: AAV

[illegible]

SHEET TITLE:

PRELIMINARY
LANDSCAPE PLAN

SHEET NUMBER:

L101

