


## 01 PLANTING PLAN

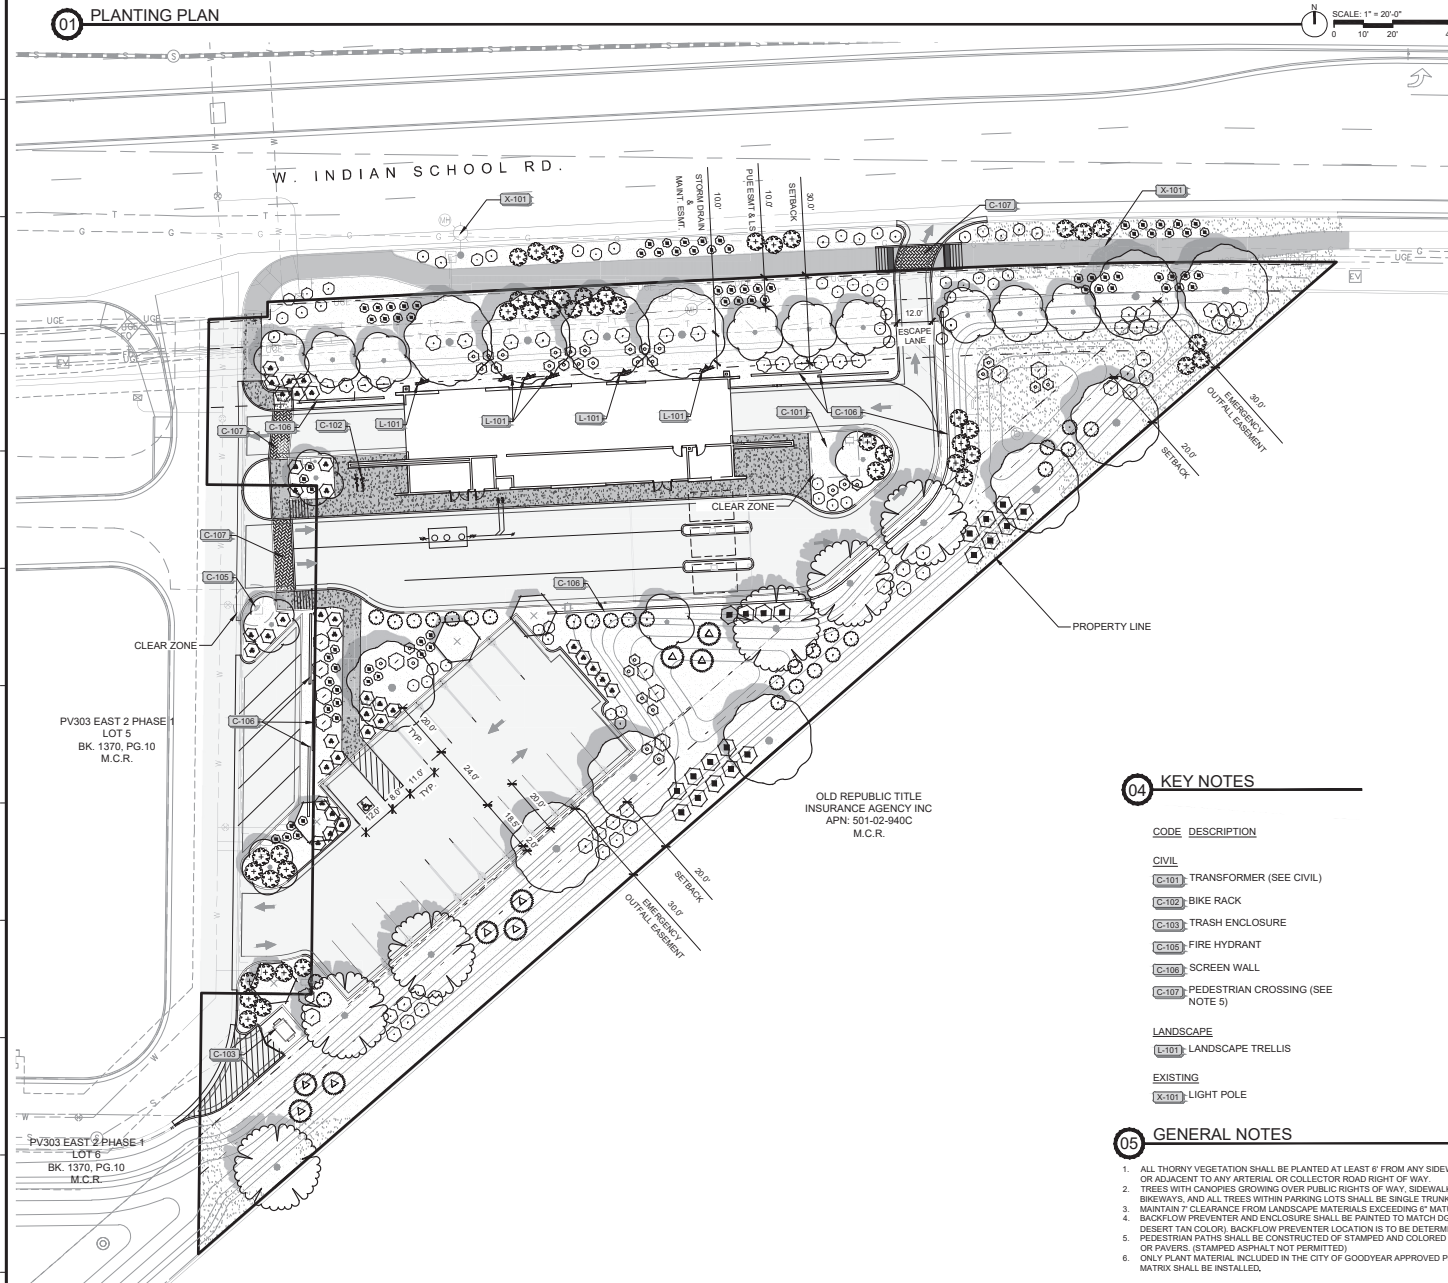

## 04 KEY NOTES

## CODE DESCRIPTION

## CIVIL

- C-101 TRANSFORMER (SEE CIVIL)  
 C-102 BIKE RACK  
 C-103 TRASH ENCLOSURE  
 C-104 FIRE HYDRANT  
 C-105 SCREEN WALL  
 C-106 PEDESTRIAN CROSSING (SEE NOTE 5)

## LANDSCAPE

- L-101 LANDSCAPE TRELLIS

## EXISTING

- X-101 LIGHT POLE

## 05 GENERAL NOTES

- ALL THORNY VEGETATION SHALL BE PLANTED AT LEAST 6' FROM ANY SIDEWALK WITHIN OR ADJACENT TO ANY ARTERIAL OR COLLECTOR ROAD RIGHT OF WAY.
- TREES WITH CANOPIES GROWING OVER PUBLIC RIGHTS OF WAY, SIDEWALKS, BIKEWAYS, AND ALL TREES WITHIN PARKING LOTS SHALL BE SINGLE TRUNK.
- MAINTAIN 7' CLEARANCE FROM LANDSCAPE MATERIALS EXCEEDING 6" MATURE HEIGHT.
- BACKFLOW PREVENTER AND ENCLOSURE SHALL BE PAINTED TO MATCH DO (OR DESERT TAN COLOR). BACKFLOW PREVENTER LOCATION IS TO BE DETERMINED.
- PEDESTRIAN PATHS SHALL BE CONSTRUCTED OF STAMPED AND COLORED CONCRETE OR PAVERS. (STAMPED ASPHALT NOT PERMITTED)
- ONLY PLANT MATERIAL INCLUDED IN THE CITY OF GOODYEAR APPROVED PLANT MATRIX SHALL BE INSTALLED.

## 02 PLANT SCHEDULE

| SYMBOL                                                                              | BOTANICAL / COMMON NAME                                            | SIZE    | QTY | POLLINATOR |
|-------------------------------------------------------------------------------------|--------------------------------------------------------------------|---------|-----|------------|
| TREES                                                                               |                                                                    |         |     |            |
|  | Acacia aneura<br>Mulga                                             | 24" Box | 4   | Yes        |
|  | Caesalpinia calycata<br>Cascabela                                  | 24" Box | 14  | Yes        |
|  | Prosopis velutina<br>Velvet Mesquite                               | 24" Box | 6   | Yes        |
|  | Ulmus parvifolia 'Sempervirens'<br>Chinese Evergreen Elm           | 24" Box | 12  | No         |
| SHRUBS                                                                              |                                                                    |         |     |            |
|  | Leucophyllum langmaniae 'Lynn's<br>Legacy'                         | 5 gal.  | 52  | Yes        |
|  | Lynn's Legacy Langman's Sage                                       | 5 gal.  | 28  | No         |
|  | Russelia equisetiformis<br>Coral Fountain                          | 5 gal.  | 20  | Yes        |
|  | Salvia clevelandii<br>Chaparral Sage                               | 5 gal.  | 20  | Yes        |
| ACCENTS                                                                             |                                                                    |         |     |            |
|  | Fouquieria splendens<br>Ocotillo                                   | 5 gal.  | 9   | No         |
|  | Hesperaloe funifera<br>Giant Hesperaloe                            | 5 gal.  | 12  | No         |
|  | Hesperaloe parviflora<br>Red Yucca                                 | 5 gal.  | 33  | No         |
| GROUND COVERS                                                                       |                                                                    |         |     |            |
|  | Dalea greggii<br>Trailing Indigo Bush                              | 5 gal.  | 39  | Yes        |
|  | Eriogonum x 'Outback Sunrise'<br>'Outback Sunrise' Ernu            | 5 gal.  | 44  | Yes        |
|  | Lantana montevidensis<br>Purple Trailing Lantana                   | 5 gal.  | 56  | Yes        |
| ORN. GRASSES                                                                        |                                                                    |         |     |            |
|  | Bouteloua gracilis 'Blonde Ambition'<br>Blonde Ambition Blue Grama | 5 gal.  | 76  | No         |
| VINES                                                                               |                                                                    |         |     |            |
|  | Antigonon leptopus<br>Coral Vine                                   | 5 gal.  | 6   | Yes        |
|  | 3/4\" data-bbox="285 925 585 965"/>                                |         |     |            |
|  | STAMPED AND COLORED<br>CONCRETE                                    |         |     |            |