


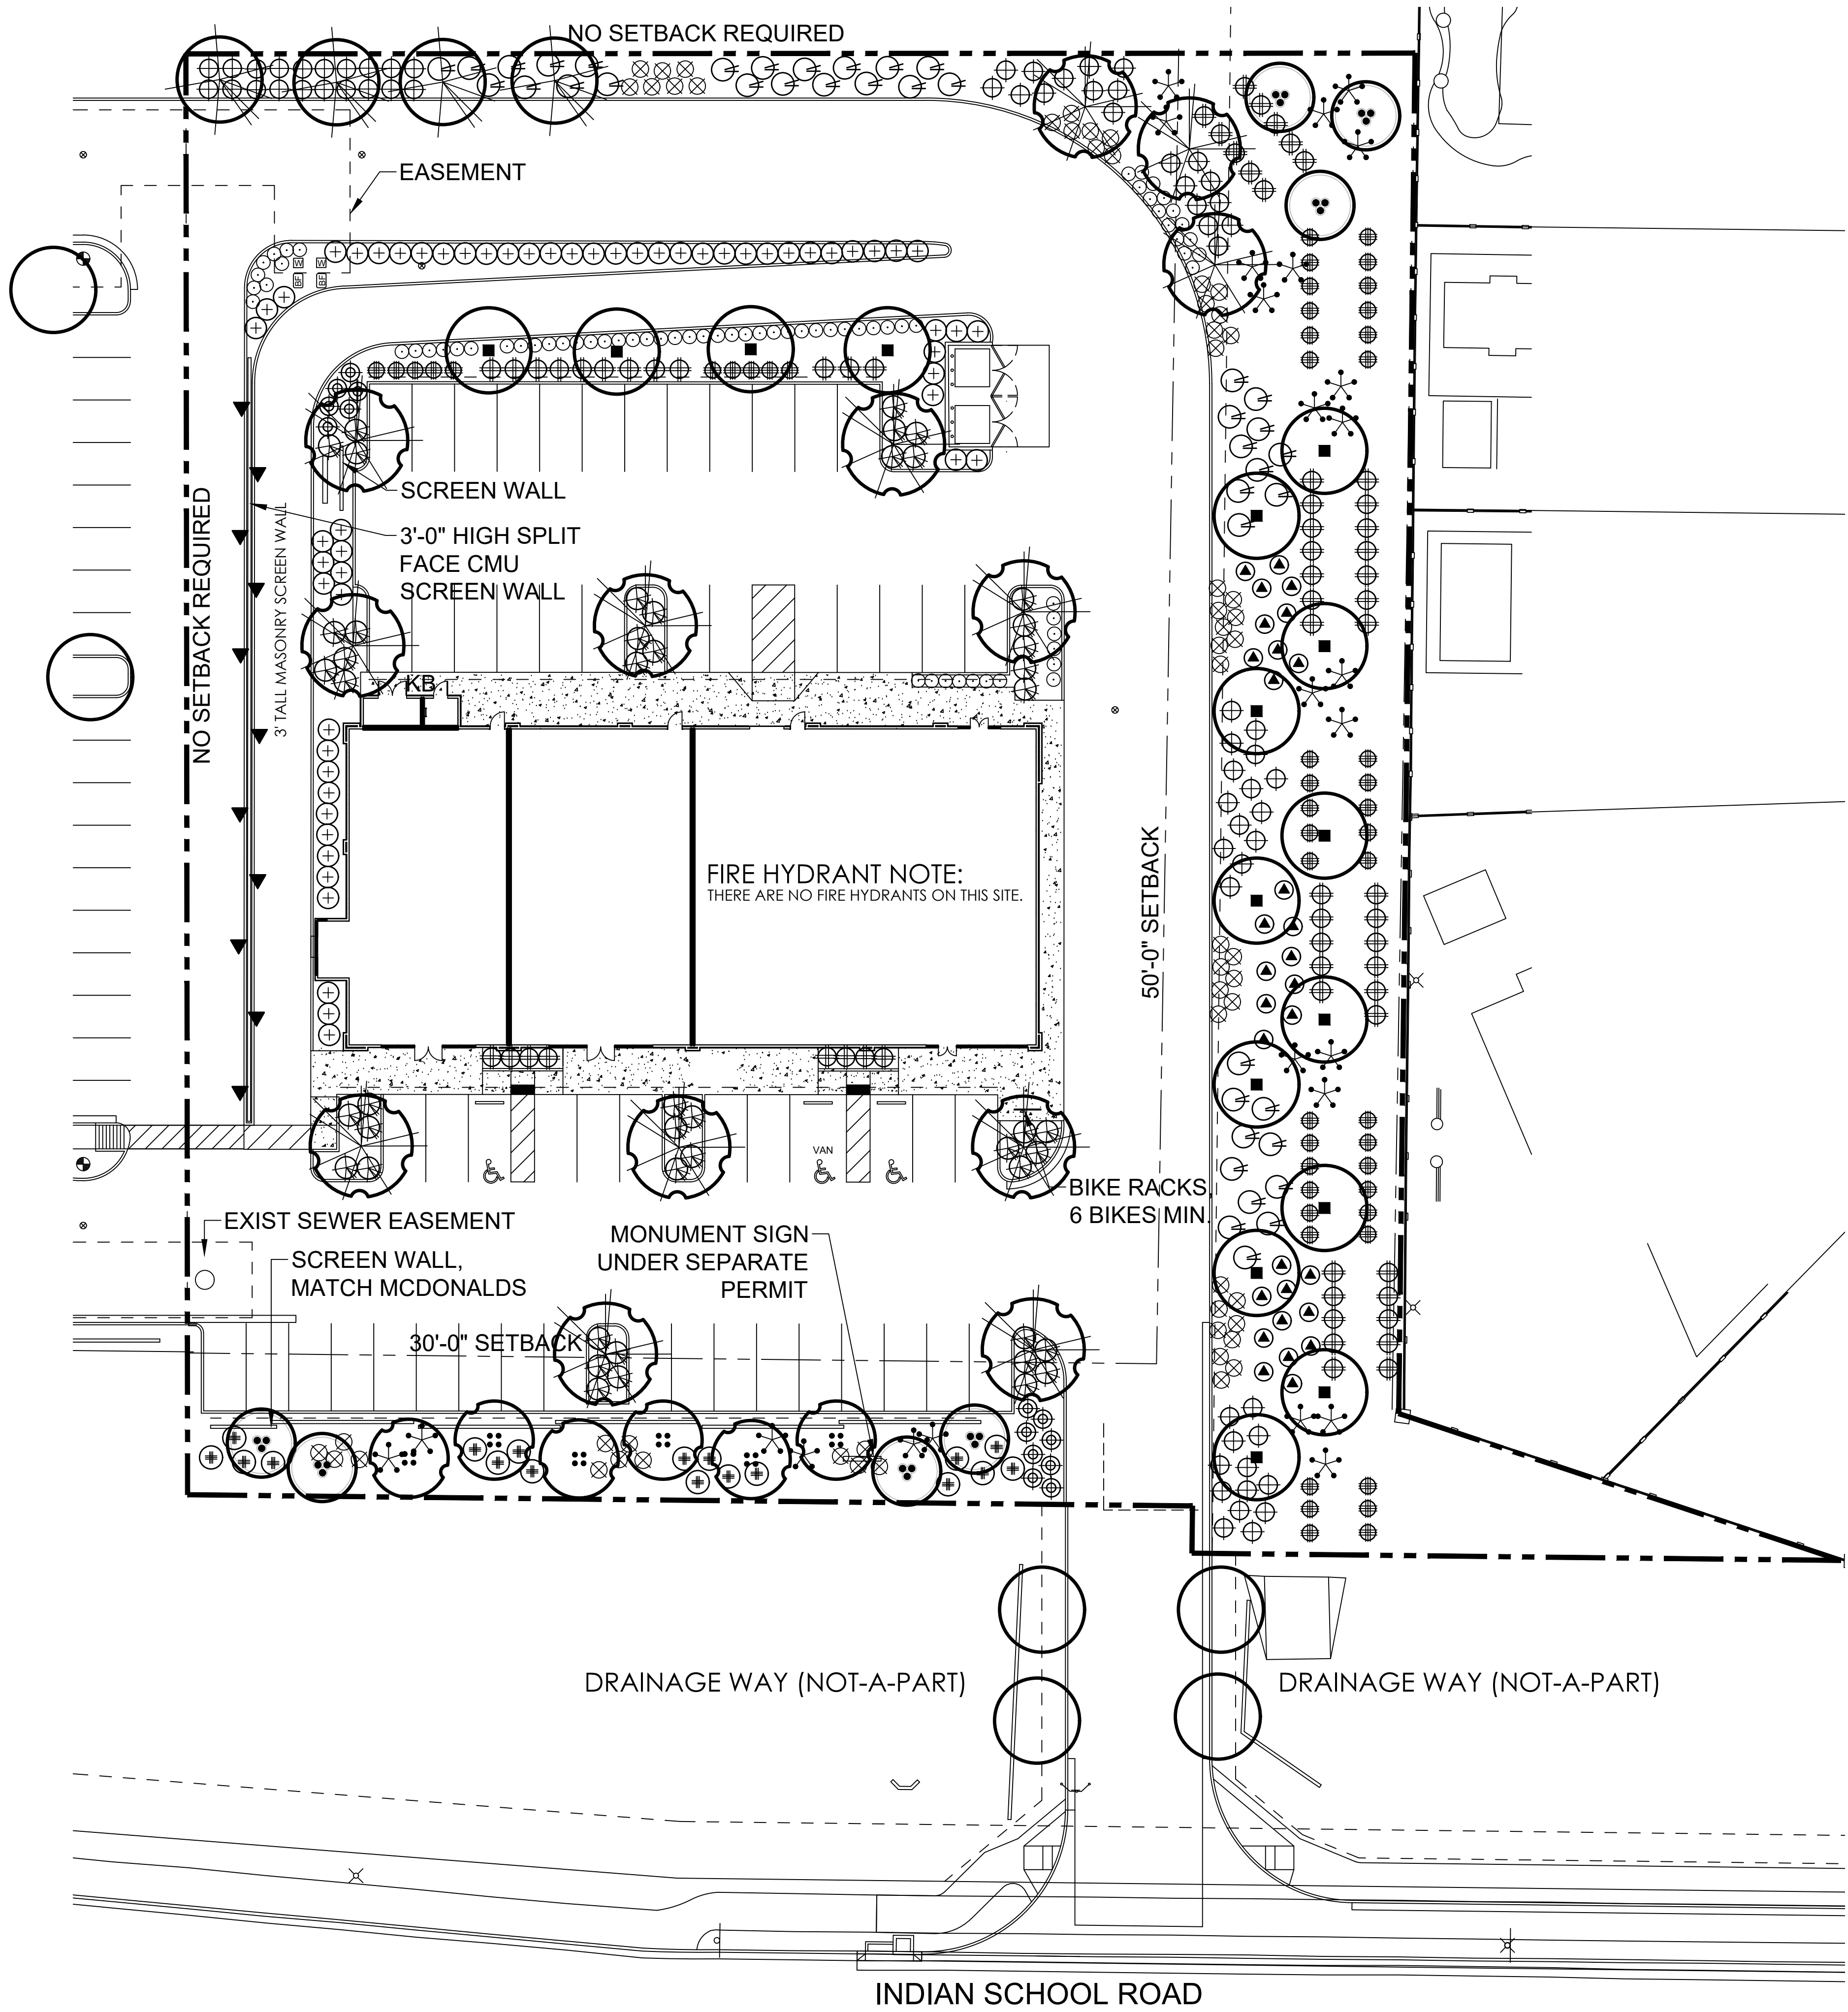


LANDSCAPE LEGEND

- EXISTING TREE
PROTECT FROM CONSTRUCTION
- CERCIDIMUM 'HYBRID'
DESERT MUSEUM PALO VERDE
24" BOX
- ACACIA ANEURA
MULGA (SRP/APS APPROVED)
24" BOX
- CAESALPINIA MEXICANA
MEXICAN BIRD OF PARADISE
24" BOX
- DALBERGIA SISSOO
SISSOO
24" BOX
- PROSOPIS ALBA 'COOPERII'
COOPERS MESQUITE 'THORNLESS'
24" BOX
- BOUGAINVILLEA 'TORCH GLOW'
TORCH GLOW BOUGAINVILLEA
5 GALLON
- CAESALPINIA MEXICANA
MEXICAN BIRD OF PARADISE
5 GALLON
- DODONAEA VISCOSA
HOPSEED BUSH
5 GALLON
- LEUCOPHYLLUM FRUTESCENS
'COMPACTA'
COMPACT TEXAS RANGER
5 GALLON
- LEUCOPHYLLUM FRUTESCENS
'GREEN CLOUD'
GREEN CLOUD SAGE
5 GALLON
- EREMOPHILA GLABRA SP.
CARNOSA 'WINTER BLAZE'
WINTER BLAZE EREMOPHILA
5 GALLON
- AGAVE AMERICANA
CENTURY PLANT
5 GALLON
- DASYLIRION ACROTRICHE
GREEN DESERT SPOON
5 GALLON
- HESPERALOE PARVIFLORA
YELLOW YUCCA
5 GALLON
- MUHLENBERGIA RIGIDA
NASHVILLE DEER GRASS
5 GALLON
- MUHLENBERGIA CAPILLARIS
'PINK MUHLY' REGAL MIST
5 GALLON
- EREMOPHILA GLABRA
'MINGENW GOLD'
5 GALLON
- BOUGAINVILLEA 'BARBARA KARST'
BOUGAINVILLEA
5 GALLON
- LANTANA MONTEVIDENSIS
'GOLD MOUND'
1 GALLON

1/2" SCREENED MOUNTAIN VISTA BROWN
DECOMPOSED GRANITE (MATCHING McDONALDS)
2" DEPTH IN ALL LANDSCAPE AREAS

LANDSCAPE CALCULATIONS:

SITE AREA: 80,929 SQ.FT.
LANDSCAPE AREA: 26,545 SQ.FT. (33%)
LANDSCAPE COVERAGE: 13,803 SQ.FT. (52%)

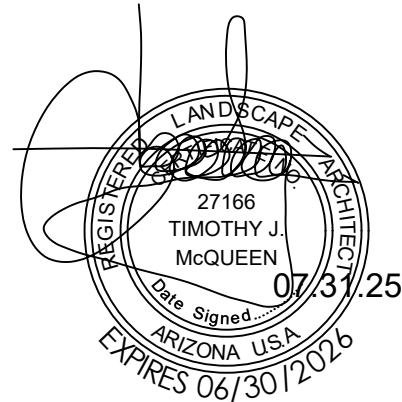

T.J. McQUEEN & ASSOCIATES, INC.
LANDSCAPE ARCHITECTURE
URBAN DESIGN
SITE PLANNING

10446 N. 74th Street, Suite 150
Scottsdale, Arizona 85258
P.(602)265-0320

EMAIL: timmcqueen@tjmla.net



T.J. McQUEEN & ASSOC., INC. LANDSCAPE ARCHITECTURE (TJMLA) EXPRESSLY RESERVES ITS COMMON LAW COPYRIGHT & OTHER PROPERTY RIGHTS IN THESE PLANS. THESE PLANS ARE NOT TO BE REPRODUCED, COPIED, OR OTHERWISE COPIED IN ANY FORM OR MANNER WHATSOEVER, NOR ARE THEY TO BE ASSIGNED TO ANY THIRD PARTY WITHOUT FIRST OBTAINING THE EXPRESSED WRITTEN PERMISSION & CONSENT FROM TJMLA.

