


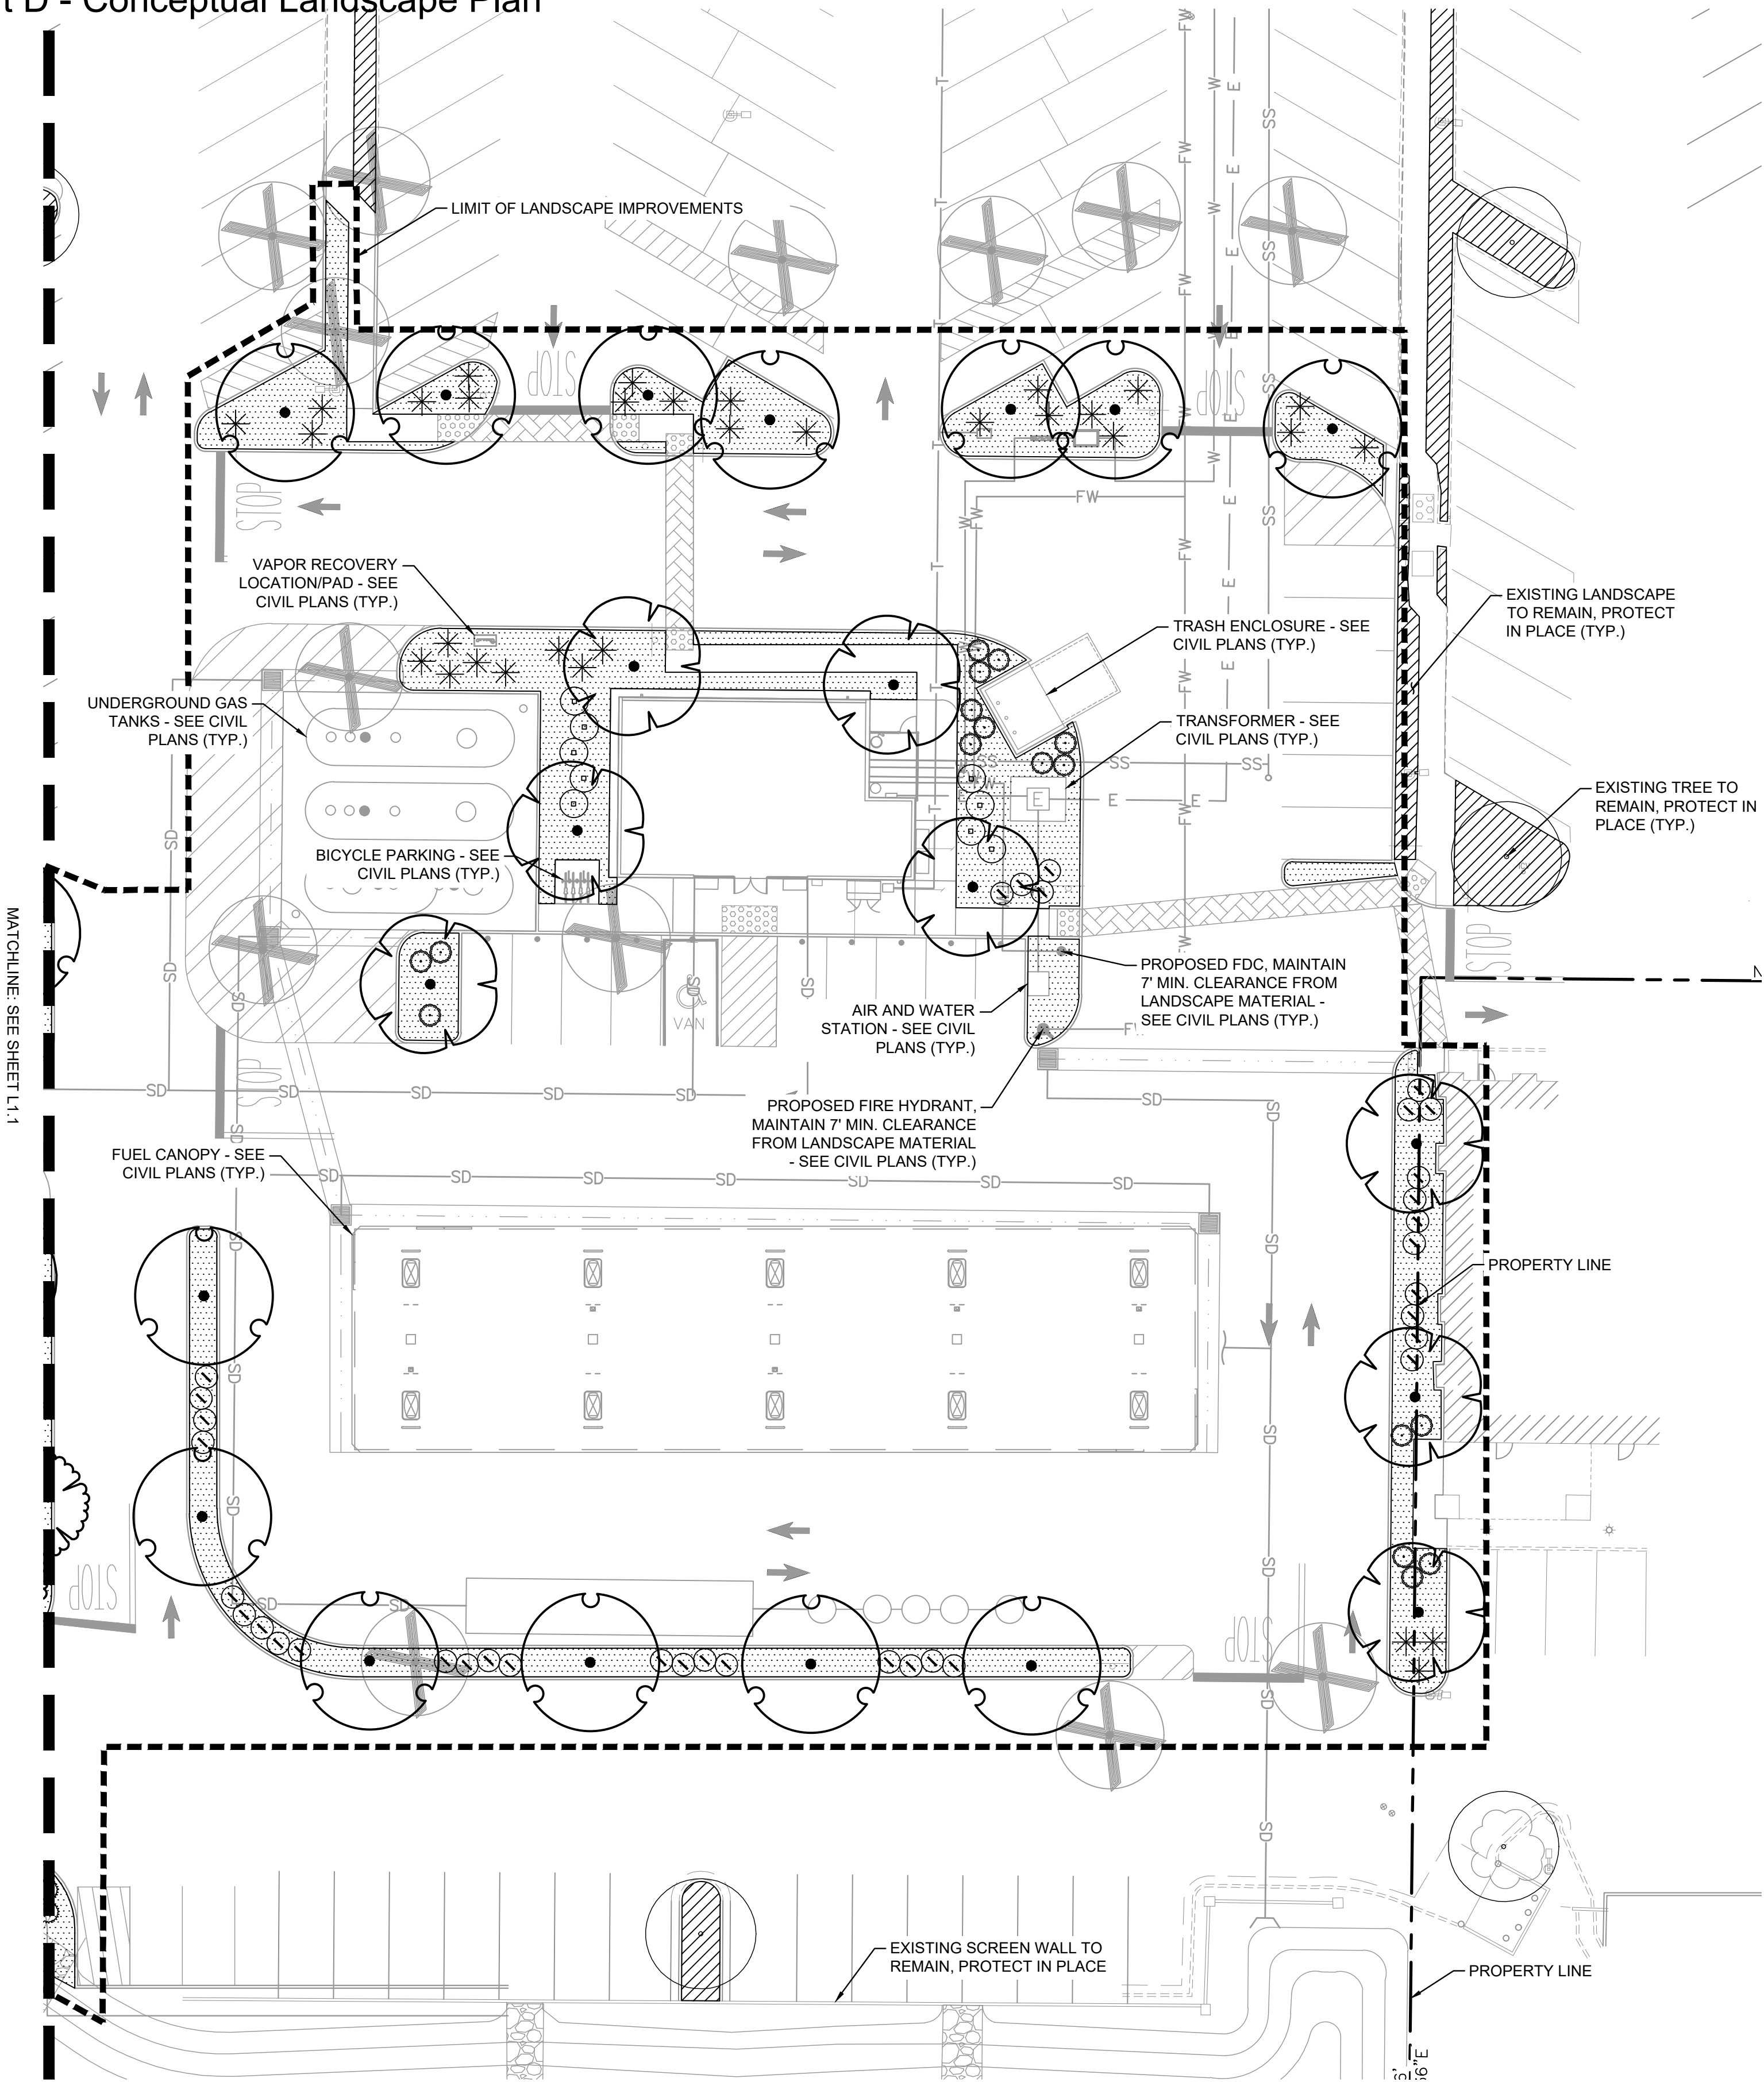

WALMART FUEL STATION - STORE #5369
1100 N ESTRELLA PKWY, GOODYEAR AZ 85338
PRELIMINARY LANDSCAPE PLAN

PLANT SCHEDULE

SYMBOL	QTY	BOTANICAL / COMMON NAME	CONT	HEIGHT/SPREAD	CAL.
TREES					
	12	ACACIA SALICINA / WILLOW ACACIA	24" BOX	7'-8' HT. X 2'-3' SPR.	1" CAL.
	36	CERCIDIUM X 'DESERT MUSEUM' / DESERT MUSEUM PALO VERDE SINGLE LEADER	24" BOX	5'-8' HT. X 3'-4' SPR.	1" CAL.
	31	EXISTING TREE TO BE REMOVED	-	-	-
	5	EXISTING TREE TO REMAIN / PROTECT IN PLACE	-	-	-
	6	QUERCUS VIRGINIANA / SOUTHERN LIVE OAK	24" BOX	8'-10' HT. X 3'-4' SPR.	1" CAL.
	8	ULMUS PARVIFOLIA 'SEMPERVIRENS' / EVERGREEN LACEBARK ELM SINGLE LEADER	24" BOX	7'-9' HT. X 3'-4' SPR.	1.5" CAL.

SYMBOL	QTY	BOTANICAL / COMMON NAME	CONT.	SPACING
SHRUBS				
	43	AGAVE WEBERI / WEBER AGAVE	5 GAL.	48" O.C.
	46	CALLIANDRA CALIFORNICA / RED BAJA FAIRY DUSTER	5 GAL.	60" O.C.
	131	CHRYSACTINIA MEXICANA / DAMIANITA	5 GAL.	24" O.C.
	10	DASYLIRION WHEELERI / GREY DESERT SPOON	5 GAL.	72" O.C.
	68	HESPERALOE PARVIFLORA / RED YUCCA	5 GAL.	60" O.C.
	37	JUSTICIA CALIFORNICA / CHUPAROSA	5 GAL.	48" O.C.
	39	LEUCOPHYLLUM FRUTESCENS 'GREEN CLOUD' / GREEN CLOUD TEXAS SAGE	5 GAL.	60" O.C.
	47	LEUCOPHYLLUM LANGMANIAE / LANGMAN'S SAGE	5 GAL.	48" O.C.

SYMBOL	QTY	BOTANICAL / COMMON NAME
GROUND COVER		
	33	CONVOLVULUS CNEORUM / BUSH MORNING GLORY
	53	LANTANA X 'NEW GOLD' / NEW GOLD LANTANA
	38	RUELLIA BRITTONIANA / MEXICAN PETUNIA

GROUND COVERS	
	1,842 SF EXISTING LANDSCAPE TO REMAIN
INERTS	
	31,444 SF 2" DEPTH DECOMPOSED GRANITE TO MATCH EXISTING

HARDSCAPE SCHEDULE


MATERIAL	QTY	DESCRIPTION
	260 LF	3' HT. CMU SCREEN WALL TO MATCH EXISTING

PRELIMINARY LANDSCAPE NOTES:


THE SELECTION OF PLANT MATERIAL IS BASED ON CLIMATIC, AESTHETIC, AND MAINTENANCE CONSIDERATIONS. ALL PLANTING AREAS SHALL BE PREPARED WITH APPROPRIATE SOIL AMENDMENTS, FERTILIZERS AND APPROPRIATE SUPPLEMENTS BASED UPON A SOILS REPORT FROM AN AGRICULTURAL SUITABILITY SOIL SAMPLE TAKEN FROM THE SITE. DECOMPOSED GRANITE SHALL FILL IN BETWEEN SHRUBS TO SHIELD THE SOIL FROM THE SUN, EVAPOTRANSPIRATION, AND RUN-OFF. ALL SHRUB BEDS SHALL BE MULCHED TO A 3" DEPTH TO HELP CONSERVE WATER, LOWER SOIL TEMPERATURE, AND REDUCE WEED GROWTH. THE SHRUBS SHALL BE ALLOWED TO GROW IN THEIR NATURAL FORMS. ALL LANDSCAPE IMPROVEMENTS SHALL FOLLOW THE GUIDELINES SET FORTH BY THE CITY OF GOODYEAR MUNICIPAL CODE.


PRELIMINARY IRRIGATION NOTES:

AN AUTOMATIC IRRIGATION SYSTEM SHALL BE INSTALLED TO PROVIDE 100% COVERAGE FOR ALL PLANTING AREAS SHOWN ON THE PLAN. THE WATER SUPPLY FOR THIS SITE IS A POTABLE WATER CONNECTION AND AN EXISTING IRRIGATION METER WILL BE UTILIZED FOR SITE EXPANSION. LOW VOLUME EQUIPMENT SHALL PROVIDE SUFFICIENT WATER FOR PLANT GROWTH WITH NO WATER LOSS DUE TO WATER CONTROLLERS, AND OTHER NECESSARY IRRIGATION EQUIPMENT. ALL POINT SOURCE SYSTEM SHALL BE ADEQUATELY FILTERED AND REGULATED PER THE MANUFACTURER'S RECOMMENDED DESIGN PARAMETERS. ALL IRRIGATION IMPROVEMENTS SHALL FOLLOW THE GUIDELINES SET FORTH BY THE CITY OF GOODYEAR MUNICIPAL CODE.

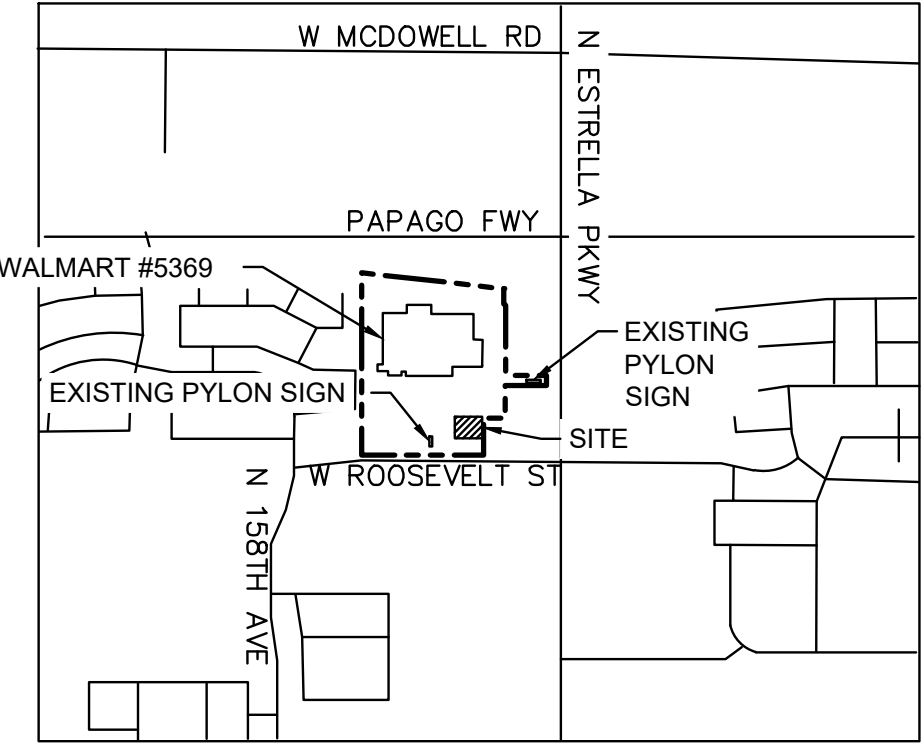

VICINITY MAP
N.T.S

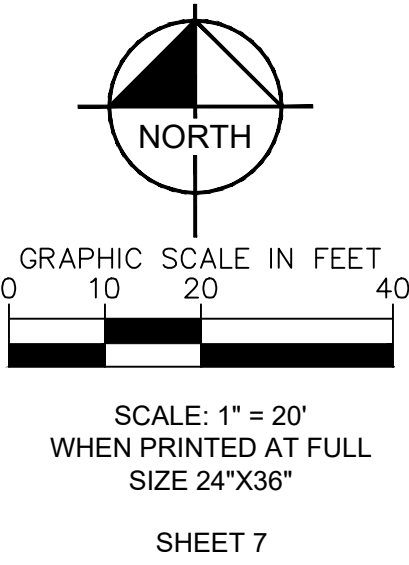

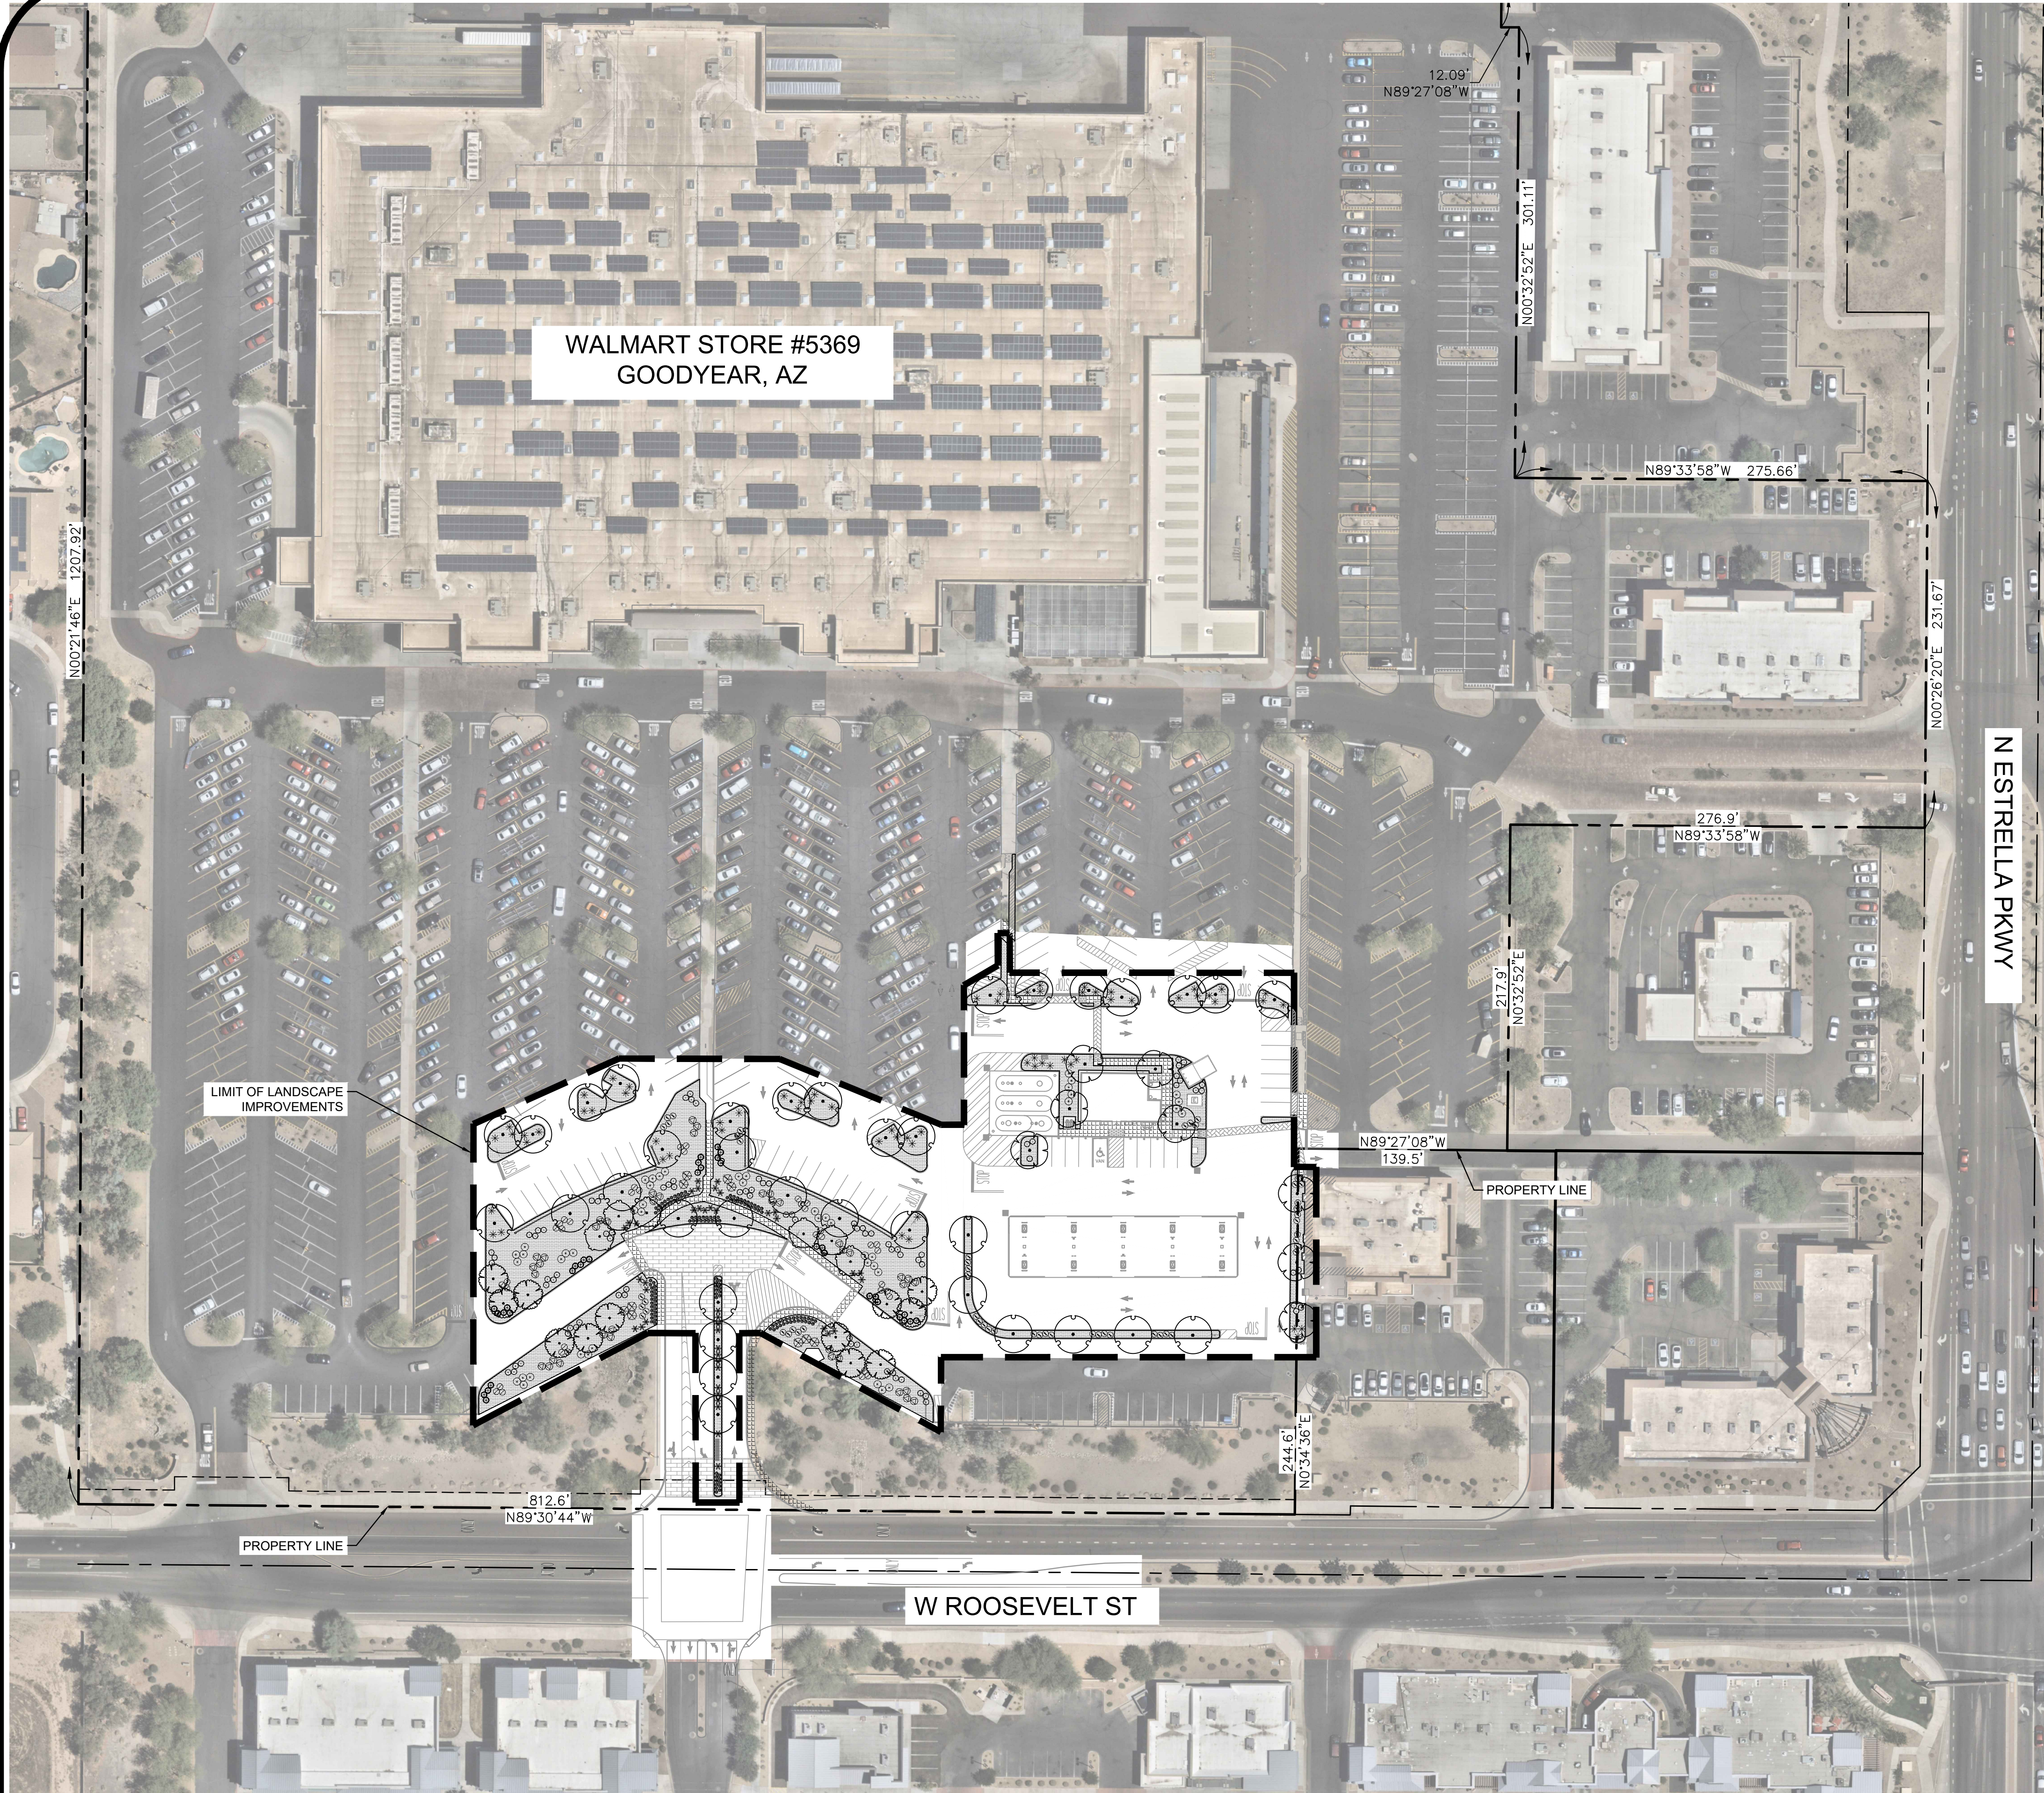



WALMART FUEL STATION - STORE #5369
1100 N ESTRELLA PKWY, GOODYEAR AZ 85338
OVERALL LANDSCAPE PLAN

PLANT SCHEDULE

SYMBOL	QTY	BOTANICAL / COMMON NAME	CONT	HEIGHT/SPREAD	CAL.
TREES					
	12	ACACIA SALICINA / WILLOW ACACIA	24" BOX	7'-8" HT. X 2'-3" SPR.	1" CAL.
	36	CERCIDIUM X 'DESERT MUSEUM' / DESERT MUSEUM PALO VERDE SINGLE LEADER	24" BOX	5'-8" HT. X 3'-4" SPR.	1" CAL.
	5	EXISTING TREE TO REMAIN / PROTECT IN PLACE	-	-	-
	6	QUERCUS VIRGINIANA / SOUTHERN LIVE OAK	24" BOX	8'-10" HT. X 3'-4" SPR.	1" CAL.
	8	ULMUS PARVIFOLIA 'SEMPERVIRENS' / EVERGREEN LACEBARK ELM SINGLE LEADER	24" BOX	7'-9" HT. X 3'-4" SPR.	1.5" CAL.
SYMBOL	QTY	BOTANICAL / COMMON NAME	CONT.	SPACING	
SHRUBS					
	43	AGAVE WEBERI / WEBER AGAVE	5 GAL.	48" O.C.	
	46	CALLIANDRA CALIFORNICA / RED BAJA FAIRY DUSTER	5 GAL.	60" O.C.	
	131	CHRYSACTINIA MEXICANA / DAMIANITA	5 GAL.	24" O.C.	
	10	DASYLIRION WHEELERI / GREY DESERT SPOON	5 GAL.	72" O.C.	
	68	HESPERALOE PARVIFLORA / RED YUCCA	5 GAL.	60" O.C.	
	37	JUSTICIA CALIFORNICA / CHUPAROSA	5 GAL.	48" O.C.	
	39	LEUCOPHYLLUM FRUTESCENS 'GREEN CLOUD' / GREEN CLOUD TEXAS SAGE	5 GAL.	60" O.C.	
	47	LEUCOPHYLLUM LANGMANIAE / LANGMAN'S SAGE	5 GAL.	48" O.C.	
GROUND COVER					
	33	CONVOLVULUS CNEORUM / BUSH MORNING GLORY	5 GAL.	48" O.C.	
	53	LANTANA X 'NEW GOLD' / NEW GOLD LANTANA	5 GAL.		
	38	RUELLIA BRITTONIANA / MEXICAN PETUNIA	5 GAL.	48" O.C.	
SYMBOL	QTY	BOTANICAL / COMMON NAME			
GROUND COVERS					
	1,842 SF	EXISTING LANDSCAPE TO REMAIN			
INERTS					
	31,444 SF	2" DEPTH DECOMPOSED GRANITE TO MATCH EXISTING			

HARDSCAPE SCHEDULE

MATERIAL	QTY	DESCRIPTION
	260 LF	3' HT. CMU SCREEN WALL TO MATCH EXISTING

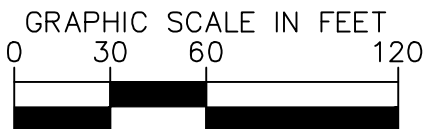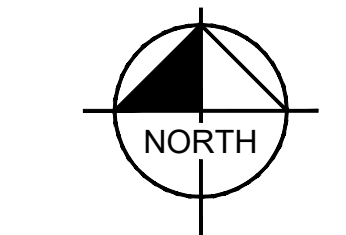


SCALE: 1" = 60'
WHEN PRINTED AT FULL
SIZE 24"x36"

SHEET 9

Kimley»Horn

© 2024 KIMLEY-HORN AND ASSOCIATES, INC.
1100 W TOWN AND COUNTRY RD, SUITE 700, ORANGE, CA 92668
PHONE: 714-939-1030 FAX: 714-938-9488

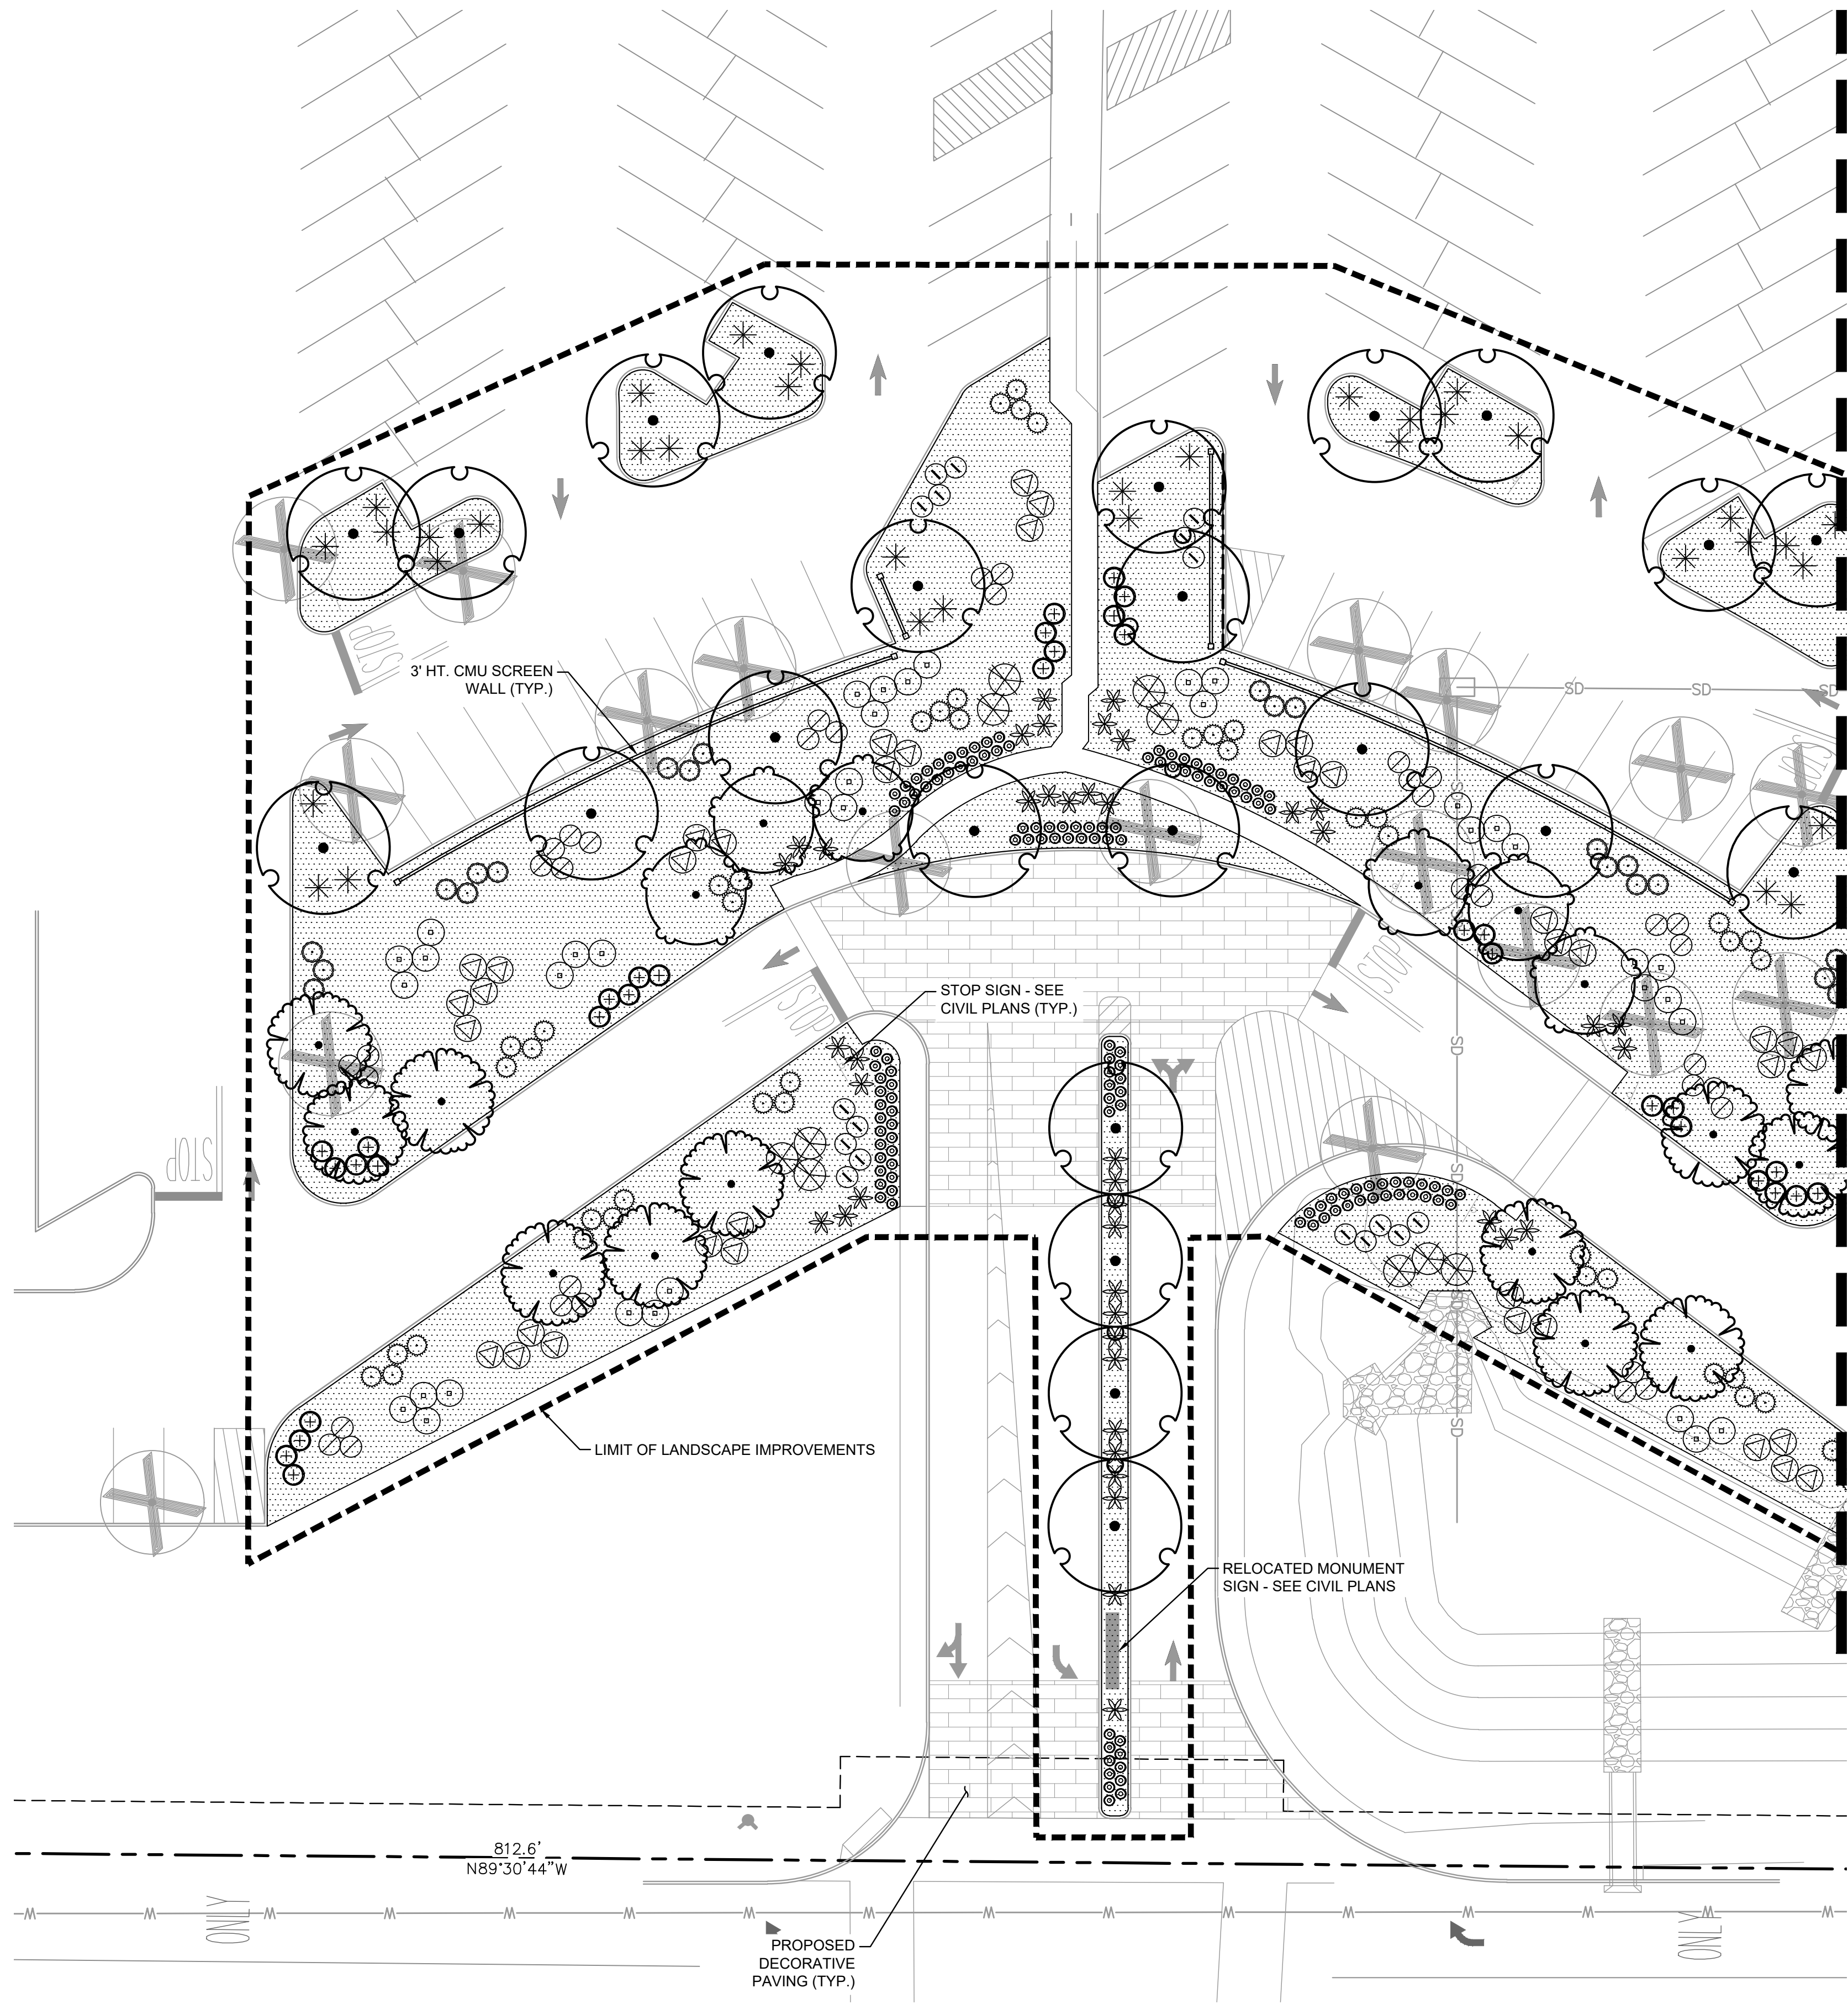


WALMART FUEL STATION - STORE #5369
1100 N ESTRELLA PKWY, GOODYEAR AZ 85338
PRELIMINARY LANDSCAPE PLAN

PLANT SCHEDULE


SYMBOL	QTY	BOTANICAL / COMMON NAME	CONT	HEIGHT/SPREAD	CAL.
TREES					
	12	ACACIA SALICINA / WILLOW ACACIA	24" BOX	7'-8' HT. X 2'-3' SPR.	1" CAL.
	36	CERCIDIUM X 'DESERT MUSEUM' / DESERT MUSEUM PALO VERDE SINGLE LEADER	24" BOX	5'-8' HT. X 3'-4' SPR.	1" CAL.
	31	EXISTING TREE TO BE REMOVED	-	-	-
	5	EXISTING TREE TO REMAIN / PROTECT IN PLACE	-	-	-
	6	QUERCUS VIRGINIANA / SOUTHERN LIVE OAK	24" BOX	8'-10' HT. X 3'-4' SPR.	1" CAL.
	8	ULMUS PARVIFOLIA 'SEMPERVIRENS' / EVERGREEN LACEBARK ELM SINGLE LEADER	24" BOX	7'-9' HT. X 3'-4' SPR.	1.5" CAL.
SHRUBS					
	43	AGAVE WEBERI / WEBER AGAVE	5 GAL.	48" O.C.	
	46	CALLIANDRA CALIFORNICA / RED BAJA FAIRY DUSTER	5 GAL.	60" O.C.	
	131	CHRYSAECTINIA MEXICANA / DAMIANITA	5 GAL.	24" O.C.	
	10	DASYLIRION WHEELERI / GREY DESERT SPOON	5 GAL.	72" O.C.	
	68	HESPERALOE PARVIFLORA / RED YUCCA	5 GAL.	60" O.C.	
	37	JUSTICIA CALIFORNICA / CHUPAROSA	5 GAL.	48" O.C.	
	39	LEUCOPHYLLUM FRUTESCENS 'GREEN CLOUD' / GREEN CLOUD TEXAS SAGE	5 GAL.	60" O.C.	
	47	LEUCOPHYLLUM LANGMANIAE / LANGMAN'S SAGE	5 GAL.	48" O.C.	
GROUND COVER					
	33	CONVOLVULUS CNEORUM / BUSH MORNING GLORY	5 GAL.	48" O.C.	
	53	LANTANA X 'NEW GOLD' / NEW GOLD LANTANA	5 GAL.		
	38	RUELLIA BRITTONIANA / MEXICAN PETUNIA	5 GAL.	48" O.C.	
GROUND COVERS					
	1,842 SF	EXISTING LANDSCAPE TO REMAIN			
INERTS					
	31,444 SF	2" DEPTH DECOMPOSED GRANITE TO MATCH EXISTING			

HARDSCAPE SCHEDULE

MATERIAL	QTY	DESCRIPTION
	260 LF	3' HT. CMU SCREEN WALL TO MATCH EXISTING

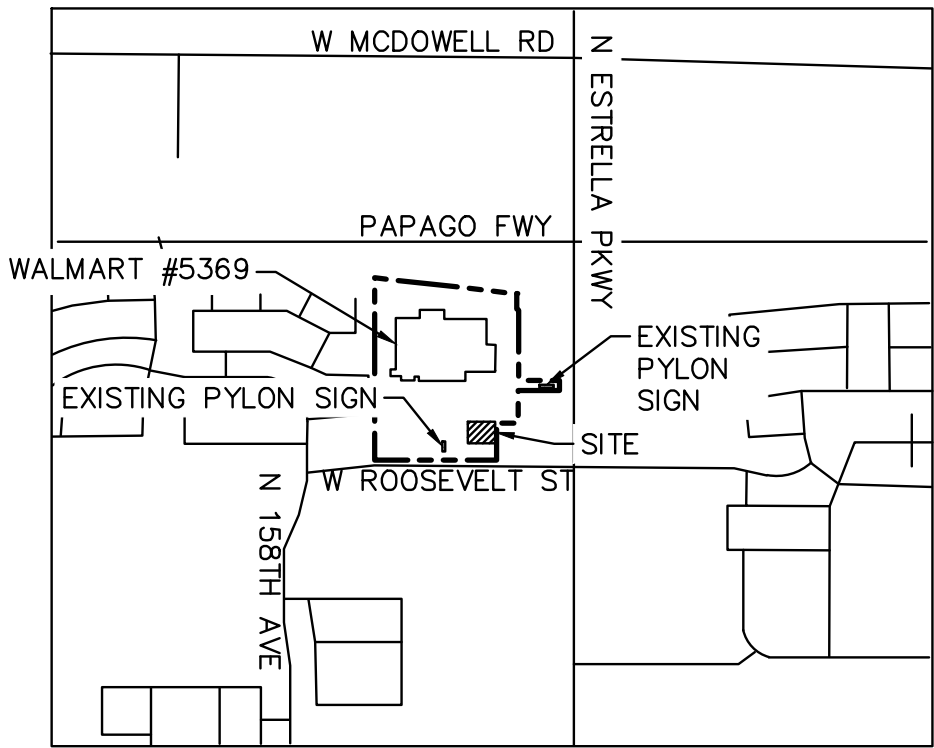

VICINITY MAP
N.T.S.

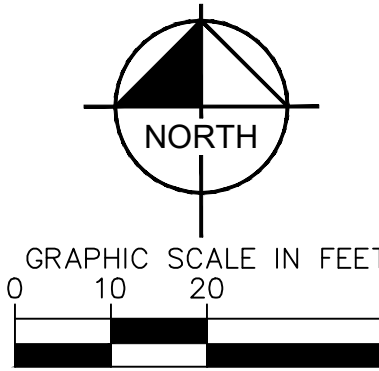

SHEET 8

Kimley»Horn

© 2024 KIMLEY-HORN AND ASSOCIATES, INC.
1100 W TOWN AND COUNTRY RD, SUITE 700, ORANGE, CA 92668
PHONE: 714-939-1030 FAX: 714-938-9488