


Attachment E - Conceptual Site Plan

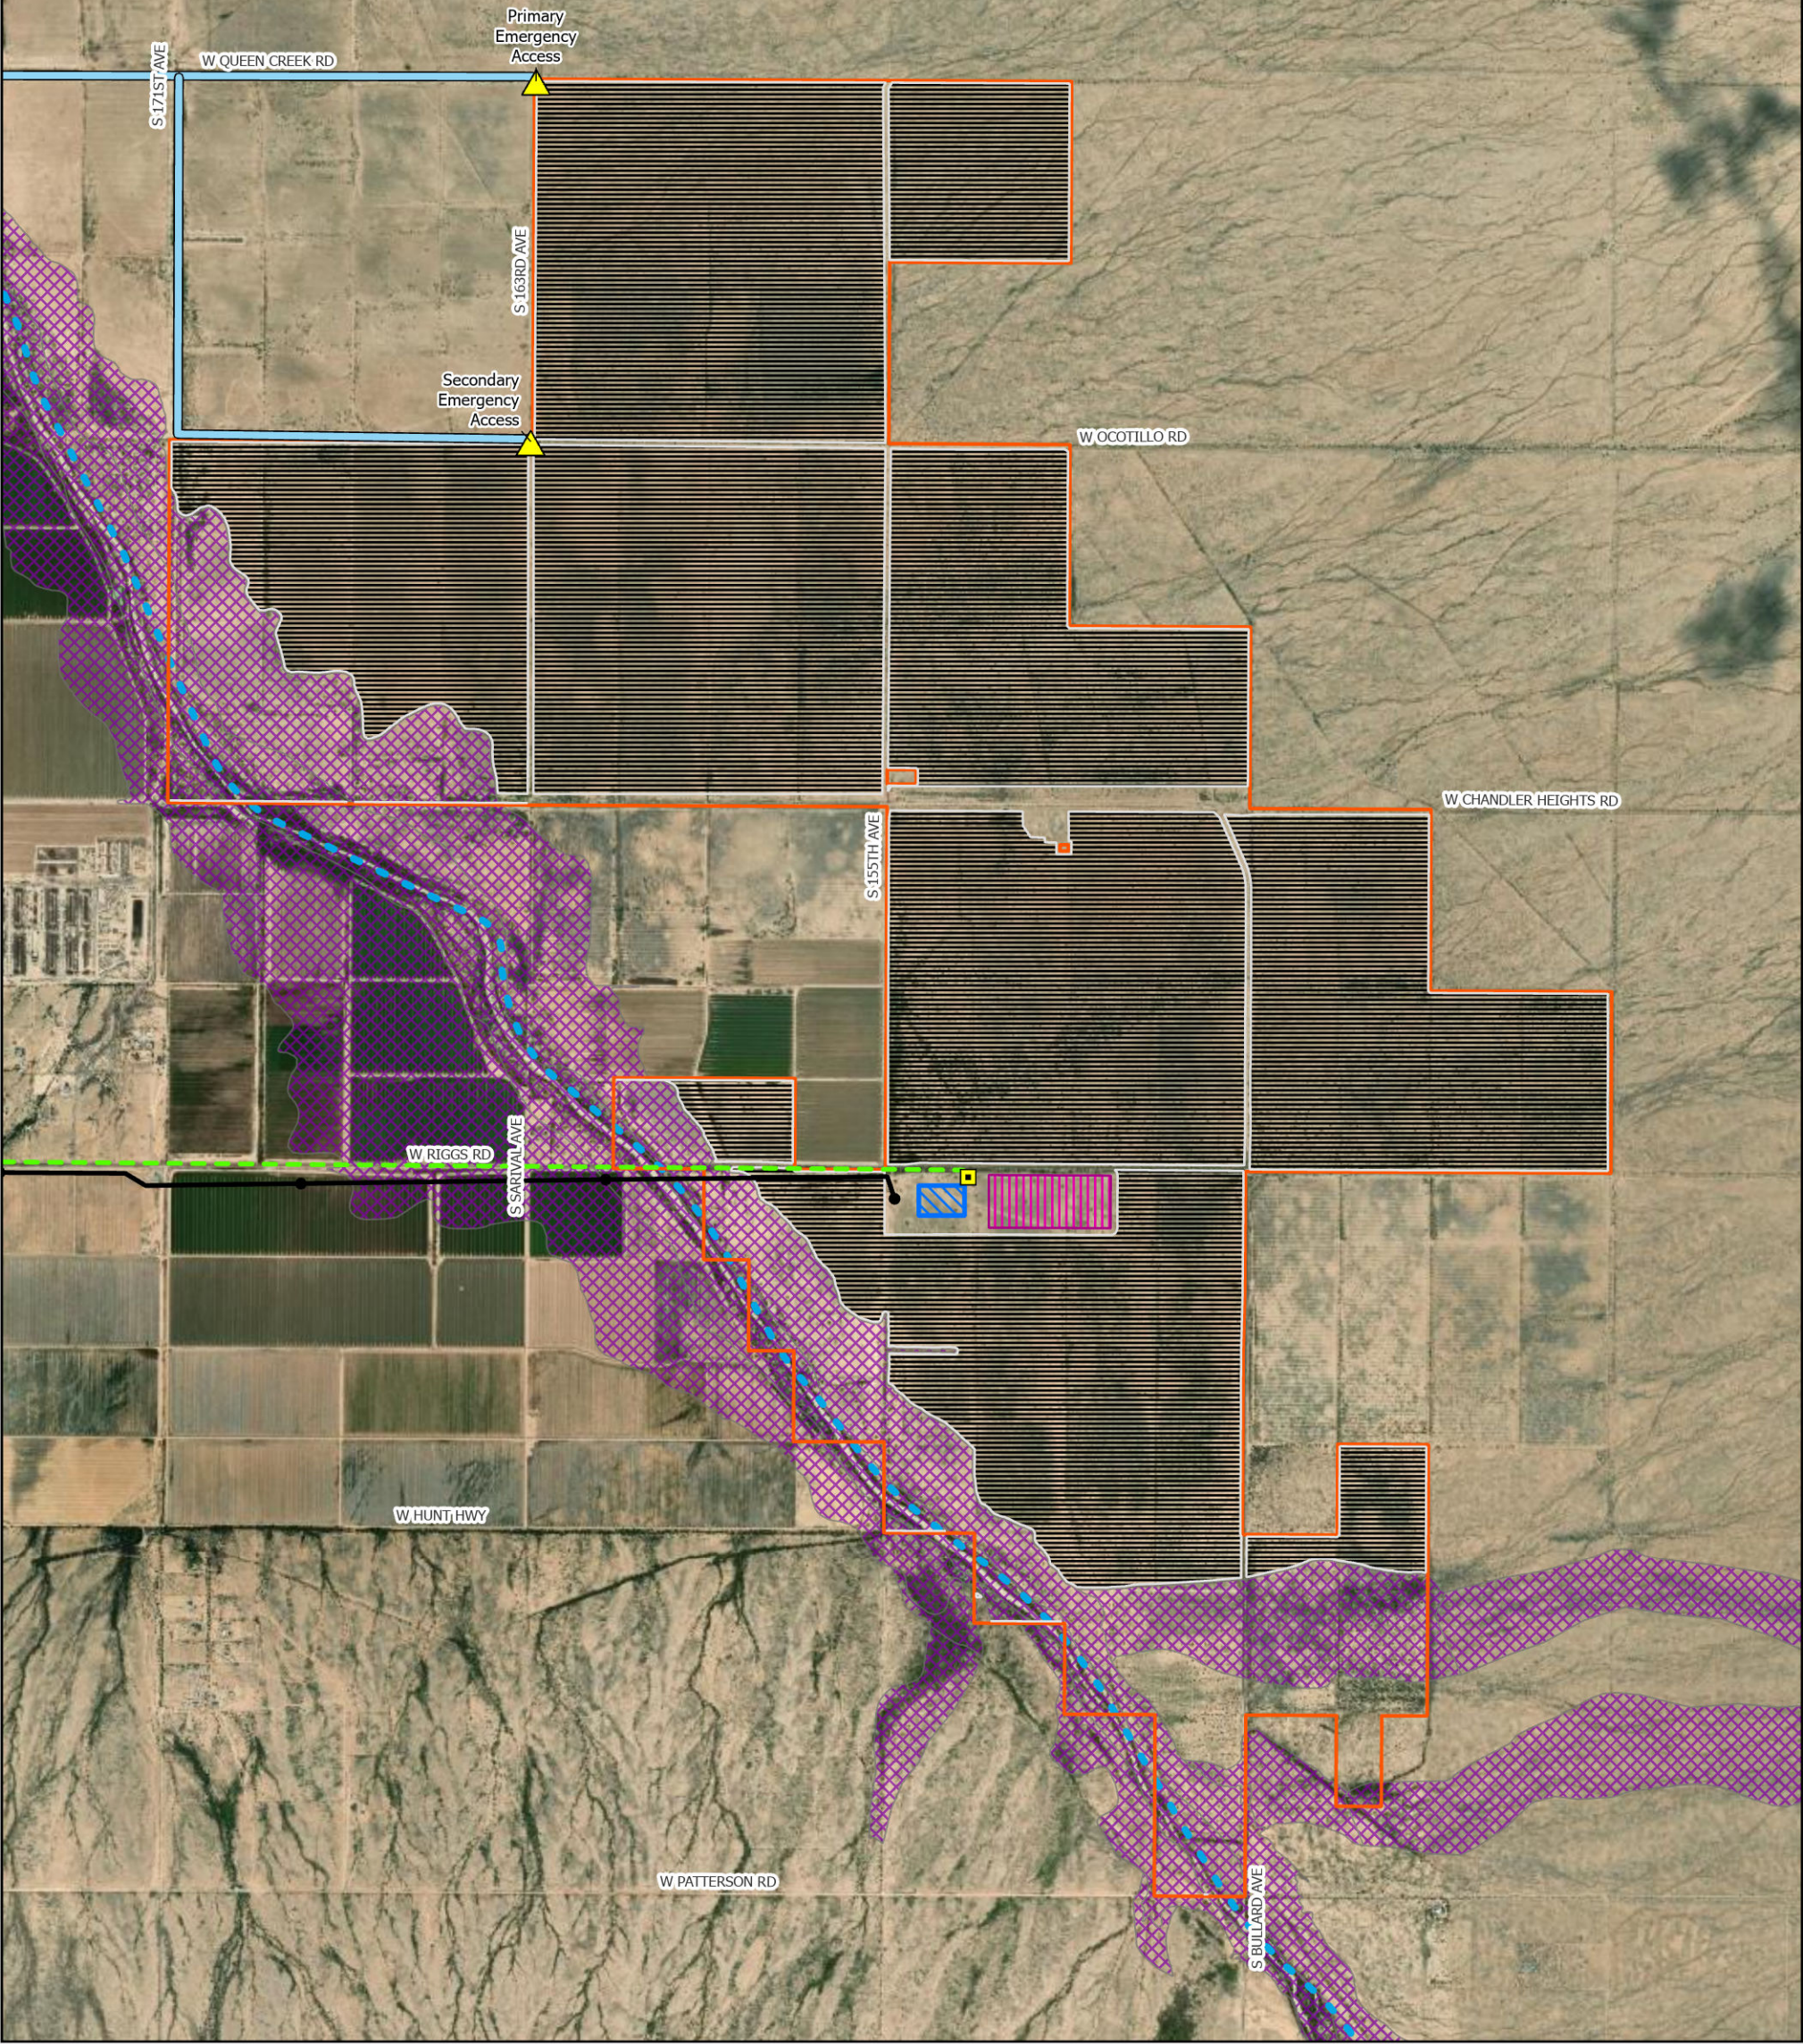



Conceptual Site Plan

Desert Rainbow Project

Goodyear, Arizona

Updated: 3/2/2026

Prepared By: GJK

LEGEND

▲ Proposed Construction Access Point

■ Operations Access and O&M Building

— Proposed Construction Access Route

— Proposed Operations Access Route

▢ Proposed Collector Substation

▢ Proposed BESS Container Area

▢ Proposed PV Module Buildable Area*

● Proposed 500kV Gen-Tie

▢ Property (~5,000 acres)

• Waterman Wash

▢ 100-year Floodplain

*Fencing to be installed around Project with a minimum perimeter setback of 30 feet. See Narrative for further details.


Sources: Vantor, County of Yavapai, Esri, TomTom, Garmin, FAO, NOAA, USGS, EPA, USFWS

0 0.75 1.5 Miles

N

Spatial Reference:
NAD 1983 StatePlane Arizona Central FIPS 0202 Feet

Project Location

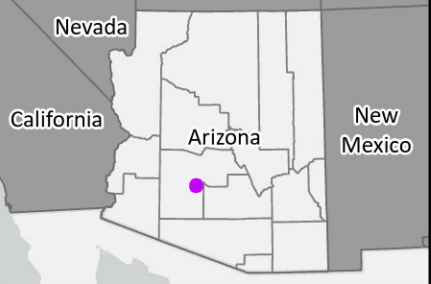

NOT FOR CONSTRUCTION