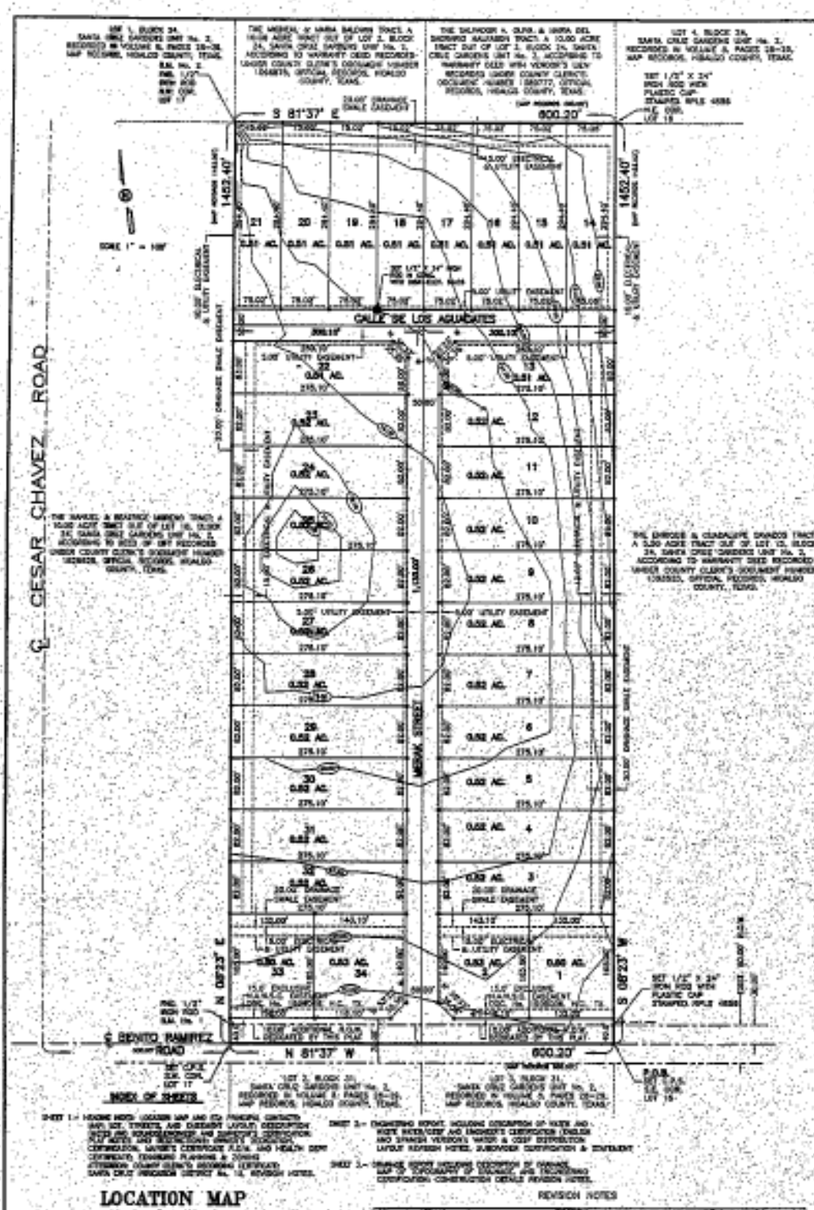
SUBDIVISION PLAT OF:
CARDINAL STARS SUBDIVISION
S 81°37' E
N 81°37' W
600.20'
CALLE DE LOS AGUACATES
MESA STREET
CESAR CHAVEZ ROAD
BENITO RAMIREZ ROAD
SCALE: 1" = 100'
NOTES AND BOUNDS
PLAT NOTES AND RESTRICTIONS:
STATE OF TEXAS
COUNTY OF HIDALGO
RIGHT OF WAY EASEMENT
PLANNING & ZONING COMMISSION CERTIFICATION
MAYOR'S CERTIFICATION
HIDALGO COUNTY
CERTIFICATE OF PLAT APPROVAL
UNDER LOCAL GOVERNMENT CODE § 232.028(a)
HIDALGO COUNTY
CERTIFICATE OF PLAT APPROVAL
HIDALGO COUNTY
CERTIFICATE OF PLAT APPROVAL
LOCATION MAP
SITE
LOCATION OF SUBDIVISION WITH RESPECT TO THE EXTRATERRITORIAL JURISDICTION OF A MUNICIPALITY:
PRINCIPAL CONTACTS:
QUINTANILLA, HEADLEY AND ASSOCIATES, INC.
CONSULTING ENGINEERS
124 E. STUBBS ST.
EDINBURG, TEXAS 78539
LAND SURVEYORS
PHONE 956-381-6480
FAX 956-381-0527
SHEET NO. 1 OF 3 SHEETS