E.C.I.S.D. MIDDLE SCHOOL No. 6 SUBDIVISION

A 16.0 ACRE TRACT OF LAND OUT OF TRACT 156, SAN SALVADOR DEL RIO GRANT AS PER MAP OR PLAT THEREOF RECORDED IN VOLUME 10, PAGE 56, HIDALGO COUNTY MAP RECORDS, HIDALGO COUNTY, TEXAS.

J.J. AVILA
TRACT 156
VOLUME 10, PAGE 56
HIDALGO COUNTY MAP RECORDS

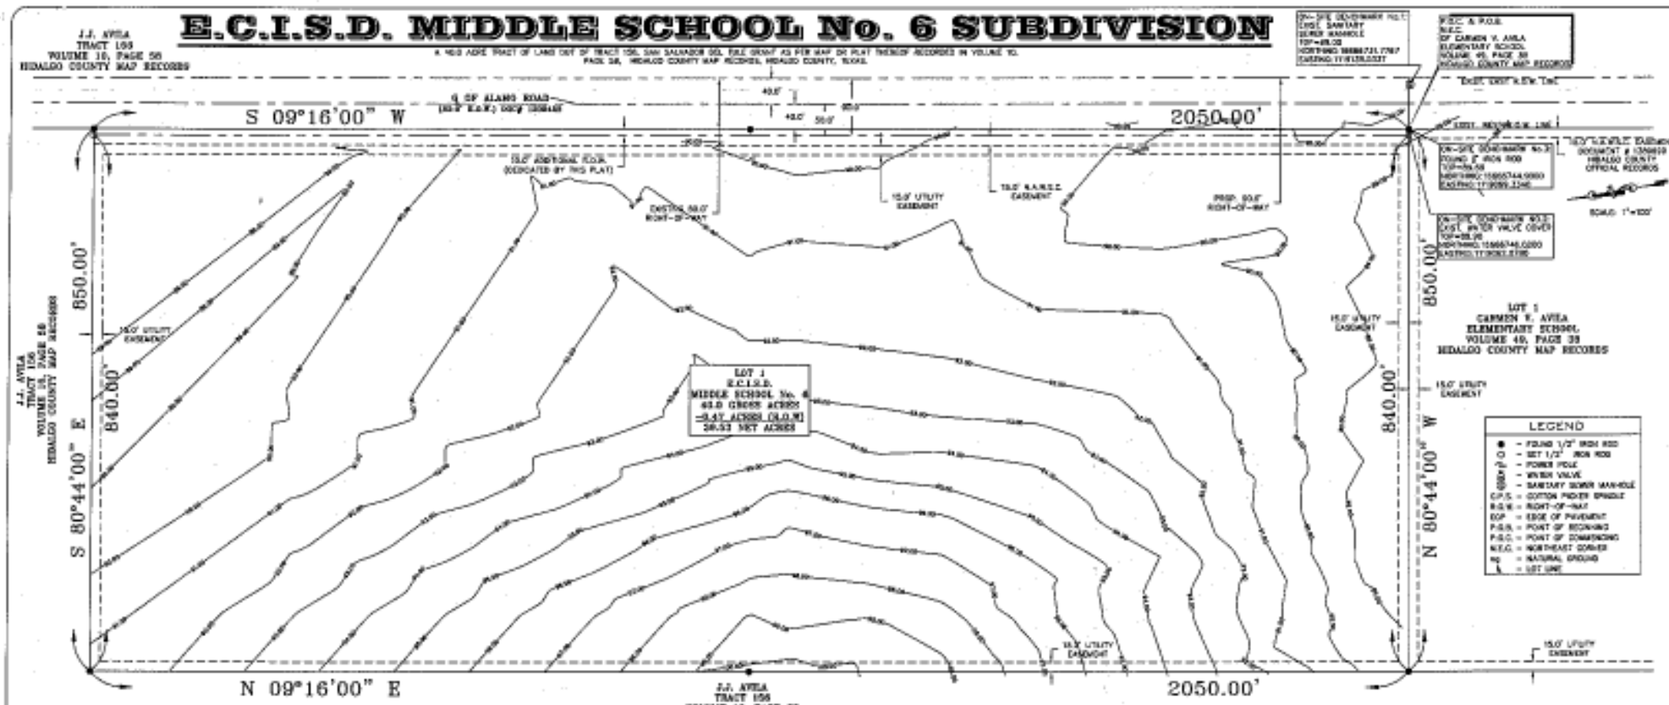

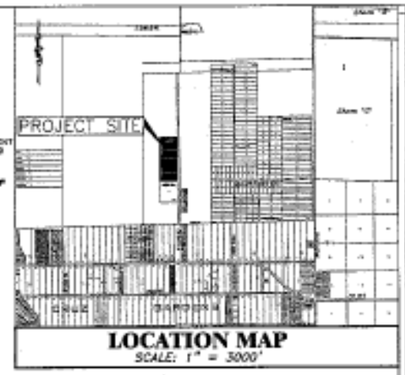

LOCATION MAP
SCALE: 1" = 3000'

LEGEND

- ● = FOUND 1/2" IRON ROD
- ○ = SET 1/2" IRON ROD
- Ø = POWER POLE
- WV = WATER VALVE
- SMH = SANITARY SEWER MANHOLE
- C.P.S. = COTTON PICKER SPINDLE
- R.O.W. = RIGHT-OF-WAY
- EOP = EDGE OF PAVEMENT
- P.O.B. = POINT OF BEGINNING
- P.O.C. = POINT OF COMMENCING
- N.E.C. = NORTHEAST CORNER
- NG = NATURAL GROUND
- = LOT LINE

GENERAL PLAT NOTES

1. FLOOD ZONE STATEMENT:
   BY GRAPHICAL PLOTTING, IT WAS DETERMINED THAT THIS SUBDIVISION IS IN ZONE "X" (SHADED), AREAS DETERMINED TO BE OUTSIDE 500-YEAR FLOOD PLAIN, COMMUNITY-PANEL NO. 480334 0225 C EFFECTIVE DATE: JUNE 6, 2000 (REVISED TO REFLECT LOMR DATED MAY 15, 2001).
   THIS GROUP WITHIN THE DRAINAGE EASEMENTS ARE WITHIN THE 100-YEAR FLOOD PLAIN.
   COMMUNITY-PANEL NO. 480334 0225 C EFFECTIVE DATE: JUNE 6, 2000 OF THE FEDERAL EMERGENCY MANAGEMENT AGENCY (FEMA) FOR HIDALGO COUNTY, TEXAS AND THE LOCAL FLOOD PLAIN ADMINISTRATOR HAVE IDENTIFY AN AREA AS SHOWN ON THIS PLAT WITHIN THE PROPOSED SUBDIVISION TO BE WITHIN THE 100-YEAR FLOOD PLAIN.
2. SETBACKS:

FRONT	50.00	FEET	OR EASEMENT WHICHEVER IS GREATER
REAR	10.00	FEET	OR EASEMENT WHICHEVER IS GREATER
SIDES	10.00	FEET	OR EASEMENT WHICHEVER IS GREATER

3. LOT 1 SHALL BE FOR SCHOOL / EDUCATIONAL INSTITUTION USE ONLY. THERE SHALL BE NO OTHER USE ALLOWED.
4. MINIMUM FINISH FLOOR (MFF) MINIMUM FINISH FLOOR ELEVATION SHALL BE SET ABOVE THE ELEVATION OF ALAMO ROAD AT 1.0' ABOVE NATURAL GROUND, WHICHEVER IS GREATER, OR ELEVATION CERTIFICATE MAY BE REQUIRED TO ESTABLISH A DESIGNATED FLOOD ZONE AT THE TIME OF APPLICATION FOR DEVELOPMENT TO VERIFY MFF AND ROAD CONSTRUCTION. FINISH FLOOR ELEVATIONS, OR ELEVATION CERTIFICATE, SHALL BE REQUIRED FOR ALL LOTS WITHIN A DESIGNATED FLOOD ZONE AT THE TIME FOR A DEVELOPMENT PERMIT APPLICATION.
5. BENCHMARKS (B.M.): THE FOLLOWING BENCHMARKS ARE IDENTIFIED ON THE FACE OF THE PLAT AND ON THE ATTACHED ENGINEERING PLANS.
   B.M. No. 1 ELEVATION=98.65 (NAVD 88) — DESCRIPTION: TOP OF SANITARY SEWER MANHOLE RIMTOP LOCATED ALONG THE EAST SIDE OF NORTH ALAMO ROAD APPROXIMATELY 87.00 FEET EAST OF THE NORTHEAST PROPERTY CORNER OF LOT 1, DARWIN V. AVILA ELEMENTARY SCHOOL SUBDIVISION, SAME POINT BEING THE SOUTHEAST CORNER OF THIS TRACT OF LAND.
   B.M. NO. 2: ELEVATION=96.58, (NAVD 88) — DESCRIPTION: TOP OF WATER VALVE COVER LOCATED ALONG THE WEST SIDE OF NORTH ALAMO ROAD APPROXIMATELY 7.00 FEET WEST OF THE NORTHEAST PROPERTY CORNER OF LOT 1, DARWIN V. AVILA ELEMENTARY SCHOOL SUBDIVISION, SAME POINT BEING THE SOUTHEAST CORNER OF THIS TRACT OF LAND.
   B.M. NO. 3: ELEVATION=96.26, (NAVD 88) — DESCRIPTION: TOP OF 5" IRON ROD FOUND AT THE NORTHEAST CORNER OF LOT 1, DARWIN V. AVILA ELEMENTARY SCHOOL SUBDIVISION, SAME POINT BEING THE SOUTHEAST CORNER OF THIS TRACT OF LAND.
6. DRAINAGE:
   IN ACCORDANCE WITH THE HIDALGO COUNTY DRAINAGE DISTRICT No. 1 AND HIDALGO COUNTY DRAINAGE RULES, THIS DEVELOPMENT WILL BE REQUIRED TO DETAIN A TOTAL OF 61,452 CUBIC-FEET OF LAKE WITH-FEET OF STORM WATER RUNOFF. DRAINAGE RETENTION IS PROPOSED WITHIN DRAINAGE EASEMENTS WILL BE ACCOMPLISHED BY PROPOSED DRAINAGE PONDS. (SEE DRAINAGE REPORT ON SHEET 2.)
7. RETENTION EASEMENTS NOTE:
   NO FILL OR PERMANENT STRUCTURES SHALL BE ALLOWED WITHIN ANY STORMWATER DETENTION EASEMENT. SAID EASEMENT SHALL BE KEPT CLEAR OF FENCES, BUILDINGS, PLANTINGS, AND OTHER OBSTRUCTIONS THAT WOULD INTERFERE WITH THE EXCAVATION OF THE DRAINAGE EASEMENT. SOMERSET CONSOLIDATED INDEPENDENT SCHOOL DISTRICT SHALL BE RESPONSIBLE FOR THE MAINTENANCE OF THE DRAINAGE DETENTION POND.
8. WATER: ARE NO WATER WELLS WITHIN 150 FEET FROM THE BOUNDARIES ON THIS SUBDIVISION.
9. NO STRUCTURE SHALL BE PERMITTED OVER ANY DRAINAGE EASEMENTS SHALL BE KEPT CLEAR OF FENCES, BUILDINGS, SHEDS, SHRUBS TREES, AND OTHER PLANTINGS (EXCEPT LAW, LESS THAN 18 INCHES IN DIAMETER, CREPE MYRTLE BUSHES, ETC.) THAT WOULD INTERFERE WITH THE EXCAVATION OF THE DRAINAGE EASEMENT. SOMERSET CONSOLIDATED INDEPENDENT SCHOOL DISTRICT SHALL BE RESPONSIBLE FOR THE MAINTENANCE OF THE DRAINAGE DETENTION POND.
10. ALL PUBLIC UTILITIES DESIGNATED OR SHALL BE A MINIMUM WIDTH OF 15.0' AND SHALL BE PER THE HIDALGO COUNTY LAND SUBDIVISION RULES, BY SEPARATE PLAT INSTRUMENT. NO BUILDING, STRUCTURE OR OBSTRUCTION SHALL BE ERECTED BY THE CONTRACTOR AND DEVELOPER (OTHER THAN ALL OTHER UTILITIES) WITHIN ANY EASEMENT OR RIGHT-OF-WAY EXCEPTING DRIVEWAYS.
11. AN OFF-STREET PARKING LOT SITE PLAN AND DRAINAGE PLAN APPROVAL BY THE HIDALGO COUNTY PLANNING DEPARTMENT SHALL BE REQUIRED FOR COMMERCIAL, INDUSTRIAL & MULTIFAMILY USE AT THE TIME OF APPLICATION FOR CONSTRUCTION PRIOR TO THE ISSUANCE OF A BUILDING AND/OR DEVELOPMENT PERMIT. NO WATER OR UTILITY CONNECTIONS SHALL BE ISSUED UNTIL THE SITE PLAN, DRAINAGE PLAN AND UTILITY PLAN ARE APPROVED AND PROVISIONS, IMPROVEMENTS ARE CONSTRUCTED IN ACCORDANCE WITH COUNTY AND STATE STANDARDS.
12. ALL LOT CORNERS ARE SET 1/2 INCH IRON RODS.
13. ALL CONSTRUCTION SHALL COMPLY WITH STORM WATER POLLUTION PREVENTION PLAN (SWPP) REQUIREMENTS REGARDS OF SIZE.
14. UTILITY PROVIDERS:
   POTABLE WATER: NORTH ALAMO WATER SUPPLY CORPORATION
   SANITARY SEWER: CITY OF EDINBURG
   ELECTRICITY: AEP/CPL
15. DRAINAGE DETENTION POND SHALL BE CONSTRUCTED & DESIGNATED EASEMENT AREAS AS DESIGNATED BY THE PERMIT PLAT ENGINEER AT MAXIMUM PERMIT COMES PRIOR TO THE COUNTY ACCEPTING A FINAL LOT AND WATER COVERAGE. NO FINAL LOT OR WATER COVERAGES SHALL BE ISSUED UNTIL THE DRAINAGE DETENTION POND IS CONSTRUCTED BY OWNER AND ACCEPTED BY HIDALGO COUNTY.

NORTH ALAMO WATER SUPPLY CORPORATION
RIGHT OF WAY EASEMENT

KNOW ALL MEN BY THESE PRESENTS, THAT THE UNDERSIGNED, OWNERS OF THE PROPERTY SHOWN ON THIS PLAT, THEIR SUCCESSORS, ASSIGNS, AND TRANSFEREES (hereinafter called "Grantor" whether one or more) FOR AND IN CONSIDERATION OF ONE DOLLAR(S) AND OTHER GOOD AND VALUABLE CONSIDERATION PAID BY NORTH ALAMO WATER SUPPLY CORPORATION (hereinafter called "Grantee"), THE RECEIPT AND SUFFICIENCY OF WHICH IS HEREBY ACKNOWLEDGED, GOES HEREBY GRANT, BARGAIN, SELL, SELL, TRANSFER, AND CONVEY TO SAID GRANTEE, ITS SUCCESSORS, AND ASSIGNS, AN EXCLUSIVE PERPETUAL EASEMENT WITH THE RIGHT TO ERECT, CONSTRUCT, INSTALL AND THEREAFTER USE, OPERATE, INSPECT, REPAIR MAINTAIN, REPLACE, AND REMOVE WATER DISTRIBUTION LINES AND APPURTENANCES OVER AND ACROSS THE LANDS SHOWN ON THIS PLAT, TOGETHER WITH THE RIGHT OF INGRESS AND EGRESS OVER GRANTOR'S ADJACENT LANDS OF THE PREMISES FOR WHICH THE ABOVE MENTIONED RIGHTS ARE GRANTED. THE EASEMENT HEREBY GRANTED SHALL NOT EXCEED 15' IN WIDTH, AND GRANTEE IS HEREBY AUTHORIZED TO DESIGNATE THE COURSE OF THE EASEMENT HEREIN CONVEYED EXCEPT THAT WHEN THE PIPELINE(S) IS INSTALLED, THE EASEMENT HEREIN GRANTED SHALL BE LIMITED TO A STRIP OF LAND 15 IN WIDTH, THE CENTER LINE THEREOF BEING THE PIPELINE INSTALLED. IN THE EVENT THE EASEMENT HEREBY GRANTED ABUTS ON A PUBLIC ROAD AND THE CITY, COUNTY OR STATE HEREAFTER WIDENS OR RELOCATES THE PUBLIC ROAD SO AS TO CHANGE THE RELOCATION OF THIS WATER LINE AS INSTALLED, GRANTOR FURTHER GRANTS TO GRANTEE AND ADDITIONAL EASEMENT OVER AND ACROSS THE LAND SHOWN ON THIS PLAT FOR THE PURPOSES HEREINABOVE RECITED AND SUCH WATER LINE AS MAY BE NECESSARY TO THE SAME THE ROAD IMPROVEMENTS, WHICH EASEMENT HEREBY GRANTED SHALL BE LIMITED TO A WIDTH OF 15' AND AS NEARLY AS PRACTICABLE CENTERED ON THE LINE AS RELOCATED. THE CONSIDERATION RECITED HEREIN SHALL CONSTITUTE PAYMENT IN FULL FOR ALL DAMAGES SUSTAINED BY GRANTOR BY REASON OF THE INSTALLATION, MAINTENANCE, REPAIR, REPLACEMENT OR REMOVAL OF SAID WATER LINE AS HEREINABOVE SET FORTH. THESE AGREEMENTS, TOGETHER WITH OTHER PROVISIONS OF THIS GRANT SHALL CONSTITUTE AN EASEMENT RUNNING WITH THE LANDS HEREINABOVE DESCRIBED AND ASSIGNED. THE GRANTOR COVENANTS THAT IT IS THE OWNER OF THE ABOVE-DESCRIBED LANDS AND THAT SAID LANDS ARE FREE AND CLEAR OF ALL ENCUMBRANCES AND LIENS EXCEPT THE FOLLOWING: (EASEMENT OWNERSHIP RECORDS HEREIN WAS OBTAINED FROM PROVIDED FEDERAL FINANCING ASSISTANCE, THIS EASEMENT IS SUBJECT TO THE PROVISIONS OF TITLE VI OF THE CIVIL RIGHTS ACT OF 1964 AND THE REGULATIONS ISSUED PURSUANT THERETO FOR SO LONG AS THE EASEMENT CONTINUES TO BE USED FOR THE SAME OR SIMILAR PURPOSE FOR WHICH FINANCIAL ASSISTANCE WAS EXTENDED OR FOR LONG AS THE GRANTEE OWNS IT, WHICHEVER IS LONGER.

IN WITNESS WHEREOF THE SAID GRANTOR EXECUTED THIS INSTRUMENT

THIS___DAY OF_____ 2009.

GILBERT GARZA JR., SUPERINTENDENT
EDINBURG CONSOLIDATED SCHOOL DISTRICT
411 NORTH 6th AVENUE
EDINBURG, TX 78539

STATE OF TEXAS – COUNTY OF HIDALGO
PLAT APPROVAL CERTIFICATE UNDER LOCAL GOVERNMENT CODE § 232.028(b)(1)
WE, THE UNDERSIGNED, CERTIFY THAT THIS PLAT OF E.C.I.S.D. MIDDLE SCHOOL No. 6 WAS REVIEWED AND APPROVED BY THE HIDALGO COUNTY COMMISSIONERS COURT ON _____ 2009.

_____ ATTEST: _____
HIDALGO COUNTY JUDGE HIDALGO COUNTY CLERK

RIGHT-OF-WAY DEPARTMENT APPROVAL
I, THE UNDERSIGNED, CERTIFY THAT THIS PLAT OF E.C.I.S.D. MIDDLE SCHOOL No. 6 WAS REVIEWED AND APPROVED BY THE HIDALGO COUNTY RIGHT-OF-WAY DEPARTMENT.
ON _____ 2009.

_____
HIDALGO COUNTY RIGHT-OF-WAY DIRECTOR DATE

OWNER'S ACKNOWLEDGEMENT
STATE OF TEXAS
COUNTY OF HIDALGO
I (WE) THE UNDERSIGNED, OWNER(S) OF THE LAND SHOWN ON THIS PLAT, AND DESIGNATED HEREIN AS THE E.C.I.S.D. MIDDLE SCHOOL No. 6 AN ADDITION OF THE COUNTY OF HIDALGO, AND WHOSE NAME IS SUBSCRIBED HERETO, HEREBY DEDICATE TO THE USE OF THE PUBLIC FOREVER ALL STREETS, ALLEYS, PARKS, WATERCOURSES, DRAINS, EASEMENTS AND PUBLIC PLACES THEREON SHOWN FOR THE PURPOSE OF CONSIDERATION THEREIN EXPRESSED.

_____
GILBERT GARZA Jr., SUPERINTENDENT
EDINBURG CONSOLIDATED SCHOOL DISTRICT
411 NORTH 6th AVENUE
EDINBURG, TX 78539

STATE OF TEXAS
COUNTY OF HIDALGO
BEFORE ME, THE UNDERSIGNED AUTHORITY, ON THIS DAY PERSONALLY APPEARED GILBERT GARZA, JR., KNOWN TO ME TO BE THE PERSON WHOSE NAME IS SUBSCRIBED TO THE FOREGOING INSTRUMENT, AND ACKNOWLEDGED TO ME THAT HE EXECUTED THE SAME FOR PURPOSES AND CONSIDERATIONS THEREIN STATED.

GIVEN UNDER MY HAND AND SEAL OF OFFICE THIS_____DAY OF_____ 2009.

_____
NOTARY PUBLIC

PLANNING & ZONING
COMMISSION CERTIFICATION
I, THE UNDERSIGNED, CHAIRPERSON OF THE PLANNING AND ZONING COMMISSION OF THE CITY OF EDINBURG, HEREBY CERTIFY THAT THIS SUBDIVISION PLAT KNOWN AS E.C.I.S.D. MIDDLE SCHOOL No. 6 CONFORMS TO ALL REQUIREMENTS OF THE SUBDIVISION REGULATIONS OF THIS CITY WHEREIN MY APPROVAL IS REQUIRED AND WAS APPROVED FOR RECORDING ON THE_____DAY OF_____, 2009.

_____
CHAIRPERSON
PLANNING AND ZONING COMMISSION

STATE OF TEXAS
COUNTY OF HIDALGO
I, THE UNDERSIGNED, ADMINISTRATOR / DIRECTOR OF PLANNING AND ZONING DEPARTMENT OF THE CITY OF EDINBURG, TEXAS DO HEREBY CERTIFY THIS MINOR SUBDIVISION PLAT KNOWN AS E.C.I.S.D. MIDDLE SCHOOL No. 6 CONFORMS TO ALL SUBDIVISION REQUIREMENTS OF THIS CITY WHEREIN MY APPROVAL IS REQUIRED AND WAS DULY WITH APPROVED FOR RECORDING ON THIS THE_____DAY OF_____, 2009 WITH THE COUNTY CLERK OF HIDALGO COUNTY, TEXAS.

_____
ADMINISTRATOR / DIRECTOR
PLANNING AND ZONING DEPARTMENT

LOCATION OF SUBDIVISION WITH RESPECT TO THE EXTRATERRITORIAL JURISDICTION OF A MUNICIPALITY:
E.C.I.S.D. MIDDLE SCHOOL No. 6, IS LOCATED WITHIN HIDALGO COUNTY PRECINCT No. 4 ON THE WEST SIDE OF HIDALGO COUNTY ALONG THE WEST SIDE OF NORTH ALAMO ROAD APPROXIMATELY 3,000 FEET NORTH OF INTERSECTION WITH F.M. 2812 ROAD. THE ONLY NEAREST MUNICIPALITY IS THE CITY OF EDINBURG, ACCORDING TO THE U.S. CENSUS BUREAU, THE 2003 POPULATION ESTIMATE IS 62,726. E.C.I.S.D. MIDDLE SCHOOL No. 6 LIES APPROXIMATELY 3 MILES FROM EDINBURG'S CITY LIMITS AND THEREFORE FALLS OUTSIDE EDINBURG'S 2 MILE EXTRATERRITORIAL JURISDICTION (ETJ) UNDER LOCAL GOVERNMENT CODE § 42.021.

HIDALGO COUNTY DRAINAGE DISTRICT No. 1 CERTIFICATE
HIDALGO COUNTY DRAINAGE DISTRICT No. 1 HEREBY CERTIFIES THAT THE DRAINAGE PLANS FOR THIS SUBDIVISION COMPLY WITH THE MINIMUM STANDARDS OF THE DISTRICT ADOPTED UNDER TEXAS WATER CODE SEC. 49.211(c). THE DISTRICT HAS NOT REVIEWED AND DOES NOT CERTIFY THAT THE DRAINAGE STRUCTURES DESCRIBED ARE APPROPRIATE FOR THE SPECIFIC SUBDIVISION, BASED ON GENERALLY ACCEPTED ENGINEERING CRITERIA. IT IS THE RESPONSIBILITY OF THE DEVELOPER OF THE SUBDIVISION AND ITS ENGINEER TO MAKE THOSE DETERMINATIONS.

_____ BY _____ DATE

STATE OF TEXAS
COUNTY OF HIDALGO
I, THE UNDERSIGNED, A REGISTERED PROFESSIONAL LAND SURVEYOR IN THE STATE OF TEXAS, DO HEREBY CERTIFY THAT THIS PLAT WAS PREPARED FROM AN ACTUAL SURVEY MADE ON THE GROUND OF THE PROPERTY LEGALLY DESCRIBED HEREON, AND THAT THERE ARE NO APPARENT DISCREPANCIES, CONFLICTS, OVERLAPPING OF IMPROVEMENTS, VISIBLE UTILITY LINES OR ROADS IN PLACE, EXCEPT AS SHOWN ON THE ACCOMPANYING PLAT, AND THAT THE CORNER MONUMENTS SHOWN THEREON WERE PROPERLY PLACED UNDER MY SUPERVISION IN ACCORDANCE WITH THE SUBDIVISION REGULATIONS OF THE CITY OF EDINBURG AND HIDALGO COUNTY, TEXAS.

DATED THIS_____THE DAY_____OF 2009.

JOSE MARIO CARRANCO, JR.
REGISTERED PROFESSIONAL SURVEYOR
NO. 5071 – STATE OF TEXAS

STATE OF TEXAS
COUNTY OF HIDALGO
I, THE UNDERSIGNED, A REGISTERED PROFESSIONAL ENGINEER IN THE STATE OF TEXAS, HEREBY CERTIFY THAT PROPER ENGINEERING CONSIDERATION HAS BEEN GIVEN TO THIS PLAT.

DATED THIS_____THE DAY_____OF 2009.

GILBERT J. GUERRA, P.E.
REGISTERED PROFESSIONAL ENGINEER
NO. 80158 – STATE OF TEXAS

STATE OF TEXAS – COUNTY OF HIDALGO
COUNTY CLERK'S RECORDING CERTIFICATE
I, _____ COUNTY CLERK OF HIDALGO COUNTY, ESTATE THAT THE PLAT BEARING THIS CERTIFICATE WAS FILED FOR RECORD AT _____ O'CLOCK __M, ON _____ 2009, AND WAS RECORDED IN BOOK _____ SHEETS _____ THE PLAT RECORDS OF HIDALGO COUNTY AT _____ O'CLOCK __M, ON _____ 2009.

_____
HIDALGO COUNTY CLERK

INDEX OF SHEETS	
SHEET 1	PLAT WITH LOCAL CAPTIONS, EXISTING RIGHTS AND ADDITIONAL RIGHTS-OF-WAY DEDICATION, EASEMENTS, BENCHMARKS, FLOOD ZONE INFORMATION, SURVEYOR'S CERTIFICATION, OWNER'S ACKNOWLEDGEMENT, PLANNING & ZONING COMMISSION CERTIFICATION, RIGHT-OF-WAY DEPARTMENT APPROVAL, COUNTY JUDGE APPROVAL, COUNTY CLERK RECORDING, & GENERAL NOTES
SHEET 2	DRAINAGE LOCALE DRAINAGE REPORT, ENGINEER'S CERTIFICATION, PHASING DETAILS, & GENERAL NOTES
SHEET 3	BOUNDARY CLOSURE, DRAINAGE REPORT, ENGINEER'S CERTIFICATION, PHASING DETAILS, & GENERAL NOTES

PRINCIPAL CONTACTS:

	NAME	ADDRESS	PHONE & FAX
OWNER:	GILBERT GARZA, JR., SUPERINTENDENT EDINBURG CONSOLIDATED SCHOOL DISTRICT	411 NORTH 6th AVENUE, EDINBURG, TX 78539	(956) 289-2000
ENGINEER:	GILBERT J. GUERRA P.E.	921 SOUTH 10th ST. EDINBURG, TX 78539	(956) 380-5152 (956) 380-5083
SURVEYOR:	JOSE MARIO GONZALEZ R.P.L.S.	5307 SOUTH EXPOWAY MISSION, TX 78503	(956) 380-8184 (956) 380-8188

RIO DELTA ENGINEERING
921 S. 10TH AVENUE
EDINBURG, TEXAS 78539
(TEL) 956-380-5152 (FAX) 956-380-5083

DESIGN: ERIC VIVANCO
DRAWN: LALO CHAPA
CHECKED: GILBERT A. GUERRA
SUPERVISION: JOSE M. GONZALEZ
SCALE: 1"=100'
DATE: MARCH 6, 2009

REVIEW

PLAT
SHEET 1
E.C.I.S.D. MIDDLE SCHOOL No. 6
EDINBURG, TEXAS

PROJECT: SUB 09 001
PAGE NO.: 1 OF 3