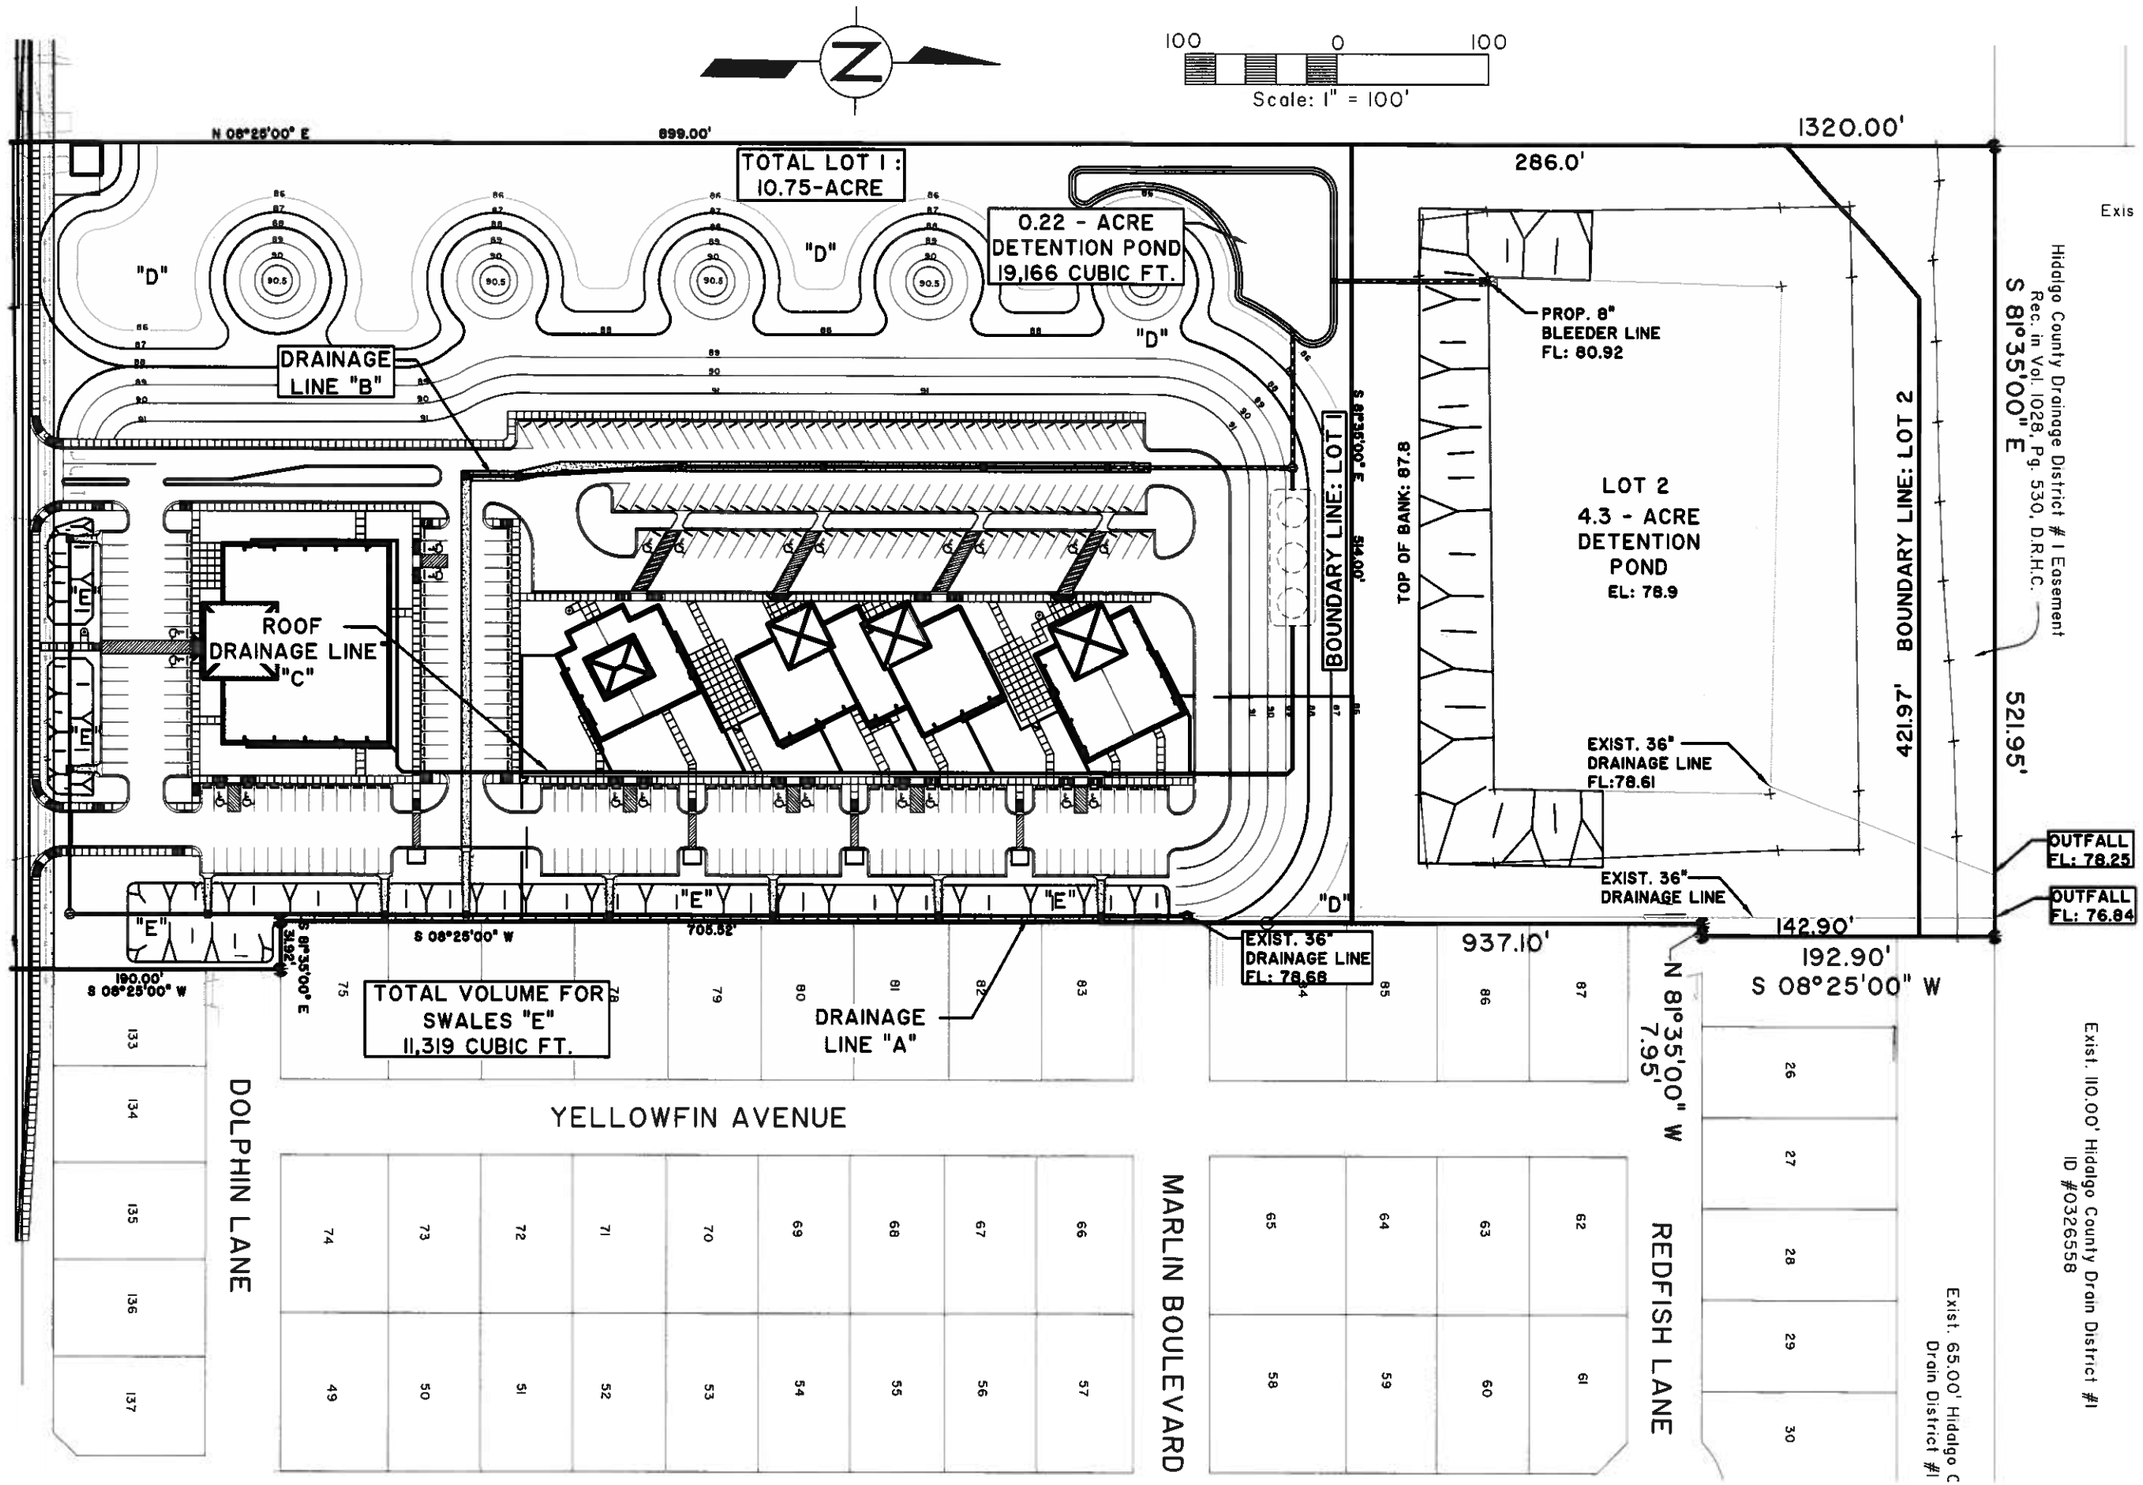

R. Gutierrez Engineering Corporation
Professional Engineers & Land Surveyors
130 E. PARK AVENUE - PHARR, TEXAS 78577
(TEL) 956 782-2577 - (FAX) 956 782-2559
FIRM No. 486

PRELIMINARY-FOR REVIEW ONLY

These documents are for Design Review only not intended for Construction, Bidding or Permit purposes. They were prepared by, or under the supervision of:

RAMIRO GUTIERREZ 65948
Print Name PE# Date

PRECINCT No.2 OFFICE COMPLEX SUBDIVISION LAYOUT

CITY OF PHARR

REVISION	DATE	BY

SCALE:1:100
DATE: OCTOBER 2009
FB. No.:
SURVEY BY:
DRAWN BY: JMJ
PREPARED BY: R.G.
CHECKED BY: R.G.

SHEET 0
OF 0