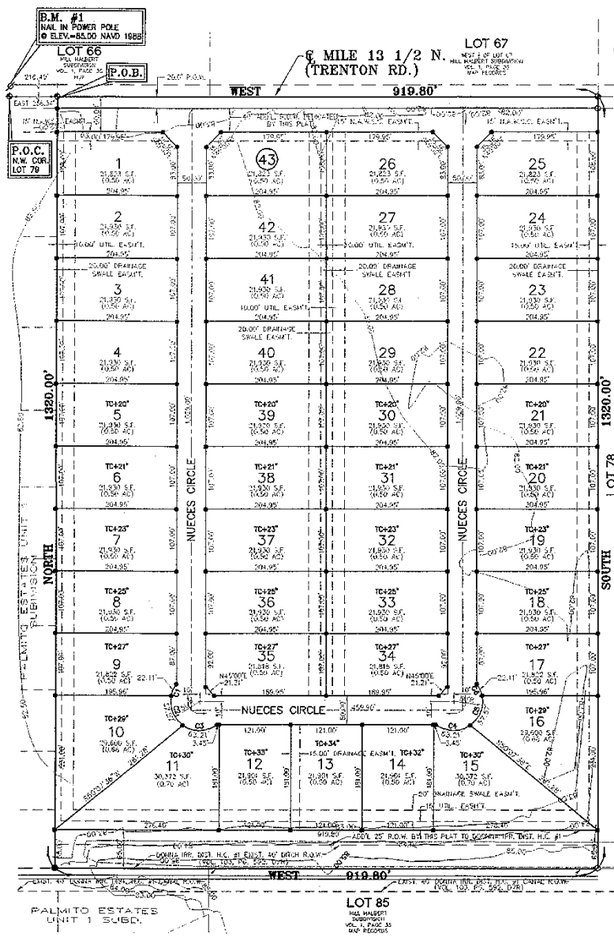

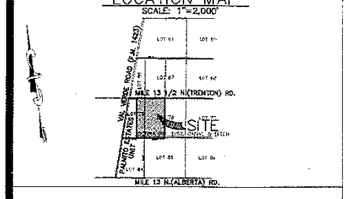

CURVE TABLE					
CURVE	LENGTH	RADIUS	DELTA	TANGENT	CHORD
C1	22.11	50.00	25°19'58"	11.24	21.93
C2	57.57	50.00	65°58'17"	32.45	54.45
C3	63.31	50.00	72°51'14"	36.42	59.08
C4	63.31	50.00	72°51'14"	36.42	59.08
C5	57.57	50.00	65°58'17"	32.45	54.45
C6	22.11	50.00	25°19'58"	11.24	21.93

INDEX TO SHEETS OF PALMITO ESTATES UNIT 2 SUBDIVISION

SHEET 1	HEADING; INDEX; LOCATION MAP; AND ETJ; PRINCIPAL CONTACTS; PLAT WITH LOT LINEDATA AND EASEMENTS; GENERAL NOTES; DESCRIPTION; METES AND BOUNDS; SURVEYOR'S AND ENGINEER'S CERTIFICATION; PLAT NOTES AND RESTRICTIONS; OWNER'S DEDICATION, CERTIFICATION, AND ATTESTATION; CITY APPROVAL CERTIFICATE; COUNTY CLERK'S RECORDING CERTIFICATE; HIDALGO COUNTY CERTIFICATE OF PLAT APPROVAL; DESCRIPTION OF LOCATION OF SUBDIVISION WITH RESPECT TO THE CITY OF A MUNICIPALITY AND PROVIDE THE PROCESS THE PROJECT IS SUBMITTED; H.C.D.D. NO. 1 CERTIFICATION; DONNA IRRIGATION DISTRICT NO. #1 NO ROW AND HOME; PROVISION NOTES;
SHEET 2	WATER DISTRIBUTION AND SANITARY SEWER MAP; TYPICAL WATER SERVICE CONNECTIONS; PROVISION NOTES; ENGINEERING REPORT (ENGLISH AND SPANISH VERSIONS); INCLUDING DESCRIPTION OF WATER AND WASTE WATER AND ENGINEER'S CERTIFICATION (ENGLISH AND SPANISH VERSIONS); OWNER'S DEDICATION, CERTIFICATION, AND ATTESTATION;
SHEET 3	WATER DISTRIBUTION AND SANITARY SEWER MAP; TYPICAL WATER SERVICE CONNECTIONS; DRAINAGE REPORT INCLUDING DESCRIPTION OF DRAINAGE AND HOW IT WILL SERVE THE DEVELOPMENT; MAP OF TOPOGRAPHY AND CONTOURS; AND ENGINEER'S CERTIFICATION; PROVISION NOTES; & CONSTRUCTION DETAILS.

K K Engineering Consultant
GENERAL PROFESSIONAL CIVIL ENGINEERING SERVICES
(FIRM REGISTRATION #-1334)
410 E. DONE
P.O. BOX 3422
(956) 630-2126
McALLEN, TEXAS 78502
FAX (956) 630-2216

GENERAL PLAT NOTES:

1. MINIMUM FINISH FLOOR ELEVATION SHALL BE AT 18" ABOVE THE TOP OF CURB(TOP OF THE ROAD) WHEN MEASURED AT THE CENTER POINT OF ALL THE LOTS UP AS NOTED ON THE PLAT. ELEVATION CERTIFICATE MAY BE REQUIRED FOR LOTS LOCATED OUTSIDE A DESIGNATED FLOOD ZONE AT THE TIME OF APPLICATION FOR CONSTRUCTION. (REF: FIRE AND FROST CONSTRUCTION FINISH FLOOR ELEVATIONS AND ELEVATION CERTIFICATE SHALL BE REQUIRED FOR ALL LOTS WITHIN A DESIGNATED FLOOD ZONE AT THE TIME FOR A DEVELOPMENT PERMIT APPLICATION.

2. THIS SUBDIVISION IS LOCATED IN ZONE "C" (AREAS OF MINIMAL FLOODING-NO SHADING)
FEMA FLOOD INSURANCE RATE MAP
COMMUNITY PANEL NO. 480334 0425 C
REVISED NOVEMBER 16, 1982.

CONSTRUCTION OF RESIDENTIAL HOUSING WITHIN ANY AREA OF THE SUBDIVISION THAT IS IN THE 100-YEAR FLOOD PLAIN IS PROHIBITED UNLESS THE HOUSING QUALIFIES FOR INSURANCE UNDER THE NATIONAL FLOOD INSURANCE ACT OF 1968 (42 U.S.C. SECTIONS 4001 THROUGH 4127).

3. MINIMUM BUILDING SETBACKS ARE AS FOLLOWS:

(A.) FRONT: SHALL BE RIGHT AT 25 FEET OR EASEMENT WHICHEVER IS GREATER

(B.) REAR ---------- 30 FEET OR EASEMENT WHICHEVER IS GREATER.
SIDE --------- 6 FEET OR EASEMENT WHICHEVER IS GREATER
SIDE CORNER ---- 15 FEET OF EASEMENTS WHICHEVER IS GREATER BY ALL CASES.

4. (B.M. = BM #1 NAIL IN POWER POLE @ NORTHEAST CORNER OF TRENTON & VAL VERDE ROADS. ELEV. 85.0 NAVD 1988).

5. GENERAL NOTE FOR SINGLE FAMILY RESIDENCE:
NO MORE THAN ONE-SINGLE FAMILY, DETACHED DWELLING SHALL BE LOCATED ON EACH LOT. APPLICATIONS FOR CERTIFICATION ARE REQUIRED PRIOR TO OCCUPYING THE LOT. NO COMMERCIAL USE SHALL BE ALLOWED FOR ANY LOTS.

6. NO STRUCTURE SHALL BE PERMITTED OVER ANY EASEMENT. EASEMENT SHALL BE KEPT CLEAR OF FENCES, BUILDINGS, SHEDS, SIDEWALKS, TREES AND OTHER PLANTINGS (EXCEPT LOW LEVEL HIGH 18" MATURE HEIGHT), GRAVEL COVER, GRASS, OR FLOWERS AND OTHER OBSTRUCTIONS THAT WOULD INTERFERE WITH THE OPERATIONS AND MAINTENANCE OF THE EASEMENT.

7. EACH PURCHASED CONTRACT MADE BETWEEN A SUBDIVIDER AND PURCHASER OF A LOT IN THIS SUBDIVISION SHALL CONTAIN A STATEMENT DESCRIBING HOW AND WHEN WATER, SEWER, ELECTRICITY, AND GAS SERVICES WILL BE MADE AVAILABLE TO THE SUBDIVISION.

8. CORNER MARKERS, CONSISTING OF A ONE-HALF (1/2) INCH STEEL ROD 18 INCHES IN LENGTH, WITH PLASTIC CAP STAMPED "L", HAVE BEEN DRIVEN FLUSH WITH THE GROUND SURFACE TO MARK THE CORNERS OF ALL LOT.

9. DONNA IRR. DIST. NO. #1 IS IN CHARGE OF THE RIGHT OF WAY MAINTENANCE.

10. ALL CONSTRUCTION SHALL COMPLY WITH STORM WATER POLLUTION PREVENTION PLAN (SWPP) REQUIREMENTS.

11. DRAINAGE: IN ACCORDANCE WITH THE HIDALGO COUNTY DRAINAGE DISTRICT NO. 1 AND HIDALGO COUNTY REQUIREMENTS, THIS DEVELOPMENT WILL BE REQUIRED TO DETAIN A TOTAL OF 69,477 CUBIC-FEET, 1.27 ACRE-FEET OR 3.29% CUBIC FEET PER LOT; OF STORM WATER RUNOFF. DRAINAGE RETENTION IN ACCORDANCE WITH THE LOCAL REQUIREMENTS WILL BE ACCOMPLISHED AS FOLLOWS: (SEE SHEET No. 3 FOR STORM SEWER IMPROVEMENTS).

12. ALL PUBLIC UTILITIES EASEMENTS INDICATED BY THIS PLAT SHALL BE MINIMUM WIDTH OF 15.00 FEET AS PER THE HIDALGO COUNTY MODEL SUBDIVISION RULES. BY SIGNING THIS PLAT THE DEVELOPER AND ENGINEER CERTIFY THAT ALL OTHER EASEMENTS SHOWN COMPLY WITH THE SIZE REQUIRED BY EACH UTILITY PROVIDER OCCUPYING AN EASEMENT.

13. JENNIFER W. BERNETT, THE OWNER & SUBDIVIDER OF PALMITO ESTATES UNIT 2, RETAINS AN EASEMENT UPON EACH LOT FOR THE PURPOSE OF INSTALLING AN APPROVED ATSF ON THE LOT AS DESCRIBED ON SHEET No. 2 OF THIS PLAT.

14. SEPTIC TANK NOTES:
ON-SITE SEWAGE FACILITIES (OSSF) NOTE: THIS SUBDIVISION SHALL USE ON-SITE SEWAGE FACILITIES IN ACCORDANCE WITH TCEQ AND HIDALGO COUNTY REGULATIONS FOR SEWAGE DISPOSAL. THE SUBDIVIDER IS RESPONSIBLE FOR PROVIDING AN OSSF ON ALL LOTS.
A. OSSF SYSTEM IS BEING DESIGNED FOR DISPOSAL OF DOMESTIC SEWERAGE ONLY. A SEPARATE DESIGN SHALL BE SUBMITTED FOR COMMERCIAL USE, AND MULTI-FAMILY.
B. EACH LOT ON THIS PLAT COMPLIES WITH THE MINIMUM 21,780 SQUARE FEET LOT AREA, WITH POTABLE WATER SUPPLY.
C. OSSF SYSTEM SHALL REQUIRE INSPECTION AND APPROVAL BY HIDALGO COUNTY AUTHORIZED DEPARTMENT.
D. SOIL ANALYSIS HAVE BEEN SUBMITTED TO THE AUTHORIZED HIDALGO COUNTY DEPARTMENT AND EXCERPTS MAY BE ALSO SEEN ON THE UTILITY LAYOUT FOR THIS SUBDIVISION AS SUBMITTED TO THE HIDALGO COUNTY PLANNING DEPARTMENT. THE ENGINEER HAS DETERMINED THAT THE SOIL IS SUITABLE FOR A STANDARD SEPTIC TANK AND ABSORPTIVE DRAINFIELD SYSTEM.
E. APPROVED "OSSF" PERMIT APPLICATION IS REQUIRED INCLUDING INDIVIDUAL LOT PLANNING MATERIALS PRIOR TO OCCUPYING A LOT.

15. NO FILL OR PERMANENT STRUCTURES SHALL BE ALLOWED WITHIN ANY SWALE OR UTILITY EASEMENTS.
EACH DRAINAGE EASEMENT SHALL BE KEPT CLEAR OF FENCES, BUILDINGS, PLANTINGS, AND OTHER OBSTRUCTIONS THAT WOULD INTERFERE WITH THE OPERATION AND MAINTENANCE OF THE DRAINAGE SWALES. LOT OWNER SHALL BE RESPONSIBLE FOR THE MAINTENANCE OF DRAINAGE SWALE.

16. THERE ARE NO WATER WELLS WITHIN 150 FEET FROM THE BOUNDARIES OF THIS SUBDIVISION AT THE TIME OF THE SURVEY.

17. A 6' CHAIN-LINKED FENCE TO BE INSTALLED AT THE TIME OF DEVELOPMENT ALONG THE SOUTH LOT LINES OF LOTS 11 THRU 15.

18. ALL LOTS IN PALMITO ESTATES UNIT 2 ARE HEREBY GRANTED A "DRAINAGE SWALE EASEMENT" WITH RESPECT TO SURFACE WATER RUN-OFF FROM ALL LOTS IN PALMITO ESTATES UNIT 2 TO THE AREA DEPICTED ON THE SUBDIVISION PLAT AS THE "DRAINAGE SWALE" AREAS. LOT OWNERS OF PALMITO ESTATES UNIT 2, THEIR HEIRS AND ANY SUBSEQUENT OWNER OF THE REAL PROPERTY DESCRIBED ON THE SUBDIVISION PLAT ARE RESPONSIBLE FOR THE MAINTENANCE OF THE DRAINAGE SWALES. THE COUNTY OF HIDALGO, TEXAS("COUNTY"), AND THE HIDALGO COUNTY DRAINAGE DISTRICT NUMBER 1 ("DRAINAGE DISTRICT") MAY ENFORCE THIS PLAT NOTE BY INSPECTION OR ANY OTHER REMEDY PROVIDED BY LAW. AND THE COUNTY AND/OR THE DRAINAGE DISTRICT ARE ALSO ENTITLED TO RECOVER ALL ENFORCEMENT COSTS AND/OR MAINTENANCE COSTS FROM THE LOT OWNERS IN VIOLATION IN THE EVENT THE DRAINAGE SWALES DEPICTED ON THE SUBDIVISION PLAT ARE NO LONGER NECESSARY FOR DRAINAGE OF THE LOTS COMPRISING PALMITO ESTATES UNIT 2 BECAUSE AN ALTERNATE DRAINAGE SYSTEM CONSTRUCTED AND MAINTAINED BY POLITICAL SUBDIVISION IN ACCORDANCE WITH ALL APPLICABLE STATE AND LOCAL LAWS AND REGULATIONS, IS FULLY OPERATIONAL AND ACTUALLY SERVICING ALL THE LOTS IN PALMITO ESTATES UNIT 2. THE COUNTY AND THE DRAINAGE DISTRICT ARE HEREBY GRANTED THE RIGHT AND THE AUTHORITY AND EACH LOT OWNER BY THE ACCEPTANCE OF A DEED TO LOT IN PALMITO ESTATES UNIT 2 ACKNOWLEDGES AND AGREES THAT THE COUNTY AND THE DRAINAGE DISTRICT HAS THE RIGHT AND AUTHORITY, TO RELEASE THE DRAINAGE EASEMENT BURDENING THE DRAINAGE SWALES PURSUANT TO THIS PLAT NOTE, BY AN INSTRUMENT IN WRITING RECORDED IN THE OFFICIAL RECORDS, HIDALGO COUNTY, TEXAS.

19. NO ACCESS SHALL BE ALLOWED ALONG MILE 13 1/2 N. FOR LOTS 1, 25, 26 AND 67.

METES AND BOUNDS

A 27.87 ACRE TRACT OF LAND OUT OF LOT 78, AND LOT 79 BOTH LOTS OUT OF THE MILL HALBERT SUBDIVISION, HIDALGO COUNTY, TEXAS AS PER MAP RECORDED IN VOLUME 1 PAGE 26 MAP RECORDS OF HIDALGO COUNTY, TEXAS. SAID 27.87 ACRE TRACT OF LAND BEING MORE PARTICULARLY DESCRIBED BY METES AND BOUNDS AS FOLLOWS:

COMMENCING AT THE NORTHWEST CORNER OF LOT 79, THENCE EAST, WITH THE NORTH LINE OF SAID LOT 79, A DISTANCE OF 256.34 FEET TO THE NORTHWEST CORNER OF THIS TRACT OF LAND AND THE POINT OF BEGINNING;

THENCE EAST, CONTINUING WITH THE NORTH LINE OF SAID LOT 79 AND 78, A DISTANCE OF 919.80 FEET TO THE A NAIL SET FOR THE NORTHEAST CORNER OF THIS TRACT OF LAND;

THENCE SOUTH, AT 30.00 FEET PASS A 5" IRON ROD FOUND AT THE SOUTH RIGHT-OF-WAY LINE OF MILE 13 ROAD, AT 1,320.00 FEET IN ALL TO A 5" IRON FOUND AT THE SOUTH LINE OF SAID LOT 78 FOR THE SOUTHEAST CORNER OF THIS TRACT OF LAND;

THENCE WEST, WITH THE SOUTH LINE OF SAID LOT 78 AND 79, A DISTANCE OF 919.80 FEET TO A 5" ROD SET FOR THE SOUTHWEST CORNER OF THIS TRACT OF LAND;

THENCE NORTH, AT 1,290.00 FEET PASS A 5" IRON ROD SET AT THE SOUTH RIGHT-OF-WAY LINE OF MILE 13 ROAD, AT 1,320.00 FEET IN ALL TO THE POINT OF BEGINNING. CONTAINING 27.87 ACRES OF LAND MORE OR LESS.

RIGHT OF WAY EASEMENT

KNOW ALL MEN BY THESE PRESENTS, that the undersigned, owners of the property shown on this plat, their successors, assigns, and transferees (hereinafter called "Grantor"whether one or more persons are named), in consideration of one dollar ($1.00) and other good and valuable consideration paid by North Alamo Water Supply Corporation, (hereinafter called "Grantee"), the receipt and sufficiency of which is hereby acknowledged, does hereby grant, bargain, sell, transfer, and convey to said Grantee, its successors and assigns, an exclusive perpetual easement with the right to erect, construct, install and old lay thereafter use, operate, inspect, repair maintain, replace, and remove water distribution lines and appurtenances over and across the lands shown on this plat, together with the right of ingress and egress over Grantor's adjacent lands for the purpose for which the above mentioned rights are granted. The easement hereby granted shall not exceed 15' in width, and Grantee is hereby authorized to designate the course of the easement herein conveyed except that when the pipeline is installed, the easement herein granted shall be limited to a strip of land 15' in width, the center line thereof being the pipeline installed.

In the event the easement hereby granted abuts on a public road and the city, county or state hereafter widens or relocates the public road so as to require the relocation of the water line as installed, Grantor further grants to Grantee an additional easement over and across the land shown on this plat for the purpose of laterally relocating said water line as may be necessary to clear the road improvements, which easement hereby granted shall be limited to a strip of land 15' in width, the center line thereof being the pipeline as relocated.

The consideration recited herein shall constitute payment in full for all damages sustained by Grantor by reason of the installation, maintenance, repair, replacement and relocation of the structures referred to herein. This agreement together with other provisions of this grant shall constitute an easement for the benefit of the Grantee, its successors, and assigns. The Grantor covenants that it is the owner of the above-described lands and that said lands are free and clear of all encumbrances and liens except the following:

The easement conveyed herein was obtained or improved through Federal financial assistance. This easement is subject to the provisions of Title VI of the Civil Rights Act of 1964 and the regulations issued pursuant thereto for as long as the easement continues to be used for the same or similar purpose for which financial assistance was extended or for as long as the Grantee owns it, whichever is

IN WITNESS WHEREOF the said Grantor executed this instrument this____ day of _____, 20____.

JENNIFER W. BERNETT
P.O. BOX 355
LA BLANCA, TX 78555

HIDALGO COUNTY CERTIFICATE OF PLAT APPROVAL

I, THE UNDERSIGNED CERTIFY THAT THIS PLAT OF PALMITO ESTATES UNIT 2 SUBDIVISION, WAS REVIEWED AND APPROVED BY THE HIDALGO COUNTY RIGHT OF WAY DEPARTMENT
ON _____

HIDALGO COUNTY RIGHT OF WAY DIRECTOR _____ DATE _____

HIDALGO COUNTY CERTIFICATE OF PLAT APPROVAL

I, THE UNDERSIGNED CERTIFY THAT THIS PLAT OF PALMITO ESTATES UNIT 2 SUBDIVISION, WAS REVIEWED AND APPROVED BY THE HIDALGO COUNTY HEALTH DEPARTMENT
ON _____

HIDALGO COUNTY ASSISTANT CHIEF INSPECTOR _____ DATE _____

LOCATION OF SUBDIVISION WITH RESPECT TO THE EXTRATERRITORIAL JURISDICTION OF A MUNICIPALITY:
PALMITO ESTATES UNIT 2 IS LOCATED ALONG THE SOUTH SIDE OF MILE 13 1/2 N. (TRENTON)ROAD, APPROX. 250 FEET EAST OF VAL VERDE ROAD (F.M.1423). THE CLOSEST NEARBY MUNICIPALITY IS THE CITY OF DONNA, ACCORDING TO THE OFFICIAL MAP IN THE OFFICES OF THE SECRETARY OF THE CITY OF DONNA-POPULATION 15,880) AND HIDALGO COUNTY PLANNING DEPARTMENT. THIS SUBDIVISION LIES IN A 5 MILE EXTRATERRITORIAL JURISDICTION (ETJ) OF THE CITY OF DONNA.
LOCAL GOVERNMENT CODE 212.001 PRECINCT, No. 4.

PRINCIPAL CONTACTS:

	Name	Address	City & Zip	Phone	Fax
OWNER:	KYNDEL W. BERNETT, BERNETT-HUGHES INVESTMENTS, LLC.	P.O. BOX 3549	LA BLANCA 78555	(956) 464-4231	(956) 464-4567
ENGINEER:	JAMIZ S. KHADEM, P.E.	410 E. DONE AVE.	McALLEN 78504	(956) 630-2126	(956) 630-2216
SURVEYOR:	JOSE MARIO GONZALEZ, R.P.L.S.	8207 MATEO ESCOBAR	MONTE ALTO, TX 78538	(956) 380-6164	(956) 380-6165

STATE OF TEXAS
COUNTY OF HIDALGO

THIS SUBDIVISION PLAT OF PALMITO ESTATES UNIT 2 SUBDIVISION, HAS BEEN SUBMITTED TO AND CONSIDERED BY THE PLANNING AND ZONING COMMISSION OF THE CITY OF DONNA, TEXAS AND IS HEREBY APPROVED BY SUCH COMMISSION.

DATED THIS _____ DAY OF _____ A.D.,_____

CHAIRMAN

SHEET 1 OF 3

PLAT OF PALMITO ESTATES UNIT 2 SUBDIVISION

BEING A 27.87 ACRE TRACT OF LAND SITUATED IN HIDALGO COUNTY, TEXAS AND BEING OUT OF LOTS 78 & 79, MILL HALBERT TRACT, RECORDED IN VOLUME 1, PAGE 26, OF THE HIDALGO COUNTY, TX MAP RECORDS.

PREPARED BY: K. K. ENGINEERING CONSULTANT
DATE: SEPTEMBER, 2010

STATE OF TEXAS
COUNTY OF HIDALGO
OWNER'S DEDICATION, CERTIFICATION, AND ATTESTATION

I, KYNDEL W. BERNETT, A MARRIED PERSON, AS OWNER OF THE 27.87 ACRES TRACT OF LAND ENCOMPASSED WITHIN THE PROPOSED PALMITO ESTATES UNIT 2 SUBDIVISION HEREBY DIVIDE THE LAND AS DEPICTED IN THIS SUBDIVISION PLAT AND DEDICATE TO PUBLIC USE OF STREETS, PARK, AND EASEMENTS SHOWN HEREON.

I CERTIFY THAT I HAVE COMPLIED WITH THE REQUIREMENTS OF TEXAS LOCAL GOVERNMENT CODE §232.032 AND THAT:

(A) THE WATER QUALITY AND CONNECTIONS TO THE LOTS HERE, OR WILL MEET, THE MINIMUM STATE STANDARDS;
(B) SEWER CONNECTIONS TO THE LOTS OR SERVICE CONNECTIONS HERE, OR WILL MEET, THE MINIMUM REQUIREMENTS OF STATE STANDARDS;
(C) ELECTRICAL CONNECTIONS PROVIDED TO THE LOTS HERE, OR WILL HERE, THE MINIMUM STATE STANDARDS AND
(D) GAS CONNECTIONS, IF AVAILABLE, PROVIDED TO THE THE LOTS HERE, OR WILL MEET, THE MINIMUM STATE STANDARDS.

I ATTEST THAT THE MATTERS ASSERTED IN THIS PLAT ARE TRUE AND COMPLETE

_____
OWNER: KYNDEL W. BERNETT
BERNETT-HUGHES INVESTMENTS, LLC.
P.O. BOX 355
LA BLANCA, TX 78555

STATE OF TEXAS
COUNTY OF HIDALGO

BEFORE ME, THE UNDERSIGNED AUTHORITY ON THIS DAY PERSONALLY APPEARED KYNDEL W. BERNETT KNOWN TO ME TO BE THE PERSON (S) WHOSE NAME (S) IS (ARE) SUBSCRIBED TO THE FOREGOING INSTRUMENT AND ACKNOWLEDGED TO ME THAT HE (THEY) EXECUTED THE SAME FOR THE PURPOSES AND CONSIDERATIONS THEREIN EXPRESSED AND IN THE CAPACITY THEREIN STATED.

GIVEN UNDER MY HAND AND SEAL OF OFFICE, THIS THE _____DAY OF_____, 20 ____.

NOTARY PUBLIC IN AND FOR THE STATE OF TEXAS
MY COMMISSION EXPIRES

I, THE UNDERSIGNED, MAYOR OF THE CITY OF DONNA, TEXAS, HEREBY CERTIFY THAT THIS SUBDIVISION PLAT CONFORMS TO ALL REQUIREMENTS OF THE SUBDIVISION REGULATIONS OF THIS CITY WHEREBY MY APPROVAL IS REQUIRED.

ATTEST: _____ SECRETARY _____ MAYOR, CITY OF DONNA, TEXAS.

THIS PLAT APPROVED BY DONNA IRRIGATION DISTRICT ON THIS_____DAY OF _____, 20____.

_____ PRESIDENT _____ SECRETARY

HIDALGO COUNTY
CERTIFICATE OF PLAT APPROVAL
UNDER LOCAL GOVERNMENT CODE § 232.0028(a)
WE THE UNDERSIGNED CERTIFY that this plat of the PALMITO ESTATES UNIT 2 SUBDIVISION, was reviewed and approved by the Hidalgo County Commissioners Court on _____.

Hidalgo County Judge _____ Date
ATTEST: _____
Hidalgo County Clerk _____ Date

HIDALGO COUNTY DRAINAGE DISTRICT No. 1 HEREBY CERTIFIES THAT THE DRAINAGE PLANS FOR THIS SUBDIVISION COMPLY WITH THE MINIMUM STANDARDS OF THE DISTRICT ADOPTED UNDER TEX. WATER CODE §49.211(C). THE DISTRICT HAS NOT REVIEWED AND DOES NOT CERTIFY THAT THE DRAINAGE STRUCTURES DESCRIBED ARE APPROPRIATE FOR THE SPECIFIC SUBDIVISION, BASED ON GENERALLY ACCEPTED ENGINEERING CRITERIA. IT IS THE RESPONSIBILITY OF THE DEVELOPER OF THE SUBDIVISION AND ITS ENGINEER TO MAKE THESE DETERMINATIONS.

HIDALGO COUNTY DRAINAGE DISTRICT No. 1
BY: _____

STATE OF TEXAS
COUNTY OF HIDALGO

I, KAMBIZ S. KHADEM, A REGISTERED PROFESSIONAL ENGINEER IN THE STATE OF TEXAS, HEREBY CERTIFY THAT PROPER ENGINEERING CONSIDERATION HAS BEEN GIVEN TO THIS PLAT.

KAMBIZ S. KHADEM, P.E.
REG. PROFESSIONAL ENGINEER No. 57787
10-29-10

STATE OF TEXAS
KAMBIZ S. KHADEM
57787
REGISTERED PROFESSIONAL ENGINEER

STATE OF TEXAS
COUNTY OF HIDALGO

I, THE UNDERSIGNED, A REGISTERED PROFESSIONAL LAND SURVEYOR IN THE STATE OF TEXAS, DO HEREBY CERTIFY THAT THE ABOVE PLAT AND DESCRIPTION OF THE PALMITO ESTATES UNIT 2 SUBDIVISION WAS PREPARED FROM A SURVEY OF THE PROPERTY MADE ON THE GROUND UNDER MY SUPERVISION.

_____ DATE
JOSE MARIO GONZALEZ
REGISTERED PROFESSIONAL LAND SURVEYOR No. 5571
RIO DELTA SURVEYING
8207 MATEO ESCOBAR
MONTE ALTO, TX 78538

STATE OF TEXAS
JOSE MARIO GONZALEZ
5571
REGISTERED PROFESSIONAL LAND SURVEYOR