PLAT OF LA PALOMA ESTATES UNIT 2 SUBDIVISION

BEING A 35.60 ACRE TRACT OF LAND SITUATED IN HIDALGO COUNTY, TEXAS AND BEING OUT OF FARM TRACT 2005, NORTH CAPISALLO DISTRICT RECORDED IN VOLUME 2, PAGE 7 OF THE HIDALGO COUNTY MAP RECORDS.

PREPARED BY: K K ENGINEERING CONSULTANT
DATE: NOVEMBER, 2009

GENERAL PLAT NOTES:

1. MINIMUM FINISH FLOOR NOTE:
24" ABOVE THE CENTERLINE OF THE ROAD MEASURED @ THE CENTER FRONT OF ALL THE LOTS OR AT ELEVATION 61.00', WHICHEVER GREATER. ELEVATION CERTIFICATE MAY BE REQUIRED FOR LOTS LOCATED OUTSIDE A DESIGNATED FLOOD ZONE AT THE TIME FOR APPLICATION FOR CONSTRUCTION TO VERIFY PRE AND POST CONSTRUCTION FINISH FLOOR ELEVATIONS. AN ELEVATION CERTIFICATE SHALL BE REQUIRED FOR ALL LOTS WITHIN A DESIGNATED FLOOD ZONE AT THE TIME FOR A DEVELOPMENT PERMIT APPLICATION.

2. THIS SUBDIVISION IS LOCATED IN ZONE "AE" (B.F.E. 59)
BASE FLOOD ELEVATIONS DETERMINED.

FEMA FLOOD INSURANCE RATE MAP
COMMUNITY PANEL No. 480334 0450 C
REVISED JUNE 8, 2000 AND REVISED TO REFLECT LOMR MAY 30, 2002

CONSTRUCTION OF RESIDENTIAL HOUSING WITHIN ANY AREA OF THE SUBDIVISION THAT IS IN THE 100-YEAR FLOOD PLAIN IS PROHIBITED UNLESS THE HOUSING QUALIFIES FOR INSURANCE UNDER THE NATIONAL FLOOD INSURANCE ACT OF 1968 (42 U.S.C. SECTIONS 4001 THROUGH 4127).

3. MINIMUM BUILDING SETBACKS ARE AS FOLLOWS:
(A.) FRONT: SHALL BE RIGHT AT 50 FEET, NO MORE, NO LESS, AS PER CITY OF WESLACO.
(B.) REAR ---------- 15 FEET OR EASEMENT WHICHEVER IS GREATER.
SIDE --------- 6 FEET OR EASEMENT WHICHEVER IS GREATER.
SIDE CORNER --- 30 FEET OR EASEMENTS WHICHEVER IS GREATER IN ALL CASES.

4. B.M. = SQUARE CUT AT SOUTHEAST CORNER OF CONCRETE BRIDGE ELEV.= 69.30 1929 VERTICAL DATUM\GEOID 03

5. GENERAL NOTE FOR SINGLE FAMILY RESIDENCES:
NO MORE THAN ONE-SINGLE FAMILY DETACHED DWELLING SHALL BE LOCATED ON EACH LOT. (ANY OHTER USE SHALL REQUIRE PLANNING DEPT., HEALTH DEPT., AND FIRE MARSHALL APPROVAL). APPLICATIONS FOR CONSTRUCTION ARE REQUIRED PRIOR TO OCCUPYING THE LOT.

6. NO STRUCTURE SHALL BE PERMITTED OVER ANY EASEMENT.
EASEMENT SHALL BE KEPT CLEAR OF FENCES, BUILDINGS, SHEDS, SHRUBS, TREES, AND OTHER PLANTINGS (EXCEPT LOW, LESS THAN 18" MATURE HEIGHT, GROUND COVER, GRASS, OR FLOWERS) AND OTHER OBSTRUCTIONS THAT WOULD INTERFERE WITH THE OPERATIONS AND MAINTENANCE OF THE EASEMENT.

7. EACH PURCHASED CONTRACT MADE BETWEEN A SUBDIVIDER AND PURCHASER OF A LOT IN THIS SUBDIVISION SHALL CONTAIN A STATEMENT DESCRIBING HOW AND WHEN WATER, SEWER ELECTRICITY, AND GAS SERVICES WILL BE MADE AVAILABLE TO THE SUBDIVISION.

8. CORNER MARKERS, CONSISTING OF A ONE-HALF (1/2) INCH STEEL ROD 18 INCHES IN LENGTH, WITH PLASTIC CAP STAMPED "-", HAVE BEEN DRIVEN FLUSH WITH THE GROUND SURFACE TO MARK THE CORNERS OF ALL LOTS.

9. H.&C.C.I.D. No. 9 IN CHARGE OF THE TRR. LINE CROSSING & MAINTENANCE.

10. ALL CONSTRUCTION SHALL COMPLY WITH STORM WATER POLLUTION PREVENTION PLAN (SWQP) REQUIREMENTS.

11. DRAINAGE: IN ACCORDANCE WITH THE HIDALGO COUNTY DRAINAGE DISTRICT No. 1 AND HIDALGO COUNTY REQUIREMENTS, THIS DEVELOPMENT WILL BE REQUIRED TO DETAIN A TOTAL OF 42.059 CUBIC-FEET-PER ACRE-FEET OR 2,103 CUBIC FEET PER LOT) OF STORM WATER RUNOFF. DRAINAGE RETENTION IN ACCORDANCE WITH THE LOCAL REQUIREMENTS WILL BE ACCOMPLISHED AS FOLLOWS: (SEE SHEET No. 3 FOR STORM SEWER IMPROVEMENTS).

12. ALL PUBLIC UTILITIES EASEMENTS DEDICATED BY THIS PLAT SHALL BE MINIMUM WIDTH OF 15.00 FEET AS PER THE HIDALGO COUNTY MODEL SUBDIVISION RULES. BY SIGNING THIS PLAT THE DEVELOPER AND ENGINEER CERTIFY THAT ALL OTHER EASEMENTS SHOWN COMPLY WITH THE SIZE REQUIRED BY EACH UTILITY PROVIDER OCCUPYING AN EASEMENT.

13. KYNDEL W. BENNETT, THE OWNER & SUBDIVIDER OF LA PALOMA ESTATES UNIT 2, RETAINS AN EASEMENT UPON EACH LOT FOR THE PURPOSE OF INSTALLING AN APPROVED OSSF ON THE LOT AS DESCRIBED ON SHEET No. 2 OF THIS PLAT.

14. SEPTIC TANK NOTES:
ONSITE SEWAGE FACILITIES (OSSF) NOTE: THIS SUBDIVISION SHALL USE ON-SITE SEWAGE FACILITIES IN ACCORDANCE WITH TCEQ AND HIDALGO COUNTY REGULATIONS FOR SEWAGE DISPOSAL. THE SUBDIVIDER IS RESPONSIBLE FOR PROVIDING AN OSSF ON ALL LOTS.
A. OSSF SYSTEM IS BEING DESIGNED FOR DISPOSAL OF DOMESTIC SEWERAGE ONLY. A SEPARATE DESIGN SHALL BE SUBMITTED FOR COMMERCIAL USE, AND MULTI-FAMILY.
B. EACH LOT ON THIS PLAT COMPLIES WITH THE MINIMUM 21,780 SQUARE FEET LOT AREA WITH POTABLE WATER SUPPLY.
C. OSSF SYSTEM SHALL REQUIRE INSPECTION AND APPROVAL BY HIDALGO COUNTY AUTHORIZED DEPARTMENT.
D. SOIL ANALYSIS HAVE BEEN SUBMITTED TO THE AUTHORIZED HIDALGO COUNTY DEPARTMENT AND EXCERPTS MAY BE ALSO SEEN ON THE UTILITY LAYOUT FOR THIS SUBDIVISION AS SUBMITTED TO THE HIDALGO COUNTY PLANNING DEPARTMENT. THE ENGINEER HAS DETERMINED THAT THE SOIL IS SUITABLE FOR A STANDARD SEPTIC TANK AND ABSORPTIVE DRAINFIELD SYSTEM.
E. APPROVED "OSSF" PERMIT APPLICATION IS REQUIRED INCLUDING INDIVIDUAL LOT PLANNING MATERIALS PRIOR TO OCCUPYING A LOT.

15. NO FILL OR PERMANENT STRUCTURES SHALL BE ALLOWED WITHIN ANY SWALE OR UTILITY EASEMENTS.
EACH DRAINAGE EASEMENT SHALL BE KEPT CLEAR OF FENCES, BUILDINGS, PLANTINGS, AND OTHER OBSTRUCTIONS THAT WOULD INTERFERE WITH THE OPERATION AND MAINTENANCE OF THE DRAINAGE SWALES. LOT OWNER SHALL BE RESPONSIBLE FOR THE MAINTAINANCE OF DRAINAGE SWALE.

16. THERE ARE NO WATER WELLS WITHIN 150 FEET FROM THE BOUNDARIES OF THIS SUBDIVISION AT THE TIME OF THE SURVEY.

17. AN OFF-STREET PARKING LOT SITE PLAN & DRAINAGE PLAN APPROVED BY THE HIDALGO COUNTY PLANNING DEPARTMENT SHALL BE REQUIRED FOR COMMERCIAL INDUSTRIAL & MULTI-FAMILY USE AT THE TIME OF APPLICATION FOR CONSTRUCTION PRIOR TO THE ISSUANCE OF A BUILDING AND/OR PERMIT DEVELOPMENT PERMIT. NO WATER OR LIGHT CLEARANCES SHALL BE ISSUED UNTIL THE SITE PLAN, DRAINAGE PLAN AND OSSF PLAN ARE APPROVED AND PROPOSED IMPROVEMENTS ARE CONSTRUCTED IN ACCORDANCE WITH COUNTY AND STATE STANDARDS.

18. 6' SIDEWALK SHALL BE BUILT AT THE TIME OF BUILDING PERMIT, AS REQUIRED BY THE CITY OF WESLACO.

19. DEVELOPER TO PROVIDE STREET LIGHTING AT THE TIME OF DEVELOPMENT AS REQUIRED BY THE CITY OF WESLACO.

20. A 6' CHAIN-LINKED FENCE TO BE INSTALLED AT THE TIME OF DEVELOPMENT ALONG THE NORTH PROPERTY LINE, AS REQUIRED BY THE CITY OF WESLACO.

21. ALL LOTS IN LA PALOMA ESTATES UNIT 2 ARE HEREBY GRANTED A "DRAINAGE SWALE EASEMENT" WITH RESPECT TO SURFACE WATER RUN-OFF FROM ALL LOTS IN LA PALOMA ESTATES UNIT 2 TO THE AREA DEPICTED ON THE SUBDIVISION PLAT AS THE "DRAINAGE SWALE" AREAS. LOT OWNERS OF LA PALOMA ESTATES UNIT 2, THEIR ASSIGNS AND ANY SUBSEQUENT OWNER OF THE REAL PROPERTY DESIGNATED ON THE SUBDIVISION PLAT ARE RESPONSIBLE FOR THE MAINTENANCE OF THE DRAINAGE SWALES. THE COUNTY OF HIDALGO, TEXAS("COUNTY"), AND THE HIDALGO COUNTY DRAINAGE DISTRICT NUMBER 1 ("DRAINAGE DISTRICT") MAY ENFORCE THIS PLAT NOTE BY INJUNCTION OR ANY OTHER REMEDY PROVIDED BY LAW. AND THE COUNTY AND/OR THE DRAINAGE DISTRICT ARE ALSO ENTITLED TO RECOVER ALL ENFORCEMENT COSTS AND/OR MAINTENANCE COSTS FROM THE LOT OWNERS IN VIOLATION. IN THE EVENT THE DRAINAGE SWALES DEPICTED ON THE SUBDIVISION PLAT ARE NO LONGER NECESSARY FOR DRAINAGE OF THE LOTS COMPRISING LA PALOMA ESTATES UNIT 2 BECAUSE AN ALTERNATE DRAINAGE SYSTEM, CONSTRUCTED AND MAINTAINED BY POLITICAL SUBDIVISION IN ACCORDANCE WITH ALL APPLICABLE STATE AND LOCAL LAWS AND REGULATIONS, IS FULLY OPERATIONAL AND ACTUALLY SERVICING ALL THE LOTS IN LA PALOMA ESTATES UNIT 2, THE COUNTY AND/ THE DRAINAGE DISTRICT ARE HEREBY GRANTED THE RIGHT AND THE AUTHORITY(AND EACH LOT OWNER, BY THE ACCEPTANCE OF A DEED TO LOT IN LA PALOMA ESTATES UNIT 2 ACKNOWLEDGES AND AGREES THAT THE COUNTY AND THE DRAINAGE DISTRICT HAS THE RIGHT AND AUTHORITY), TO RELEASE THE DRAINAGE EASEMENT BURDENING THE DRAINAGE SWALES PURSUANT TO THIS PLAT NOTE, BY AN INSTURMENT IN WRITING RECORDED IN THE OFFICIAL RECORDS, HIDALGO COUNTY, TEXAS.

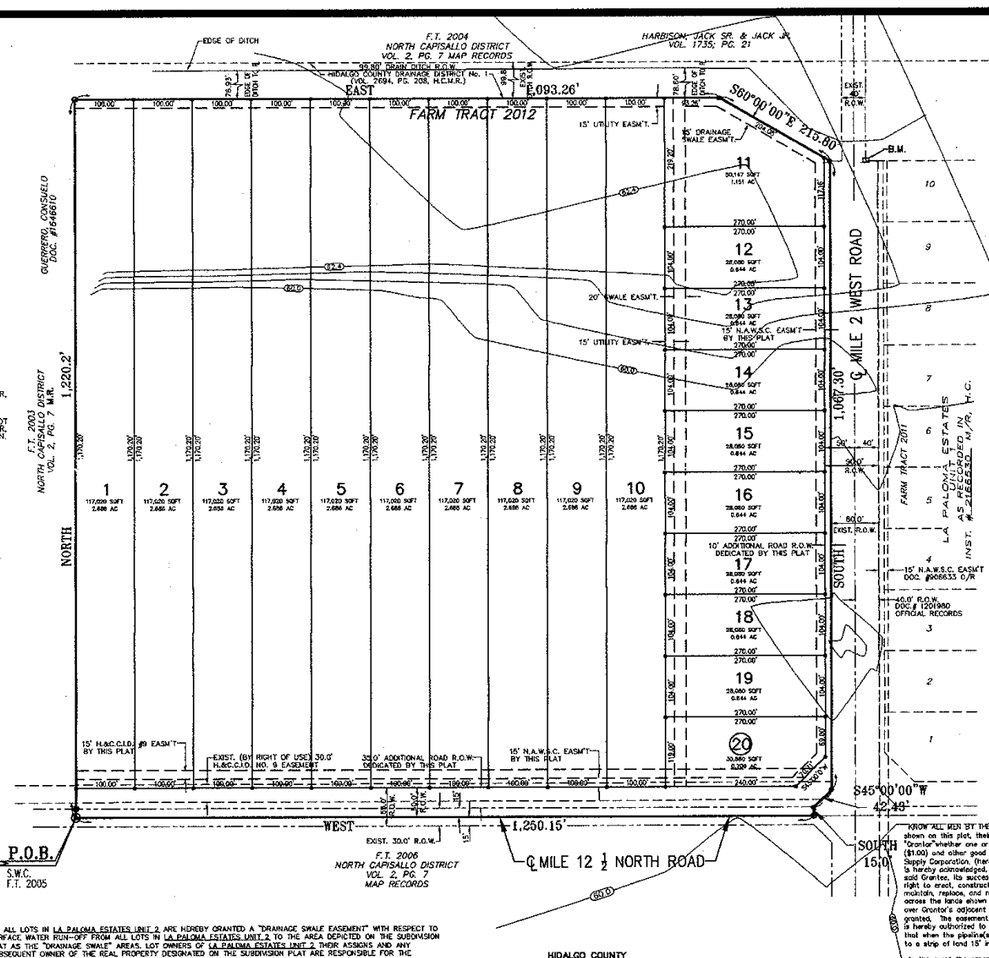

SCALE: 1"=100'

LEGEND
⊗ COTTON-PICKER SPINDLE FOUND
○ 1/2" ROD FOUND
▪ 1/2" ROD SET

METES AND BOUNDS

A 35.60 acre tract of land out of Farm Tract 2005, North Capisallo District, Hidalgo County, Texas, as per map recorded in Volume 2, Page 7, Map Records of Hidalgo County, Texas, said 35.60 acre tract of land being more particularly described by meters and bounds as follows:

COMMENCING at a cotton-picker spindle found at the Southwest corner of Farm Tract 2005, for the Southwest corner of the tract of land and the POINT OF BEGINNING;

THENCE North, with the West line of said Farm Tract 2005, at 15.00 feet pass a 1/2" rod found at the North right-of-way line of Mile 12 N Road, at 1,220.20 feet in all to a 1/2" rod found at the S-outline of the Hidalgo County Drainage District No. 1 (HCDD No. 1) recorded in Volume 2694, Page 208 Official Records, for the Northwest corner of the tract of land;

THENCE East, with said South line, a distance of 1,093.26 feet to a 1/2" rod set for a corner of the tract of land;

THENCE South 60°00'00" East, continuing with said HCDD No. 1 line a distance of 215.80 feet to a 1/2" rod set at the West right-of-way line of Mile 2 West Road (Doc # 1209980 O/R), for a corner of the tract of land;

THENCE South, with a said West right-of-way line, a distance of 1,067.30 feet to a 1/2" rod set at a right-of-way corner clip to a corner of the tract of land;

THENCE South 45°00'00" West, with said right-of-way corner clip a distance of 42.43 feet to a 1/2" rod set at the north right-of-way line of way line of Mile 12 N" Road for a corner of the tract of land;

THENCE South, a distance of 15.00 feet to a 1/2" rod found on the South line of said Farm Tract 2005 for a corner of the tract of land;

THENCE West, with the South line of said Farm Tract 2005, a distance of 1,250.15 feet to the POINT OF BEGINNING, containing 35.60 acres of land more or less

FILED FOR RECORD IN HIDALGO COUNTY
ARTURO GUAJARDO, JR.
HIDALGO COUNTY CLERK

ON: _____ AT _____ AM/PM
INSTRUMENT NUMBER _____
OF THE MAP RECORDS OF HIDALGO COUNTY, TEXAS

BY: _____ DEPUTY

STATE OF TEXAS
COUNTY OF HIDALGO
OWNER'S DEDICATION, CERTIFICATION, AND ATTESTATION

I, KYNDEL W. BENNETT, PRESIDENT, SOUTH SHORE DEVELOPMENT, INC.,
A MARRIED PERSON, AS OWNER OF THE 35.60 ACRES TRACT OF LAND ENCOMPASSED WITHIN THE PROPOSED LA PALOMA ESTATES UNIT 2 SUBDIVISION HEREBY SUBDIVIDE THE LAND AS DEPICTED IN THIS SUBDIVISION PLAT AND DEDICATE TO PUBLIC USE OF STREETS, PARK, AND EASEMENTS SHOWN HEREIN.

I CERTIFY THAT I HAVE COMPLIED WITH THE REQUIREMENTS OF TEXAS LOCAL GOVERNMENT CODE §232.032 AND THAT:
(A) THE WATER QUALITY AND CONNECTIONS TO THE LOTS MEET, OR WILL MEET, THE MINIMUM STATE STANDARDS;
(B) SEWER CONNECTIONS TO THE LOTS OR SEPTIC TANKS MEET, OR WILL MEET, THE MINIMUM REQUIREMENTS OF STATE STANDARDS;
(C) ELECTRICAL CONNECTIONS PROVIDED TO THE LOTS MEET, OR WILL MEET, THE MINIMUM STATE STANDARDS; AND
(D) GAS CONNECTIONS, IF AVAILABLE, PROVIDED TO THE THE LOTS MEET, OR WILL MEET, THE MINIMUM STATE STANDARDS.
I ATTEST THAT THE MATTERS ASSERTED IN THIS PLAT ARE TRUE AND COMPLETE.

OWNER: KYNDEL W. BENNETT, PRESIDENT
SOUTH SHORE DEVELOPMENT, INC.
P.O. BOX 365
LA BLANCA, TX 78558

STATE OF TEXAS
COUNTY OF HIDALGO

BEFORE ME, THE UNDERSIGNED AUTHORITY ON THIS DAY PERSONALLY APPEARED KYNDEL W. BENNETT, KNOWN TO ME TO BE THE PERSON (S) WHOSE NAME (S) IS (ARE) SUBSCRIBED TO THE FOREGOING INSTRUMENT AND ACKNOWLEDGED TO ME THAT HE (THEY) EXECUTED THE SAME FOR THE PURPOSES AND CONSIDERATIONS THEREIN EXPRESSED AND IN THE CAPACITY THEREIN STATED.

GIVEN UNDER MY HAND AND SEAL OF OFFICE, THIS THE_____DAY OF_____20 _____.

_____
NOTARY PUBLIC IN AND FOR THE STATE OF TEXAS
MY COMMISSION EXPIRES

I, THE UNDERSIGNED, MAYOR OF THE CITY OF WESLACO, TEXAS HEREBY CERTIFY THAT THIS SUBDIVISION PLAT CONFORMS TO ALL REQUIREMENTS OF THE SUBDIVISION REGULATIONS OF THIS CITY WHEREIN MY APPROVAL IS REQUIRED.

ATTEST: _____ SECRETARY _____ MAYOR, CITY OF WESLACO, TEXAS.

THIS PLAT APPROVED BY HIDALGO & CAMERON COUNTY IRRIGATION DISTRICT No. 9 THIS_____ DAY OF_____, 20___, NO IMPROVEMENTS OF ANY KIND SHALL BE PLACED ON HIDALGO AND CAMERON COUNTY IRRIGATION DISTRICT NO. 9 RIGHT-OF-WAY OR EASEMENTS WITHOUT THE EXPRESSED WRITTEN PERMISSION OF THE GENERAL MANAGER.

_____
GENERAL MANAGER

HIDALGO COUNTY
CERTIFICATE OF PLAT APPROVAL
UNDER LOCAL GOVERNMENT CODE § 232.025(a)
WE THE UNDERSIGNED CERTIFYthat this plat of the LA PALOMA ESTATES UNIT 2 SUBDIVISION was reviewed and approved by the Hidalgo County Commissioners Court on_____.

_____ Hidalgo County Judge _____ Date
ATTEST:
_____ Hidalgo County Clerk _____ Date

HIDALGO COUNTY DRAINAGE DISTRICT No. 1 HEREBY CERTIFIES THAT THE DRAINAGE PLANS FOR THIS SUBDIVISION COMPLY WITH THE MINIMUM STANDARDS OF THE DISTRICT ADOPTED UNDER TEX. WATER CODE §49.211(C). THE DISTRICT HAS NOT REVIEWED AND DOES NOT CERTIFY THAT THE DRAINAGE STRUCTURES DESIGNED ARE APPROPRIATE FOR THE SPECIFIC SUBDIVISION. BASED ON GENERALLY ACCEPTED ENGINEERING CRITERIA. IT IS THE RESPONSIBILITY OF THE DEVELOPER OF THE SUBDIVISION AND ITS ENGINEER TO MAKE THESE DETERMINATIONS.

HIDALGO COUNTY DRAINAGE DISTRICT No. 1

BY: _____

HIDALGO COUNTY
CERTIFICATE OF PLAT APPROVAL

I THE UNDERSIGNED CERTIFY THAT THIS PLAT OF LA PALOMA ESTATES UNIT 2 SUBDIVISION WAS REVIEWED AND APPROVED BY THE HIDALGO COUNTY RIGHT OF WAY DEPARTMENT
ON _____

HIDALGO COUNTY RIGHT OF WAY DIRECTOR _____ DATE

HIDALGO COUNTY
CERTIFICATE OF PLAT APPROVAL

I THE UNDERSIGNED CERTIFY THAT THIS PLAT OF LA PALOMA ESTATES UNIT 2 SUBDIVISION WAS REVIEWED AND APPROVED BY THE HIDALGO COUNTY HEALTH DEPARTMENT
ON _____

HIDALGO COUNTY ASSISTANT CHIEF INSPECTOR _____ DATE

RIGHT OF WAY EASEMENT

KNOW ALL MEN BY THESE PRESENTS, that the undersigned, owners of the property shown on this plat, their successors, assigns, and transferees (hereinafter called "Grantor"whether one or more persons are named), in consideration of one dollar ($1.00) and other good and valuable consideration paid by North Alamo Water Supply Corporation (hereinafter called "Grantee"), the receipt and sufficiency of which is hereby acknowledged, does hereby grant, bargain, sell, transfer, and convey to said Grantee, its successors, and assigns, an exclusive perpetual easement with the right to erect, construct, install and and lay therealter use, operate, inspect, repair maintain, replace, and remove water distribution lines and appurtenances over and across the lands shown on the plat, together with the right of ingress and egress over Grantor's adjacent lands for the purpose for which the above mentioned rights are granted. The easement hereby granted shall not exceed 15' in width, and Grantee is hereby authorized to designate the course of the easement herein conveyed except that when the pipeline(s) is installed, the easement herein granted shall be limited to a strip of land 15' in width, the center line thereof being the pipeline installed.

In the event the easement hereby granted abuts on a public road and the city, county or state hereafter widens or relocates the public road so as to require the relocation of this water line as installed, Grantor further grants to Grantee an additional easement over and across the land shown on this plat for the purpose of laterally relocating said water line as may be necessary to clear the road improvements, which easement hereby granted shall be limited to a strip of land 15' in width, the center line thereof being the pipeline as relocated.

The consideration recited herein shall constitute payment in full for all damages sustained by Grantor by reason of the installation, maintenance, repair, replacement and relocation of the structures referred to herein. This agreement together with other provisions of this grant shall constitute an covenant for the benefit of the Grantee, its successors, and assigns. The Grantor covenants that it is the owner of the above-described lands and that said lands are free and clear of all encumbrances and liens except the following:

The easement conveyed herein was obtained or improved through Federal financial assistance. This easement is subject to the provisions of Title VI of the Civil Rights Act of 1964 and the regulations issued pursuant thereto for so long as the easement continues to be used for the same or similar purpose for which financial assistance was extended or for so long as the Grantee owns it, whichever is longer.

IN WITNESS WHEREOF the said Grantor executed this instrument this____ day of _____, 20_____.

_____
KYNDEL W. BENNETT, PRESIDENT
P.O. BOX 365
LA BLANCA, TX 78558

STATE OF TEXAS
COUNTY OF HIDALGO

THIS SUBDIVISION PLAT OF LA PALOMA ESTATES UNIT 2 SUBDIVISION HAS BEEN SUBMITTED TO AND CONSIDERED BY THE PLANNING AND ZONING COMMISSION OF THE CITY OF WESLACO, TEXAS AND IS HEREBY APPROVED BY SUCH COMMISSION.

DATED THIS _____ DAY OF _____, A. D._____

_____
CHAIRMAN

STATE OF TEXAS
COUNTY OF HIDALGO

I, KAMBIZ S. KHADEMI, A REGISTERED PROFESSIONAL ENGINEER IN THE STATE OF TEXAS, HEREBY CERTIFY THAT PROPER ENGINEERING CONSIDERATION HAS BEEN GIVEN TO THIS PLAT.

KAMBIZ S. KHADEMI, P.E.
REG. PROFESSIONAL ENGINEER No. 57767
1-7-11

STATE OF TEXAS
KAMBIZ S. KHADEMI
57767
REGISTERED PROFESSIONAL ENGINEER

STATE OF TEXAS
COUNTY OF HIDALGO

I, THE UNDERSIGNED, A REGISTERED PROFESSIONAL LAND SURVEYOR IN THE STATE OF TEXAS, DO HEREBY CERTIFY THAT THE ABOVE PLAT AND DESCRIPTION OF THE LA PALOMA ESTATES UNIT 2 SUBDIVISION WAS PREPARED FROM A SURVEY OF THE PROPERTY MADE ON THE GROUND UNDER MY SUPERVISION.

_____ DATE
JOSE MARIO GONZALEZ
REGISTERED PROFESSIONAL LAND SURVEYOR NO. 5571
RIO DELTA SURVEYING
8207 MATEO ESCOBAR
MONTE ALTO, TX 78538

STATE OF TEXAS
JOSE MARIO GONZALEZ
5571
REGISTERED PROFESSIONAL LAND SURVEYOR

LOCATION MAP
SCALE: 1"=2,000'

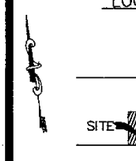

K K Engineering Consultant
GENERAL PROFESSIONAL CIVIL ENGINEERING SERVICES
(FIRM REGISTRATION #F-1334)
410 E. DOVE
P.O. BOX 3422 McALLEN, TEXAS 78502
(956) 630-2125 FAX (956) 630-2219

LA PALOMA BLANCA UNIT 2 IRREGULAR LOTS	
LOT	AREA (S.F.)
20	30,889
11	50,147

INDEX TO SHEETS OF LA PALOMA ESTATES UNIT 2 SUBDIVISION

SHEET 1	HEADING; INDEX; LOCATION MAP; AND ETJ; PRINCIPAL CONTACTS; PLAT WITH LOT, STREETS, AND EASEMENT DESIGNATIONS; LEGAL DESCRIPTION (METES AND BOUNDS); SURVEYOR'S AND ENGINEER'S CERTIFICATION; PLAT NOTES AND RESTRICTIONS; OWNER'S DEDICATION, CERTIFICATION, AND ATTESTATION; CITY APPROVAL CERTIFICATE; COUNTY CLERK'S RECORDING CERTIFICATE; HIDALGO COUNTY CERTIFICATE OF PLAT APPROVAL; DESCRIPTION OF LOCATION OF SUBDIVISION WITH RESPECT TO THE E.T.J. OF A MUNICIPALITY AND DESIGNATE THE PRECINCT THE PROJECT IS SITUATED; H.C.D.D. NO. 1 CERTIFICATION; IRRIGATION DISTRICT #9 -HC ROW AND HCMD REVISION NOTES;
SHEET 2	WATER DISTRIBUTION AND SANITARY SEWER MAP; TYPICAL WATER SERVICE CONNECTION; REVISION NOTES; ENGINEERING REPORT (ENGLISH AND SPANISH VERSION).
SHEET 3	INCLUDING DESCRIPTION OF WATER AND WASTE WATER AND ENGINEER'S CERTIFICATION (ENGLISH AND SPANISH VERSION); OWNER'S DEDICATION, CERTIFICATION, AND ATTESTATION; WATER DISTRIBUTION AND SANITARY SEWER MAP; TYPICAL WATER SERVICE CONNECTION; DRAINAGE REPORT INCLUDING DESCRIPTION OF DRAINAGE AND HOW IT WILL SERVE THIS DEVELOPMENT; MAP OF TOPOGRAPHY AND DRAINAGE; AND ENGINEER'S CERTIFICATION; REVISION NOTES; & CONSTRUCTION DETAILS.

LOCATION OF SUBDIVISION WITH RESPECT TO THE EXTRATERRITORIAL JURISDICTION OF A MUNICIPALITY:
LA PALOMA BLANCA UNIT 2 IS LOCATED AT THE NORTHWEST CORNER OF THE INTERSECTION OF MILE 2 W. ROAD AND MILE 12 1/2 N. ROAD. THE ONLY NEARBY MUNICIPALITY IS HTE CITY OF WESLACO, ACCORDING TO THE OFFICIAL MAP IN THE OFFICES OF THE SECRETARY OF THE CITY OF WESLACO(POPULATION 31,081) AND HIDALGO COUNTY PLANING DEPARTMENT. THIS SUBDIVISION LIES IN A 5 MILE EXTRATERRITORIAL JURISDICTION (ETJ) OF THE CITY OF WESLACO. LOCAL GOVERNMENT CODE 212.001 PRECINCT. No. 1.

PRINCIPAL CONTACTS:

	Name	Address	City & Zip	Phone	Fax
OWNER:	KYNDEL BENNETT, PRESIDENT; SOUTH SHORE DEVELOPMENT, INC.	P.O. BOX 365	LA BLANCA 78558	(956) 464-4431	(956) 464-2097
ENGINEER:	KAMBIZ S. KHADEMI, P.E.	410 E. DOVE AVE.	McALLEN 78504	(956) 630-2125	(956) 630-2219
SURVEYOR:	JOSE MARIO GONZALEZ, R.P.L.S.	8207 MATEO ESCOBAR	MONTE ALTO 78538	(956) 360-5154	(956) 360-5156

SHEET 1 OF 3