SUBDIVISION PLAT OF
SALVADOR ESTATES SUBDIVISION

A 5.00 acre tract of land being the east 5.00 of the west 10.00 acres of the east 20.00 acres of Lot 12, Section 256, Texas Mexican Railway Company's Subdivision as recorded in Volume 2, Page 29, Map Records, Hidalgo County, Texas, also being that certain tract described in Warranty Deed recorded in Document # 512765, Official Records, Hidalgo County, Texas

DATE: MARCH 13, 2009

SCALE IN FEET 0 60' 120' 180'

SCALE: 1"--- 60'

ENGINEER: R.E. Garcia Associates

PREPARED BY: R.E. GARCIA & ASSOCIATES

116 NORTH 12TH AVENUE EDINBURG, TEXAS 78539 PHONE (956) 381-1061 FAX: 381-1280

METES AND BOUNDS DESCRIPTION FOR A 5.00 ACRE TRACT

A 5.00 acre tract of land being the east 5.00 of the west 10.00 acres of the east 20.00 acres of Lot 12, Section 256, Texas Mexican Railway Company's Subdivision as recorded in Volume 2, Page 29, Map Records, Hidalgo County, Texas, also being that certain tract described in Warranty Deed recorded in Document # 512765, Official Records, Hidalgo County, Texas, and being more fully described by metes and bounds as follows:

BEGINNING at a set cotton picker spindle on the centerline of Mile 18 North Road also being the north line of said Lot 12, Section 256, for the northwest corner of herein described tract. Said point bears S 80° 55' 00" E 825.00 feet from a found three quarter inch pipe at the centerline intersection of said Mile 18 North Road and North 3rd Street being the northwest corner of said Lot 12, Section 256.

THENCE S 80° 55' 00" E 165.00 feet along said centerline of Mile 18 North Road also being the north line of said Lot 12, Section 256, to a set cotton picker spindle for the northeast corner of herein described tract.

THENCE S 09° 05' 00" W parallel to the west line of said Lot 12, Section 256, pass at 20.00 feet a set one-half inch iron rod being the south Right-of-Way line of said Mile 18 North Road, pass at 1,245.00 feet a set one-half inch iron rod and continuing for a total distance of 1,320.00 feet to a point on the south line of said Lot 12, Section 256, for the southeast corner of herein described tract.

THENCE N 80° 55' 00" W 165.00 feet along said south line of Lot 12, Section 256, to a point for the southwest corner of herein described tract.

THENCE N 09° 05' 00" E parallel to the west line of said Lot 12, Section 256, pass at 75.00 feet a set one-half inch iron rod, pass at 1,300.00 feet a set one-half inch iron rod being the south Right-of-Way line of said Mile 18 North Road, continuing for a total distance of 1,320.00 feet to the point of beginning and containing 5.00 acres of land, more or less.

LEGEND :

- F – FOUND 1/2"ø IRON ROD
- S – SET 1/2"ø IRON ROD
- F_1 – FOUND COTTON PICKER SPINDLE
- S_1 – SET COTTON PICKER SPINDLE
- F_2 – FOUND 3/4" IRON PIPE
- N – UNABLE TO SET MONUMENTATION

SCALE: 1"=60'

BEARINGS BASED ON RECORD BEARINGS OF: GUERRA ACRES SUBDIVISION, AS RECORDED IN VOL. 54, PAGE 187-189, H.C.M.R.

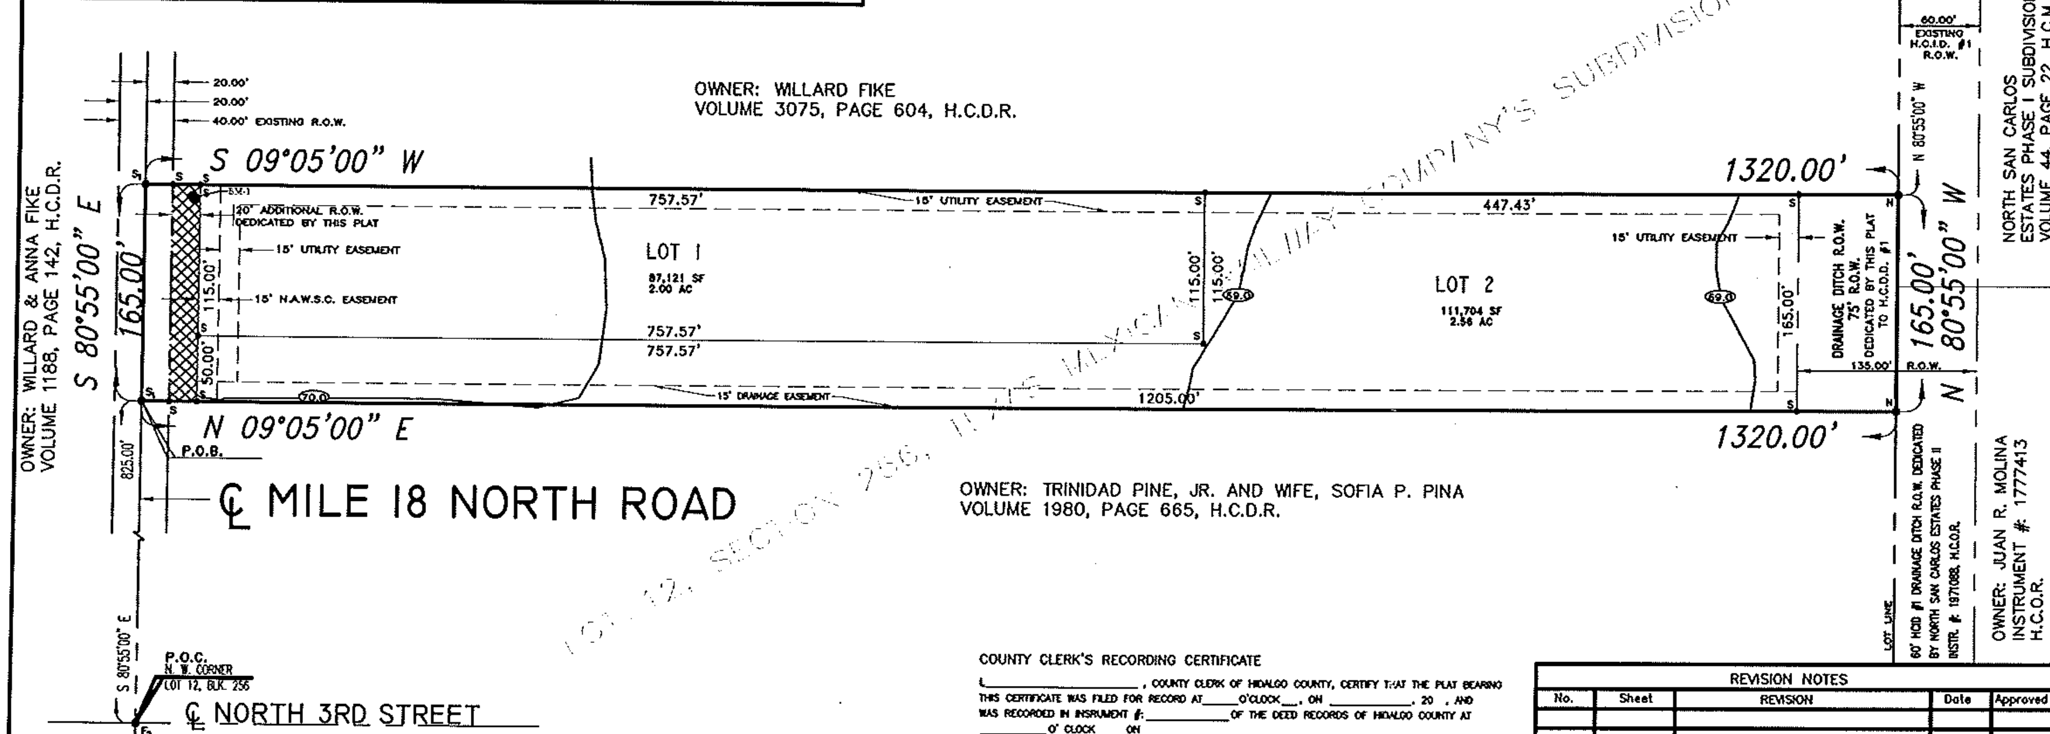

PLAT NOTES & RESTRICTIONS:

1. FLOOD ZONE STATEMENT:
FLOOD ZONE DESIGNATION: ZONE "AH"
ZONE "AH" FLOOD DEPTHS OF 1 TO 3 FEET (USUALLY AREAS OF PONDING) BASE FLOOD ELEVATIONS DETERMINED.
ELEVATION: 72.00
COMMUNITY-PANEL NO. 480334 0335 D EFFECTIVE DATE: MAY 17, 2001 OF THE FEDERAL EMERGENCY MANAGEMENT AGENCY MAPS FOR HIDALGO COUNTY, TEXAS AND THE LOCAL FLOOD PLAIN ADMINISTRATOR HAVE IDENTIFY AN AREA AS SHOWN ON THIS PLAT WITHIN THE PROPOSED SUBDIVISION TO BE WITHIN THE 100-YEAR FLOOD PLAIN. CONSTRUCTION OF RESIDENTIAL HOUSING WITHIN ANY AREA OF THE SUBDIVISION THAT IS IN THE 100-YEAR FLOOD PLAIN IS PROHIBITED UNLESS THE HOUSING QUALIFIES FOR INSURANCE UNDER THE NATIONAL FLOOD INSURANCE ACT OF 1968 (42 U.S.C. SECTIONS 4001 THROUGH 4127).

2. SETBACKS:
FRONT: 50.00 FEET ON MILE 18 NORTH ROAD
REAR: 15.00 FEET OR EASEMENT, WHICHEVER IS GREATER
SIDE: 6.00 FEET OR EASEMENT WHICHEVER IS GREATER

3. GENERAL NOTE FOR SINGLE FAMILY RESIDENCES: NO MORE THAN ONE-SINGLE FAMILY DETACHED DWELLING SHALL BE LOCATED ON EACH LOT. (ANY OTHER USE SHALL REQUIRE PLANNING DEPARTMENT, HEALTH DEPARTMENT AND FIRE MARSHALL APPROVAL). APPLICATIONS FOR CONSTRUCTION ARE REQUIRED PRIOR TO OCCUPYING THE LOT

4. MINIMUM FINISH FLOOR NOTE: MINIMUM FINISH FLOOR ELEVATION SHALL BE AT OR ABOVE 72.00. ELEVATION CERTIFICATE MAY BE REQUIRED FOR LOTS LOCATED OUTSIDE A DESIGNATED FLOOD ZONE AT THE TIME FOR APPLICATION FOR CONSTRUCTION TO VERIFY PRE AND POST CONSTRUCTION FINISH FLOOR ELEVATIONS. AN ELEVATION CERTIFICATE SHALL BE REQUIRED FOR ALL LOTS WITHIN A DESIGNATED FLOOD ZONE AT THE TIME FOR A DEVELOPMENT PERMIT APPLICATION.

5. BENCHMARK NOTE: THE FOLLOWING BENCHMARKS ARE IDENTIFIED ON THE FACE OF THE PLAT AND ON THE ATTACHED ENGINEERING PLANS.
B.M.-1 ELEV. 81.31 N.G.V.D. 29
A BRASS DISK SET IN A 1' X 1' CONCRETE BLOCK APPROXIMATELY 30.00 FEET SOUTH AND 10.00 FEET WEST OF THE NORTH EAST CORNER OF LOT 1 OF THIS SUBDIVISION.

6. DRAINAGE: IN ACCORDANCE WITH THE HIDALGO COUNTY DRAINAGE DISTRICT NO. 1 AND HIDALGO COUNTY REQUIREMENTS, THIS DEVELOPMENT WILL BE REQUIRED TO DETAIN A TOTAL OF 4,100 CUBIC-FEET (0.0967 ACRE-FEET) OF STORM WATER RUNOFF. DRAINAGE RETENTION IN ACCORDANCE WITH THE LOCAL REQUIREMENTS WILL BE ACCOMPLISHED AS FOLLOWS: (SEE SHEET No.3 FOR STORM SEWER IMPROVEMENTS.)

7. DRAINAGE SWALE EASEMENTS NOTE: NO FILL OR PERMANENT STRUCTURES SHALL BE ALLOWED WITHIN ANY DRAINAGE SWALE EASEMENT. EACH DRAINAGE SWALE EASEMENT SHALL BE KEPT CLEAR OF FENCES, BUILDINGS, PLANTINGS, AND OTHER OBSTRUCTIONS THAT WOULD INTERFERE WITH THE OPERATION OF THE DRAINAGE SWALE EASEMENT. THE LOT OWNER SHALL BE RESPONSIBLE FOR THE MAINTENANCE OF THE SWALE.

8. ON-SITE SEWAGE FACILITIES (OSSF) NOTE: THIS SUBDIVISION SHALL USE ON-SITE SEWAGE FACILITIES IN ACCORDANCE WITH TCEQ AND HIDALGO COUNTY REGULATIONS FOR SEWAGE DISPOSAL. THE SUBDIVIDER IS RESPONSIBLE FOR PROVIDING AN OSSF ON ALL LOTS.

A. OSSF SYSTEM IS BEING DESIGNED FOR DISPOSAL OF DOMESTIC SEWERAGE ONLY. A SEPARATE DESIGN SHALL BE SUBMITTED FOR COMMERCIAL/MULTIFAMILY USE.

B. EACH LOT ON THIS PLAT COMPLIES WITH THE MINIMUM 21,780 SQUARE FEET LOT AREA WITH POTABLE WATER SUPPLY.

C. OSSF SYSTEM SHALL REQUIRE INSPECTION AND APPROVAL BY HIDALGO COUNTY AUTHORIZED DEPARTMENT

D. SOIL ANALYSIS HAVE BEEN SUBMITTED TO THE AUTHORIZED HIDALGO COUNTY DEPARTMENT AND EXCERPTS MAY BE ALSO SEEN ON THE UTILITY LAYOUT FOR THIS SUBDIVISION AS SUBMITTED TO THE HIDALGO COUNTY PLANNING DEPARTMENT. THE ENGINEER HAS DETERMINED THAT THE SOIL IS SUITABLE FOR A STANDARD SEPTIC TANK AND ABSORPTIVE DRAINFIELD SYSTEM.

E. APPROVED "OSSF" PERMIT APPLICATION IS REQUIRED INCLUDING INDIVIDUAL LOT PLANNING MATERIALS PRIOR TO OCCUPYING A LOT.

9. A SPECIAL DESIGN IS REQUIRED FOR ALL OSSF SYSTEMS LOCATED WITH IN A DESIGNATED FLOOD ZONE. THE DESIGN SHALL INCLUDE BUT NOT BE LIMITED TO THE FOLLOWING ITEMS:
1. ANCHORING OF SEPTIC TANK(S)
2. BACK FLOW VALVES
3. SEPTIC TANK COVER SHALL BE ABLE TO SEAL.

10. THERE ARE NO WATER WELLS WITHIN 150 FEET FROM THE BOUNDARIES ON THIS SUBDIVISION.

11. SALVADOR CENTENO & ESPERANZA ALCALA, THE OWNERS & SUBDIVIDER OF SALVADOR ESTATES SUBDIVISION, RETAINS AN EASEMENT UPON EACH LOT FOR THE PURPOSE OF INSTALLING AN APPROVED OSSF ON THE LOT AS DESCRIBED ON SHEET NO.2 OF THIS PLAT.

12. NO STRUCTURE SHALL BE PERMITTED OVER ANY EASEMENT. EASEMENTS SHALL BE KEPT CLEAR OF FENCES, BUILDINGS, SHEDS, SHRUBS TREES, AND OTHER PLANTINGS (EXCEPT LOW, LESS THAN 12 INCHES MATURE HEIGHT, GROUND COVER, GRASS, OR FLOWERS) AND OTHER OBSTRUCTIONS THAT WOULD INTERFERE WITH THE OPERATIONS AND MAINTENANCE OF THE EASEMENT.

13. EACH PURCHASED CONTRACT MADE BETWEEN A SUBDIVIDER AND PURCHASER OF A LOT IN THIS SUBDIVISION SHALL CONTAIN A STATEMENT DESCRIBING HOW AND WHEN WATER, SEWER, ELECTRICITY, AND GAS SERVICES WILL BE MADE AVAILABLE TO THE SUBDIVISION.

14. ALL PUBLIC UTILITIES EASEMENTS DEDICATED BY THIS PLAT SHALL BE A MINIMUM WIDTH OF 15.00 FEET AS PER THE HIDALGO COUNTY MODEL SUBDIVISION RULES. BY SIGNING THIS PLAT DEVELOPER AND ENGINEER CERTIFY THAT ALL OTHER EASEMENTS SHOWN COMPLY WITH THE SIZE REQUIRED BY EACH UTILITY PROVIDER OCCUPYING AN EASEMENT.

15. AN OFF-STREET PARKING LOT SITE PLAN & DRAINAGE PLAN APPROVED BY THE HIDALGO COUNTY PLANNING DEPARTMENT SHALL BE REQUIRED FOR COMMERCIAL, INDUSTRIAL & MULTIFAMILY USE AT THE TIME OF APPLICATION FOR CONSTRUCTION PRIOR TO THE ISSUANCE OF A BUILDING AND/OR DEVELOPMENT PERMIT. NO WATER OR LIGHT CLEARANCES SHALL BE ISSUED UNTIL THE SITE PLAN, DRAINAGE PLAN AND OSSF PLAN ARE APPROVED AND PROPOSED IMPROVEMENTS ARE CONSTRUCTED IN ACCORDANCE WITH COUNTY AND STATE STANDARDS.

16. ALL LOTS IN SALVADOR ESTATES SUBDIVISION ARE HEREBY GRANTED A "DRAINAGE SWALE EASEMENT" WITH RESPECT TO SURFACE WATER RUN-OFF FROM ALL LOTS IN SALVADOR ESTATES SUBDIVISION TO THE AREA DEPICTED ON THE SUBDIVISION PLAT AS THE "DRAINAGE SWALE" AREAS. LOT OWNERS OF SALVADOR ESTATES SUBDIVISION, THEIR ASSIGNS AND ANY SUBSEQUENT OWNERS OF THE REAL PROPERTY DESIGNATED ON THE SUBDIVISION PLAT ARE RESPONSIBLE FOR THE MAINTENANCE OF THE DRAINAGE SWALES. THE COUNTY OF HIDALGO, TEXAS ("COUNTY") AND THE HIDALGO COUNTY DRAINAGE DISTRICT NUMBER 1 ("DRAINAGE DISTRICT") MAY ENFORCE THIS PLAT NOTE BY INJUNCTION OR ANY OTHER REMEDY PROVIDED BY LAW, AND THE COUNTY AND/OR DRAINAGE DISTRICT ARE ENTITLED TO RECOVER ALL ENFORCEMENT COSTS AND/OR MAINTENANCE COSTS FROM THE LOT OWNERS IN VIOLATION. IN THE EVENT THE DRAINAGE SWALES DEPICTED ON THE SUBDIVISION PLAT ARE NO LONGER NECESSARY FOR THE DRAINAGE OF THE LOTS COMPRISING SALVADOR ESTATES SUBDIVISION BECAUSE OF AN ALTERNATE DRAINAGE SYSTEM, CONSTRUCTED AND MAINTAINED BY A POLITICAL SUBDIVISION IN ACCORDANCE WITH ALL APPLICABLE STATE AND LOCAL LAWS AND REGULATIONS, IS FULLY OPERATIONAL AND ACTUALLY SERVICING ALL LOTS IN SALVADOR ESTATES SUBDIVISION, THE COUNTY AND THE DRAINAGE DISTRICT ARE HEREBY GRANTED THE RIGHT AND AUTHORITY (AND EACH LOT OWNER, BY ACCEPTANCE OF A DEED TO LOTS IN SALVADOR ESTATES SUBDIVISION ACKNOWLEDGES AND AGREES THAT THE COUNTY AND THE DRAINAGE DISTRICT HAS THE RIGHT AND AUTHORITY) TO RELEASE THE DRAINAGE EASEMENT BURDENING THE DRAINAGE SWALES PURSUANT TO THIS PLAT NOTE, BY AN INSTRUMENT IN WRITING RECORDED IN THE OFFICIAL RECORDS, HIDALGO COUNTY, TEXAS.

COUNTY CLERK'S RECORDING CERTIFICATE

I, ____________________, COUNTY CLERK OF HIDALGO COUNTY, CERTIFY THAT THE PLAT BEARING THIS CERTIFICATE WAS FILED FOR RECORD AT_____O'CLOCK__, ON __________, 20 , AND WAS RECORDED IN INSRUMENT #:__________OF THE DEED RECORDS OF HIDALGO COUNTY AT ________O' CLOCK ___ON ________

____

__________ HIDALGO COUNTY CLERK

REVISION NOTES

No.	Sheet	REVISION	Date	Approved

LOCATION MAP

SCALE: 1" = 2,000'

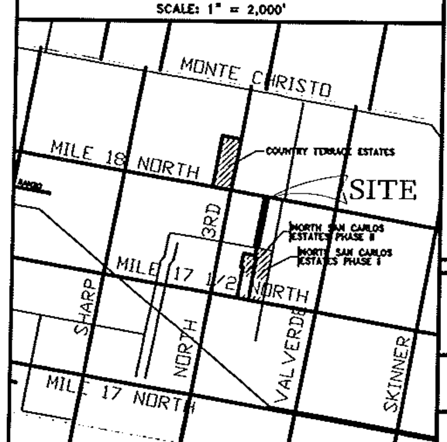

LOCATION OF SUBDIVISION WITH RESPECT TO THE EXTRATERRITORIAL JURISDICTION OF A MUNICIPALITY:

SALVADOR ESTATES SUBDIVISION IS LOCATED IN SOUTH CENTRAL HIDALGO COUNTY IN H.C.P. #4 ON THE SOUTH SIDE OF NORTH MILE 18 NORTH ROAD, APPROXIMATELY 825 FEET EAST OF THE INTERSECTION OF NORTH 3RD ROAD & MILE 18 NORTH ROAD. THE NEAREST MUNICIPALITY IS THE CITY OF EDINBURG. ACCORDING TO THE OFFICAL MAP LOCATED IN THE OFFICE OF THE SECRETARY OF THE CITY OF EDINBURG (62,735), SALVADOR ESTATES SUBDIVISION LIES APPROXIMATELY 3 1/2 MILE FROM THE CITY LIMITS AND IS OUTSIDE THE CITY'S TWO MILE EXTRA TERRITORIAL JURISDICTION (ETJ) UNDER LOCAL GOVERNMENT CODE S 42.021

INDEX OF SHEETS

No.	DESCRIPTION
1	HEADING; INDEX; LOCATION MAP AND ETJ; PRINCIPAL CONTACTS; PLAT WITH LOTS, STREETS AND EASEMENT DESIGNATION; METES & BOUNDS; SURVEYOR'S & ENGINEER'S CERTIFICATION; PLAT NOTES & RESTRICTIONS; OWNER'S DEDICATION, CERTIFICATION AND ATTETSTATION; COUNTY CLERK'S RECORDING CERTIFICATE; HIDALGO COUNTY APPROVAL; DESCRIPTION OF LOCATION WITH RESPECT TO THE ETJ OF A MUNICIPALITY; H.C.D.D. APPROVAL; H.C.R.W. APPROVAL; H.C.H.D. APPROVAL;IRRIGATION DISTRICT APPROVAL; REVISION NOTES
2	WATER DISTRUBUTION AND SANITARY SEWER (OSSF) MAP, ENGINEERING REPORT (ENGLISH AND SPANISH VERSION), INCLUDING DESCRIPTION OF WATER AND WASTE WATER (OSSF) AND ENGINEER'S CERTIFICATION (ENGLISH AND SPANISH); SAMPLE OF LOG BORE FOR OSSF SYSTEM. TYPICAL WATER SERVICE CONNECTION; SUBDIVIDER CERTIFICATE AND STATEMENT
3	MAP OF TOPOGRAPHY & DRAINAGE WITH ENGINEER'S CERTIFICATION, REVISION NOTES, DRAINAGE REPORT INCLUDING DESCRIPTION OF DRAINAGE AND HOW IT WILL SERVE THIS DEVELOPMENT

PRINCIPAL CONTACTS:

	NAME:	ADDRESS:	CITY & ZIP	PHONE #/ FAX #:
OWNER:	SALVADOR CENTENO	P.O. BOX 881	LA BLANCA, 78558	287-7588 / -
OWNER:	ESPERANZA CENTENO	P.O. BOX 881	LA BLANCA, 78558	287-7588 / -
ENGINEER:	RAUL E. GARCIA	116 N. 12TH	EDINBURG, 78539	381-1061 / 381-1280
SURVEYOR:	RAUL E. GARCIA	116 N. 12TH	EDINBURG, 78539	381-1061 / 381-1280

SHEET NO. 1 OF 3 SHEETS

RIGHT OF WAY EASEMENT

KNOW ALL MEN BY THESE PRESENTS, that the undersigned, owners of the property shown on this plat, their successors, assigns, and transferees (hereinafter called "Grantor" whether one or more persons are named), in consideration of one dollar ($1.00) and other good and valuable consideration paid by North Alamo Water Supply Corporation, (hereinafter called "Grantee"), the receipt and sufficiency of which is hereby acknowledged, does hereby grant, bargain, sell, transfer, and convey to said Grantee, its successors, and assigns, an exclusive perpetual easement with the right to erect, construct, install and lay and thereafter use, operate, inspect, repair, maintain, replace, and remove water distribution lines and appurtenances over and across the lands shown on this plat, together with the right of ingress and egress over Grantor's adjacent lands for the purpose for which the above-mentioned rights are granted. The easement hereby granted shall not exceed 15' in width, and Grantee is hereby authorized to designate the course of the easement herein conveyed except that when the pipeline(s) is installed, the easement herein granted shall be limited to a strip of land 15' in width, the center line thereof being the pipeline installed.

In the event the easement hereby granted abuts on a public road and the city, county or state hereafter widens or relocates the public road so as to require the relocation of this water line as installed, grantor further grants to Grantee an additional easement over and across the land shown on this plat for the purpose of laterally relocating said water line as may be necessary to clear the road improvements, which easement hereby granted shall be limited to a strip of land 15' in width, the center line thereof being the pipeline as relocated.

The consideration recited herein shall constitute payment in full for all damages sustained by Grantor by reason of the installation, maintenance, repair, replacement and relocation of the structures referred to herein. This agreement together with other provisions of this grant shall constitute an easement for the benefit of the Grantee, its successors, and assigns. The Grantor covenants that it is the owner of the above-described lands and that said lands are free and clear of all encumbrances and liens except the following:

The easement conveyed herein was obtained or improved through Federal financial assistance. This easement is subject to the provisions of Title VI of the Civil Rights Act of 1964 and the regulations issued pursuant thereto for so long as the easement continues to be used for the same or similar purpose for which financial assistance was extended or for so long as the Grantee owns it, whichever is longer.

In witness whereof the said grantor executed this instrument this __________ day of ______________ 2009.

SALVADOR CENTENO
P.O. BOX 881
LA BLANCA, TEXAS 78558

ESPERANZA CENTENO
P.O. BOX 881
LA BLANCA, TEXAS 78558

THE STATE OF TEXAS
COUNTY OF HIDALGO
OWNER'S CERTIFICATION, DEDICATION, & ATTESTATION

I, SALVADOR CENTENO & ESPERANZA CENTENO AS OWNER OF THE 5.00 ACRE TRACT OF LAND ENCOMPASSED WITHIN THE PROPOSED SALVADOR ESTATES SUBDIVISION HEREBY SUBDIVIDE THE LAND AS DEPICTED IN THIS SUBDIVISION PLAT AND DEDICATE TO PUBLIC USE THE STREET AND EASEMENTS SHOWN HEREIN. I CERTIFY THAT I HAVE COMPLIED WITH THE REQUIREMENTS OF TEXAS LOCAL GOVERNMENT CODE §232.032 AND THAT

(A)THE WATER QUALITY AND CONNECTIONS TO THE LOTS WILL MEET THE MINIMUM STANDARDS;
(B)SEWER CONNECTIONS TO THE LOTS OR SEPTIC TANKS WILL MEET THE MINIMUM STATE STANDARDS;
(C)ELECTRICAL CONNECTIONS PROVIDED TO THE LOTS OR SEPTIC TANKS WILL MEET THE MINIMUM STATE STANDARDS;
(D)GAS CONNECTIONS, IF AVAILABLE, PROVIDED TO THE LOTS WILL MEET THE MINIMUM STATE STANDARDS;
I ATTEST THAT THE MATTERS ASSERTED IN THIS PLAT ARE TRUE AND COMPLETE.

SALVADOR CENTENO
P.O. BOX 881
LA BLANCA, TEXAS 78558

ESPERANZA CENTENO
P.O. BOX 881
LA BLANCA, TEXAS 78558

THE STATE OF TEXAS X
COUNTY OF HIDALGO X

BEFORE ME, THE UNDERSIGNED, A NOTARY PUBLIC IN AND FOR SAID COUNTY AND STATE, ON THIS DAY APPEARED SALVADOR CENTENO & ESPERANZA CENTENO, KNOWN TO ME TO BE THE PERSONS WHOSE NAMES ARE SUBSCRIBED TO THE FOREGOING INSTRUMENT, AND ACKNOWLEDGED TO ME THAT THEY EXECUTED THE SAME FOR THE PURPOSES AND CONSIDERATIONS THEREIN EXPRESSED.

GIVEN UNDER MY HAND AND SEAL OF OFFICE this the ________ day of __________,20__.

My Commission Expires: ____________ Notary Public in and for Hidalgo County, Texas

COUNTY CLERK'S RECORDING CERTIFICATE

I, ____________________, COUNTY CLERK OF HIDALGO COUNTY, CERTIFY THAT THE PLAT BEARING THIS CERTIFICATE WAS FILED FOR RECORD AT_____O'CLOCK__M, ON__________,____, AND WAS RECORDED IN INSTRUMENT #:____________OF THE MAP RECORDS OF HIDALGO COUNTY.

____

__________ HIDALGO COUNTY CLERK

HIDALGO COUNTY CERTIFICATE OF PLAT APPROVAL

I THE UNDERSIGNED CERTIFY THAT THIS PLAT OF SALVADOR ESTATES SUBDIVISION WAS REVIEWED AND APPROVED BY THE HIDALGO COUNTY RIGHT OF WAY DEPARTMENT ON__________, ______

HIDALGO COUNTY RIGHT OF WAY DIRECTOR   DATE

HIDALGO COUNTY CERTIFICATE OF PLAT APPROVAL

I THE UNDERSIGNED CERTIFY THAT THIS PLAT OF SALVADOR ESTATES SUBDIVISION WAS REVIEWED AND APPROVED BY THE HIDALGO COUNTY HEALTH DEPARTMENT ON__________, ______

HIDALGO COUNTY ASSISTANT CHIEF INSPECTOR   DATE

APPROVAL BY IRRIGATION DISTRICT #1:

THIS PLAT APPROVED BY HIDALGO COUNTY IRRIGATION DISTRICT No. 1, ON THIS____DAY OF __________A.D. 200__.

HIDALGO COUNTY IRRIGATION DISTRICT NO. ONE WILL NOT BE RESPONSIBLE FOR DRAINAGE OR DELIVERY OF WATER TO ANY LOT IN THIS SUBDIVISION. ALSO, THERE WILL NOT BE ANY PERMANENT STRUCTURES ON THE DISTRICT RIGHT-OF-WAYS AND/OR EASEMENTS.

NO IMPROVEMENTS OF ANY KIND SHALL BE PLACED UPON HCID #1 RIGHT-OF-WAYS OR EASEMENTS WITHOUT THE EXPRESSED WRITTEN PERMISSION OF THE HCID #1.

PRESIDENT   SECRETARY

APPROVAL BY DRAINAGE DISTRICT:

HIDALGO COUNTY DRAINAGE DISTRICT NO.1, HEREBY CERTIFIES THAT THE DRAINAGE PLANS FOR THIS SUBDIVISION COMPLY WITH THE MINIMUM STANDARDS OF THE DISTRICT ADOPTED UNDER TEXAS WATER CODE §49.211(C). THE DISTRICT HAS NOT REVIEWED AND DOES NOT CERTIFY THAT THE DRAINAGE STRUCTURES DESCRIBED ARE APPROPRIATE FOR THE SPECIFIC SUBDIVISION, BASED ON GENERALLY ACCEPTED ENGINEERING CRITERIA. IT IS THE RESPONSIBILITY OF THE DEVELOPER OF THE SUBDIVISION AND IT'S ENGINEER TO MAKE THESE DETERMINATIONS.

HIDALGO COUNTY DRAINAGE DISTRICT NO.1

BY: ____________________
DISTRICT MANAGER

HIDALGO COUNTY CERTIFICATE OF PLAT APPROVAL UNDER LOCAL GOVERNMENT CODE § 232.028(a)

WE, THE UNDERSIGNED CERTIFY THAT THIS PLAT OF THE SALVADOR ESTATES SUBDIVISION WAS REVIEWED AND APPROVED BY THE HIDALGO COUNTY COMMISSIONERS COURT ON__________, ______.

HIDALGO COUNTY JUDGE   DATE

ATTEST: ____________________
HIDALGO COUNTY CLERK   DATE

THE STATE OF TEXAS
COUNTY OF HIDALGO

I, RAUL E. GARCIA, REGISTERED PROFESSIONAL ENGINEER AND REGISTERED PROFESSIONAL LAND SURVEYOR IN THE STATE OF TEXAS, HEREBY CERTIFY THAT THIS PLAT IS TRUE AND CORRECTLY MADE AND IS PREPARED FROM AN ACTUAL SURVEY OF THE PROPERTY MADE UNDER MY SUPERVISION ON THE GROUND, AND FURTHER CERTIFY THAT PROPER ENGINEERING CONSIDERATION HAS BEEN APPLIED TO THIS PLAT.

REGISTERED PROFESSIONAL ENGINEER # 64790
REGISTERED PROFESSIONAL LAND SURVEYOR #4204   DATE