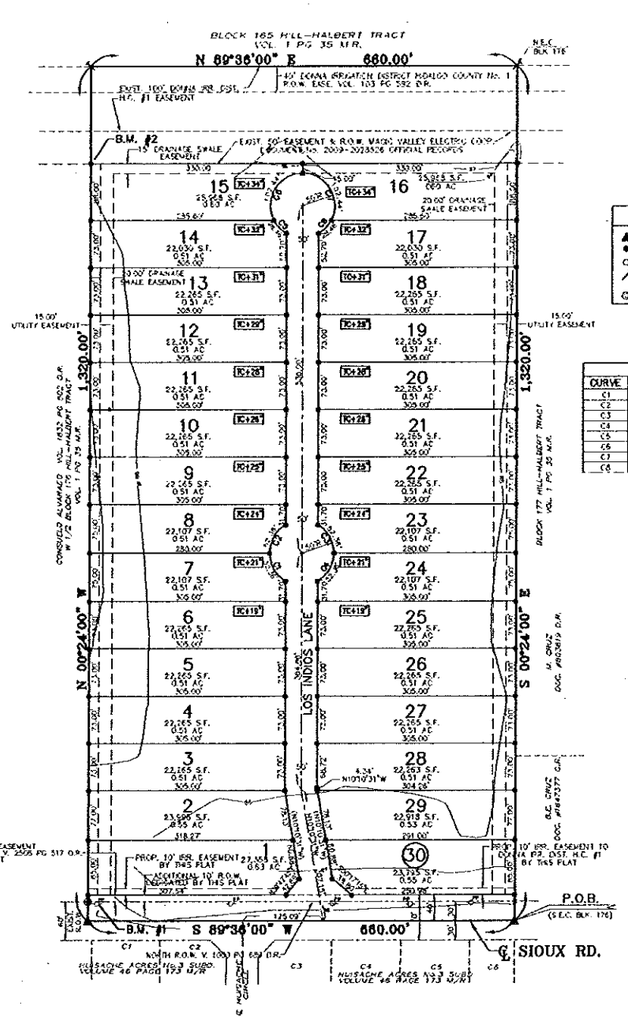

SCALE: 1"=100'

LEGEND

- ▲ – SPINDLE SET
- ● – 1/2 INCH IRON ROD SET
- ○ – 1/2 INCH IRON ROD FOUND
- ↗ – NO CORNER SET/FOUND, INSIDE IRR. CANAL
- ⊙ – 1/2 FOUND FENCE POST

CURVE TABLE

CURVE	LENGTH	RADIUS	DELTA	TANGENT	CHORD
C1	52.36	50.00	60°00'00"	28.87	50.00
C2	52.36	50.00	60°00'00"	28.87	50.00
C3	52.36	50.00	60°00'00"	28.87	50.00
C4	52.36	50.00	60°00'00"	28.87	50.00
C5	28.66	50.00	32°50'28"	14.63	28.28
C6	102.44	50.00	117°23'16"	82.21	85.44
C7	102.44	50.00	117°23'16"	82.21	85.44
C8	28.66	50.00	32°50'28"	14.63	28.28

GENERAL PLAT NOTES:

1. MINIMUM FINISH FLOOR ELEVATION SHALL BE AT 18" ABOVE THE CENTER LINE(CL) OF THE ROAD WHEN MEASURED AT THE CENTER FRONT OF ALL THE LOTS OR AS NOTED ON THE PLAT. ELEVATION CERTIFICATE MAY BE REQUIRED FOR LOTS LOCATED OUTSIDE A DESIGNATED FLOOD ZONE AT THE TIME FOR APPLICATION FOR CONSTRUCTION TO VERIFY PRE AND POST CONSTRUCTION FINISH FLOOR ELEVATIONS AN ELEVATION CERTIFICATE SHALL BE REQUIRED FOR ALL LOTS WITHIN A DESIGNATED FLOOD ZONE AT THE TIME FOR A DEVELOPMENT PERMIT APPLICATION.

2. THIS SUBDIVISION IS LOCATED IN ZONE "C" (AREAS OF MINIMAL FLOODING-NO SHADING) AND AREAS DETERMINED TO BE OUTSIDE 500-YEAR FLOOD PLAIN.

   FEMA FLOOD INSURANCE RATE MAPS
   COMMUNITY PANEL No. 480334 0425 C REVISED NOV. 16, 1982.

   CONSTRUCTION OF RESIDENTIAL HOUSING WITHIN ANY AREA OF THE SUBDIVISION THAT IS IN THE 100-YEAR FLOOD PLAIN IS PROHIBITED UNLESS THE HOUSING QUALIFIES FOR INSURANCE UNDER THE NATIONAL FLOOD INSURANCE ACT OF 1968 (42 U.S.C. SECTIONS 4001 THROUGH 4127).

3. MINIMUM BUILDING SETBACKS ARE AS FOLLOWS:

   (A.) FRONT: SHALL BE 25 FEET

   (B.) REAR — 35 FEET
   SIDE -- 6 FEET OR EASEMENT WHICHEVER IS GREATER.
   SIDE CORNER – 15 FEET OR EASEMENTS WHICHEVER IS GREATER IN ALL CASES.

4. B.M. #1 = ELEV. 53.55 (NAVD 1988): A NAIL IN AN EXIST. POWER POLE. AT THE S.W. OF THIS SUBDIVISION.
   B.M. #2 = ELEV. 55.64 (NAVD 1988): TOP OF THE IRON ROD SET AT THE N.W. CORNER OF LOT 15.

5. GENERAL NOTE FOR SINGLE FAMILY RESIDENCES
   NO MORE THAN ONE SINGLE-FAMILY DETACHED DWELLING SHALL BE LOCATED ON EACH LOT. THIS MUST BE STIPULATED ON ALL DEEDS AND CONTRACTS FOR DEEDS (ANY OTHER USE SHALL REQUIRE PLANNING DEPARTMENT, OFFICE OF ENVIRONMENTAL COMPLIANCE, HEALTH DEPARTMENT AND FIRE MARSHALL APPROVAL). APPLICATIONS FOR CONSTRUCTION ARE REQUIRED PRIOR TO OCCUPYING THE LOT. ONLY LOTS 1 AND 30 ARE ALLOWED FOR POSSIBLE COMMERCIAL USE. AND THE OFF-STREET PARKING LOT SITE PLAN IS REQUIRED. NO COMMERCIAL USE SHALL BE ALLOWED ON ALL INTERNAL LOTS 2 THRU 29.

6. NO STRUCTURE SHALL BE PERMITTED OVER ANY EASEMENT. EASEMENT SHALL BE KEPT CLEAR OF FENCES, BUILDINGS, SHEDS, SHRUBS, TREES, AND OTHER PLANTINGS (EXCEPT LOW, LESS THAN 18" MATURE HEIGHT, GROUND COVER, GRASS, OR FLOWERS) AND OTHER OBSTRUCTIONS THAT WOULD INTERFERE WITH THE OPERATIONS AND MAINTENANCE OF THE EASEMENT.

7. EACH PURCHASED CONTRACT MADE BETWEEN A SUBDIVIDER AND PURCHASER OF A LOT IN THIS SUBDIVISION SHALL CONTAIN A STATEMENT DESCRIBING HOW AND WHEN WATER, SEWER ELECTRICITY, AND GAS SERVICES WILL BE MADE AVAILABLE TO THE SUBDIVISION.

8. CORNER MARKERS, CONSISTING OF A ONE-HALF (1/2) INCH STEEL ROD 18 INCHES IN LENGTH, WITH PLASTIC CAP STAMPED "RIO DELTA SURVEYING", HAVE BEEN DRIVEN FLUSH WITH THE GROUND SURFACE TO MARK THE CORNERS OF ALL LOTS.

9. DONNA IRR. DIST. H.C. #1 IS IN CHARGE OF THE IRR. AND DRAINAGE DITCH & MAINTENANCE.

10. ALL CONSTRUCTION SHALL COMPLY WITH STORM WATER POLLUTION PREVENTION PLAN (SWPP) REQUIREMENTS.

11. DRAINAGE: IN ACCORDANCE WITH THE HIDALGO COUNTY DRAINAGE DISTRICT No. 1 AND HIDALGO COUNTY REQUIREMENTS, THIS DEVELOPMENT WILL BE REQUIRED TO OBTAIN A TOTAL OF 39.926 CUBIC-FEET/1.141 ACRE-FEET OR 1,245 CUBIC FEET FOR LOT) OF STORM WATER RUNOFF. DRAINAGE PETITION IN ACCORDANCE WITH THE LOCAL REQUIREMENTS WILL BE ACCOMPLISHED AS FOLLOWS: (SEE SHEET No. 3 FOR STORM SEWER IMPROVEMENTS).

12. ALL PUBLIC UTILITIES EASEMENTS DEDICATED BY THIS PLAT SHALL BE MINIMUM WIDTH OF 15.00 FEET AS PER THE HIDALGO COUNTY MODEL SUBDIVISION RULES. BY SIGNING THIS PLAT THE DEVELOPER AND ENGINEER CERTIFY THAT ALL OTHER EASEMENTS SHOWN COMPLY WITH THE SIZE REQUIRED BY EACH UTILITY PROVIDER OCCUPYING AN EASEMENT.

13. KYMBEL W. BENNETT , THE OWNER & SUBDIVIDER OF LOS INDIOS ESTATES , RESERVES AN EASEMENT UPON EACH LOT FOR THE PURPOSE OF INSTALLING AN APPROVED OSSF ON THE LOT AS DESCRIBED ON SHEET No. 2 OF THIS PLAT.

14. SEPTIC TANK NOTES:
    ONSITE SEWAGE FACILITIES (OSSF) NOTE: THIS SUBDIVISION SHALL USE ON-SITE SEWAGE FACILITIES IN ACCORDANCE WITH TCEQ AND HIDALGO COUNTY REGULATIONS FOR SEWAGE DISPOSAL. THE SUBDIVIDER IS RESPONSIBLE FOR PROVIDING AN OSSF ON ALL LOTS.
    A. OSSF SYSTEM IS BEING DESIGNED FOR DISPOSAL OF DOMESTIC SEWERAGE ONLY. A SEPARATE DESIGN SHALL BE SUBMITTED FOR COMMERCIAL USE.
    B. EACH LOT ON THIS PLAT COMPLIES WITH THE MINIMUM 21,780 SQUARE FEET LOT AREA WITH POTABLE WATER SUPPLY.
    C. OSSF SYSTEM SHALL REQUIRE INSPECTION AND APPROVAL BY HIDALGO COUNTY AUTHORIZED DEPARTMENT.
    D. SOIL ANALYSIS HAVE BEEN SUBMITTED TO THE AUTHORIZED HIDALGO COUNTY DEPARTMENT AND EXCERPTS MAY BE ALSO SEEN ON THE UTILITY LAYOUT FOR THIS SUBDIVISION AS SUBMITTED TO THE HIDALGO COUNTY PLANNING DEPARTMENT. THE ENGINEER HAS DETERMINED THAT THE SOIL IS SUITABLE FOR A STANDARD SEPTIC TANK AND ABSORPTIVE DRAINFIELD SYSTEM.
    E. APPROVED "OSSF" PERMIT APPLICATION IS REQUIRED INCLUDING INDIVIDUAL LOT PLANNING MATERIALS PRIOR TO OCCUPYING A LOT.

15. NO FILL OR PERMANENT STRUCTURES SHALL BE ALLOWED WITHIN ANY SWALE OR UTILITY EASEMENTS.
    EACH DRAINAGE EASEMENT SHALL BE KEPT CLEAR OF FENCES, BUILDINGS, PLANTINGS, AND OTHER OBSTRUCTIONS THAT WOULD INTERFERE WITH THE OPERATION AND MAINTENANCE OF THE DRAINAGE SWALES. LOT OWNER SHALL BE RESPONSIBLE FOR THE MAINTENANCE OF DRAINAGE SWALE.

16. THERE ARE NO WATER WELLS WITHIN 150 FEET FROM THE BOUNDARIES OF THIS SUBDIVISION AT THE TIME OF THE SURVEY.

HIDALGO COUNTY
CERTIFICATE OF PLAT APPROVAL
I THE UNDERSIGNED CERTIFY THAT THIS PLAT OF LOS INDIOS ESTATES SUBDIVISION WAS REVIEWED AND APPROVED BY THE HIDALGO COUNTY RIGHT OF WAY DEPARTMENT ON _____ _____.

HIDALGO COUNTY RIGHT OF WAY DIRECTOR _____ DATE _____

HIDALGO COUNTY
CERTIFICATE OF PLAT APPROVAL
I THE UNDERSIGNED CERTIFY THAT THIS PLAT OF LOS INDIOS ESTATES SUBDIVISION WAS REVIEWED AND APPROVED BY THE HIDALGO COUNTY HEALTH DEPARTMENT ON _____ _____.

HIDALGO COUNTY ENVIRONMENTAL HEALTH DIVISION MANAGER _____ DATE _____

FILED FOR RECORD IN
HIDALGO COUNTY
ARTURO GUAJARDO, JR.
HIDALGO COUNTY CLERK

ON: _____ AT _____ AM/PM

INSTRUMENT NUMBER _____
OF THE MAP RECORDS OF HIDALGO COUNTY, TEXAS

By: _____ DEPUTY

17. A 6' CHAIN-LINK FENCE TO BE INSTALLED BY THE DEVELOPER AT THE TIME OF DEVELOPMENT ALONG THE NORTH SIDE OF LOTS 15 AND 16.

18. ALL LOTS IN LOS INDIOS ESTATES ARE HEREBY GRANTED A "DRAINAGE SWALE EASEMENT" WITH RESPECT TO SURFACE WATER RUN-OFF FROM ALL LOTS IN LOS INDIOS ESTATES TO THE AREA DEPICTED ON THE SUBDIVISION PLAT AS THE "DRAINAGE SWALE" AREAS. LOT OWNERS OF LOS INDIOS ESTATES THEIR ASSIGNS AND ANY SUBSEQUENT OWNER OF THE REAL PROPERTY DESCRIBED ON THE SUBDIVISION PLAT ARE RESPONSIBLE FOR THE MAINTENANCE OF THE DRAINAGE SWALES. THE COUNTY OF HIDALGO, TEXAS("COUNTY"), AND THE HIDALGO COUNTY DRAINAGE DISTRICT NUMBER 1 ("DRAINAGE DISTRICT") MAY ENFORCE THIS PLAT NOTE BY INJUNCTION OR ANY OTHER REMEDY PROVIDED BY LAW, AND THE COUNTY AND/OR THE DRAINAGE DISTRICT ARE ALSO ENTITLED TO RECOVER ALL ENFORCEMENT COSTS AND/OR MAINTENANCE COSTS FROM THE LOT OWNERS IN VIOLATION IN THE EVENT THE DRAINAGE SWALES DEPICTED ON THE SUBDIVISION PLAT ARE NO LONGER NECESSARY FOR DRAINAGE OF THE LOTS COMPRISING LOS INDIOS ESTATES BECAUSE AN ALTERNATE DRAINAGE SYSTEM, CONSTRUCTED AND MAINTAINED BY POLITICAL SUBDIVISION IN ACCORDANCE WITH ALL APPLICABLE STATE AND LOCAL LAWS AND REGULATIONS, IS FULLY OPERATIONAL AND ACTUALLY SERVICING ALL THE LOTS IN LOS INDIOS ESTATES. THE COUNTY AND THE DRAINAGE DISTRICT ARE HEREBY GRANTED THE RIGHT AND THE AUTHORITY(AND EACH LOT OWNER, BY THE ACCEPTANCE OF A DEED TO LOT IN LOS INDIOS ESTATES ACKNOWLEDGES AND AGREES THAT THE COUNTY AND THE DRAINAGE DISTRICT HAS THE RIGHT AND AUTHORITY), TO RELEASE THE DRAINAGE EASEMENT BEFORE(IN THE DRAINAGE SWALES PURSUANT TO THIS PLAT NOTE, BY AN INSTRUMENT IN WRITING RECORDED IN THE OFFICIAL RECORDS, HIDALGO COUNTY, TEXAS.

19. NO ACCESS SHALL BE ALLOWED FROM SIOUX ROAD OUTO LOTS 1 & 30 UNLESS SAID LOTS ARE FOR COMMERCIAL USE ONLY. IF THE AFOREMENTIONED LOTS ARE UTILIZED FOR COMMERCIAL USE, THEN THE LOT OWNER SHALL BE REQUIRED TO INSTALL A BUFFER FENCE ABUTTING ALL RESIDENTIAL LOTS.

METES AND BOUNDS

THE EAST 20 ACRES OF BLOCK 176, HILL-HALBERT TRACT OUT OF EL GATO AND LA BLANCA GRANTS, HIDALGO COUNTY, TEXAS AS PER MAP RECORDED IN VOLUME 1 PAGE 35 MAP RECORDS OF HIDALGO COUNTY, TEXAS SAID EAST 20 ACRES BEING MORE PARTICULARLY DESCRIBED BY METES AND BOUNDS AS FOLLOWS:

COMMENCING AT A COTTON PICKER SPINDLE SET AT THE SOUTHEAST CORNER OF TRACT 176 FOR THE SOUTHEAST CORNER OF THIS TRACT OF LAND AND THE POINT OF BEGINNING;

THENCE SOUTH 89°36'00" WEST, WITH THE SOUTH LINE OF SAID BLOCK 176, A DISTANCE OF 660.00 FEET TO A COTTON PICKER SPINDLE SET FOR THE SOUTHWEST CORNER OF THIS TRACT OF LAND;

THENCE NORTH 00°24'00" WEST, AT 30.00 FEET FOUND A FENCE POST AND PASS THE NORTH RIGHT-OF-WAY LINE OF SIOUX ROAD, AT 1,310.00 FEET PASS A 1" IRON ROD SET AT THE SOUTH LINE OF A 50 FOOT M.V.E.C. EASEMENT, AT 1,320.00 FEET IN ALL TO THE NORTH LINE OF SAID TRACT 176, FOR THE NORTHWEST CORNER OF THIS TRACT OF LAND;

THENCE NORTH 89°36'00" EAST, WITH SAID NORTH LINE, A DISTANCE OF 660.00 FEET TO THE NORTHEAST CORNER OF TRACT 176 FOR THE NORTHEAST CORNER OF THIS TRACT OF LAND;

THENCE SOUTH 00°24'00" EAST, WITH THE EAST LINE OF SAID TRACT 176, AT 1310.0 FEET PASS A 1" IRON ROD SET AT THE SOUTH LINE OF SAID M.V.E.C. EASEMENT AT 1,320.00 FEET PASS A ½" I.R. FOUND FOR THE NORTH RIGHT-OF-WAY LINE OF SIOUX ROAD, AT 1,320.00 FEET IN ALL TO THE POINT OF BEGINNING, CONTAINING 20.00 ACRES OF LAND MORE OR LESS.

RIGHT OF WAY EASEMENT

KNOW ALL MEN BY THESE PRESENTS, that the undersigned, owners of the property shown on this plat, their successors, assigns, and transferees (hereinafter called "Grantor") whether one or more persons are named, in consideration of one dollar ($1.00) and other good and valuable consideration paid by North Alamo Water Supply Corporation, (hereinafter called "Grantee"), the receipt and sufficiency of which is hereby acknowledged, does hereby grant, bargain, sell, transfer, and convey to said Grantee, its successors, and assigns, an exclusive perpetual easement with the right to erect, construct, install and lay thereafter use, operate, inspect, repair maintain, replace, and remove water distribution lines and appurtenances over and across the lands shown on this plat, together with the right of ingress and egress over Grantor's adjacent lands for the purpose for which the above mentioned rights are granted. The easement hereby granted shall not exceed 15' in width, and Grantee is hereby authorized to designate the course of the easement herein conveyed except that when the pipeline(s) is installed, the easement herein granted shall be limited to a strip of land 15' in width, the center line thereof being the pipeline installed.

In the event the easement hereby granted abuts on a public road and the city, county or state hereafter widens or relocates the public road so as to require the relocation of the water line as installed, Grantor further grants to Grantee an additional easement over and across the land shown on this plat for the purpose of laterally relocating said water line as may be necessary to clear the road. Improvements which easement hereby granted shall be limited to a strip of land 15' in width, the center line thereof being the pipeline as relocated.

The consideration recited herein shall constitute payment in full for all damages sustained by Grantor by reason of the installation, maintenance, repair, replacement and relocation of the structures referred to herein. This agreement together with other provisions of this grant shall constitute an easement for the benefit of the Grantee, its successors, and assigns. The Grantor covenants that it is the owner of the above-described lands and that said lands are free and clear of all encumbrances and liens except the following:

The easement conveyed herein was obtained or improved through Federal financial assistance. This easement is subject to the provisions of Title VI of the Civil Rights Act of 1964 and the regulations issued pursuant thereto for so long as the easement continues to be used for the same or similar purpose for which financial assistance was extended or for so long as the Grantee owns it, whichever is longer.

IN WITNESS WHEREOF the said Grantor executed this instrument this___ day of _____ 20____.

KYMBEL W. BENNETT, PRESIDENT
P.O. BOX 365
LA BLANCA ROAD, TX 78558

STATE OF TEXAS
COUNTY OF HIDALGO
THIS SUBDIVISION PLAT OF LOS INDIOS ESTATES SUBDIVISION HAS BEEN SUBMITTED TO AND CONSIDERED BY THE PLANNING AND ZONING COMMISSION OF THE CITY OF DONNA, TEXAS AND IS HEREBY APPROVED BY SUCH COMMISSION.

DATED THIS _____ DAY OF _____ A.D.,_____

_____
CHAIRMAN

SHEET 1 OF 3

PLAT
OF
LOS INDIOS ESTATES
SUBDIVISION

THE EAST 20 ACRES OF BLOCK 176, HILL-HALBERT TRACT OUT OF EL GATO AND LA BLANCA GRANTS, HIDALGO COUNTY, TEXAS AS PER MAP RECORDED IN VOLUME 1 PAGE 35 MAP RECORDS OF HIDALGO COUNTY, TEXAS

PREPARED BY: K K ENGINEERING CONSULTANT
DATE: JANUARY, 2012

STATE OF TEXAS
COUNTY OF HIDALGO
OWNER'S DEDICATION, CERTIFICATION, AND ATTESTATION

THE BOY VENTURES LTD.,
AS OWNER OF THE 20.00 ACRES TRACT OF LAND ENCOMPASSED WITHIN THE PROPOSED LOS INDIOS ESTATES, SUBDIVISION HEREBY SUBDIVIDE THE LAND AS DEPICTED IN THIS SUBDIVISION PLAT AND DEDICATE TO PUBLIC USE OF STREETS, PARK, AND EASEMENTS SHOWN HEREIN.

I CERTIFY THAT I HAVE COMPLIED WITH THE REQUIREMENTS OF TEXAS LOCAL GOVERNMENT CODE §232.032 AND THAT;

(A) THE WATER QUALITY AND CONNECTIONS TO THE LOTS MEET, OR WILL MEET, THE MINIMUM STATE STANDARDS;
(B) SEWER CONNECTIONS TO THE LOTS ON SEPTIC TANKS MEET, OR WILL MEET, THE MINIMUM REQUIREMENTS OF STATE STANDARDS;
(C) ELECTRICAL CONNECTIONS PROVIDED TO THE LOTS MEET, OR WILL MEET, THE MINIMUM STATE STANDARDS; AND
(D) GAS CONNECTIONS, IF AVAILABLE, PROVIDED TO THE THE LOTS MEET, OR WILL MEET, THE MINIMUM STATE STANDARDS
I ATTEST THAT THE MATTERS ASSERTED IN THIS PLAT ARE TRUE AND COMPLETE.

_____
OWNER: KYMBEL W. BENNETT, PRESIDENT
THE BOY VENTURES LTD., A TX. L.P.; B.C. BENNETT-FLORES INVESTMENTS, CO., LLC A TX. LL. CO.; & ITS: GENERAL PARTNER
P.O. BOX 365
LA BLANCA, TX 78558

STATE OF TEXAS
COUNTY OF HIDALGO
BEFORE ME, THE UNDERSIGNED AUTHORITY ON THIS DAY PERSONALLY APPEARED KYMBEL W. BENNETT KNOWN TO ME TO BE THE PERSON (S) WHOSE NAME (S) IS (ARE) SUBSCRIBED TO THE FOREGOING INSTRUMENT AND ACKNOWLEDGED TO ME THAT HE (THEY) EXECUTED THE SAME FOR THE PURPOSES AND CONSIDERATIONS THEREIN EXPRESSED AND IN THE CAPACITY THEREIN STATED

GIVEN UNDER MY HAND AND SEAL OF OFFICE, THIS THE _____DAY OF_____20 _____.

_____
NOTARY PUBLIC IN AND FOR THE STATE OF TEXAS
MY COMMISSION EXPIRES

ATTEST: _____ _____
SECRETARY MAYOR, CITY OF DONNA, TEXAS.

THIS PLAT APPROVED BY DONNA IRRIGATION DISTRICT ON THIS_____ DAY OF _____, 20____.

_____ _____
PRESIDENT SECRETARY

HIDALGO COUNTY
CERTIFICATE OF PLAT APPROVAL
UNDER LOCAL GOVERNMENT CODE § 232.028(a)
WE THE UNDERSIGNED CERTIFY that this plat of the LOS INDIOS ESTATES SUBDIVISION was reviewed and approved by the Hidalgo County Commissioners Court on _____ _____.

Hidalgo County Judge _____ Date _____
ATTEST:
Hidalgo County Clerk _____ Date _____

HIDALGO COUNTY DRAINAGE DISTRICT No. 1 HEREBY CERTIFIES THAT THE DRAINAGE PLANS FOR THIS SUBDIVISION COMPLY WITH THE MINIMUM STANDARDS OF THE DISTRICT ADOPTED UNDER TEX. WATER CODE §49.211(C). THE DISTRICT HAS NOT REVIEWED AND DOES NOT CERTIFY THAT THE DRAINAGE STRUCTURES DESIGNED ARE APPROPRIATE FOR THE SPECIFIC SUBDIVISION, BASED ON GENERALLY ACCEPTED ENGINEERING CRITERIA. IT IS THE RESPONSIBILITY OF THE DEVELOPER OF THE SUBDIVISION AND ITS ENGINEER TO MAKE THESE DETERMINATIONS.

HIDALGO COUNTY DRAINAGE DISTRICT No. 1

By: _____
_____

STATE OF TEXAS
COUNTY OF HIDALGO
I, KAMBIZ S. KHADEMI, A REGISTERED PROFESSIONAL ENGINEER IN THE STATE OF TEXAS, HEREBY CERTIFY THAT PROPER ENGINEERING CONSIDERATION HAS BEEN GIVEN TO THIS PLAT.

KAMBIZ S. KHADEMI, P.E.
REG. PROFESSIONAL ENGINEER No. 57767
5-24-12

STATE OF TEXAS
KAMBIZ S. KHADEMI
57767
REGISTERED PROFESSIONAL ENGINEER

STATE OF TEXAS
COUNTY OF HIDALGO
I, THE UNDERSIGNED, A REGISTERED PROFESSIONAL LAND SURVEYOR IN THE STATE OF TEXAS, DO HEREBY CERTIFY THAT THE ABOVE PLAT AND DESCRIPTION OF THE LOS INDIOS ESTATES SUBDIVISION WAS PREPARED FROM A SURVEY OF THE PROPERTY MADE ON THE GROUND UNDER MY SUPERVISION.

_____ _____
JOSE MARIO GONZALEZ DATE
REGISTERED PROFESSIONAL LAND SURVEYOR NO. 5571
RIO DELTA SURVEYING
24583 FM88
MONTE ALTO, TX 78538

STATE OF TEXAS
JOSE MARIO GONZALEZ
5571
REGISTERED PROFESSIONAL LAND SURVEYOR

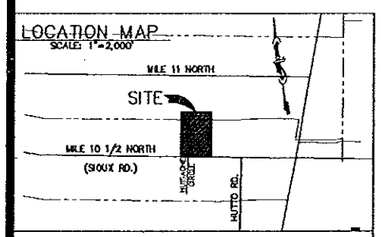

INDEX TO SHEETS OF LOS INDIOS ESTATES SUBDIVISION

SHEET 1	HEADING, INDEX, LOCATION MAP, AND ETJ, PRINCIPAL CONTACTS; PLAT WITH LOT, STREETS, AND EASEMENT DESIGNATIONS; LEGAL DESCRIPTION (METES AND BOUNDS); SURVEYOR'S AND ENGINEER'S CERTIFICATION, PLAT NOTES, AND RESTRICTIONS, OWNER'S DEDICATION, CERTIFICATION, AND ATTESTATION, CITY APPROVAL CERTIFICATE, COUNTY CLERK'S RECORDING CERTIFICATE, HIDALGO COUNTY, CERTIFICATE OF PLAT APPROVAL; DESCRIPTION OF LOCATION OF SUBDIVISION WITH RESPECT TO THE CITY OF A MUNICIPALITY AND DESIGNATE THE PRECINCT THE PROJECT IS SITUATED. H.C.D.D. NO. 1 CERTIFICATION, DONNA IRRIGATION DISTRICT H.C. #1, HC ROW AND HCHD. REVISION NOTES
SHEET 2	WATER DISTRIBUTION AND SANITARY SEWER MAP, TYPICAL WATER SERVICE CONNECTION, REVISION NOTES, ENGINEERING REPORT (ENGLISH AND SPANISH VERSIONS), BUILDING DESCRIPTION OF WATER AND WASTE WATER AND ENGINEER'S CERTIFICATION (ENGLISH AND SPANISH VERSIONS), OWNER'S DEDICATION, CERTIFICATION, AND ATTESTATION.
SHEET 3	WATER DISTRIBUTION AND SANITARY SEWER MAP, TYPICAL WATER SERVICE CONNECTION, DRAINAGE REPORT INCLUDING DESCRIPTION OF DRAINAGE AND HOW IT WILL SERVE THIS DEVELOPMENT, MAP OF TOPOGRAPHIC AND DRAINAGE, AND ENGINEER'S CERTIFICATION, REVISION NOTES, & CONSTRUCTION DETAILS.

LOCATION OF SUBDIVISION WITH RESPECT TO THE EXTRATERRITORIAL JURISDICTION OF A MUNICIPALITY:
LOS INDIOS ESTATES IS LOCATED APPROX. 800' WEST OF HUTTO RD. ON THE NORTH SIDE OF SIOUX RD.
THE ONLY NEARBY MUNICIPALITY IS NTE CITY OF DONNA, ACCORDING TO THE OFFICIAL MAP IN THE OFFICES OF THE SECRETARY OF THE CITY OF DONNA(POPULATION 13,438) AND HIDALGO COUNTY PLANNING DEPARTMENT. THIS SUBDIVISION LIES IN A 1 1/2 MILE EXTRATERRITORIAL JURISDICTION (ETJ) OF THE CITY OF DONNA. LOCAL GOVERNMENT CODE 212.001 PRECINCT, No. 1.

PRINCIPAL CONTACTS:

	Name	Address	City & Zip	Phone	Fax
OWNER:	KYMBEL W. BENNETT, BENNETT-FLORES INVESTMENTS, LLC.	P.O. BOX 365	LA BLANCA 78558	(956) 464-4431	(956) 464-2597
ENGINEER:	KAMBIZ S. KHADEMI, P.E.	410 E. DOVE AVE.	McALLEN 78504	(956) 630-2125	(956) 630-2219
SURVEYOR:	JOSE MARIO GONZALEZ, R.P.L.S.	24583 FM88	MONTE ALTO 78538	(956) 380-5154	(956) 380-5156

K K Engineering Consultant
GENERAL PROFESSIONAL CIVIL ENGINEERING SERVICES
410 E. DOVE (TBPE REGISTRATION #F-1334)
P.O. BOX 3412 McALLEN, TEXAS 78502
(956) 630-2125 FAX (956) 630-2219