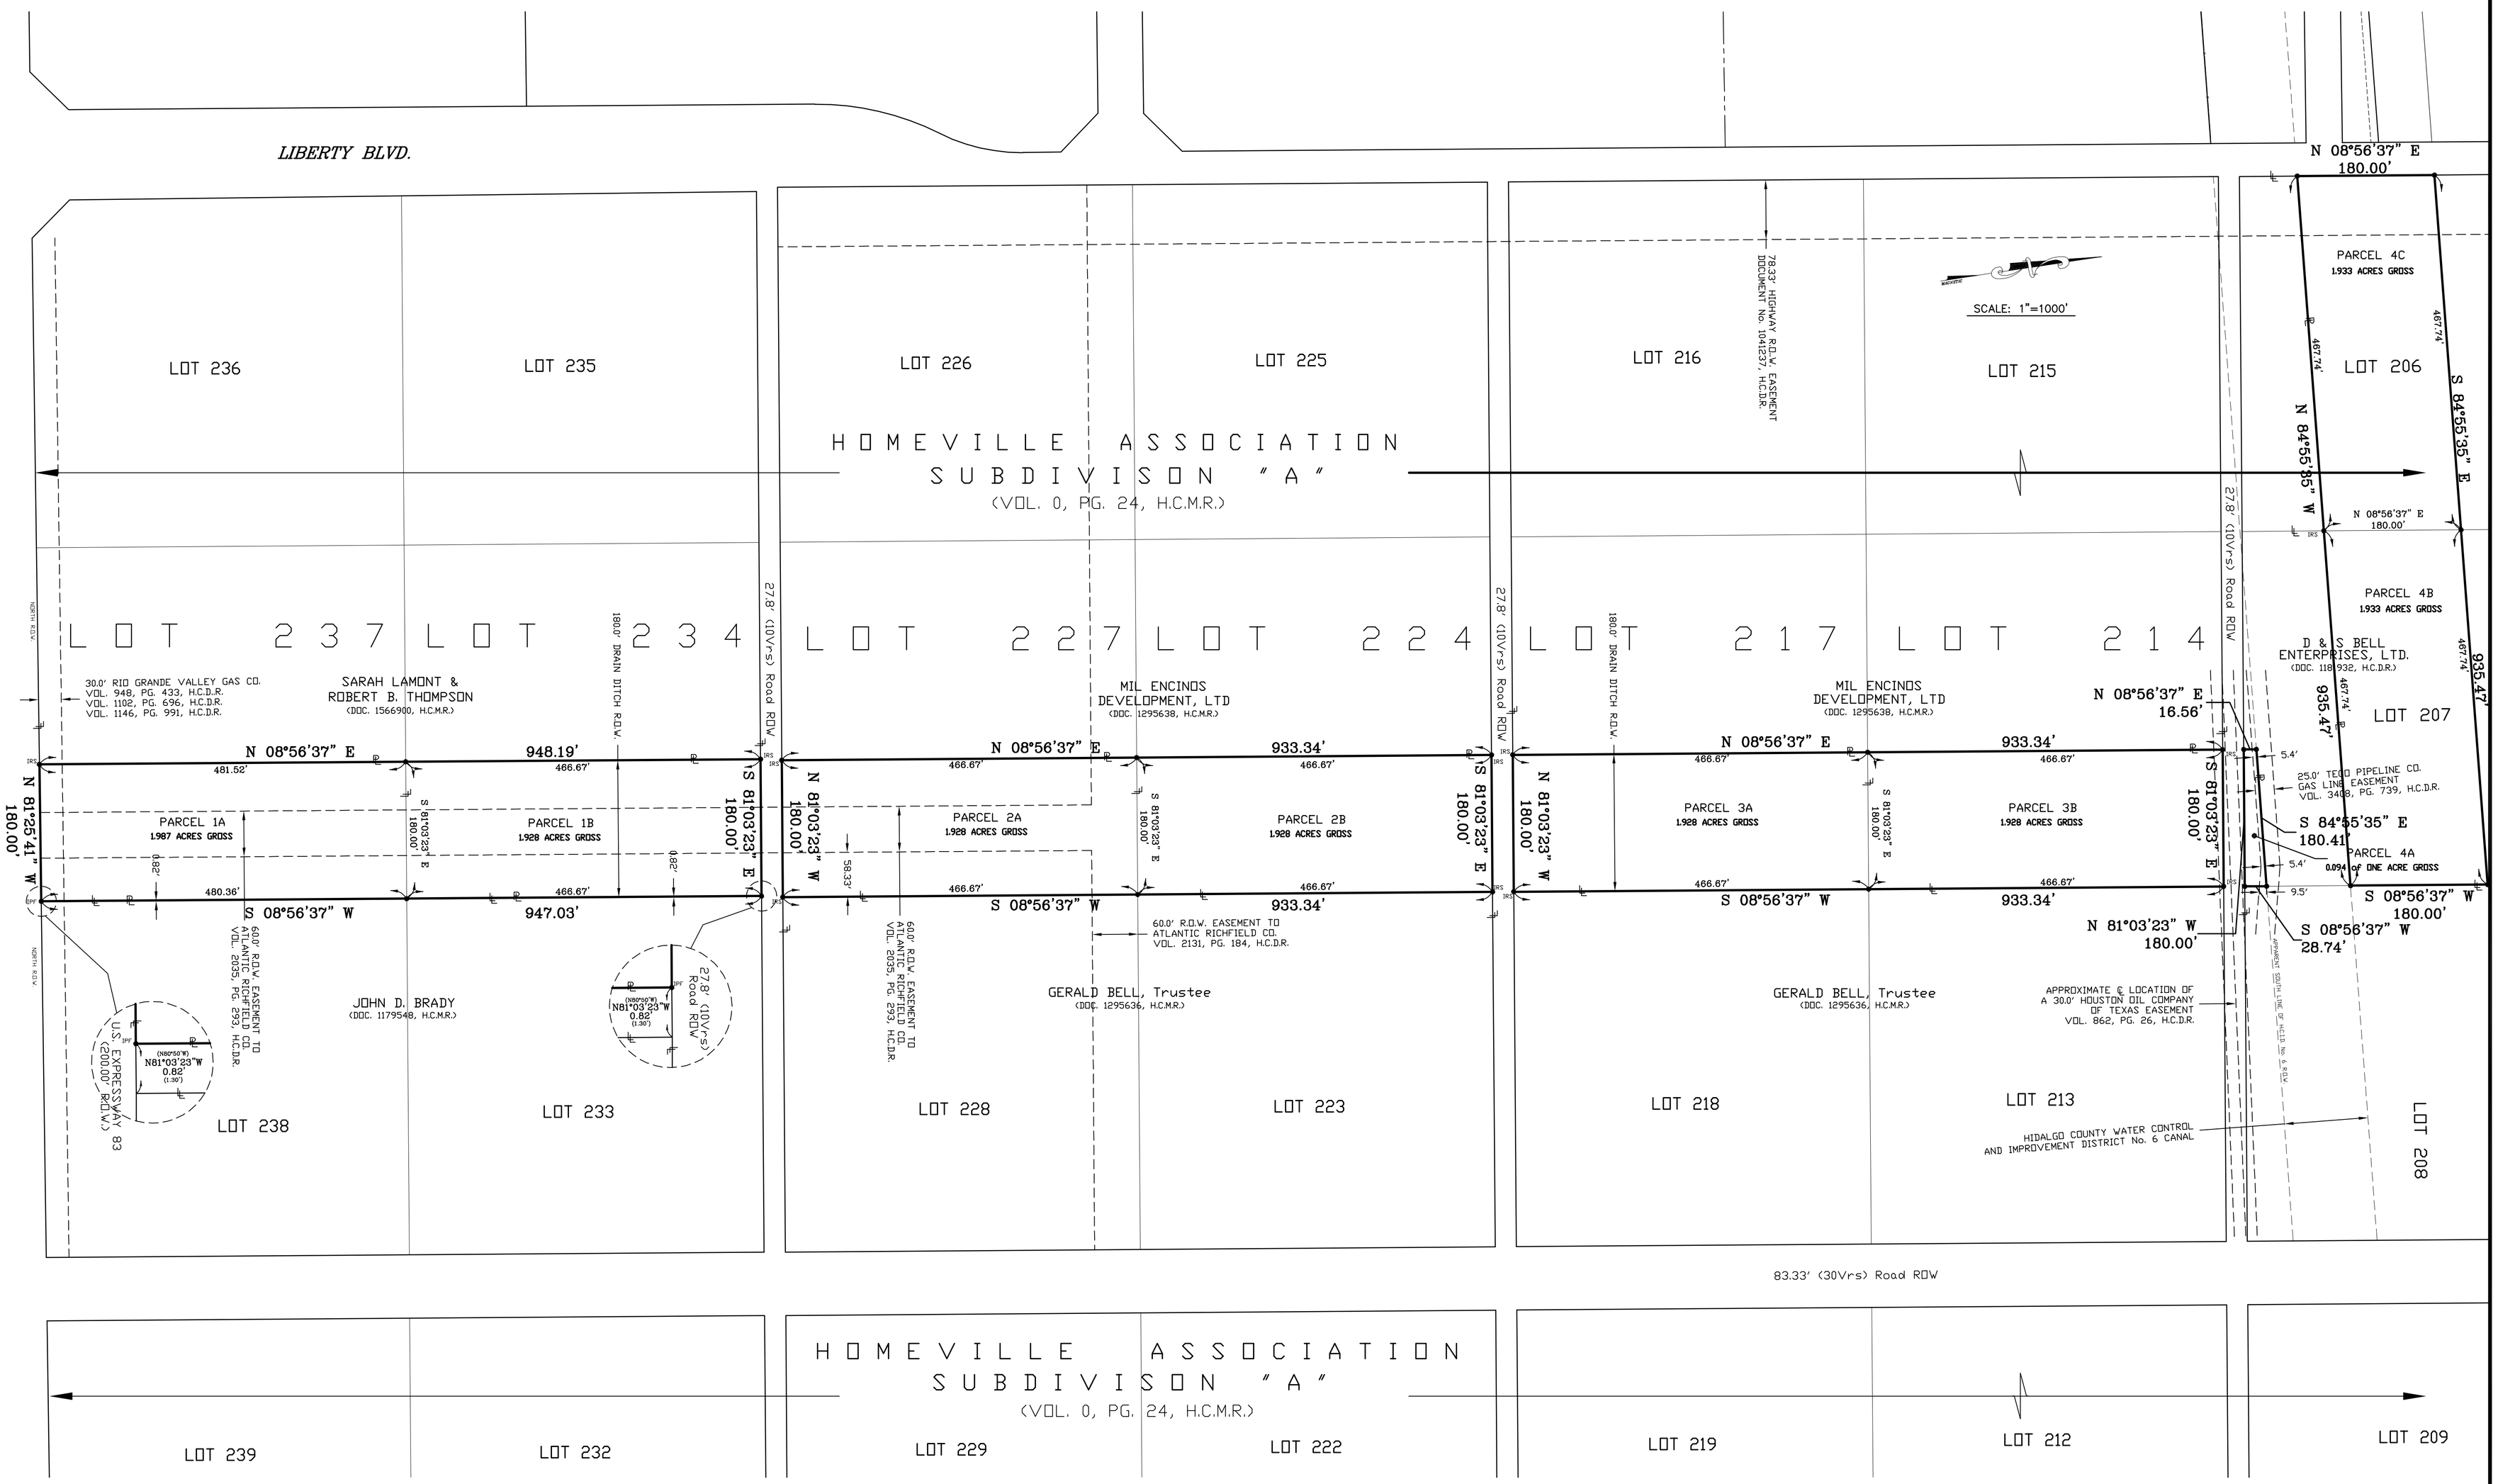

REVISIONS		
	PROJECT NO.	120701
	DATE	MARCH, 2013
	DRAWN BY	P.GONZALEZ
	CHK. BY	J.H.

JAVIER HINOJOSA ENGINEERING
CONSULTING ENGINEERS
416 E. DOVE AVENUE McALLEN, TEXAS 78504
PHONE (956) 668-1588
javhin@rgv.rr.com
TBPE FIRM NUMBER F-1295

PROPOSED R.O.W. MAP

PEÑITAS DRAIN

HIDALGO COUNTY PRECINCT No.3

SHEET 1 OF 1 SHEETS

120701

S:\2012\Peñitas\Grading Plans\Peñitas Drainage Project\dwg\PenitasROW Map.dwg, 3/13/2013 2:50:59 PM, PDF995