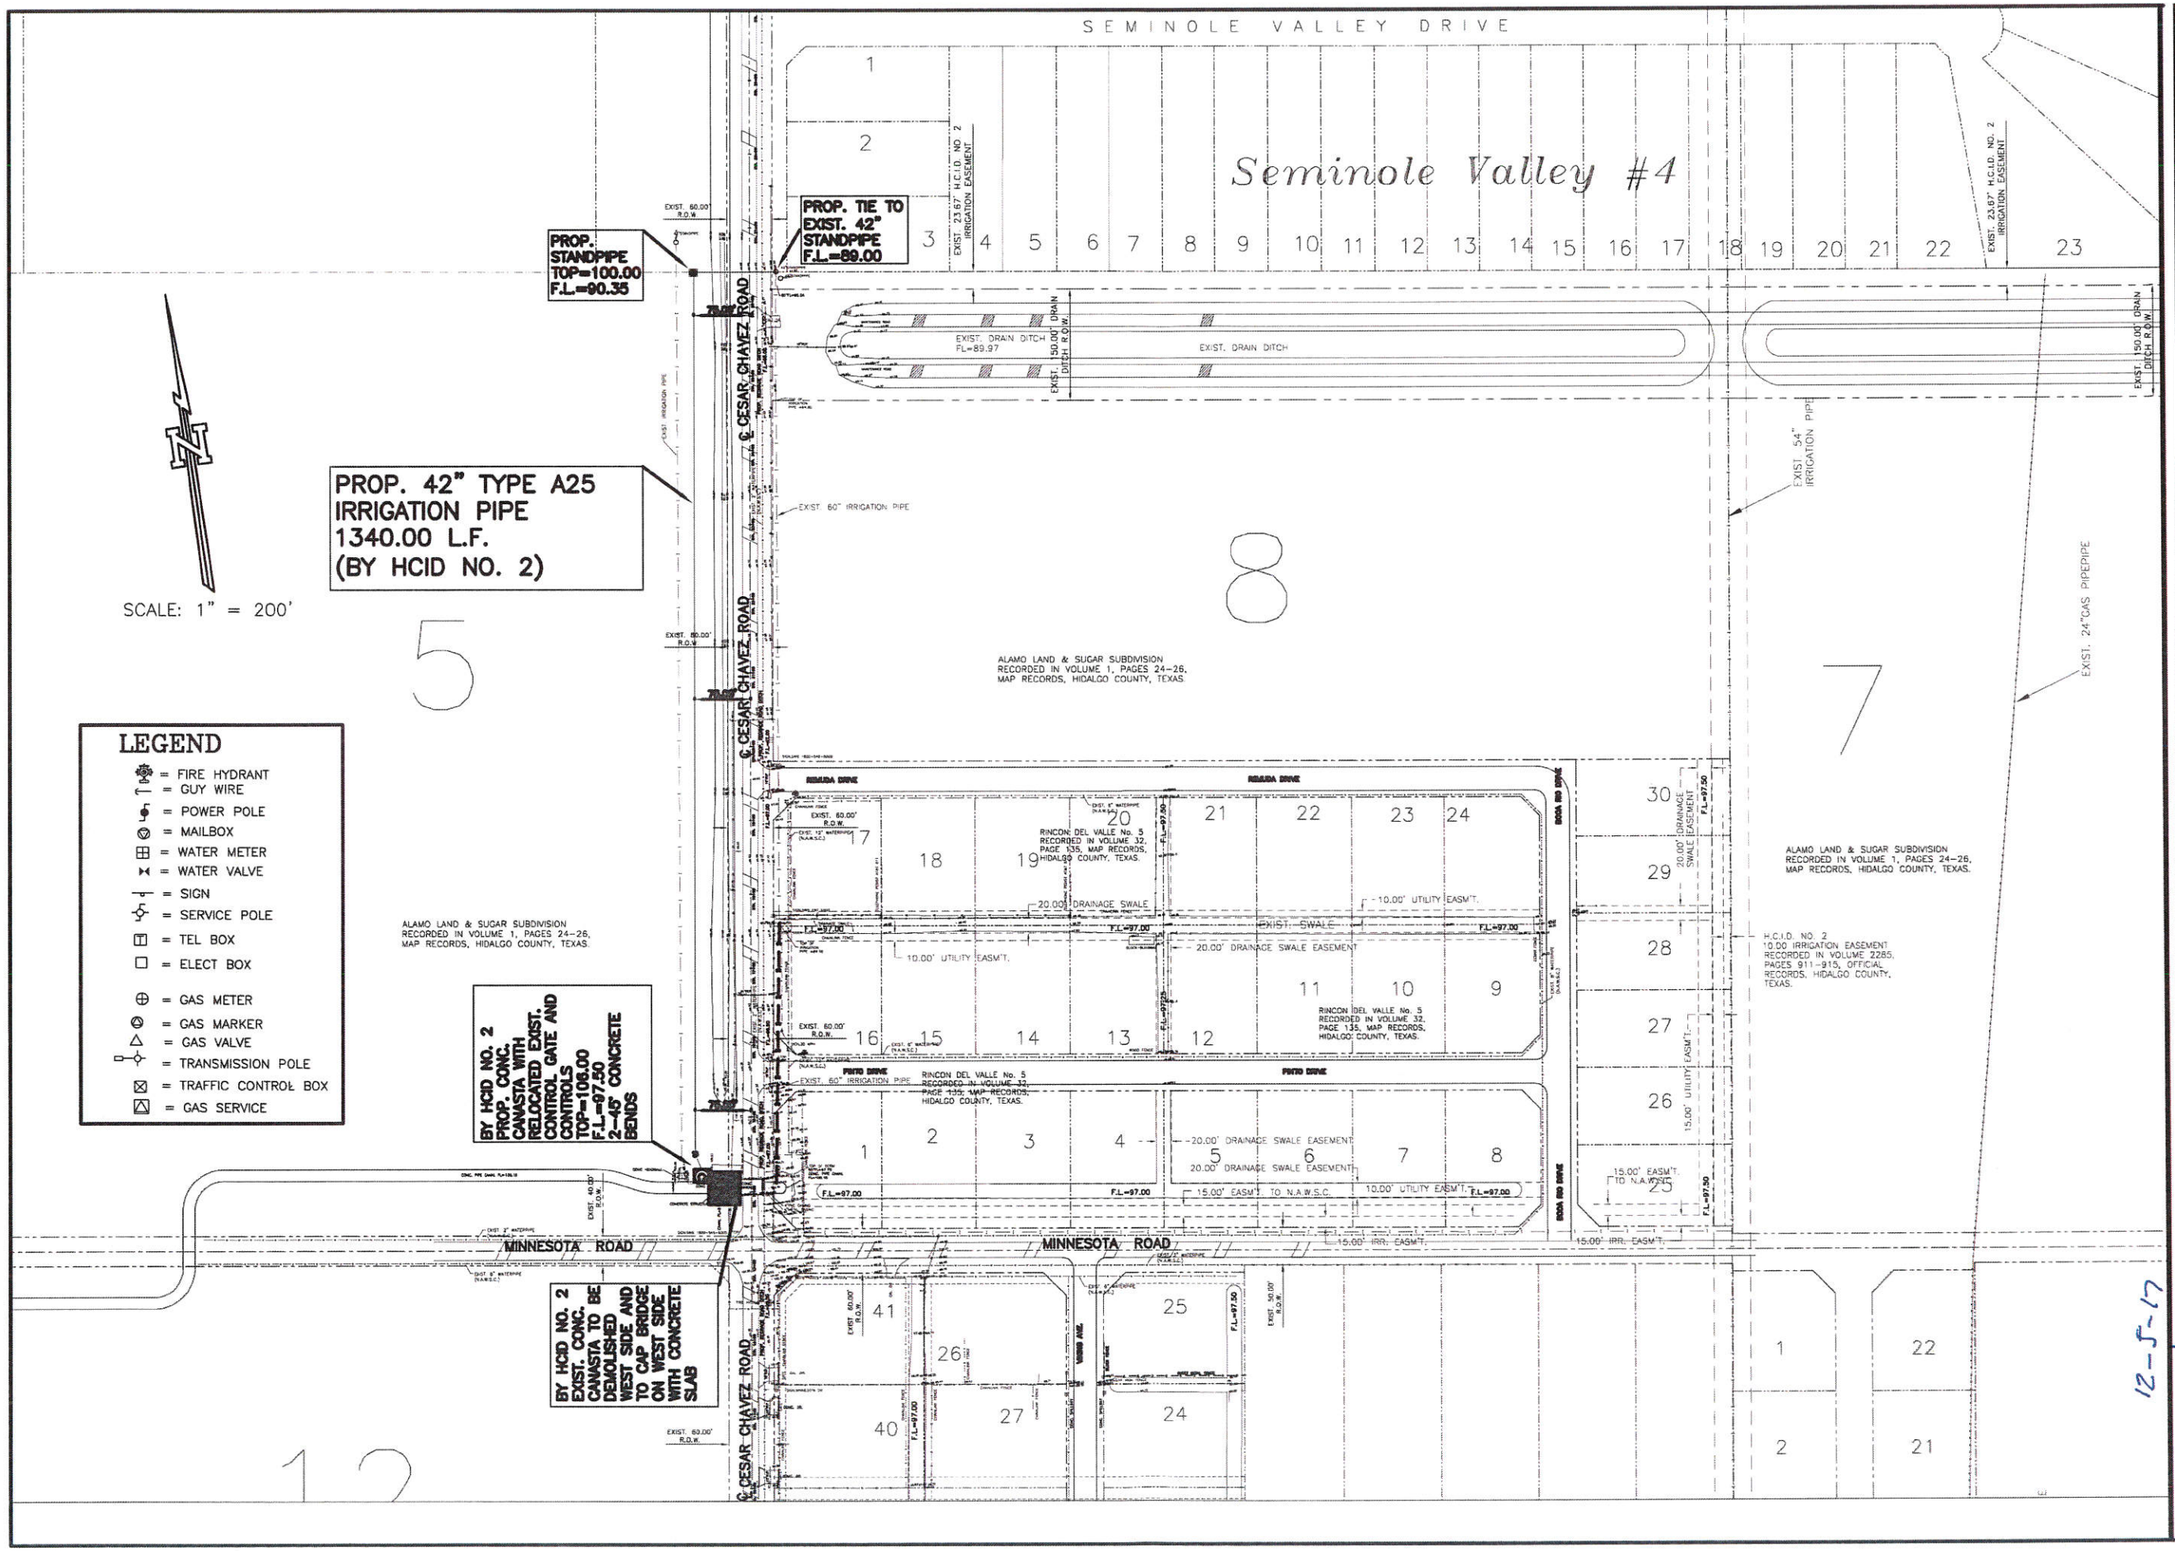

HIDALGO COUNTY PRECINCT NO. 2
300 W. HALL ACRES SUITE G
PHARR, TX. 78577
TEL. (956) 787-1891 ★ FAX: (956) 787-4683
CONTACT: ROLANDO VILLARREAL
EDUARDO "EDDIE" CANTU
COUNTY COMMISSIONER PCT. 2

QUINTANILLA, HEADLEY AND ASSOCIATES, INC.
CONSULTING ENGINEERS
124 E. STUBBS ST.
PHARR, TEXAS 78577
ENGINEERING REGISTRATION NUMBER F-1513
SURVEYING REGISTRATION NUMBER 100411-00
LAND SURVEYORS
PHONE 956-381-0287
FAX 956-381-0527
OFFICE@QHCIVILENG.COM

HIDALGO COUNTY PRECINCT No. 2
MINNESOTA AND CESAR CHAVEZ ROADS AREA DRAINAGE IMPROVEMENTS PROJECT
PROPOSED IRRIGATION RELOCATION

STATE OF TEXAS
ALFONSO QUINTANILLA
95534
LICENSED PROFESSIONAL ENGINEER

ALFONSO QUINTANILLA
P.E. No. 95534

SCALE:	1"=200'
DRAWN BY:	JG
CHECKED BY:	AQ
TOPO SURVEY BY:	Q.H. & ASSOCIATES
SHEET:	6 OF 20