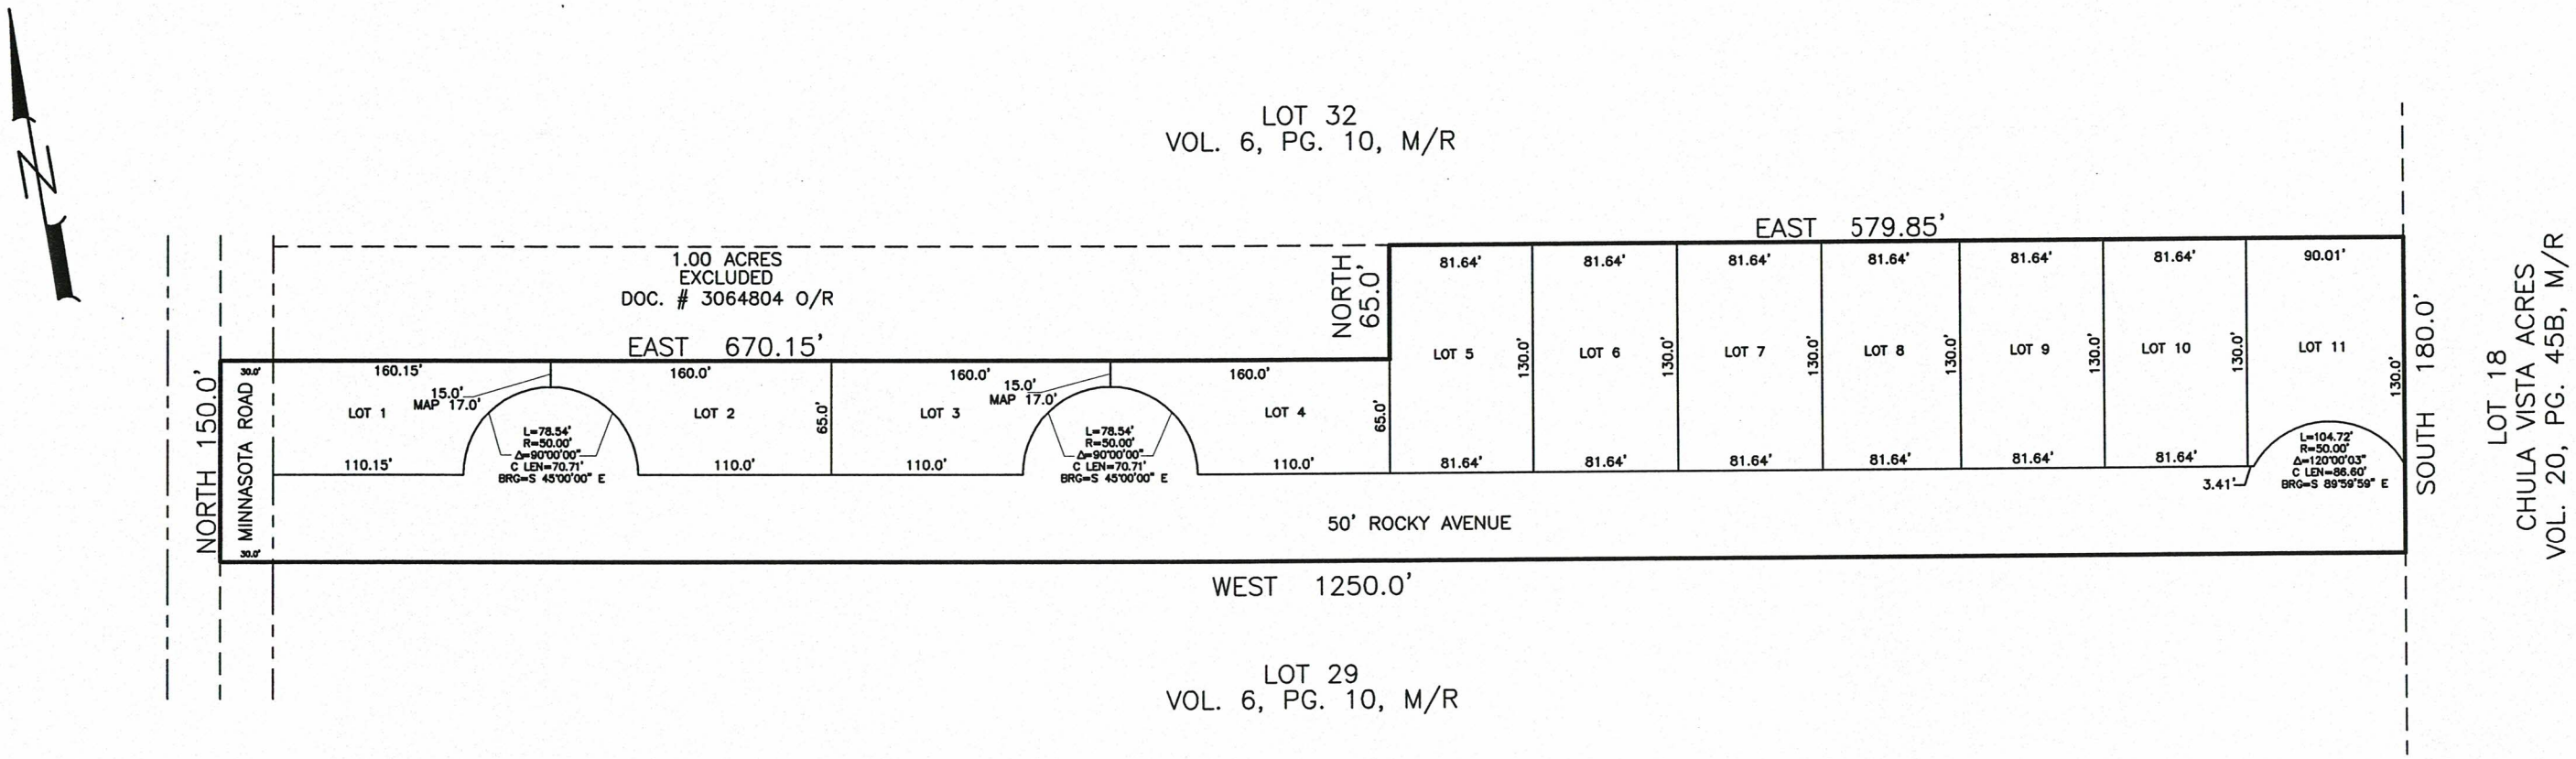

4.16 ACRE GROSS
2.47 ACRES LOTS 1 THRU 11
1.62 ACRES IN ROCKY AVENUE
0.08 ACRES IN MINNESOTA

MAP
OF
ROCKY SUBDIVISION
HIDALGO COUNTY, TEXAS
RECORDED IN VOL. 23, PG. 102-A, M/R

PREPARED BY
MICHAEL FABIAN SURVEYING, INC.
1203 E. HACKBERRY AVE.
TEL. (956) 630-1432 MCALLEN, TEXAS 78501 FAX. (956) 687-4660

MICHAEL FABIAN
REGISTERED PROFESSIONAL
LAND SURVEYOR

W.O.# 04180A CRD : NONE PRINT SIZE: LEDGER
SCALE: 1"= 100' DATE: 12/22/2022

EMAIL ADDRESS: SURVEY @ MFABIANSURVEYING.COM
FIRM # 10193965

OFFICE PLAT