OFFICIAL PLAT

MANKATO HOUSING LP

IN SW 1/4 OF THE NE 1/4, SEC. 13, TWP. 108 N, RGE. 27 W
MANKATKO, BLUE EARTH COUNTY, MINNESOTA

SECTION 13, T 108 N, R 27 W

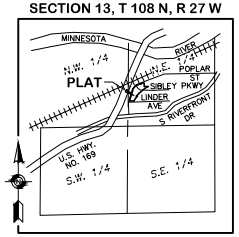

VICINITY MAP
NO SCALE

- DENOTES FOUND MONUMENT AS NOTED
- DENOTES FOUND MNDOT RIGHT OF WAY MARKER (3" ALUMINUM DISK)
- DENOTES SET 5/8-INCH BY 14-INCH REBAR MARKED WITH LICENSE NUMBER 53536

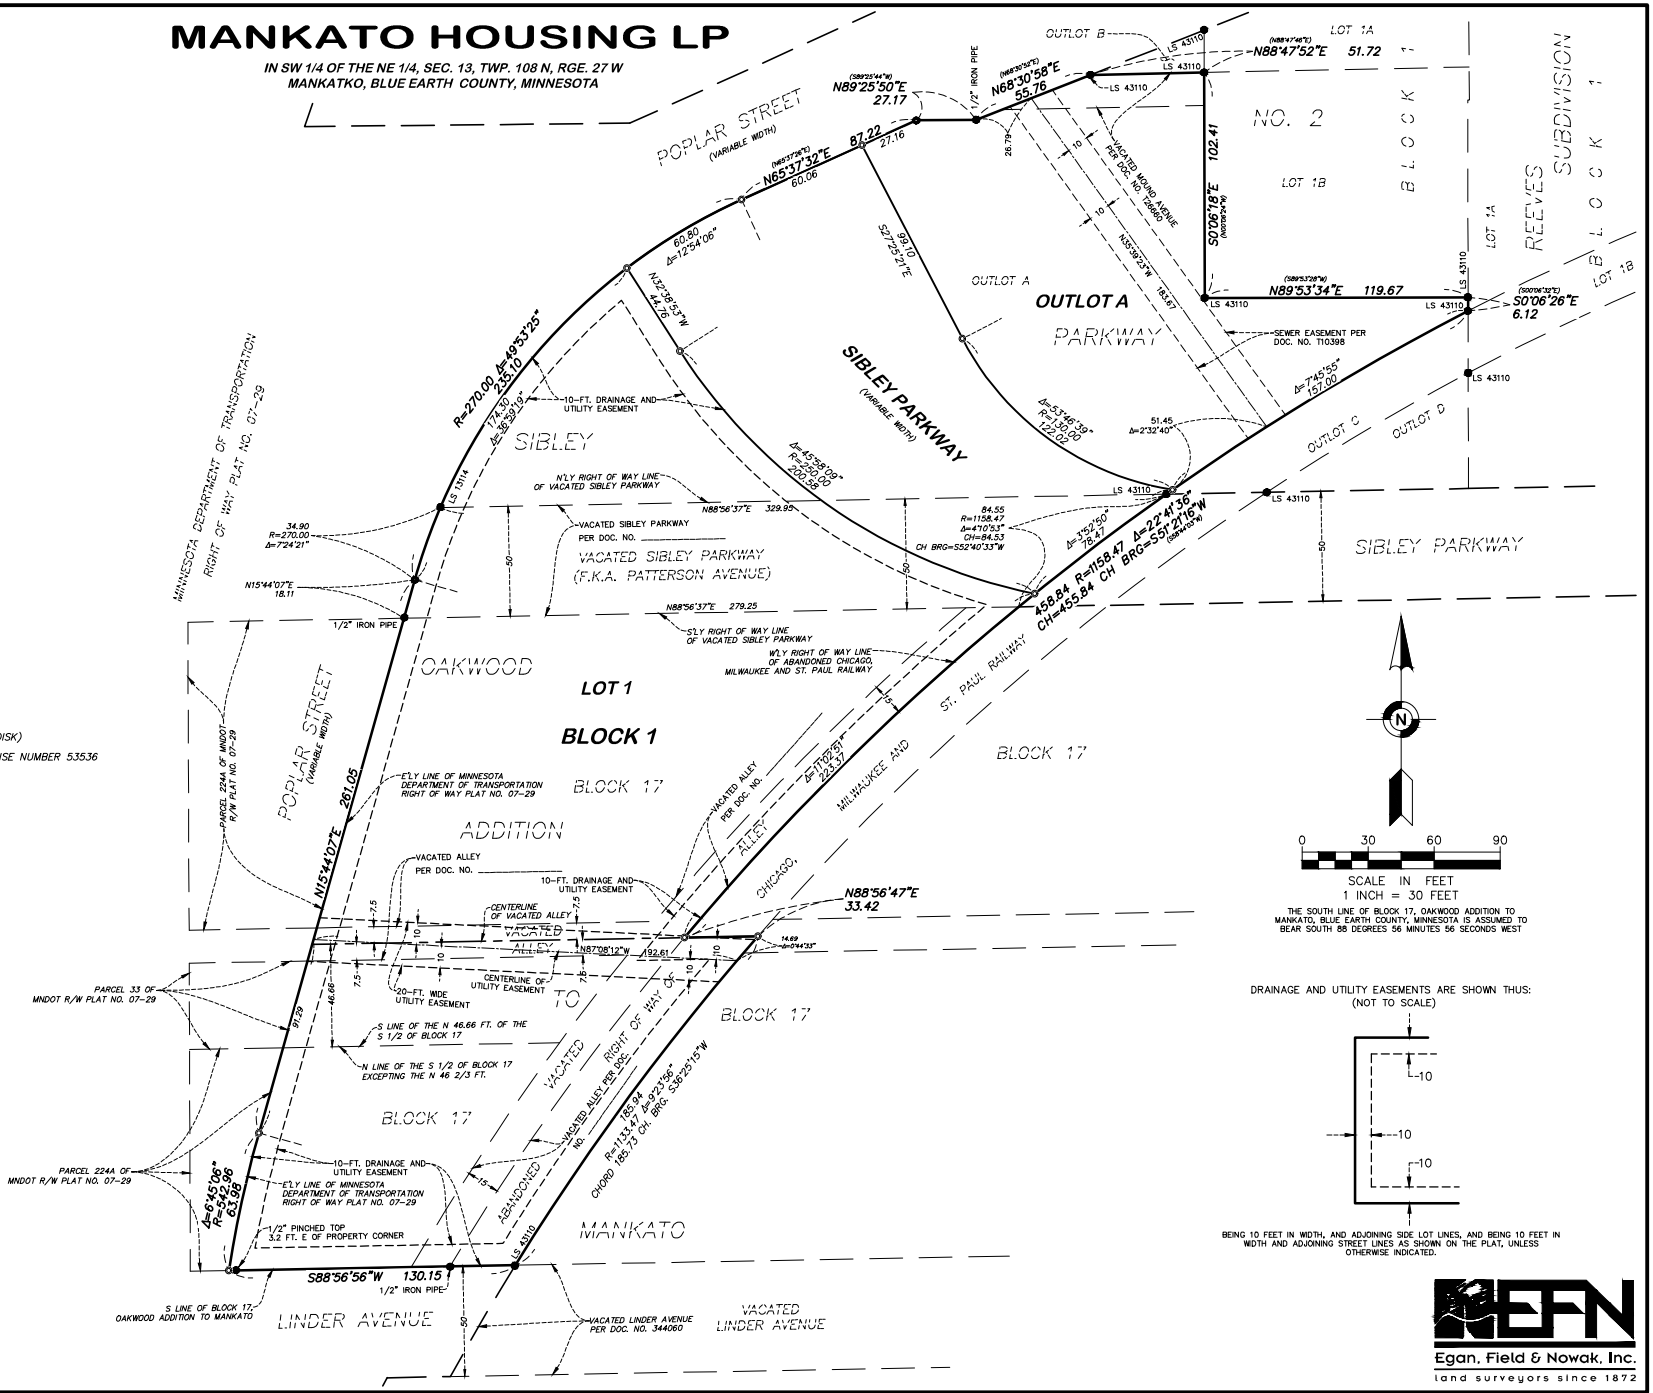

THE SOUTH LINE OF BLOCK 17, OAKWOOD ADDITION TO MANKATO, BLUE EARTH COUNTY, MINNESOTA IS ASSUMED TO BEAR SOUTH 88 DEGREES 56 MINUTES 56 SECONDS WEST

DRAINAGE AND UTILITY EASEMENTS ARE SHOWN THUS:
(NOT TO SCALE)

BEING 10 FEET IN WIDTH, AND ADJOINING SIDE LOT LINES, AND BEING 10 FEET IN WIDTH AND ADJOINING STREET LINES AS SHOWN ON THE PLAT, UNLESS OTHERWISE INDICATED.

Egan, Field & Nowak, Inc.
land surveyors since 1872