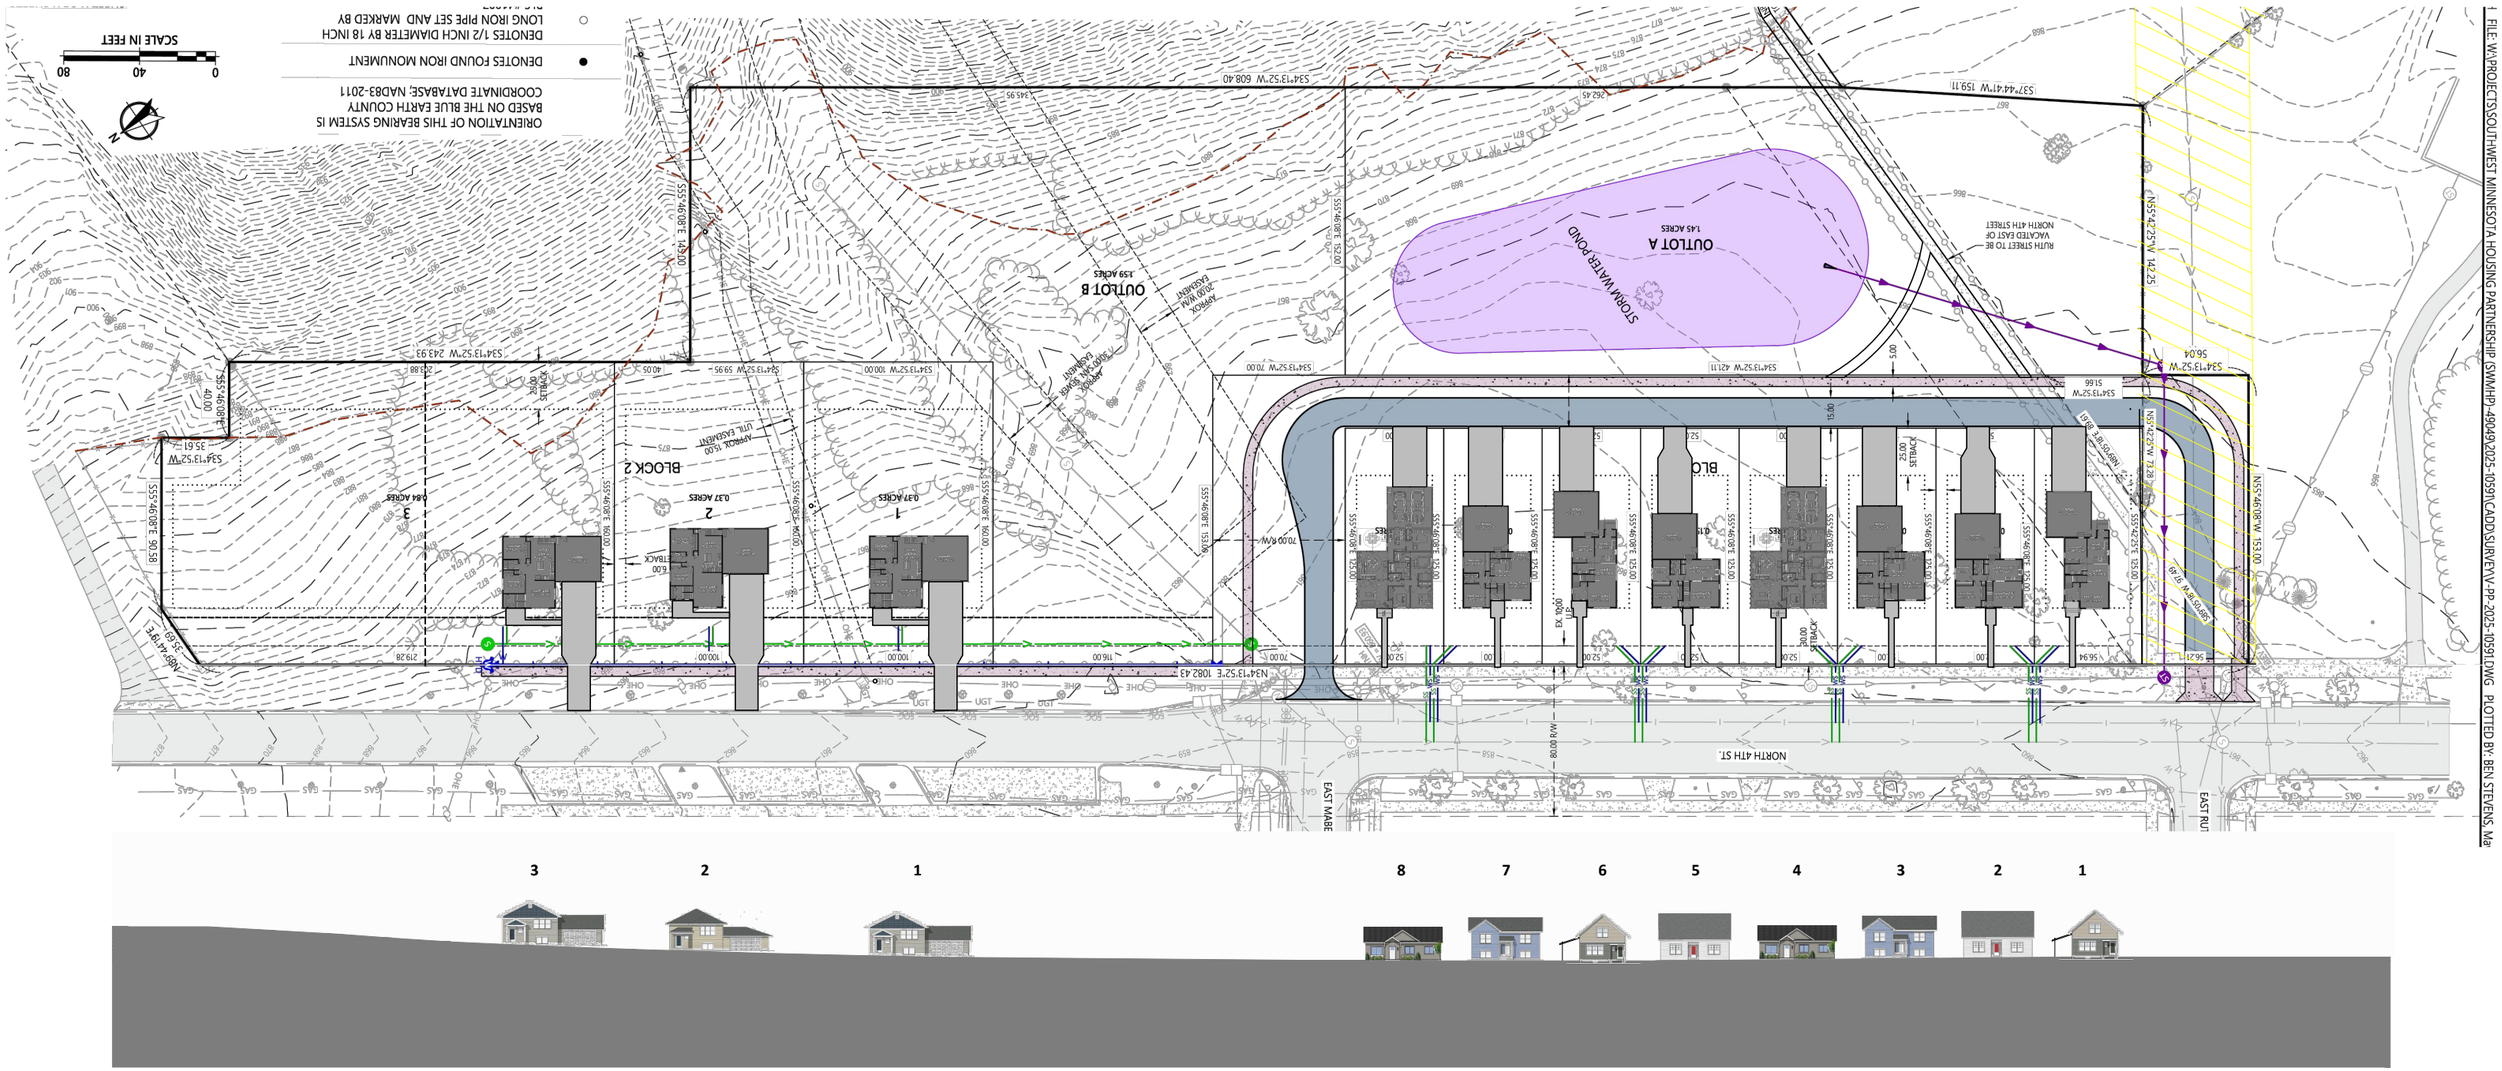

SOUTHWEST MINNESOTA
Housing
Partnership

GOOD COUNSEL MEADOWS ARCHITECTURAL CONCEPT PLAN

JUNE 2025