
BARKHADLE INTERNATIONAL GROCERY
725 S FRONT ST
MANKATO, MN 56001
507-351-1983

# STOREFRONT RENOVATION @727 S. FRONT ST

5-15-25
[1/4" = 1']
MODIFIED 5-29-26

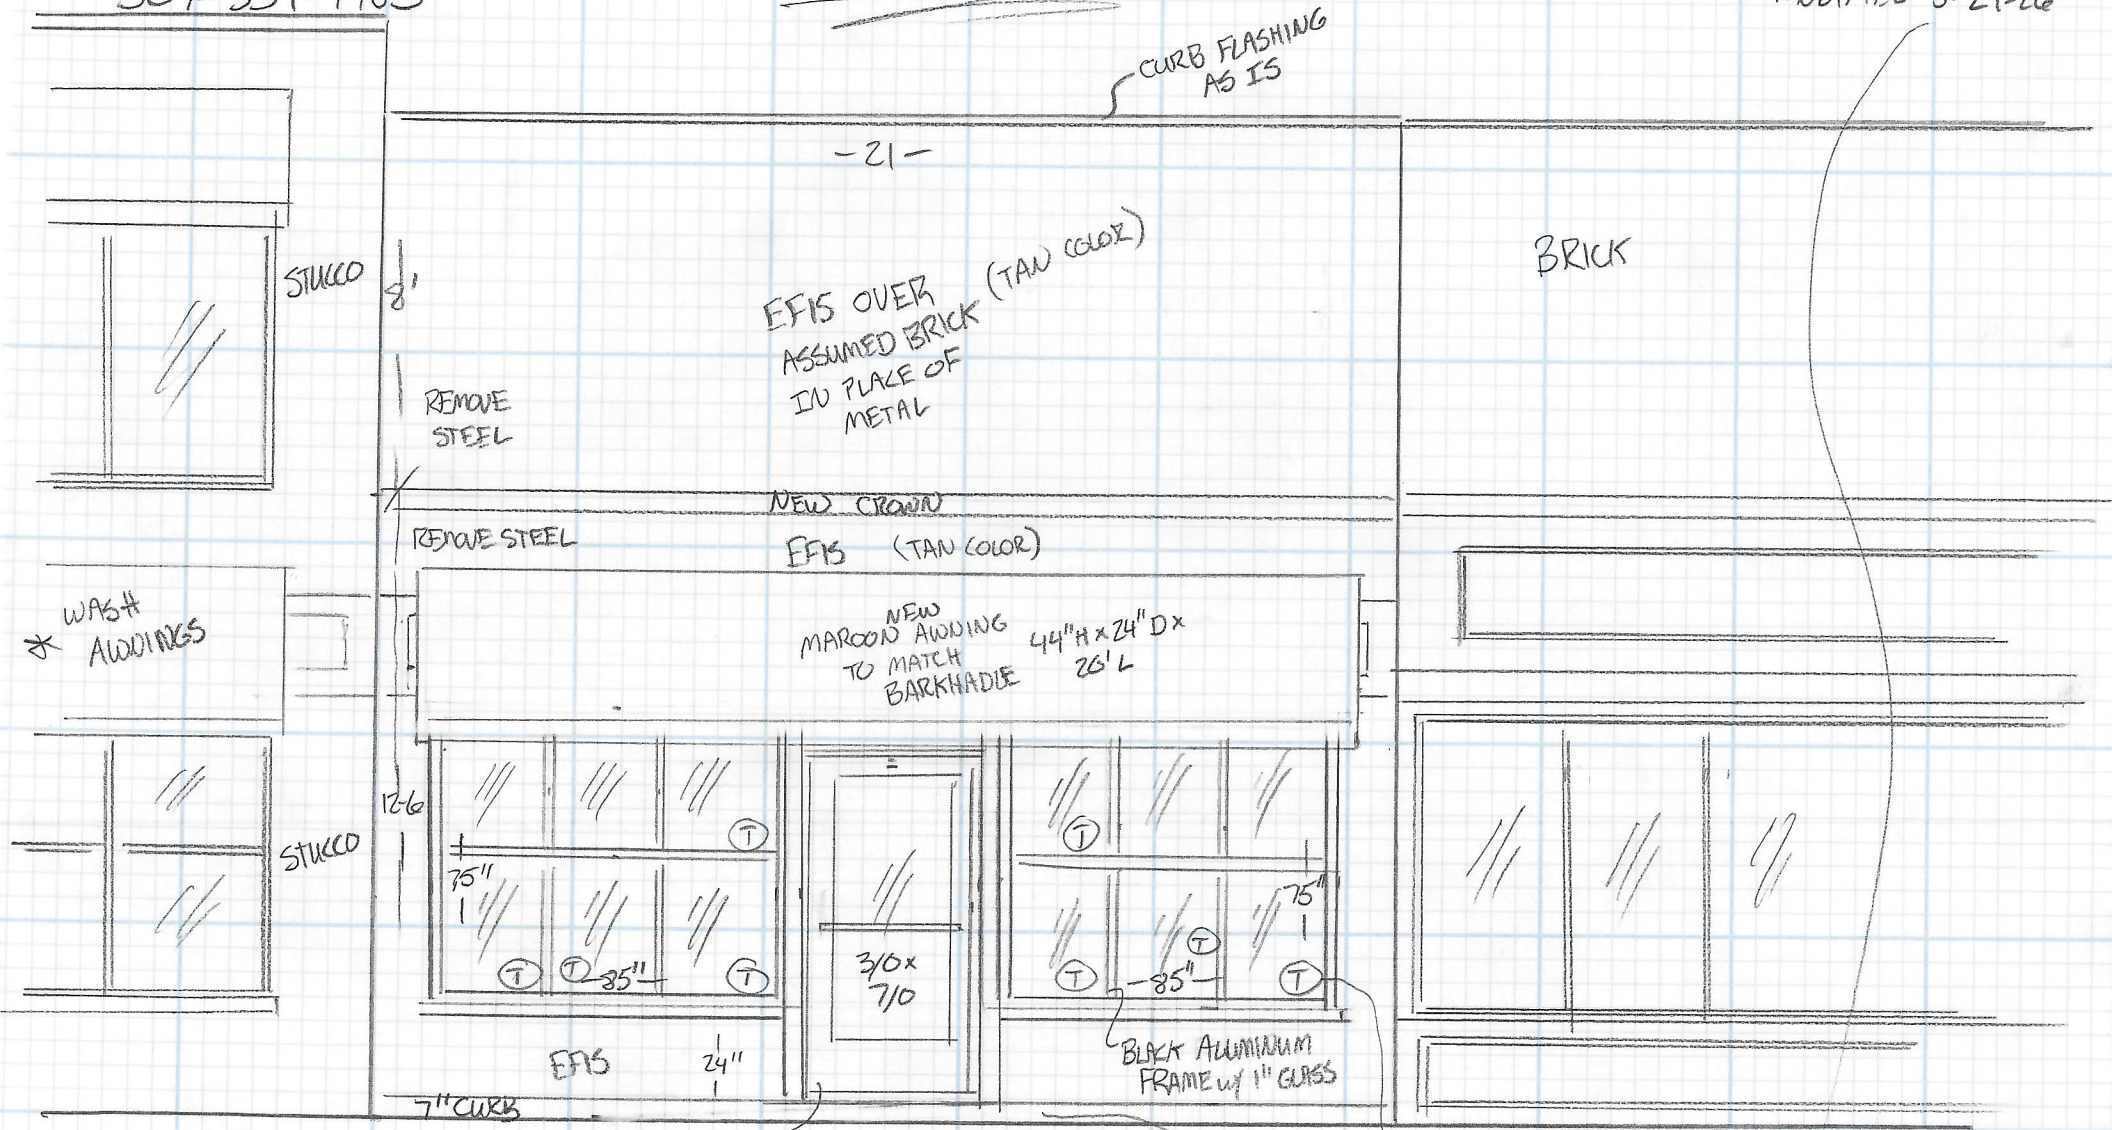



## PROPOSED DESIGN

BARKHADLE INTERNATIONAL GROCERY
727. S FRONT ST
MANKATO MN 56001

5-15-25
[¼" = 1']

MODIFIED 5-29-26

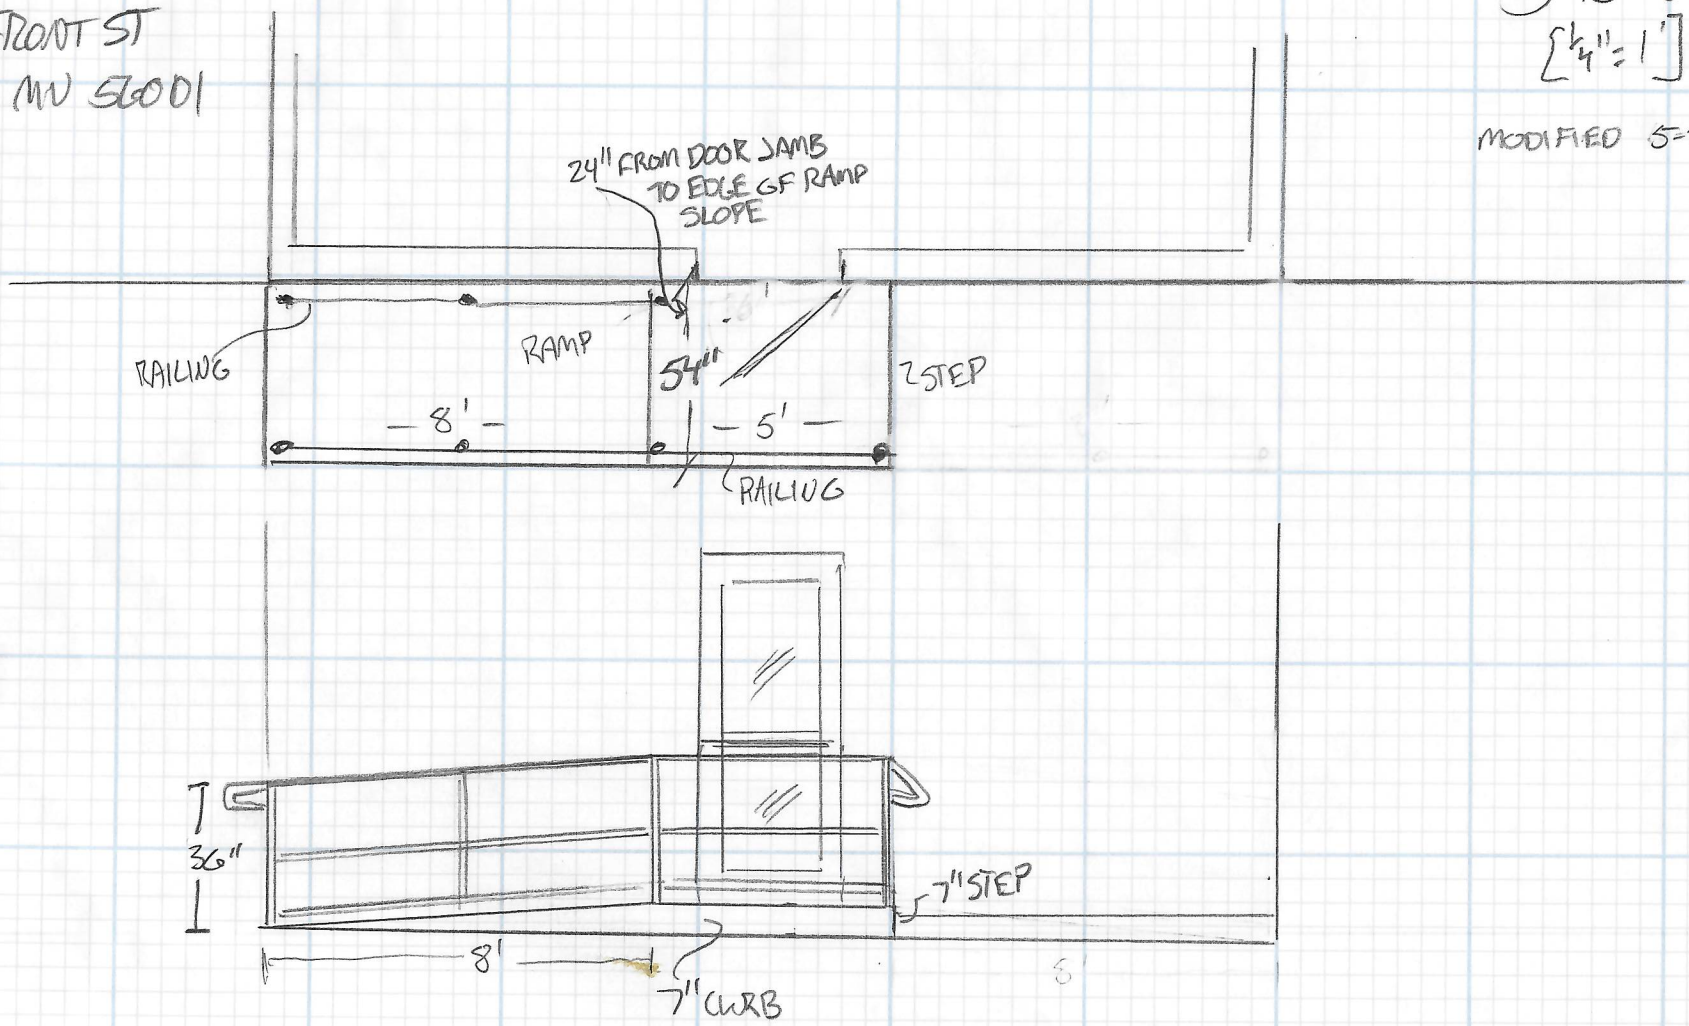


# RAMP/RAILING PROPOSED DESIGN