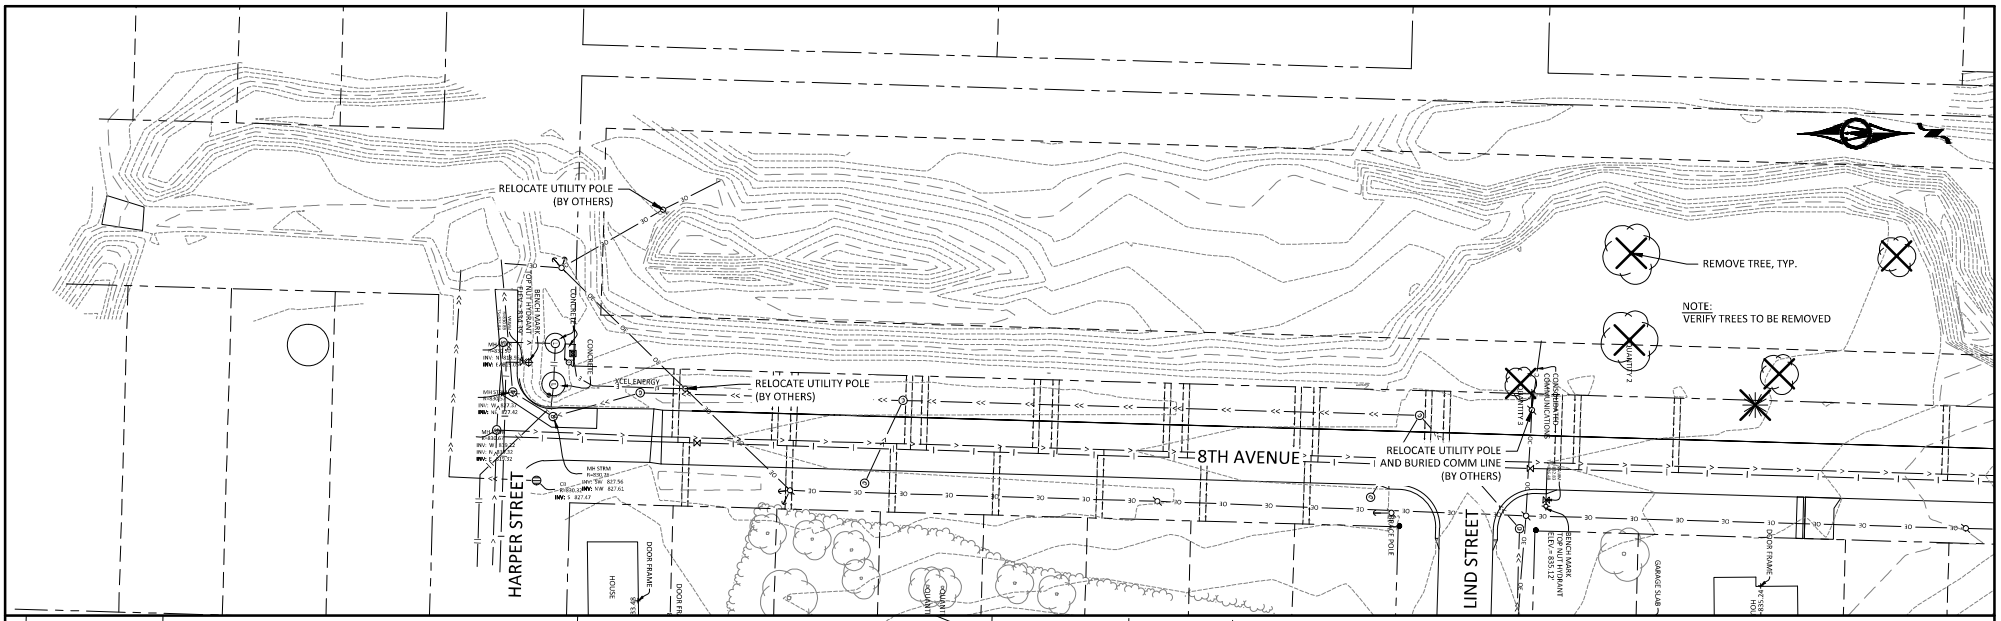

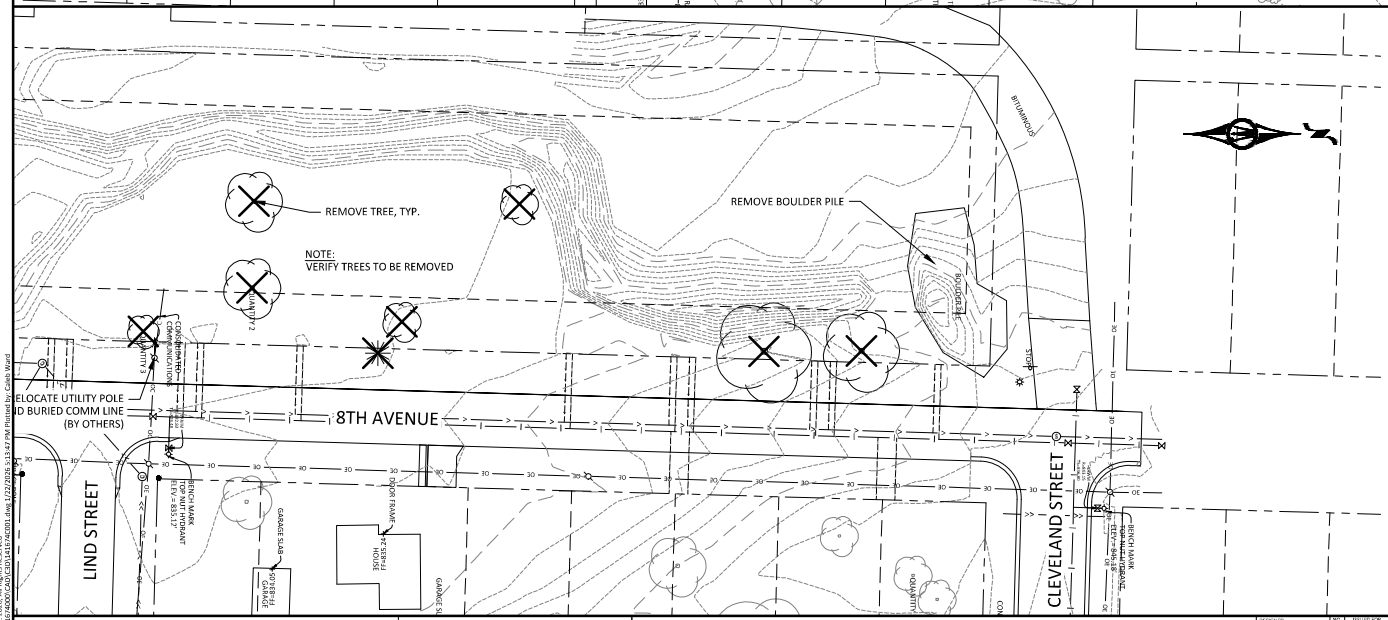

HORZ. 0 30 60
SCALE FEET

I HEREBY CERTIFY THAT THIS PLAN, SPECIFICATION, OR REPORT WAS PREPARED BY ME OR UNDER MY DIRECT SUPERVISION AND THAT I AM A DULY LICENSED PROFESSIONAL ENGINEER UNDER THE LAWS OF THE STATE OF MINNESOTA.

CONSTRUCTION

ALEC W. PIETZ, P.E.
LIC NO. 59617 DATE MM/DD/YYYY

BOLTON & MENK

1960 PREMIER DRIVE
MANKATO, MN 56001
Phone: (507) 625-4171
Email: Mankato@bolton-menk.com
www.bolton-menk.com

DESIGNED	CEW
DRAWN	CEW
CHECKED	AWP
CURRT PROJ. NO.	25X141674

NO	ISSUED FOR	DATE

QUARRY VIEW I LLC

QUARRY VIEW PUD

EXISTING CONDITIONS & REMOVALS

SHEET C0.01

© Bolton & Menk, Inc. 2026, All Rights Reserved
H:\FIBER\FP\25X141674\CAD\C3D\141674C001.dwg, 1/23/2026 5:13:47 PM Printed by: Caleb Ward