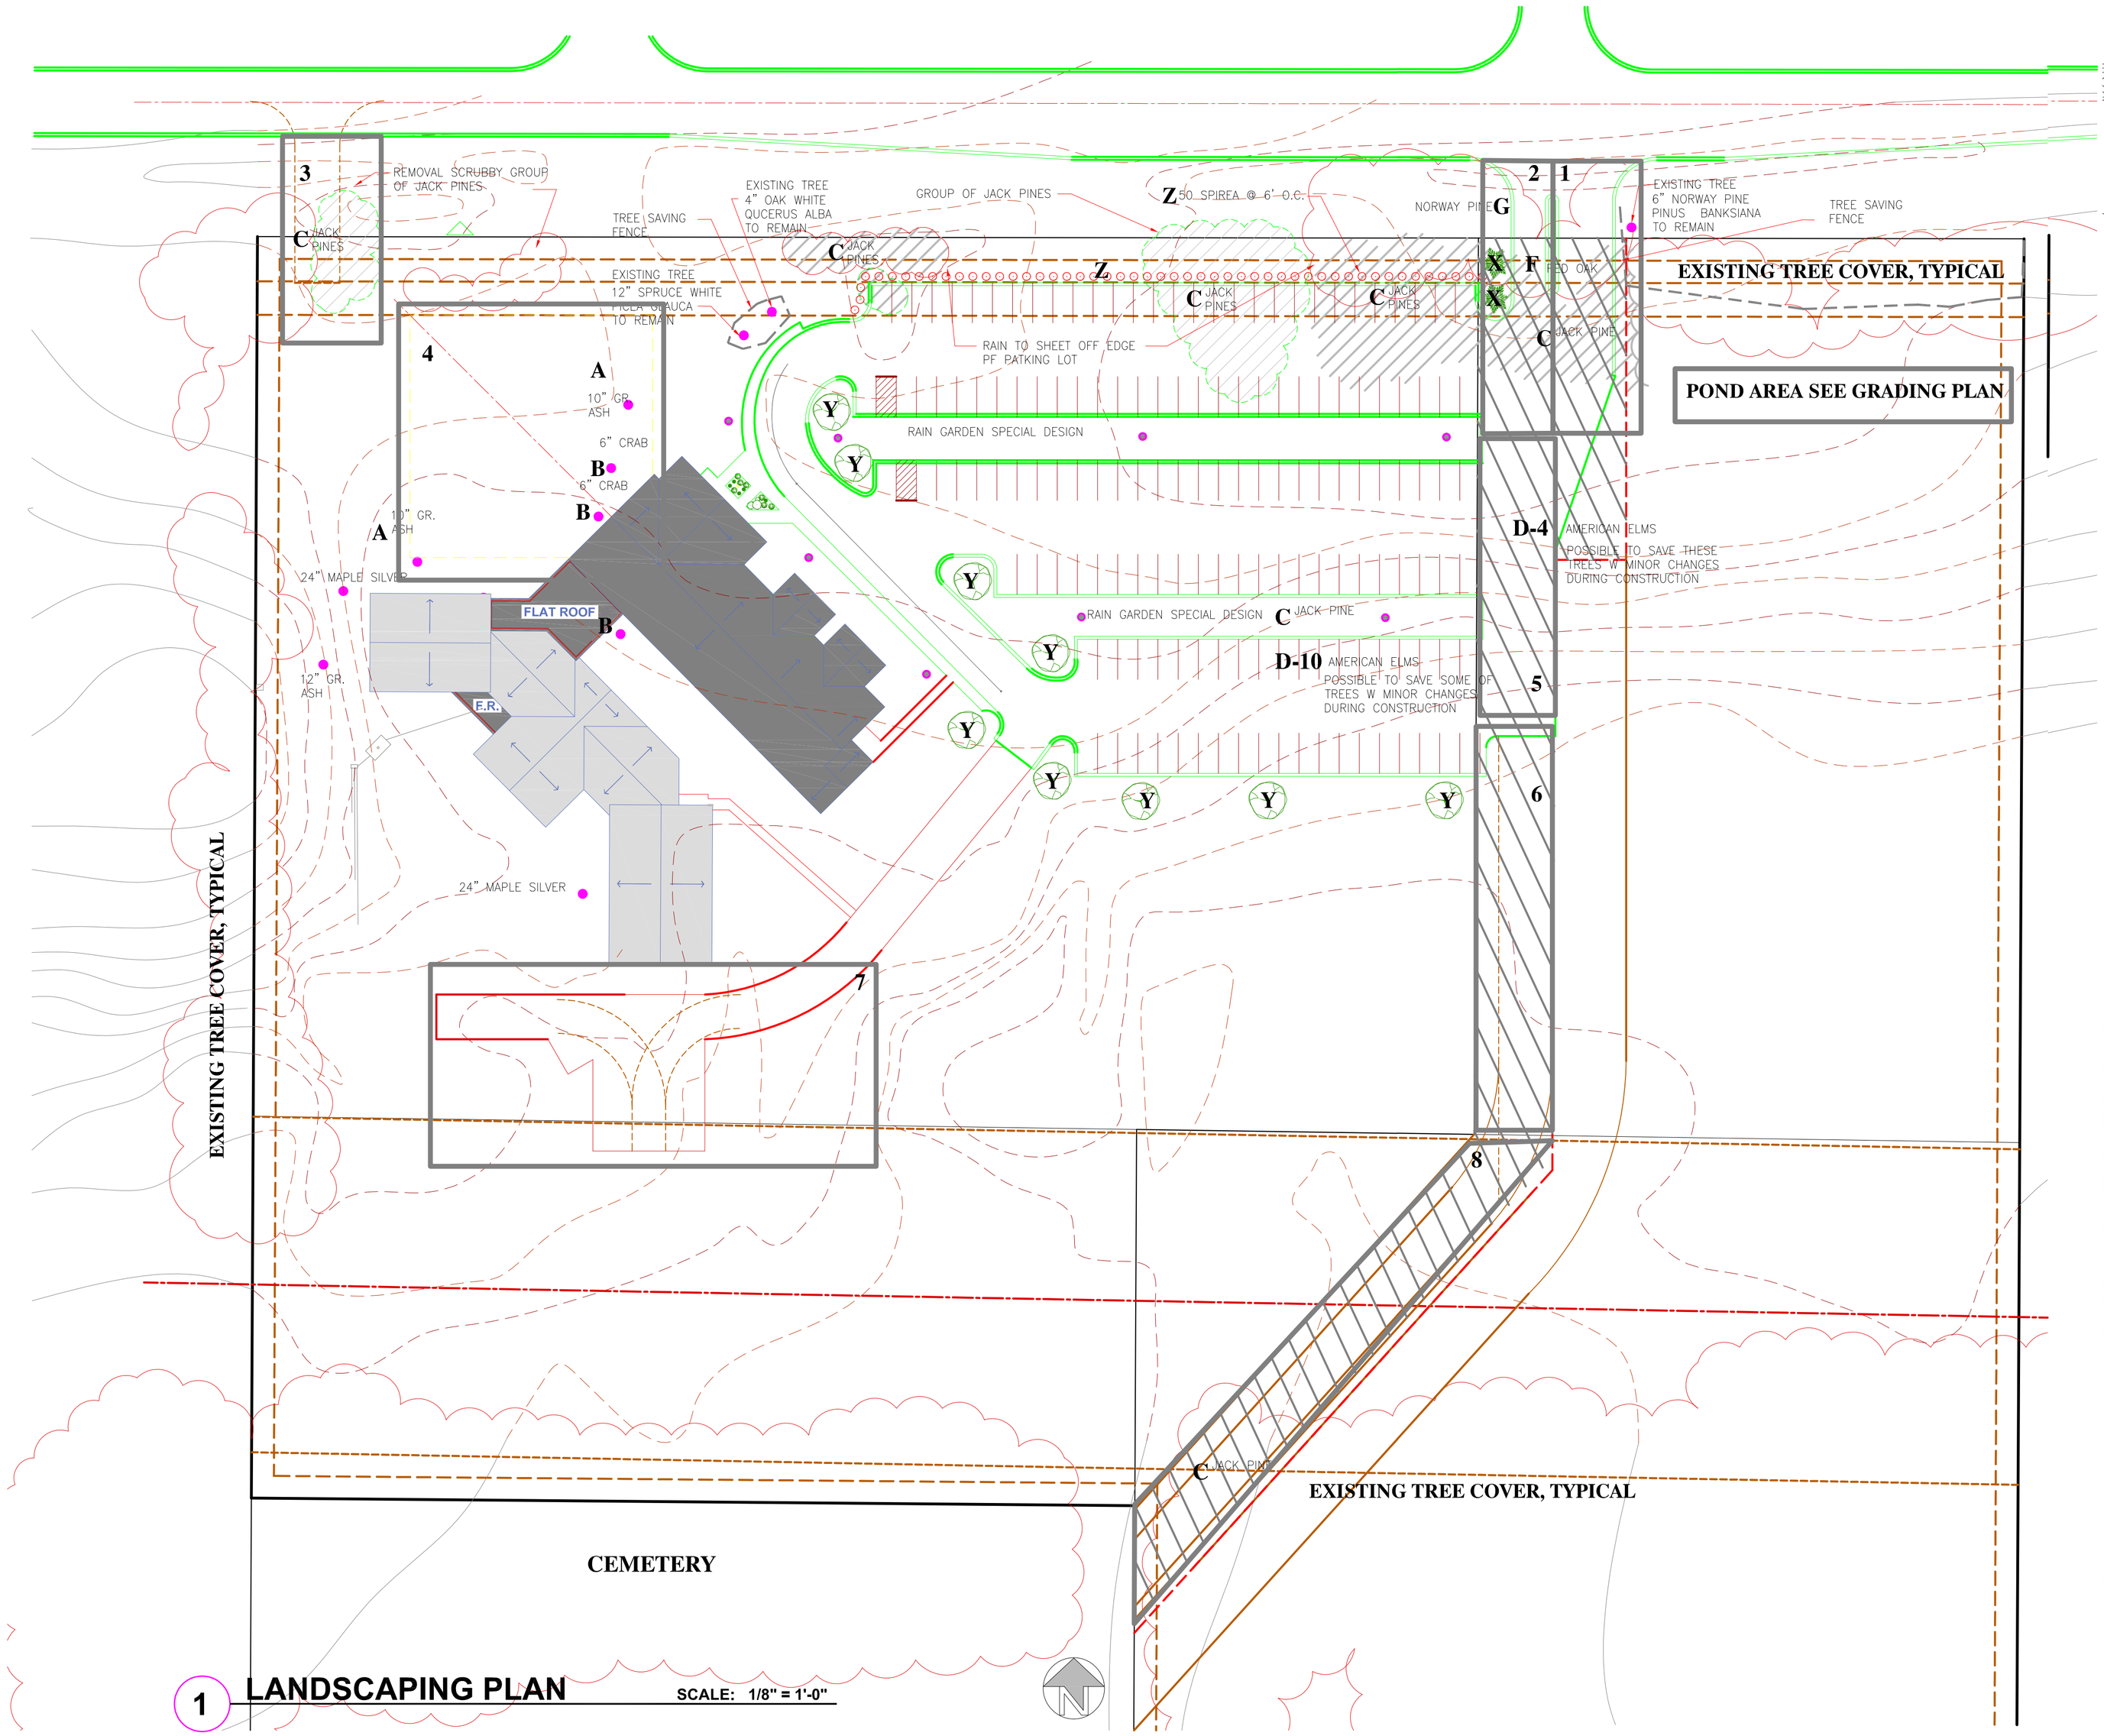

1 LANDSCAPING PLAN SCALE: 1/8" = 1'-0"

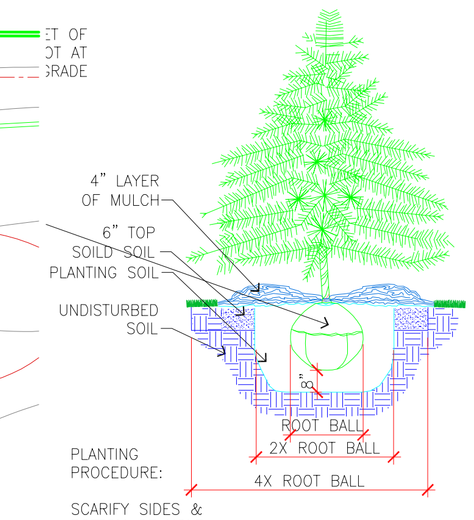

PLANTING PROCEDURE:

SCARIFY SIDES & BOTTOM OF HOLE PRUNE DEAD OR DAMAGED WOOD – RETAIN NATURAL SHRUB FORM

SET ROOTBALL ON UNDISTURBED SOIL OR THOROUGHLY COMPACTED BACKFILL SOIL AT THE SAME DEPTH AS IT WAS GROWN IN THE NURSERY

REMOVE TOP THIRD OF BURLAP FROM ROOTBALL

PLUMB AND BACK-FILL W/ PLANTING SOIL

TILL OR TURN WITH SHOVEL PERIMETER OF PLANTING PIT TO A MINIMUM DEPTH OF 6"

WATER THOROUGHLY WITHIN TWO HOURS

PLACE SPECIFIED MULCH FORMING A WATERING BASIN. MULCH DEPTH TO BE 4" AFTER SETTLEMENT.

REMOVE WIRE BASKET. PULL BURLAP AWAY FROM MTRUNK

TREE PLANTING DETIAL

TREE REMOVAL:

- **A 2 10" DIAMETER ASH GREEN FRAXINUS PENNSYLVANICA**
- **B 4 6" DIAMATER CRABS CRABAPPLE FLOWERING MALUS SP.**
- **C 50-100 VARIOUS DIAMETERS JACK PINE PINUS BANKSIANA**
- **D 10 2"-7" DIAMETER**
- **D-4 4 8"' DIAMETER AMERICAN ELMS ULMUS AMERICANA**
- **F 2 4" OAK RED AMERICAN ELMS QUERCUS RUBRA**
- **G 1 6" DIAMTER NORWAY PINE PINUS RESINOSA**

NEW TREE & SHRUB PLANTING

- **X 2 6' HIGH WHITE SPRUCE WHITE PINE PICEA GLAUCA**
- **Y 10 3" DIAMETER CRABAPPLE FLOWERING MALUS SP.**
- **Y 50 24" HIGH STEEPLEBUSH SPIRAEA SPIRAEA TOMENTOSA**

SITE AREA 1 - 8 AUDIT SEE SPREAD SHEET

PLANTING PROCEDURE:

SCARIFY SIDES & BOTTOM OF HOLE PRUNE DEAD OR DAMAGED WOOD – RETAIN NATURAL SHRUB FORM

SET ROOTBALL ON UNDISTURBED SOIL OR THOROUGHLY COMPACTED BACKFILL SOIL AT THE SAME DEPTH AS IT WAS GROWN IN THE NURSERY

REMOVE TOP THIRD OF BURLAP FROM ROOTBALL

PLUMB AND BACKFILL W/ PLANTING SOIL

TILL OR TURN W/ SHOVEL PERIMETER OF PLANTING PIT TO A MINIMUM DEPTH OF 6"

WATER THOROUGHLY WITHIN TWO HOURS

PLACE SPECIFIED MULCH FORMING A WATERING BASIN – MULCH DEPTH TO BE 4" AFTER SETTLEMENT.

PRUNE 1/3 OF TWIGS, DO NOT REMOVE CANES

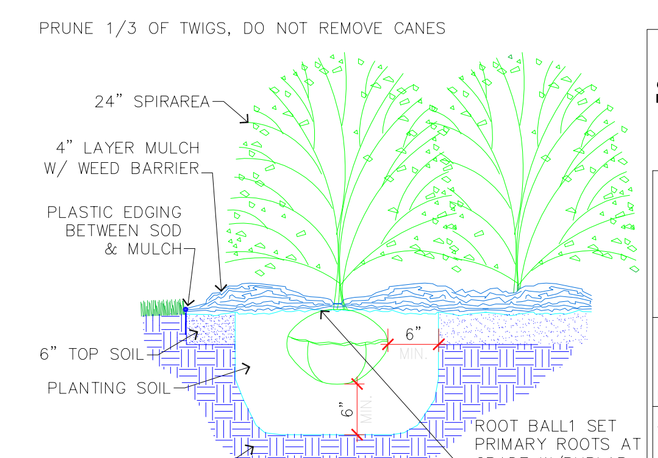

SHRUB PLANTING DETAIL

ARCHITECT STEVE ERBAN

LAKE ELMO, MINNESOTA

651-748-1078 651-748-1272 (F)

I hereby certify that this plan, specification or report was prepared by me or under my direct supervision and that I am a duly registered architect under the laws of the state of MINNESOTA

STEVEN EDWARD ERBAN, PA, AIA, MN REG. #10035

DATE DRAWN: **12/27/10** DR. BY: C.W.E.

DATE SIGNED: **1/11/11**

DATE REVISED:

CROSS of HOPE LUTHERAN CHURCH
5730 179th LANE NW, RAMSEY, MN

LANDSCAPING PLAN **AS4**