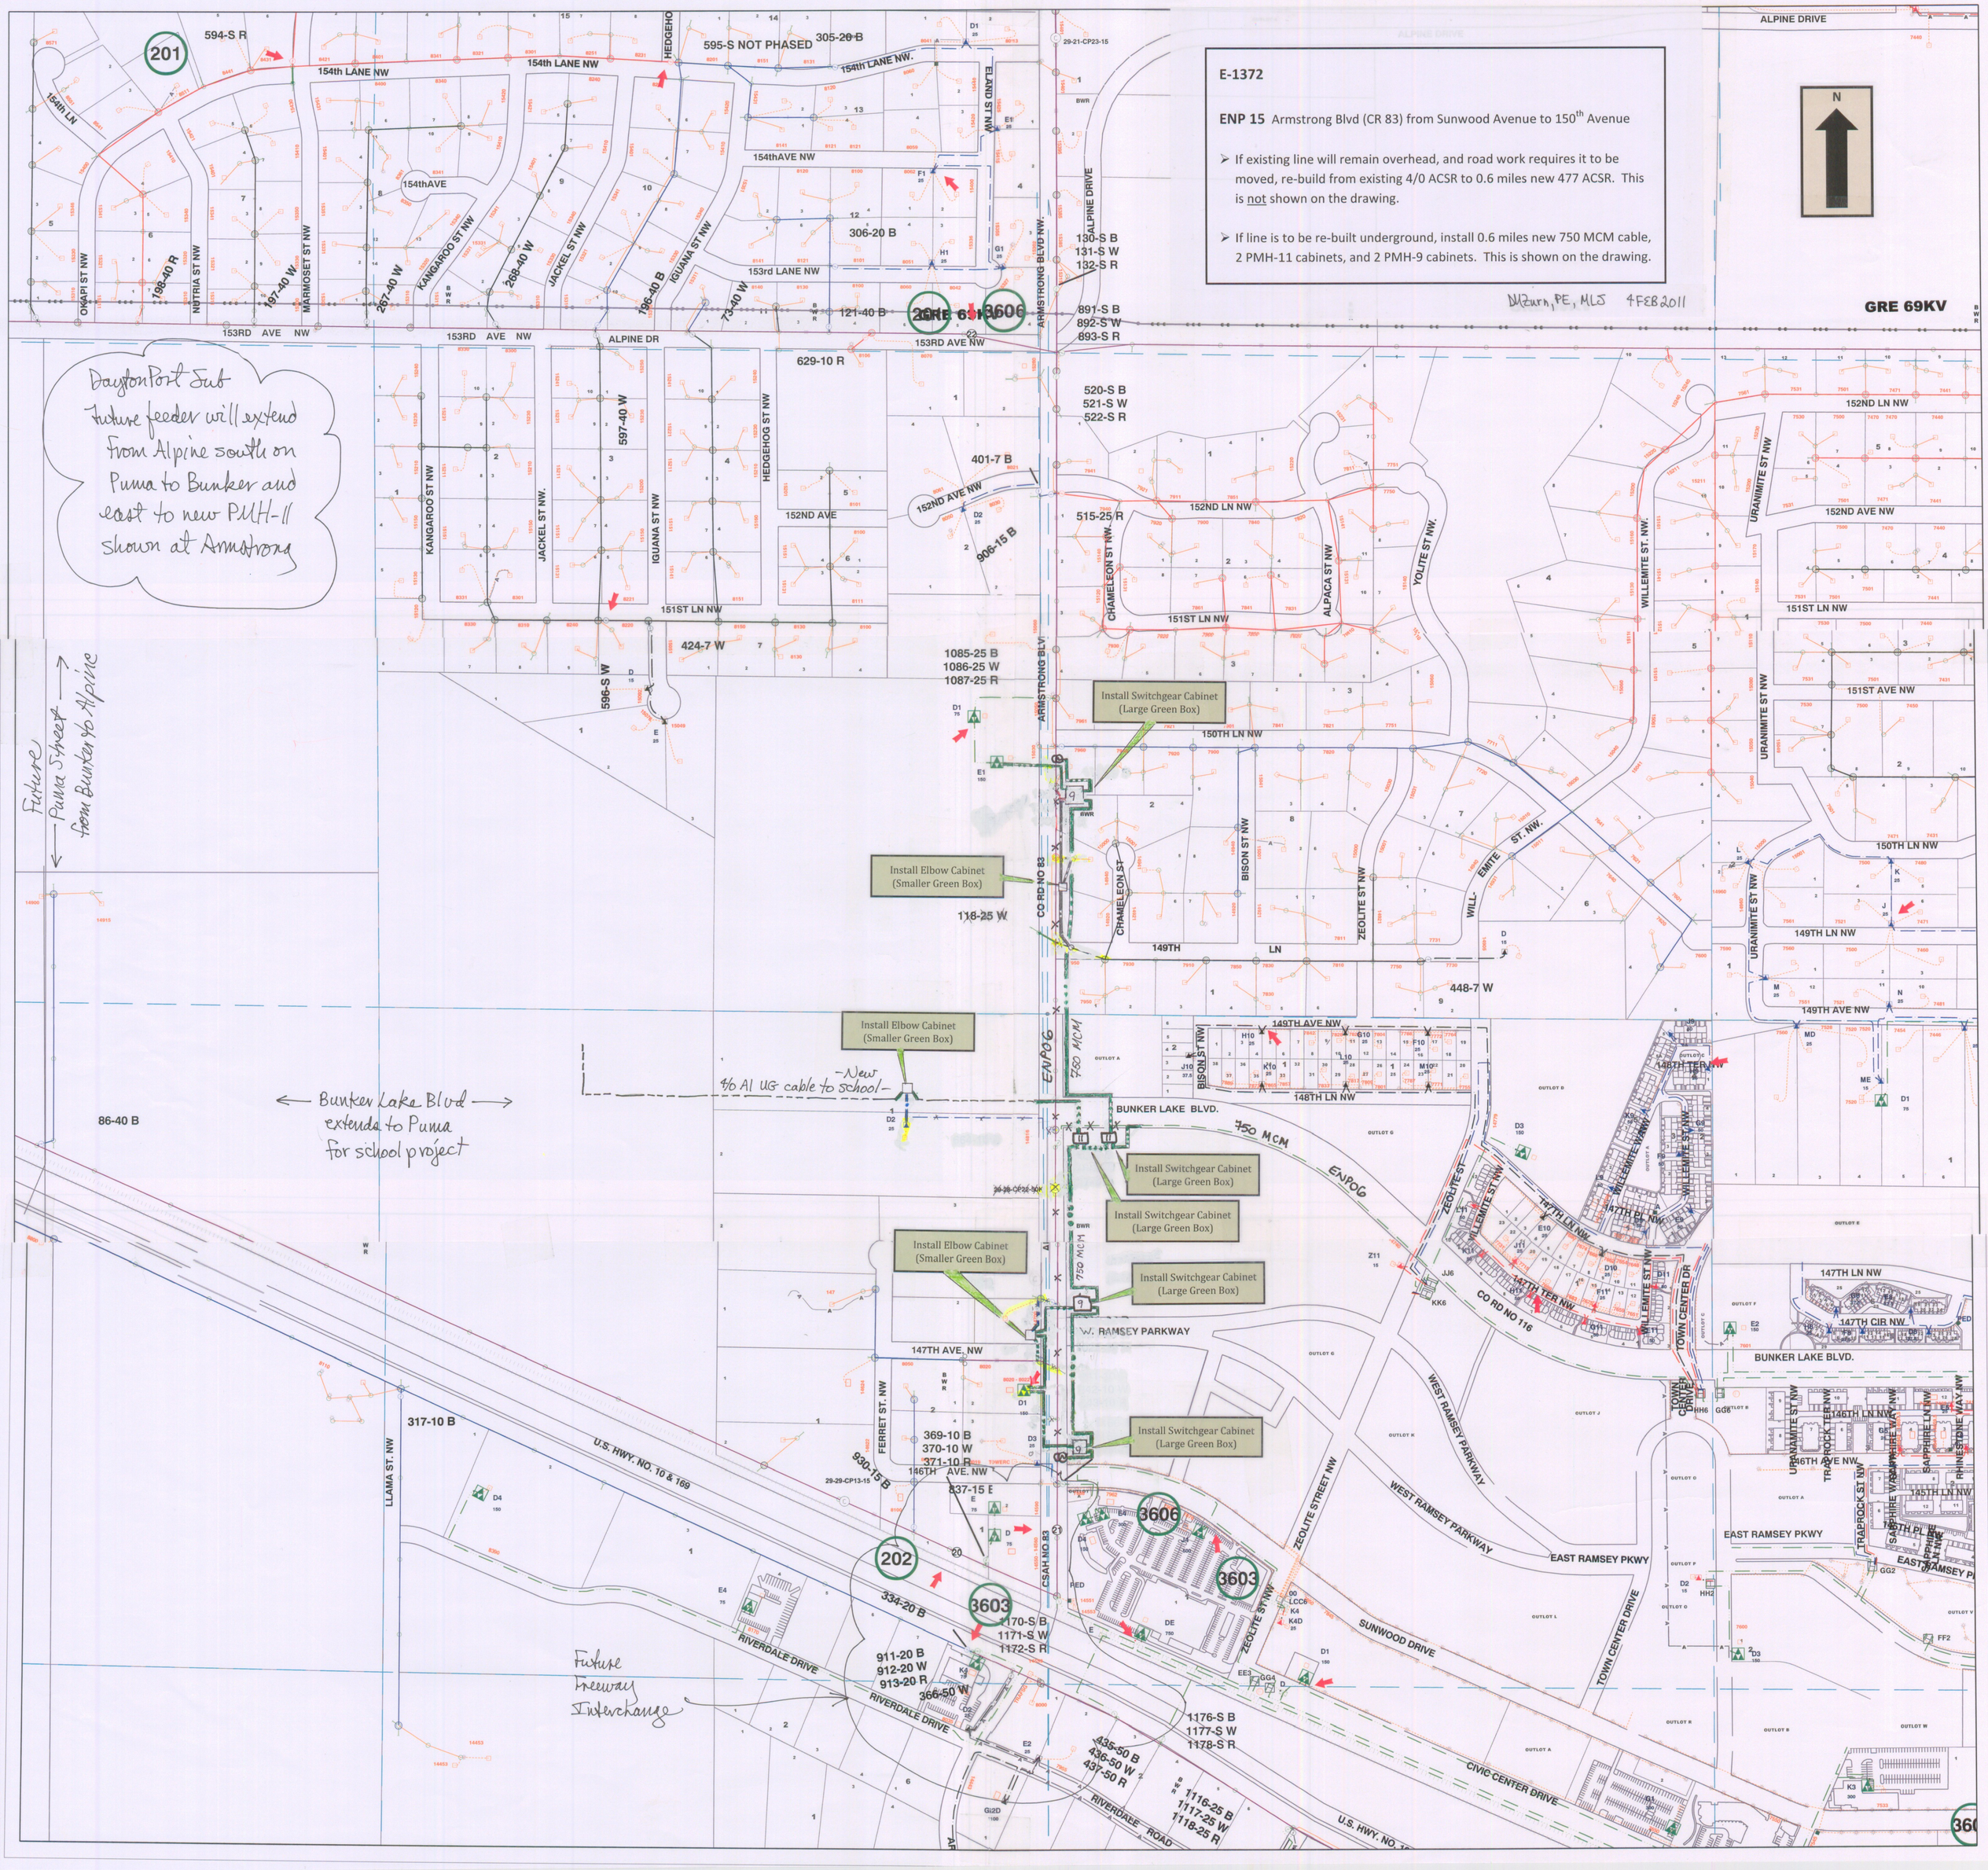
E-1372
ENP 15 Armstrong Blvd (CR 83) from Sunwood Avenue to 150th Avenue
If existing line will remain overhead, and road work requires it to be moved, re-build from existing 4/0 ACSR to 0.6 miles new 477 ACSR. This is not shown on the drawing.
If line is to be re-built underground, install 0.6 miles new 750 MCM cable, 2 PMH-11 cabinets, and 2 PMH-9 cabinets. This is shown on the drawing.
DWZurn, PE, MLS 4FEB2011
GRE 69KV
Dayton Port Sub
Future feeder will extend from Alpine south on Puma to Bunker and east to new PMH-11 shown at Armstrong
Future Puma Street from Bunker to Alpine
Bunker Lake Blvd extends to Puma for school project
Future Freeway Interchange
Install Switchgear Cabinet (Large Green Box)
Install Elbow Cabinet (Smaller Green Box)
New 4/0 Al UG cable to school
ENPOG 750 MCM
ALPINE DRIVE
154th LANE NW
153RD AVE NW
ALPINE DR
ARMSTRONG BLVD
HEDGEHOG ST NW
152ND AVE NW
151ST LN NW
150TH LN NW
149TH LN NW
149TH AVE NW
148TH LN NW
BUNKER LAKE BLVD.
W. RAMSEY PARKWAY
147TH AVE. NW
146TH AVE. NW
U.S. HWY. NO. 10 & 169
RIVERDALE DRIVE
RIVERDALE ROAD
CIVIC CENTER DRIVE
SUNWOOD DRIVE
EAST RAMSEY PKWY
WEST RAMSEY PARKWAY
ZEOLITE STREET NW
TOWN CENTER DRIVE
CO RD NO 116
CO RD NO 83
CSAH NO 83
LLAMA ST. NW
FERRET ST. NW
BISON ST NW
CHAMELEON ST
ZEOLITE ST NW
WILLEMITE ST. NW
URANIMITE ST NW
YOLITE ST NW
ALPACA ST NW
147TH LN NW
147TH CIR NW
146TH LN NW
146TH AVE NW
145TH LN NW
145TH PL NW
TRAPROCK TER NW
SAPPHIRE LN NW
RHINESTONE WAY NW
201
202
3603
3606
N