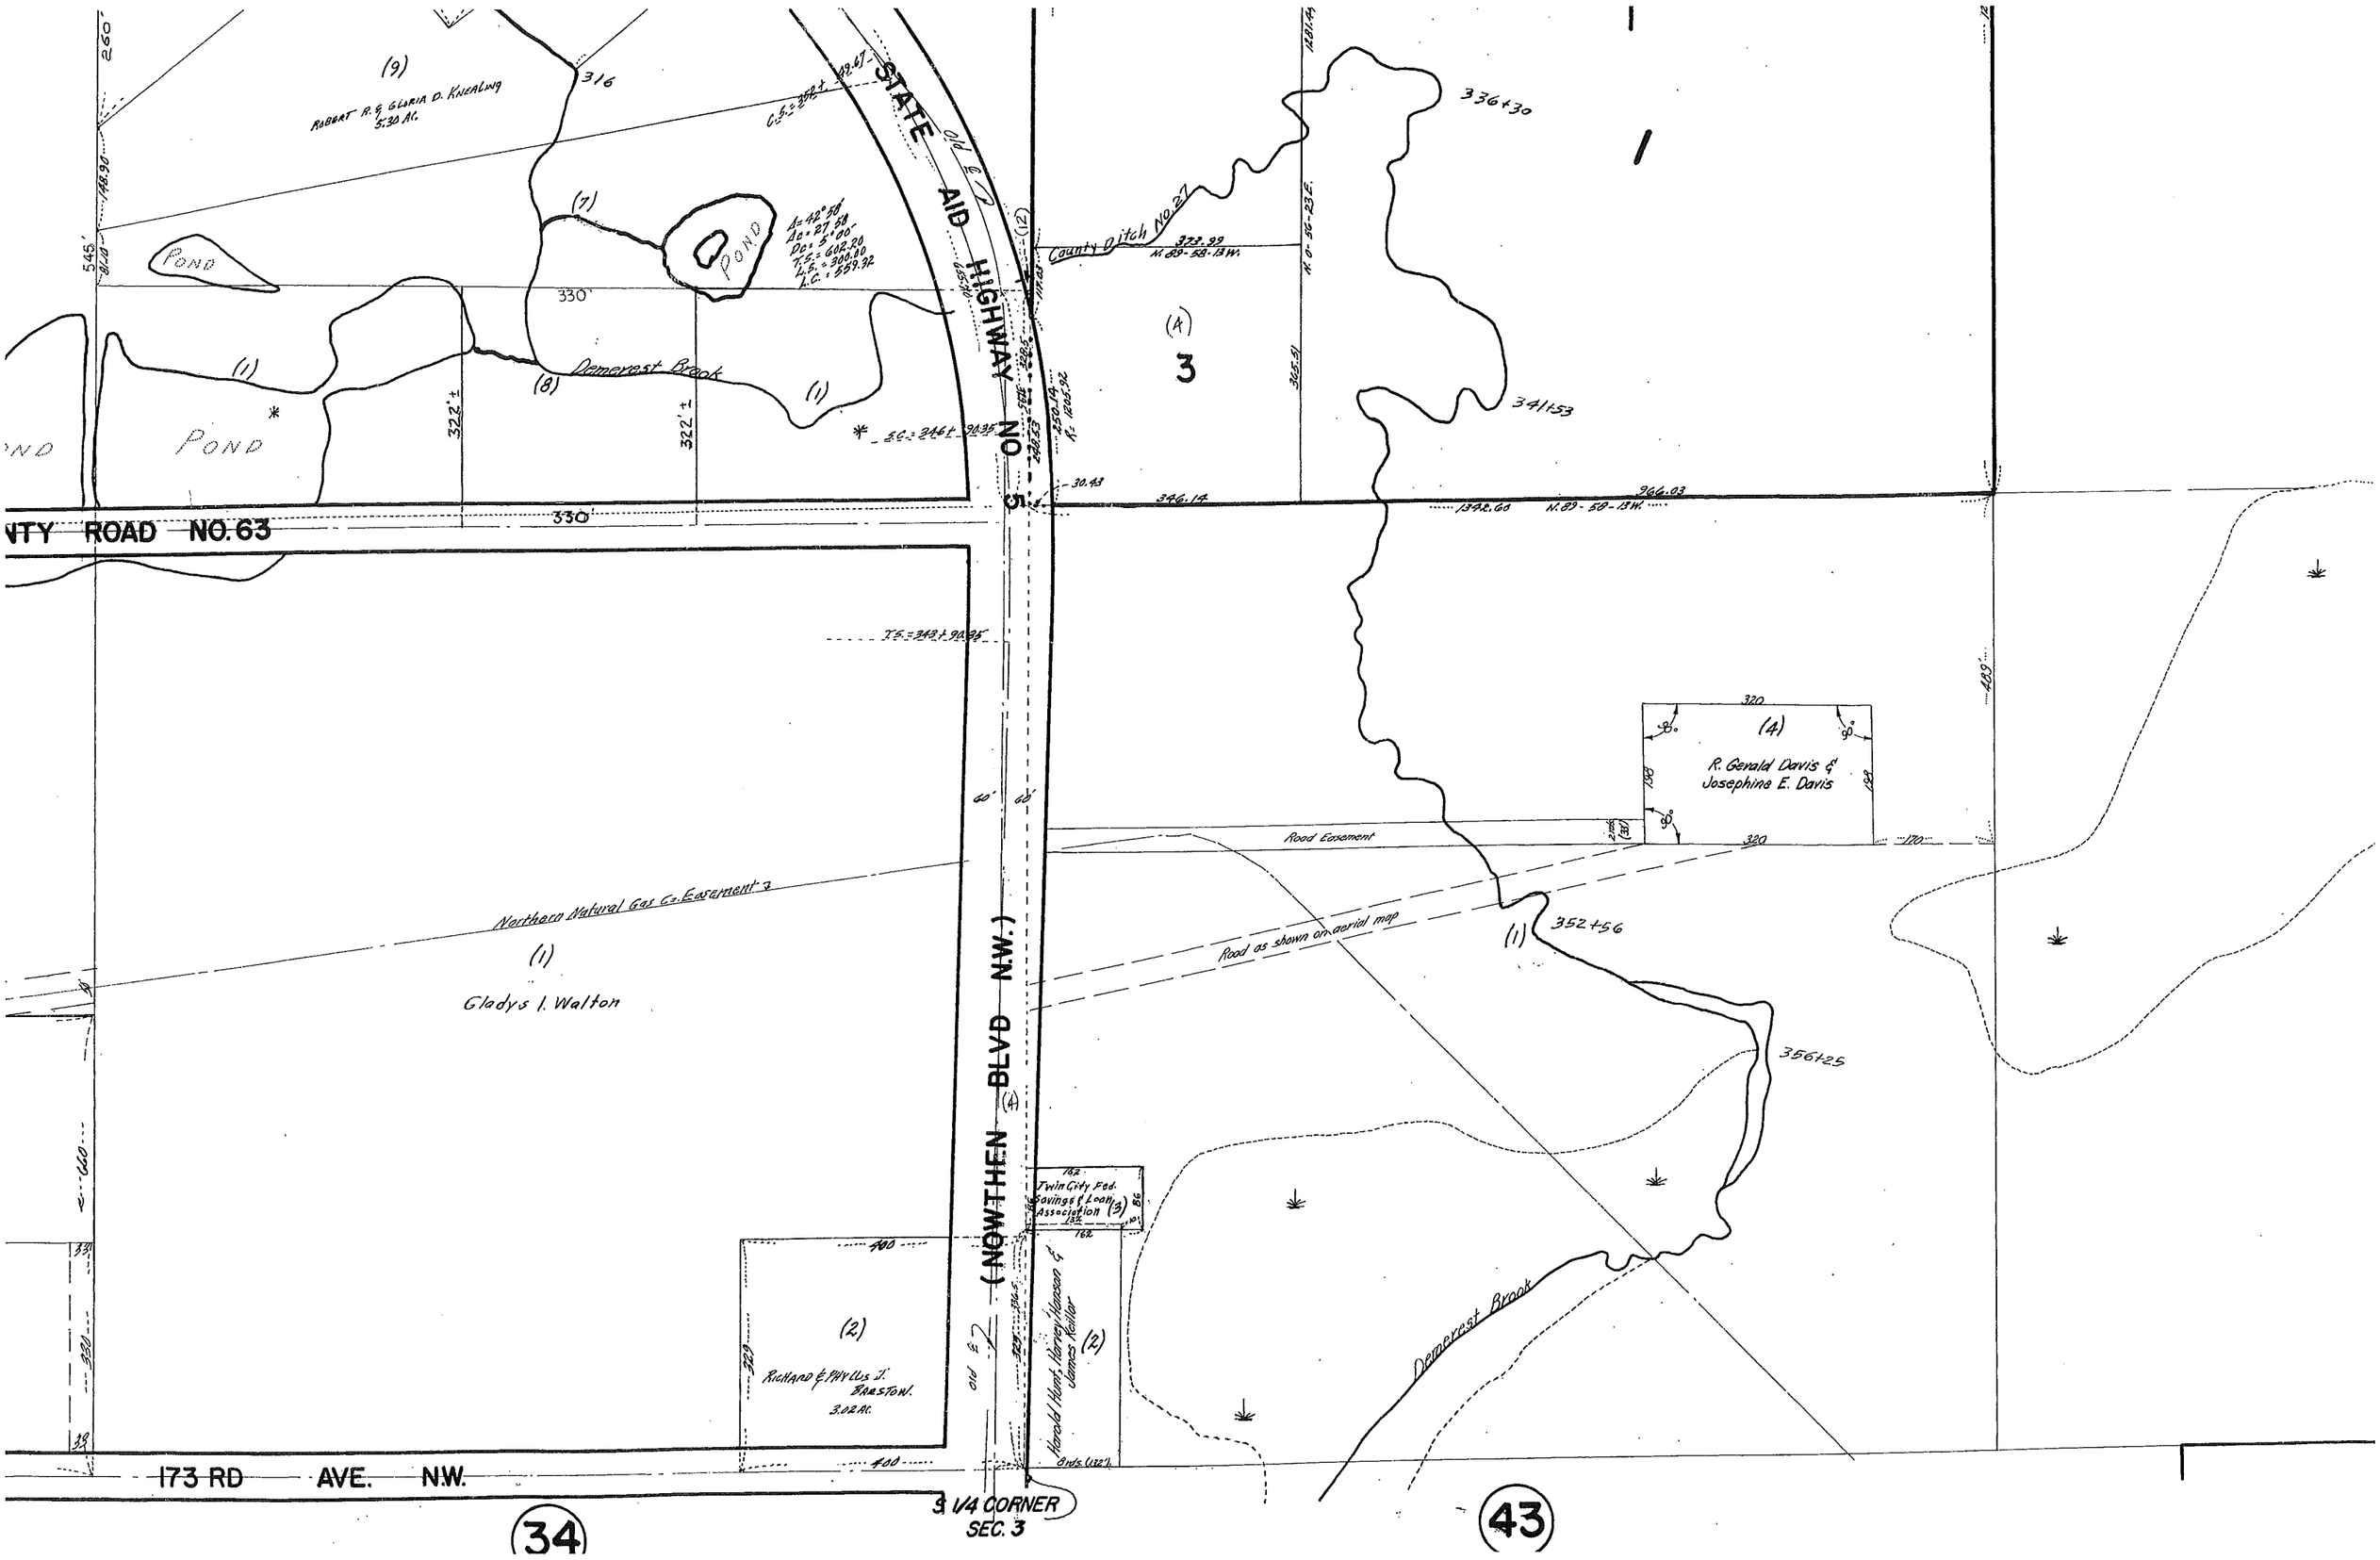
(9)
ROBERT R. & GLORIA D. KNEALING
5.30 AC.
316
POND
POND
POND
(7)
(1)
(8)
Demerest Brook
(1)
330'
322'±
322'±
545'
146.92
STATE AID HIGHWAY NO. 5
(NOW THEN BLVD N.W.)
Old C.S.P.
County Ditch No. 27
(12)
(A)
3
336+30
341+53
346.14
366.03
N.89-58-13W.
1398.68
NTY ROAD NO. 63
330'
Northern Natural Gas Co. Easement
(1)
Gladys I. Walton
(4)
R. Gerald Davis &
Josephine E. Davis
320
Road Easement
Road as shown on aerial map
(1)
352+56
356+25
Demerest Brook
Twin City Fed.
Savings & Loan
Association
(3)
(2)
RICHARD & PHYLLIS I.
BARSTOW.
3.02 AC.
Harold Hunt, Harvey Hanson &
James Keller
(2)
173 RD AVE. N.W.
3 1/4 CORNER
SEC. 3
(34)
(43)