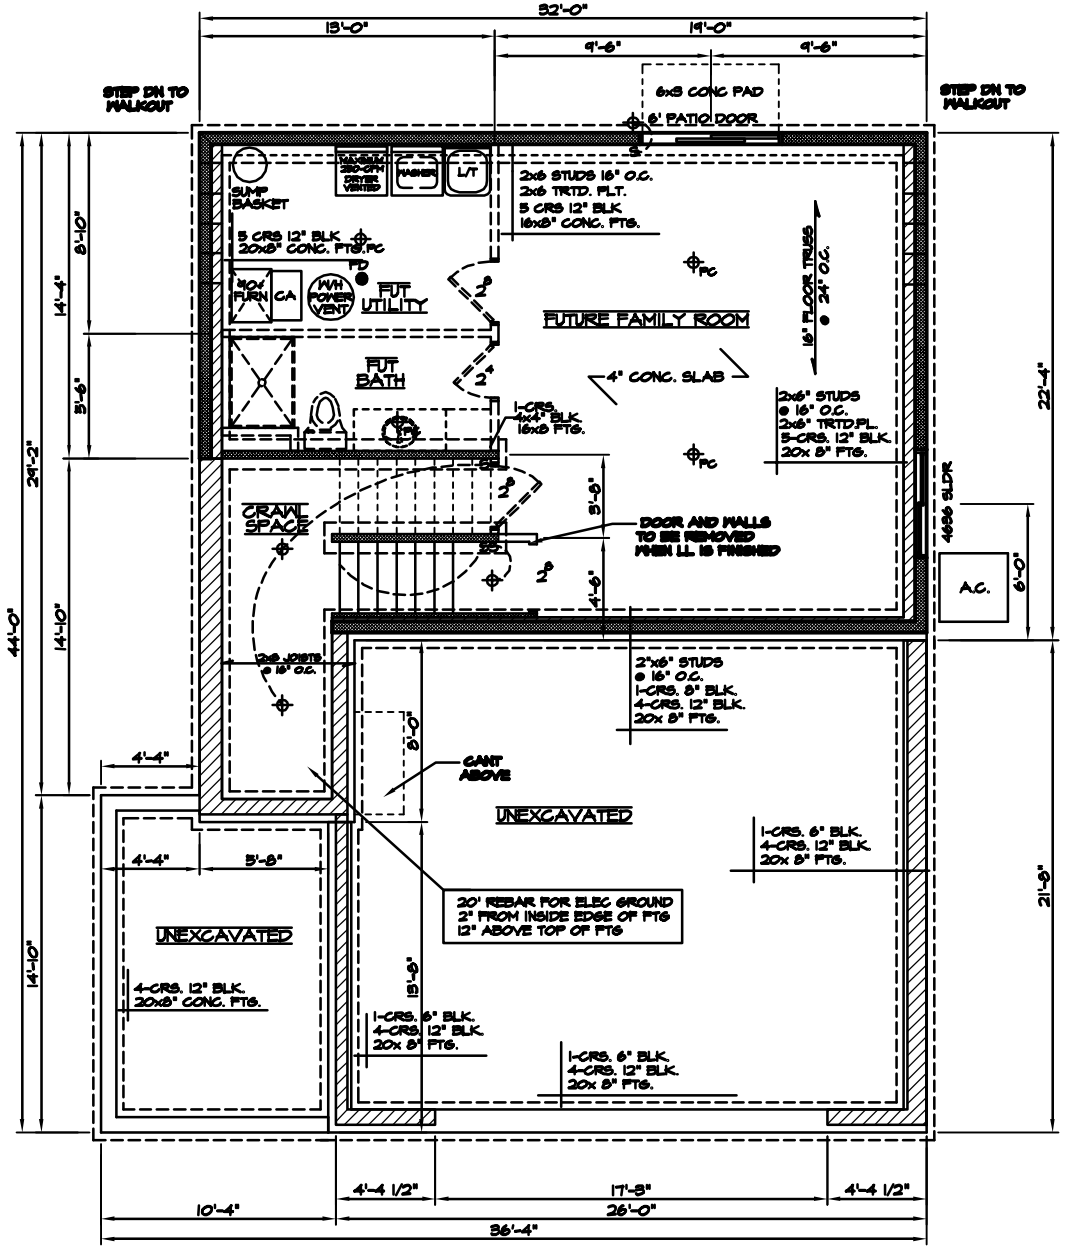

LOWER LEVEL & FOUNDATION PLAN

SCALE: 1/4"=1'-0"

WINDOW HDR. SIZES

1'-5'= 2-2x10 HDRS.
6'-8'= 2-1 3/4"x9 1/2" TIMBERSTRAND
9'-12'= 2-1 3/4"x11 7/8" TIMBERSTRAND

(UNLESS NOTED OTHERWISE)

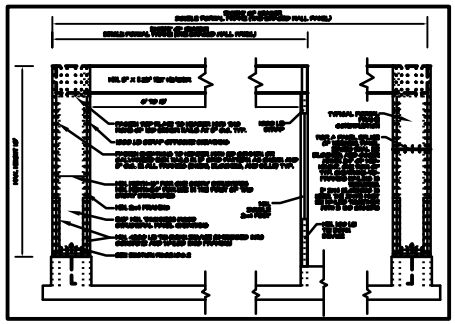

NOVAK-YACK, INC.

NOTE:
-DUE TO ELECTRONIC REPRODUCTION, THIS PLAN MAY NOT SCALE CORRECTLY. THE HOUSE WILL BE BUILT ACCORDING TO THE DIMENSIONS SPECIFIED.
-ALL DIMENSIONS, CONDITIONS AND SPECIFICATIONS ARE SUBJECT TO FIELD VERIFICATION. SOME CHANGES MAY BE NECESSARY.
-ALL ELECTRICAL SYMBOLS SHOWN ARE APPROXIMATE. ACTUAL PLACEMENT WILL BE DETERMINED BY THE ELECTRICIAN PER CODE REQUIREMENTS.
-ALL SQUARE FOOTAGES ARE DEEMED RELIABLE BUT NOT GUARANTEED
-ARTIGHT BOXES ON EXTERIOR WALLS. (CATEGORY ONE)
-CAULK & FLASH ALL EXTERIOR OPENINGS.

WINDOW GUIDE

PLAN REVIEW/DATE

BUYER/DATE

BUYER/DATE

STANDARD SERIES
SPLIT

FIRST FLOOR= 1542
FINISHED=
SECOND FLOOR=
FINISHED=
LOWER LEVEL=
FINISHED=
TOTAL
FINISHED SQ. FTG.

RANCH
SPEC