COR TWO

CITY OF RAMSEY
COUNTY OF ANOKA
SEC. 28, TWP. 32, RNG. 25

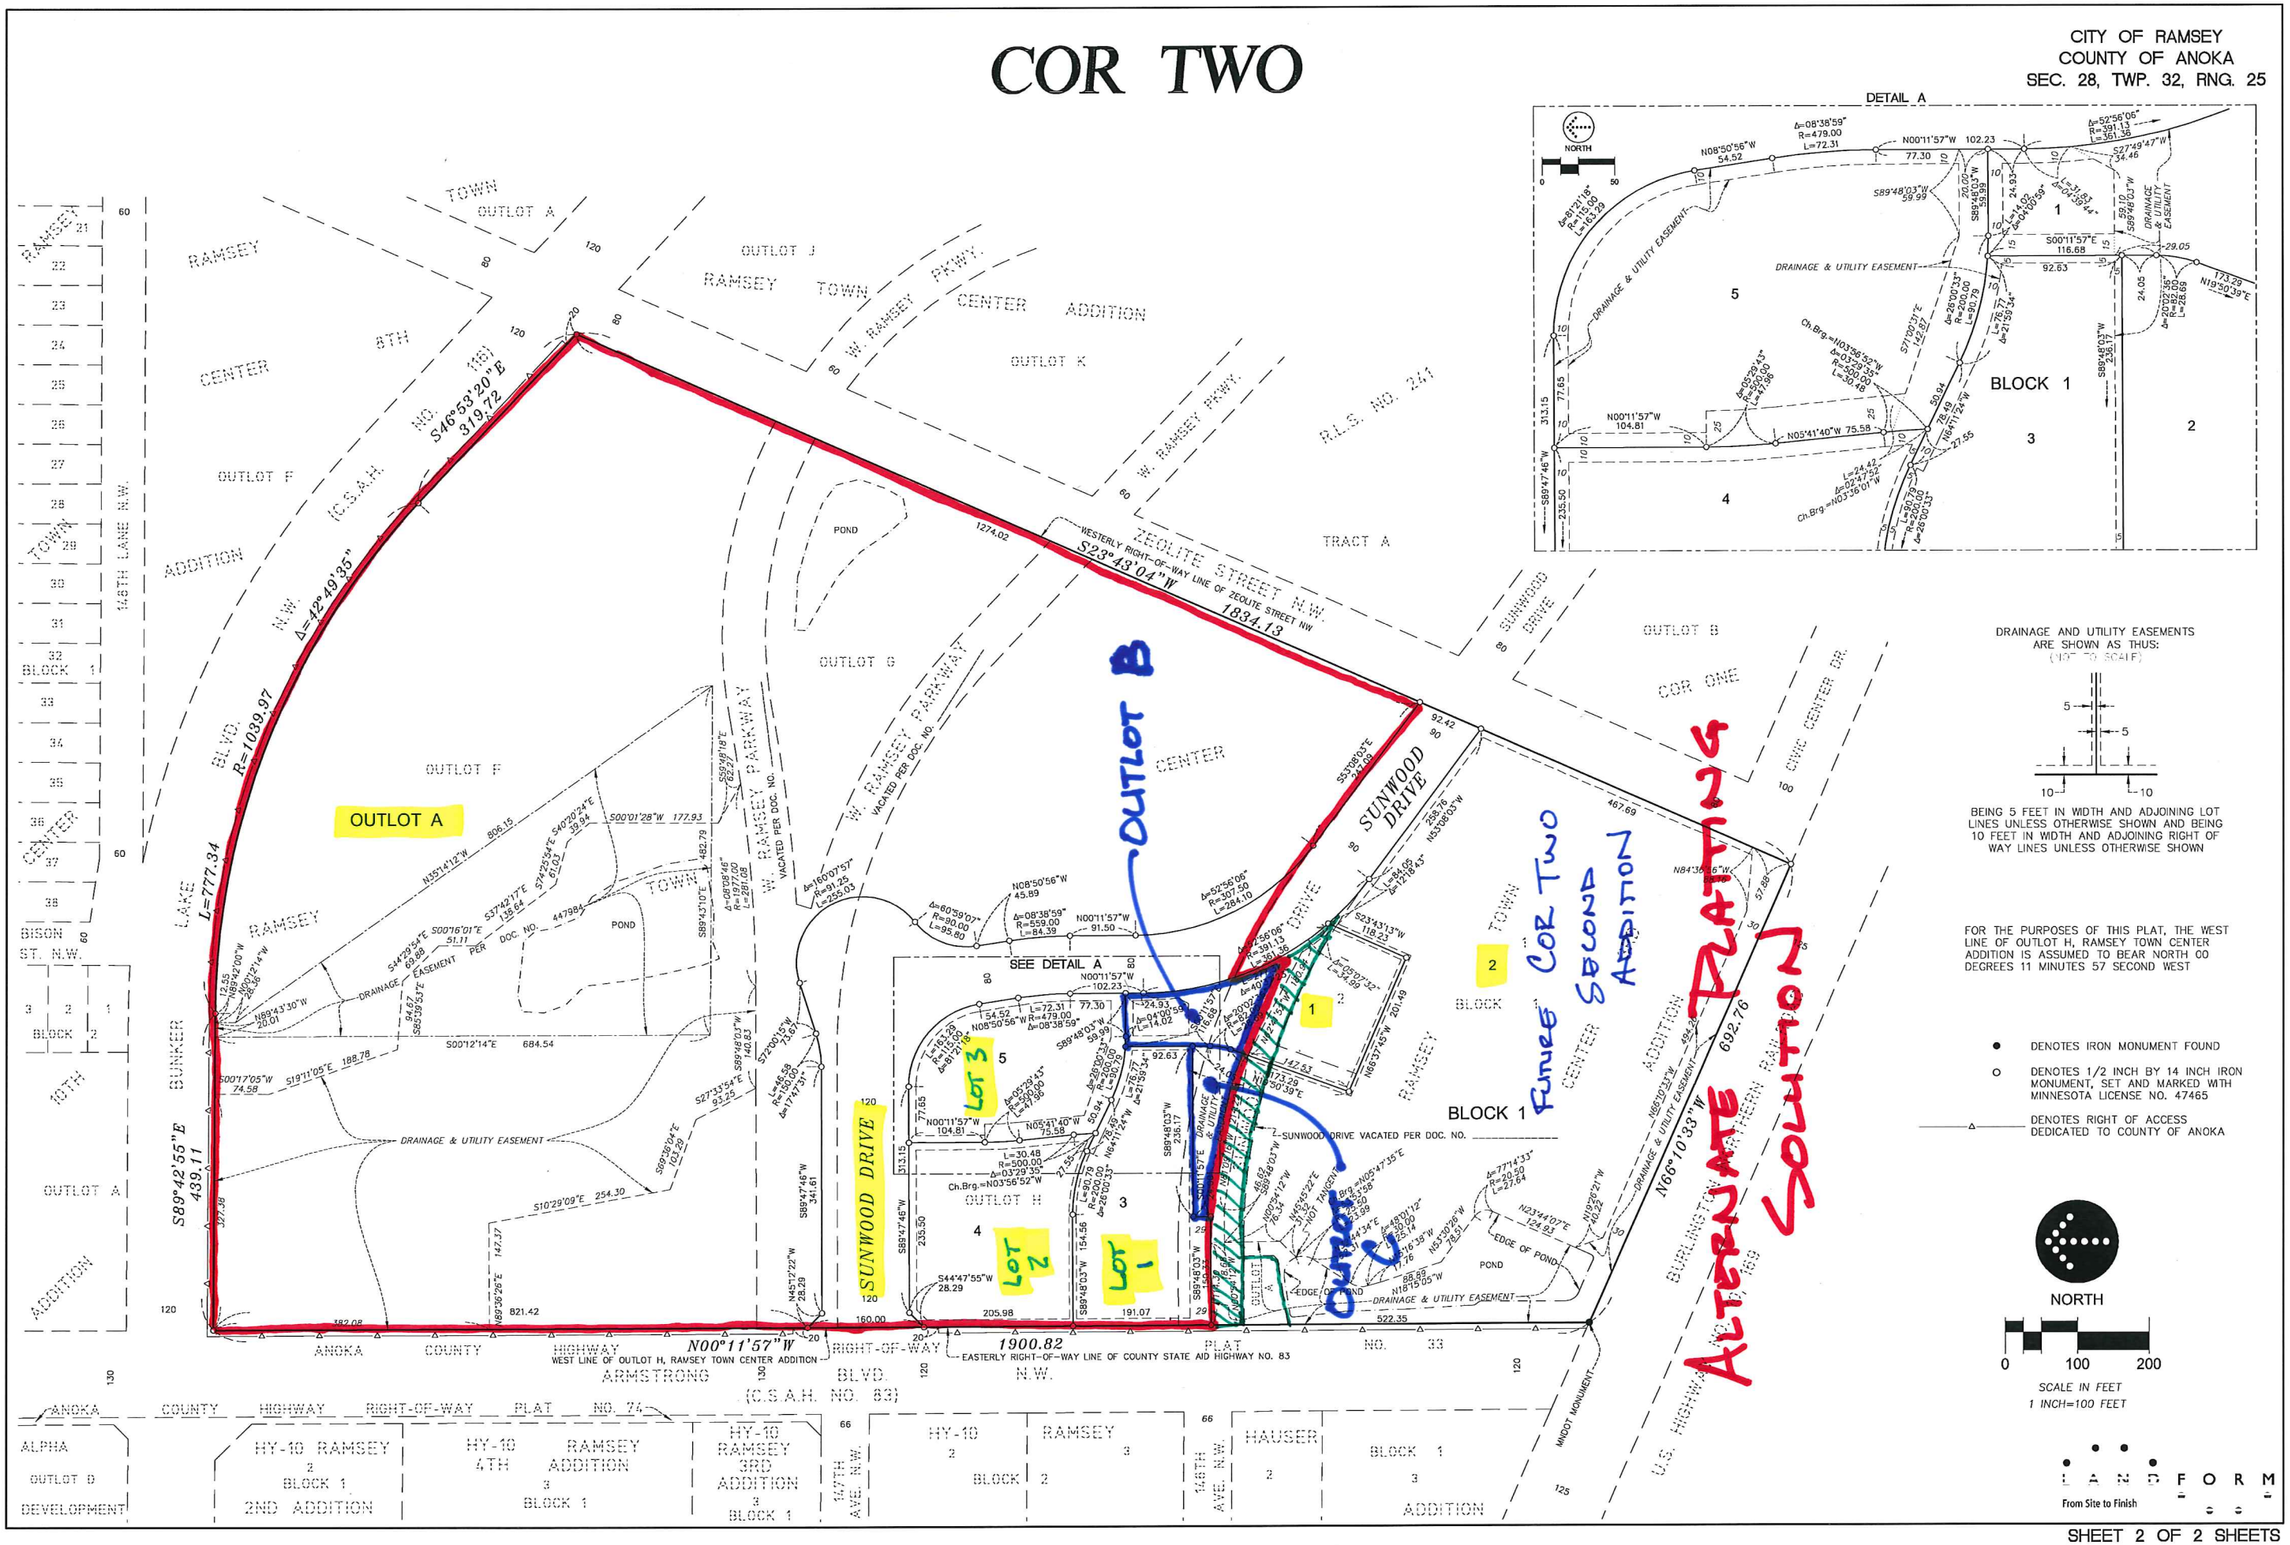

DRAINAGE AND UTILITY EASEMENTS ARE SHOWN AS THUS:
(NOT TO SCALE)

BEING 5 FEET IN WIDTH AND ADJOINING LOT LINES UNLESS OTHERWISE SHOWN AND BEING 10 FEET IN WIDTH AND ADJOINING RIGHT OF WAY LINES UNLESS OTHERWISE SHOWN

FOR THE PURPOSES OF THIS PLAT, THE WEST LINE OF OUTLOT H, RAMSEY TOWN CENTER ADDITION IS ASSUMED TO BEAR NORTH 00 DEGREES 11 MINUTES 57 SECOND WEST

● DENOTES IRON MONUMENT FOUND

○ DENOTES 1/2 INCH BY 14 INCH IRON MONUMENT, SET AND MARKED WITH MINNESOTA LICENSE NO. 47465

DENOTES RIGHT OF ACCESS DEDICATED TO COUNTY OF ANOKA

NORTH

0 100 200

SCALE IN FEET
1 INCH=100 FEET

LAND FORM
From Site to Finish

SHEET 2 OF 2 SHEETS