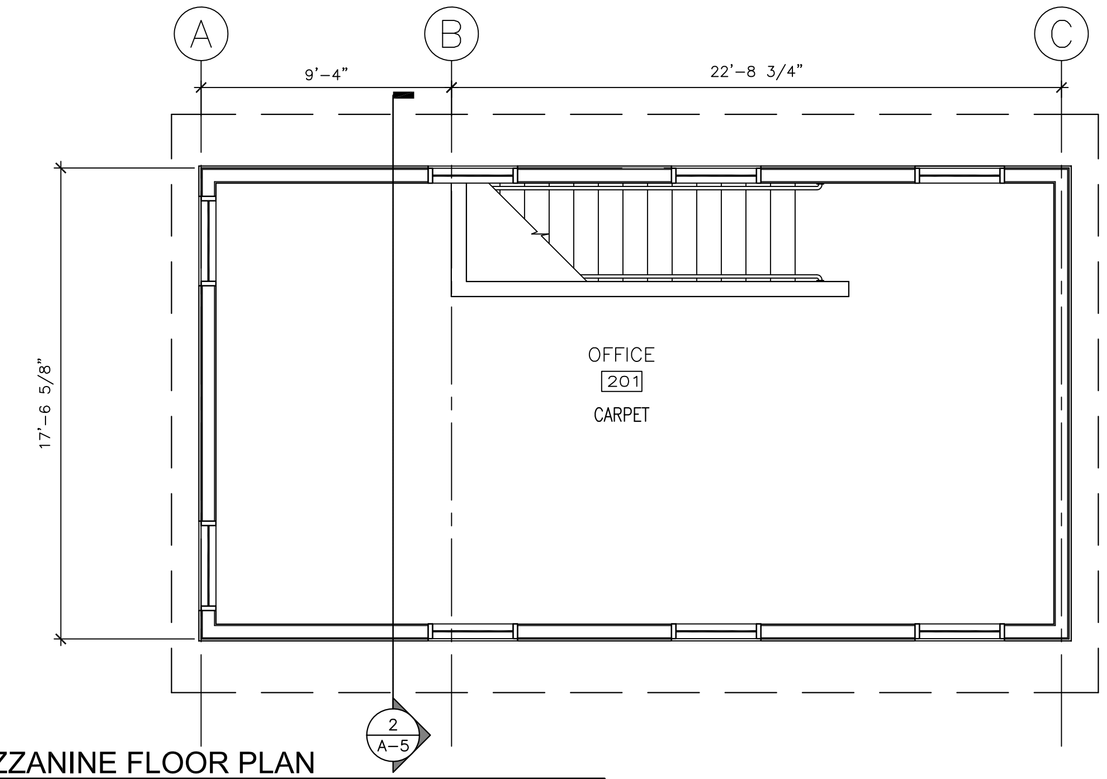

1 A-1 MEZZANINE FLOOR PLAN
1/4"=1'-0"

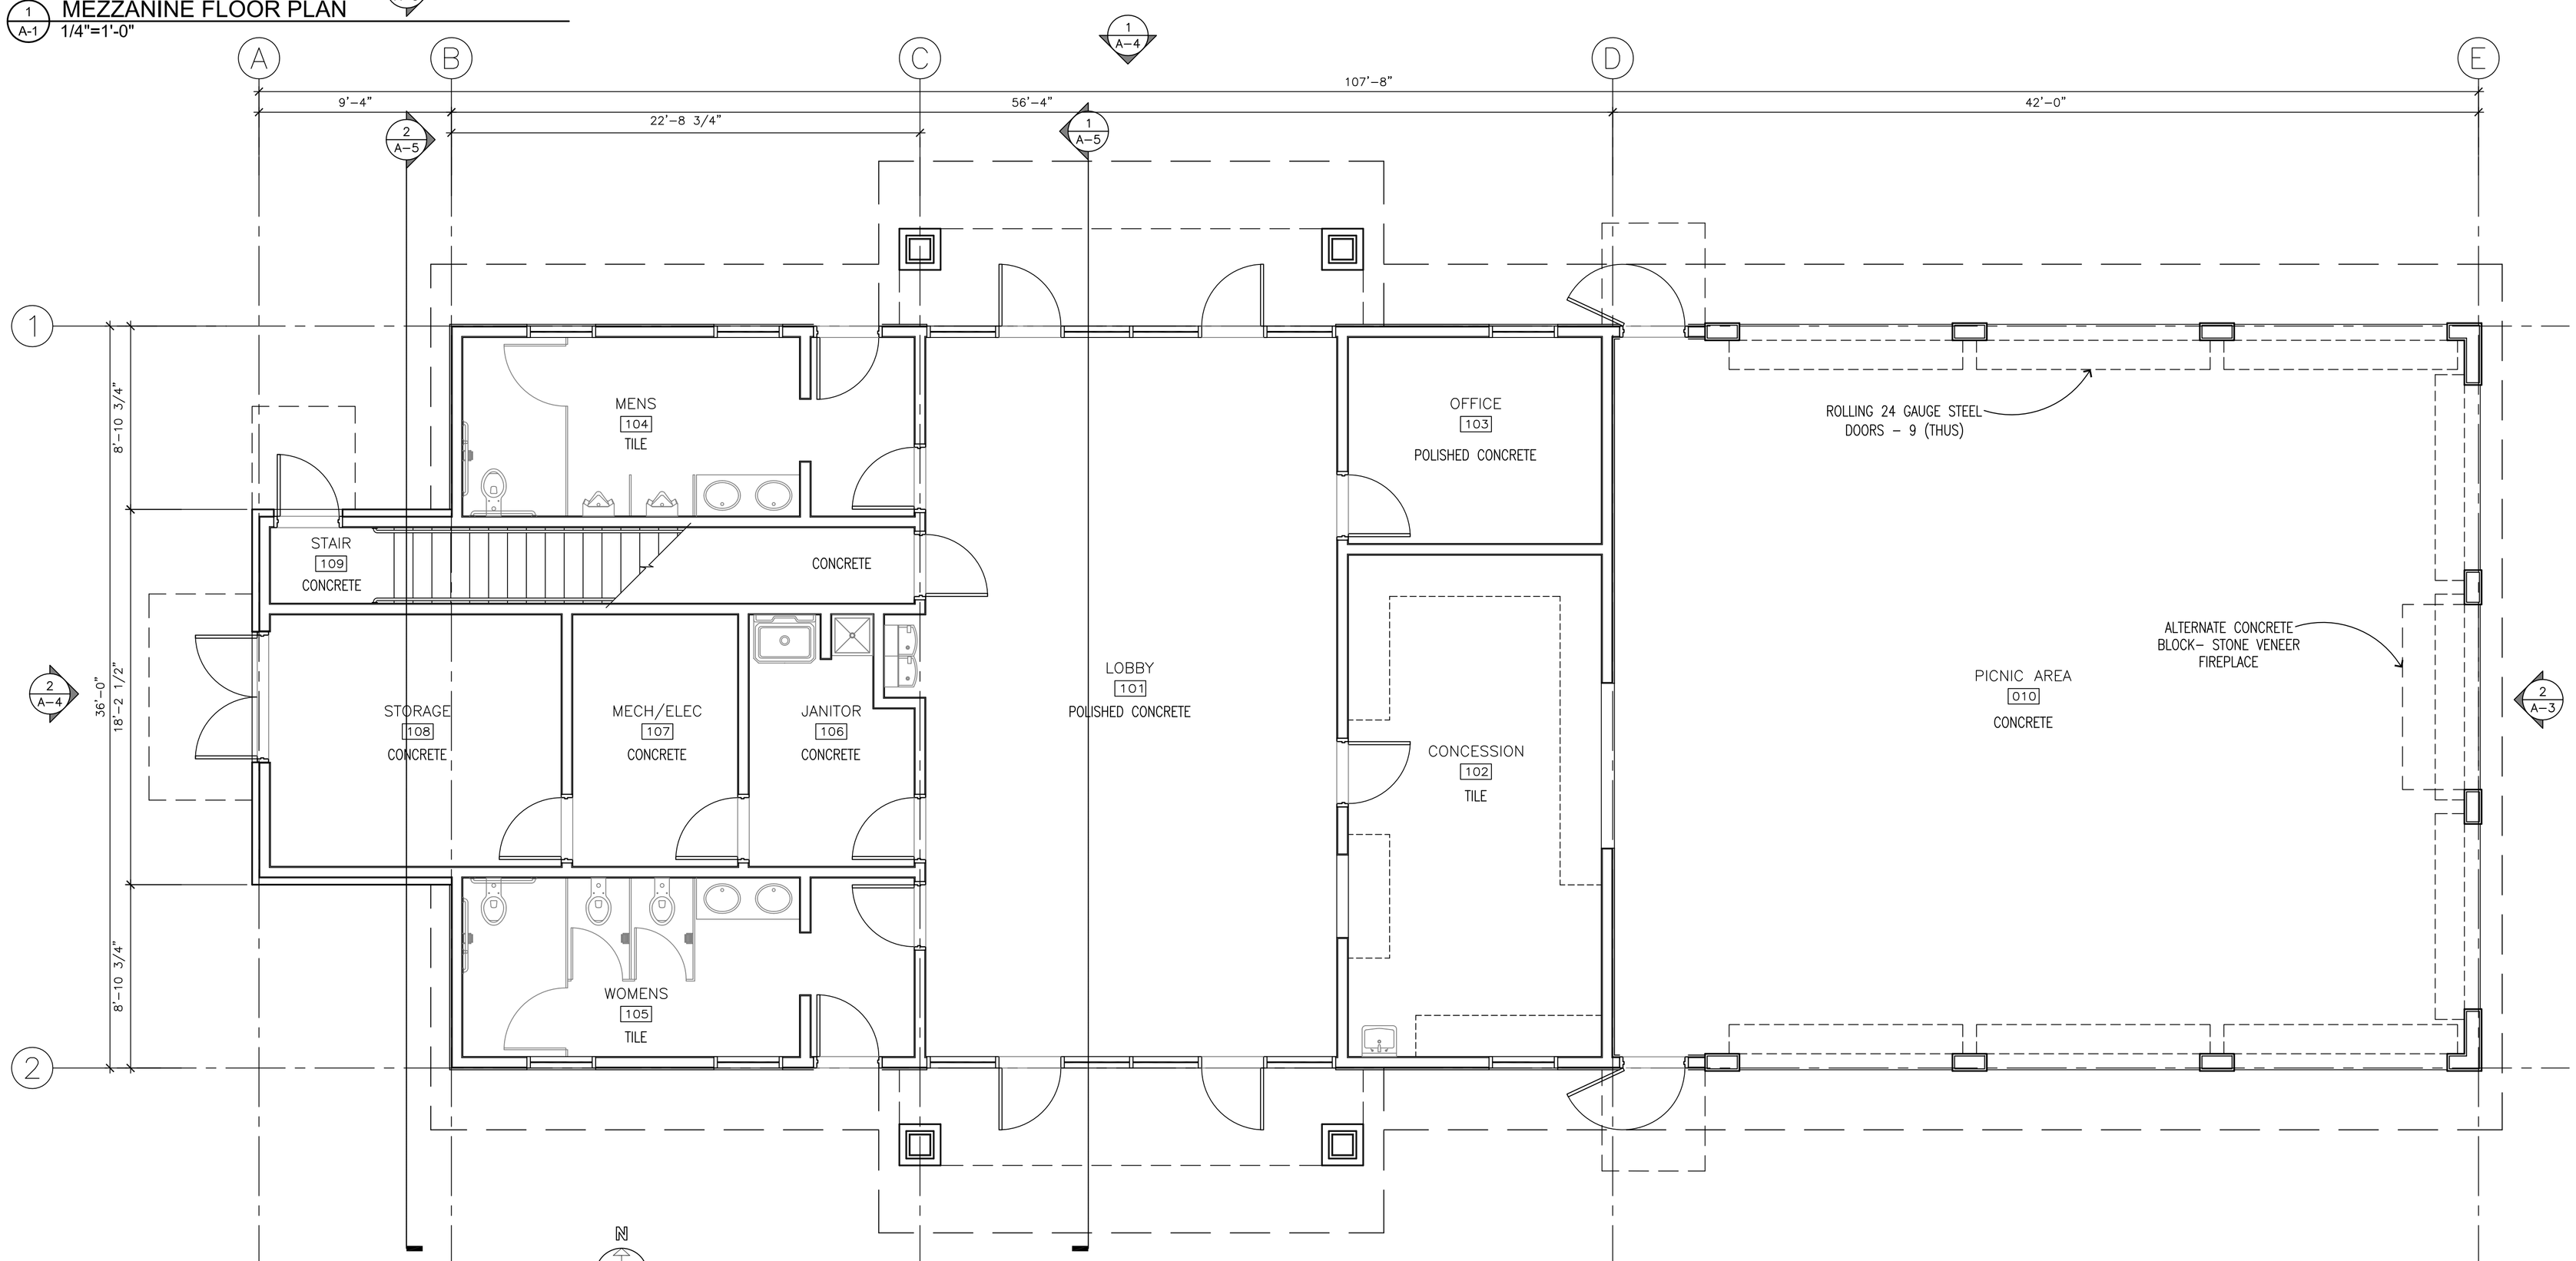

2 A-1 FIRST FLOOR PLAN
1/4"=1'-0"

DESIGN DEVELOPMENT SET - ISSED FOR PRICING 8/27/13

Studio 55 Architects, LLP
10700 Highway 55, suite 317
Plymouth, MN 55441
763.544.8370
studio55architects.com

ELMCREST PARK COMMUNITY BUILDING

RAMSEY, MINNESOTA

No.	Date	Revision

I hereby certify that this plan, specification, or report was prepared by me or under my direct supervision, and that I am a duly Licensed Architect under the laws of the State of Minnesota.

Printed Name: _____

Signature: _____

Date: License #:

Project	13-0110-01
Date	8/27/13
Drawn by	
Checked by	
Drawing Number	A-1