RAMSEY TOWN CENTER 10TH ADDITION

CITY OF RAMSEY
COUNTY OF ANOKA
SEC. 28, TWP. 32, RGE 25

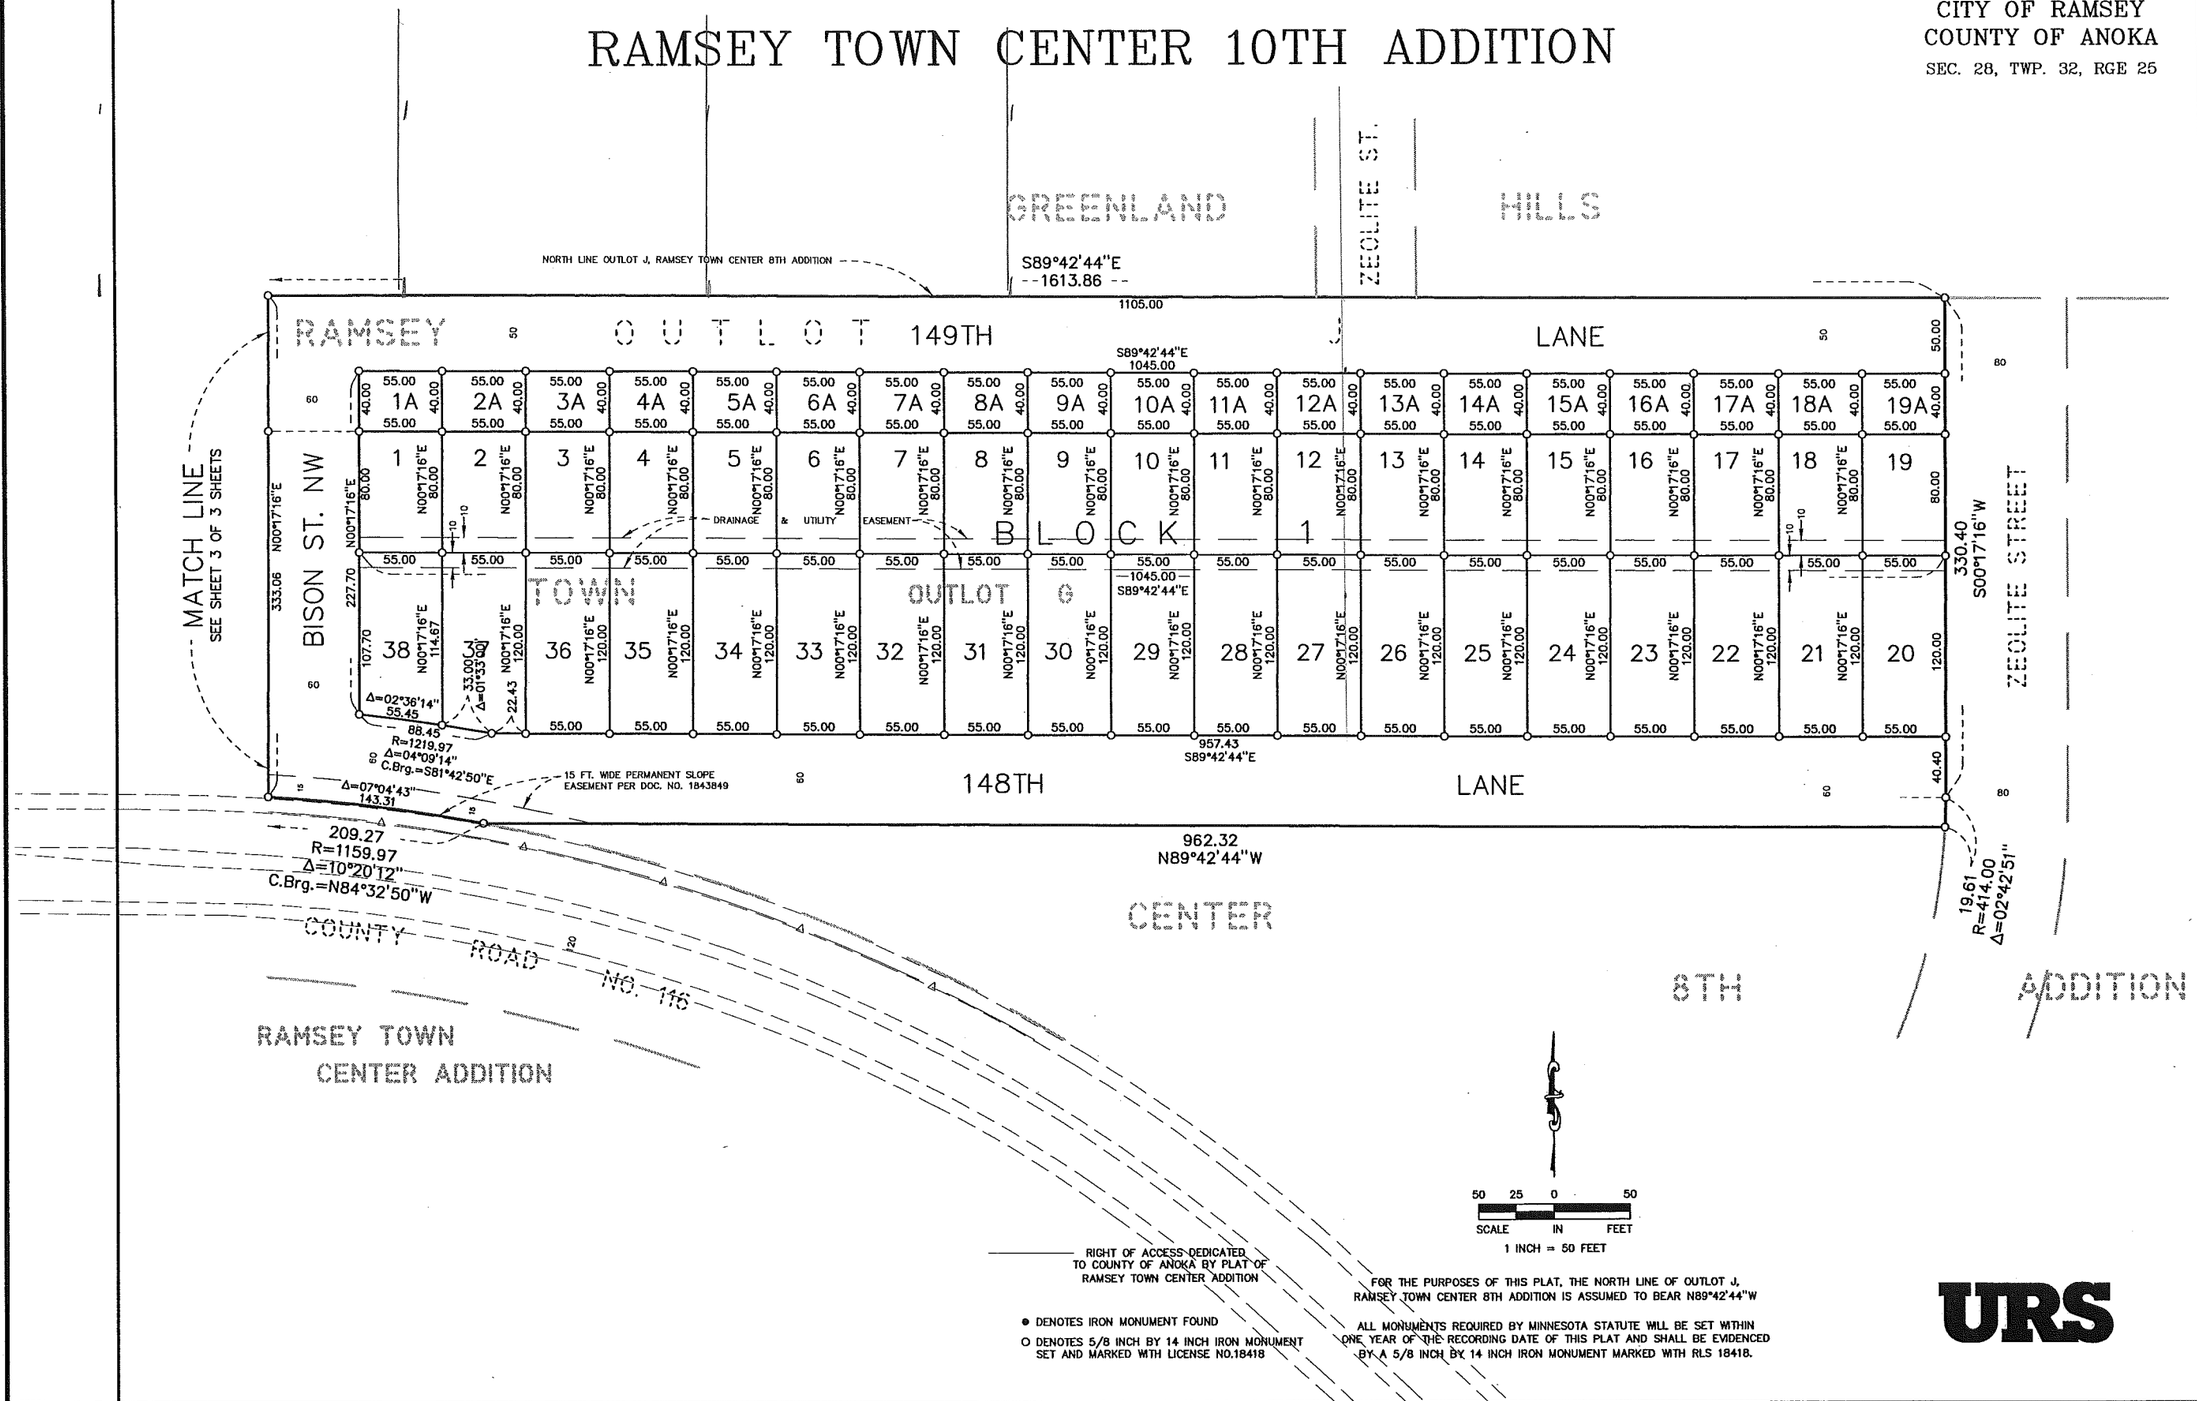

REV. NO.	BY	DATE	REVISIONS DESCRIPTION
2	JJS	7/8/2005	FINAL PLAT & FINAL ENGINEERING SUBMITTAL
3	KED	7/20/2005	BOUNDARY REVISIONS
4	JJS	8/10/2005	SUBMITTED FOR CONSTRUCTION

35387-041-10001

BJY	KED
KED	RTCX-PT01

5/3/2005

URS

Threshar Square
700 Third Street South
Minneapolis, MN 55415
612.370.0700 Tel
612.370.1378 Fax

Ramsey Town Center, L.L.C.

City of RAMSEY

RAMSEY TOWN CENTER 10TH ADD.
RAMSEY, MINNESOTA
FINAL PLAT & FINAL ENGINEERING

FINAL PLAT

R:\35387041100001\PLAT\RTCX-PT02.dwg, Layout1, 8/11/2005 3:01:35 PM, mkrie