EASEMENT DESCRIPTION EXHIBIT

~for~ CITY OF RAMSEY

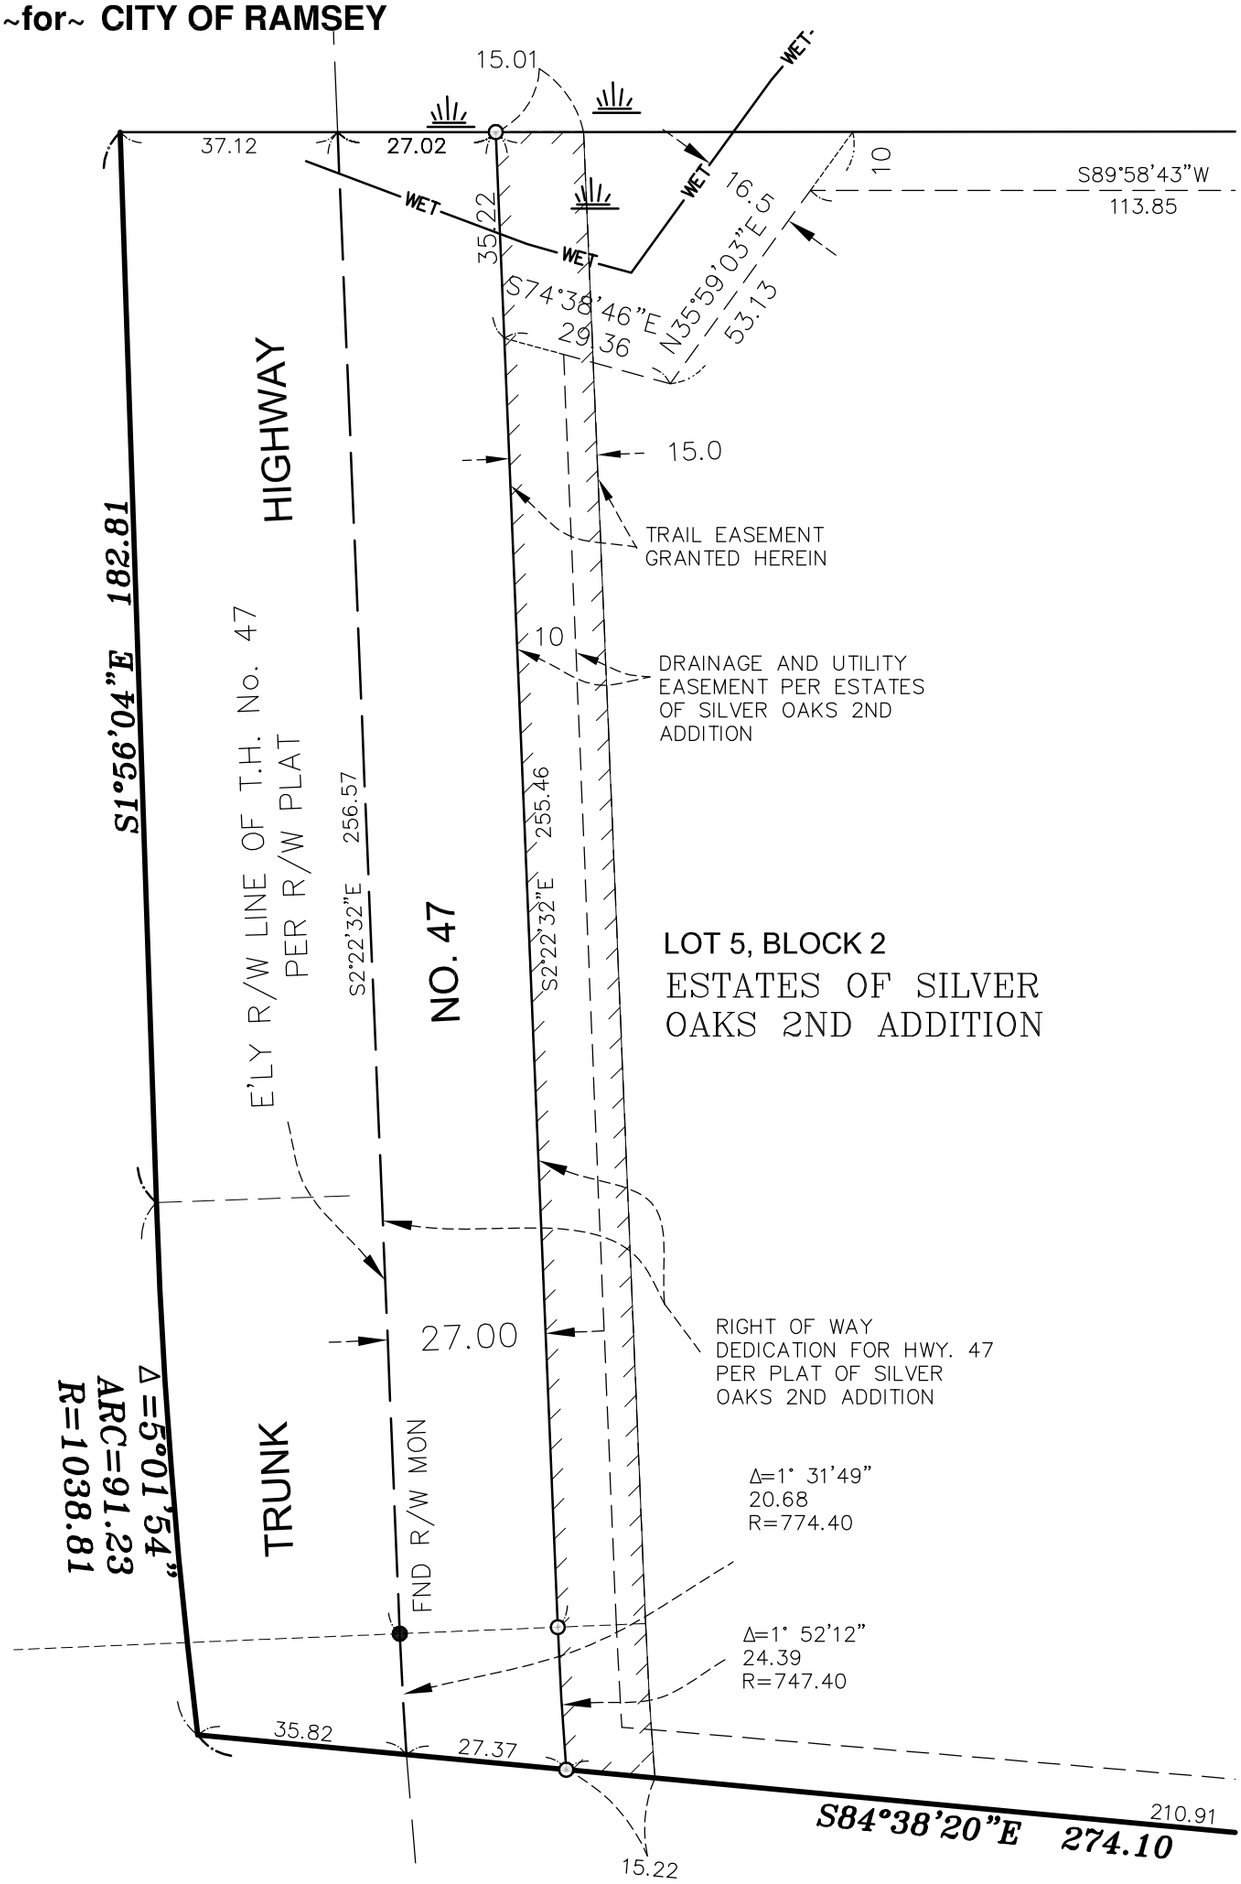

The westerly fifteen feet of Lot 5, Block 2,
ESTATES OF SILVER OAKS 2ND ADDITION,
ANOKA County, Minnesota.

Location: Ramsey, Minnesota

Scale 1"= 30'	● Denotes Iron Monument	Bearing Datum: Assumed	Job No. 17285	Drwg By JSE

I hereby certify that this plan, survey or report was prepared by me or under my direct supervision and that I am a duly Licensed Land Surveyor under the laws of the State of Minnesota.

E. G. RUD & SONS, INC.

By: _____

Dated this 20th day of September 2017. Minnesota License No. 25341

E. G. RUD & SONS, INC.
PROFESSIONAL LAND SURVEYORS
6776 LAKE DRIVE NE, SUITE 110
LINO LAKES, MINNESOTA 55014
TEL. (651) 361-8200
FAX (651) 361-8701
www.egrud.com