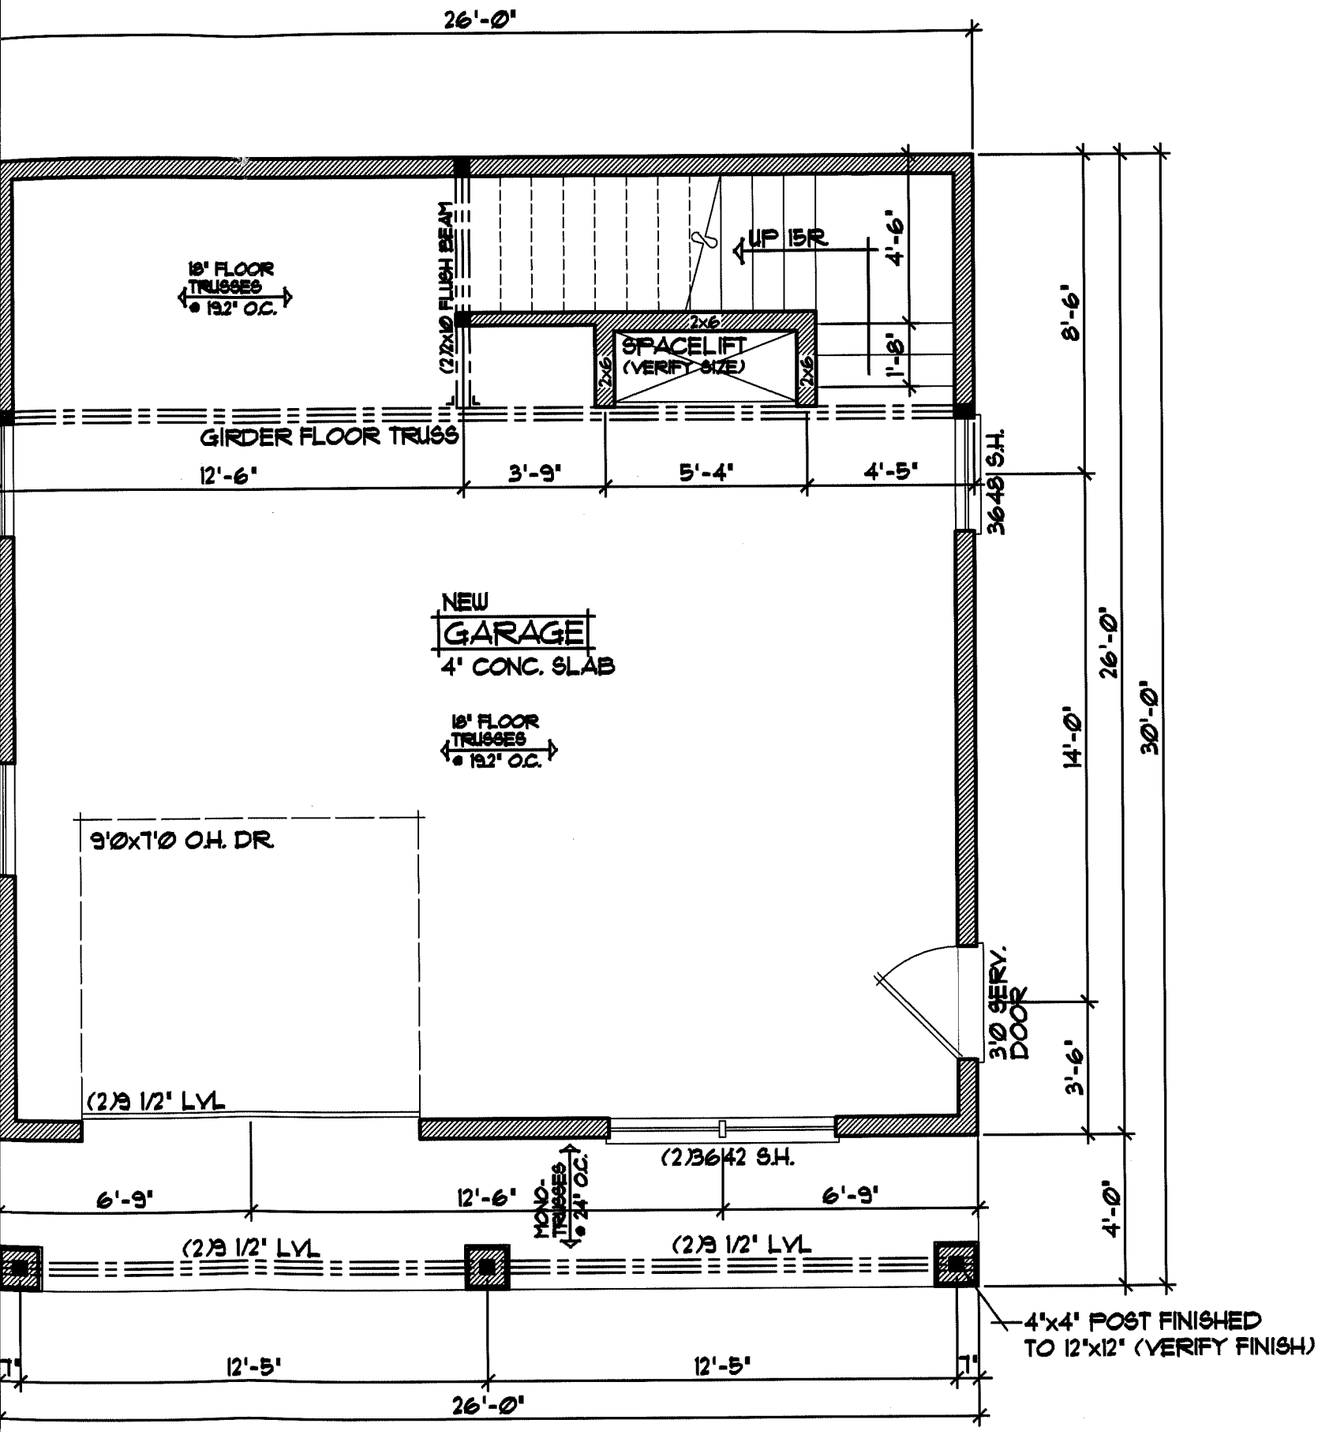

GARAGE PLAN 1/4"=1'-0"

830 SQ.FT. NEW GARAGE

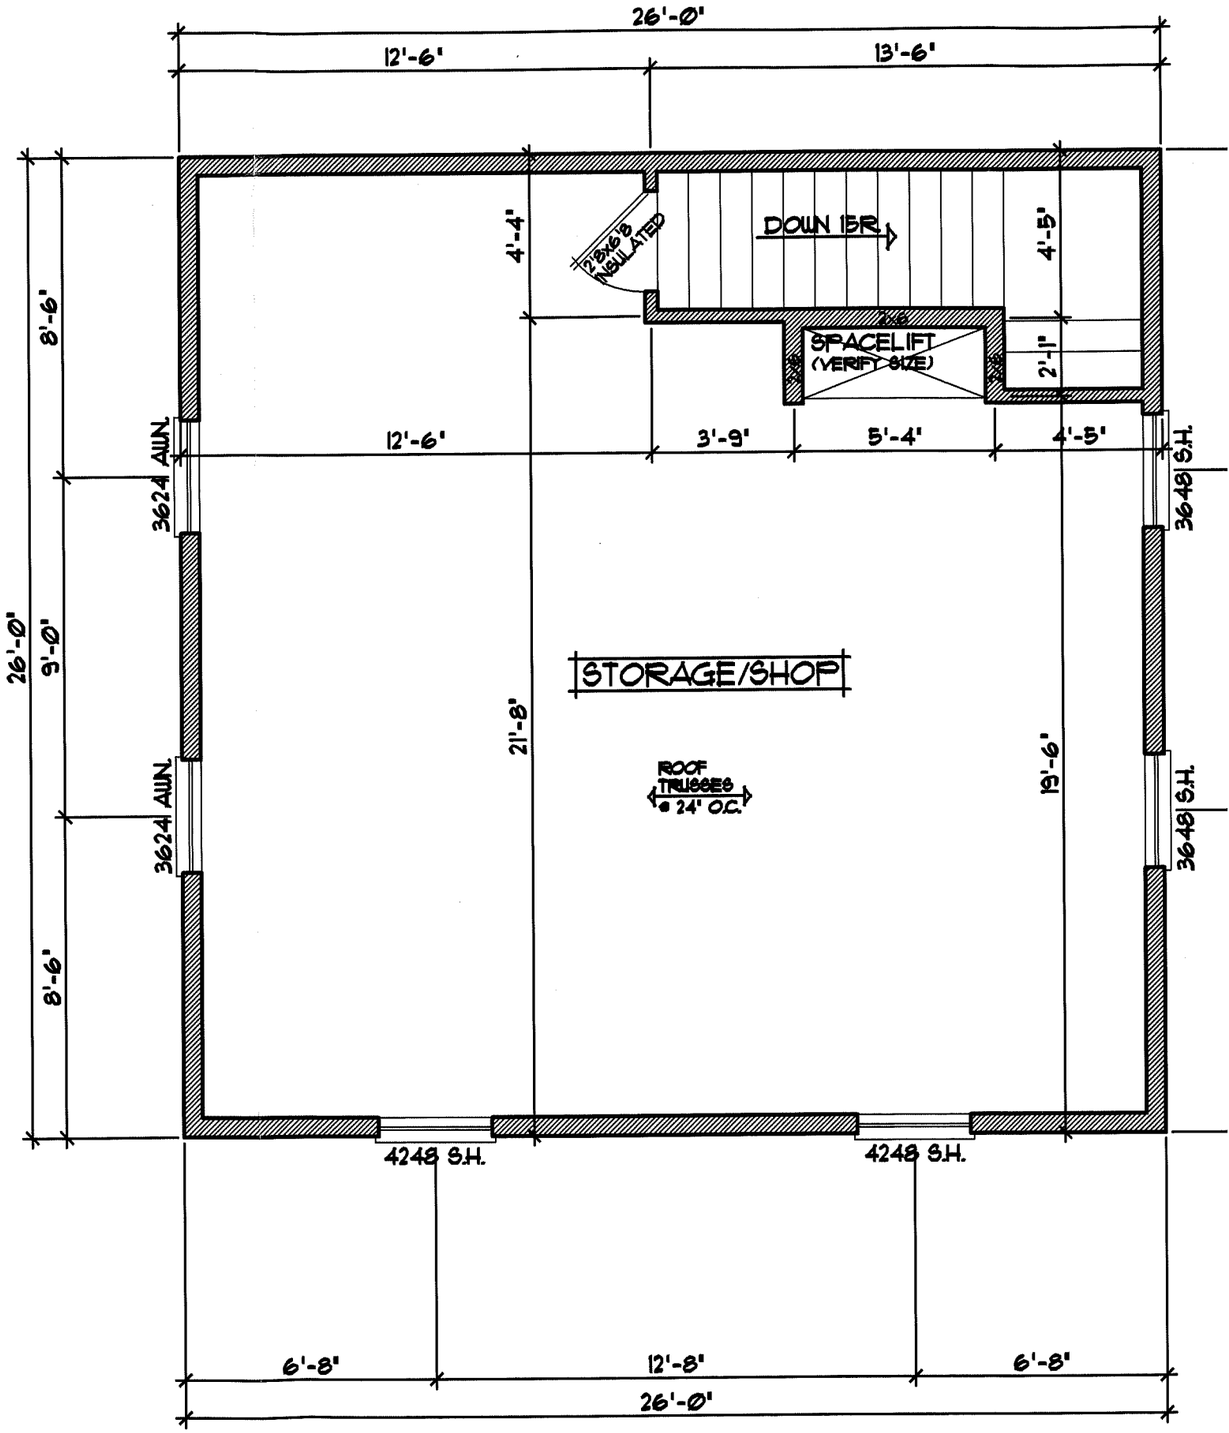

SECOND FLOOR PLAN 1/4"=1'-0"

616 SQ.FT. SECOND FLOOR

60 SQ.FT. STAIRS (NOT INCLUDED)