PUD CONCEPT PLAN

~of~ SHADE TREE COTTAGES
~for~ SHADE TREE CONSTRUCTION, INC.

NORTH

GRAPHIC SCALE

50 0 25 50 100 200

(IN FEET)
1 inch = 50 ft.

VICINITY MAP

PART OF SEC. 23, TWP. 32, RNG. 25

ANOKA COUNTY, MINNESOTA
(NO SCALE)

NOTES

– See Sheet 1 of 3 Sheets for notes.

SEE SHEET 1 OF 3 SHEETS

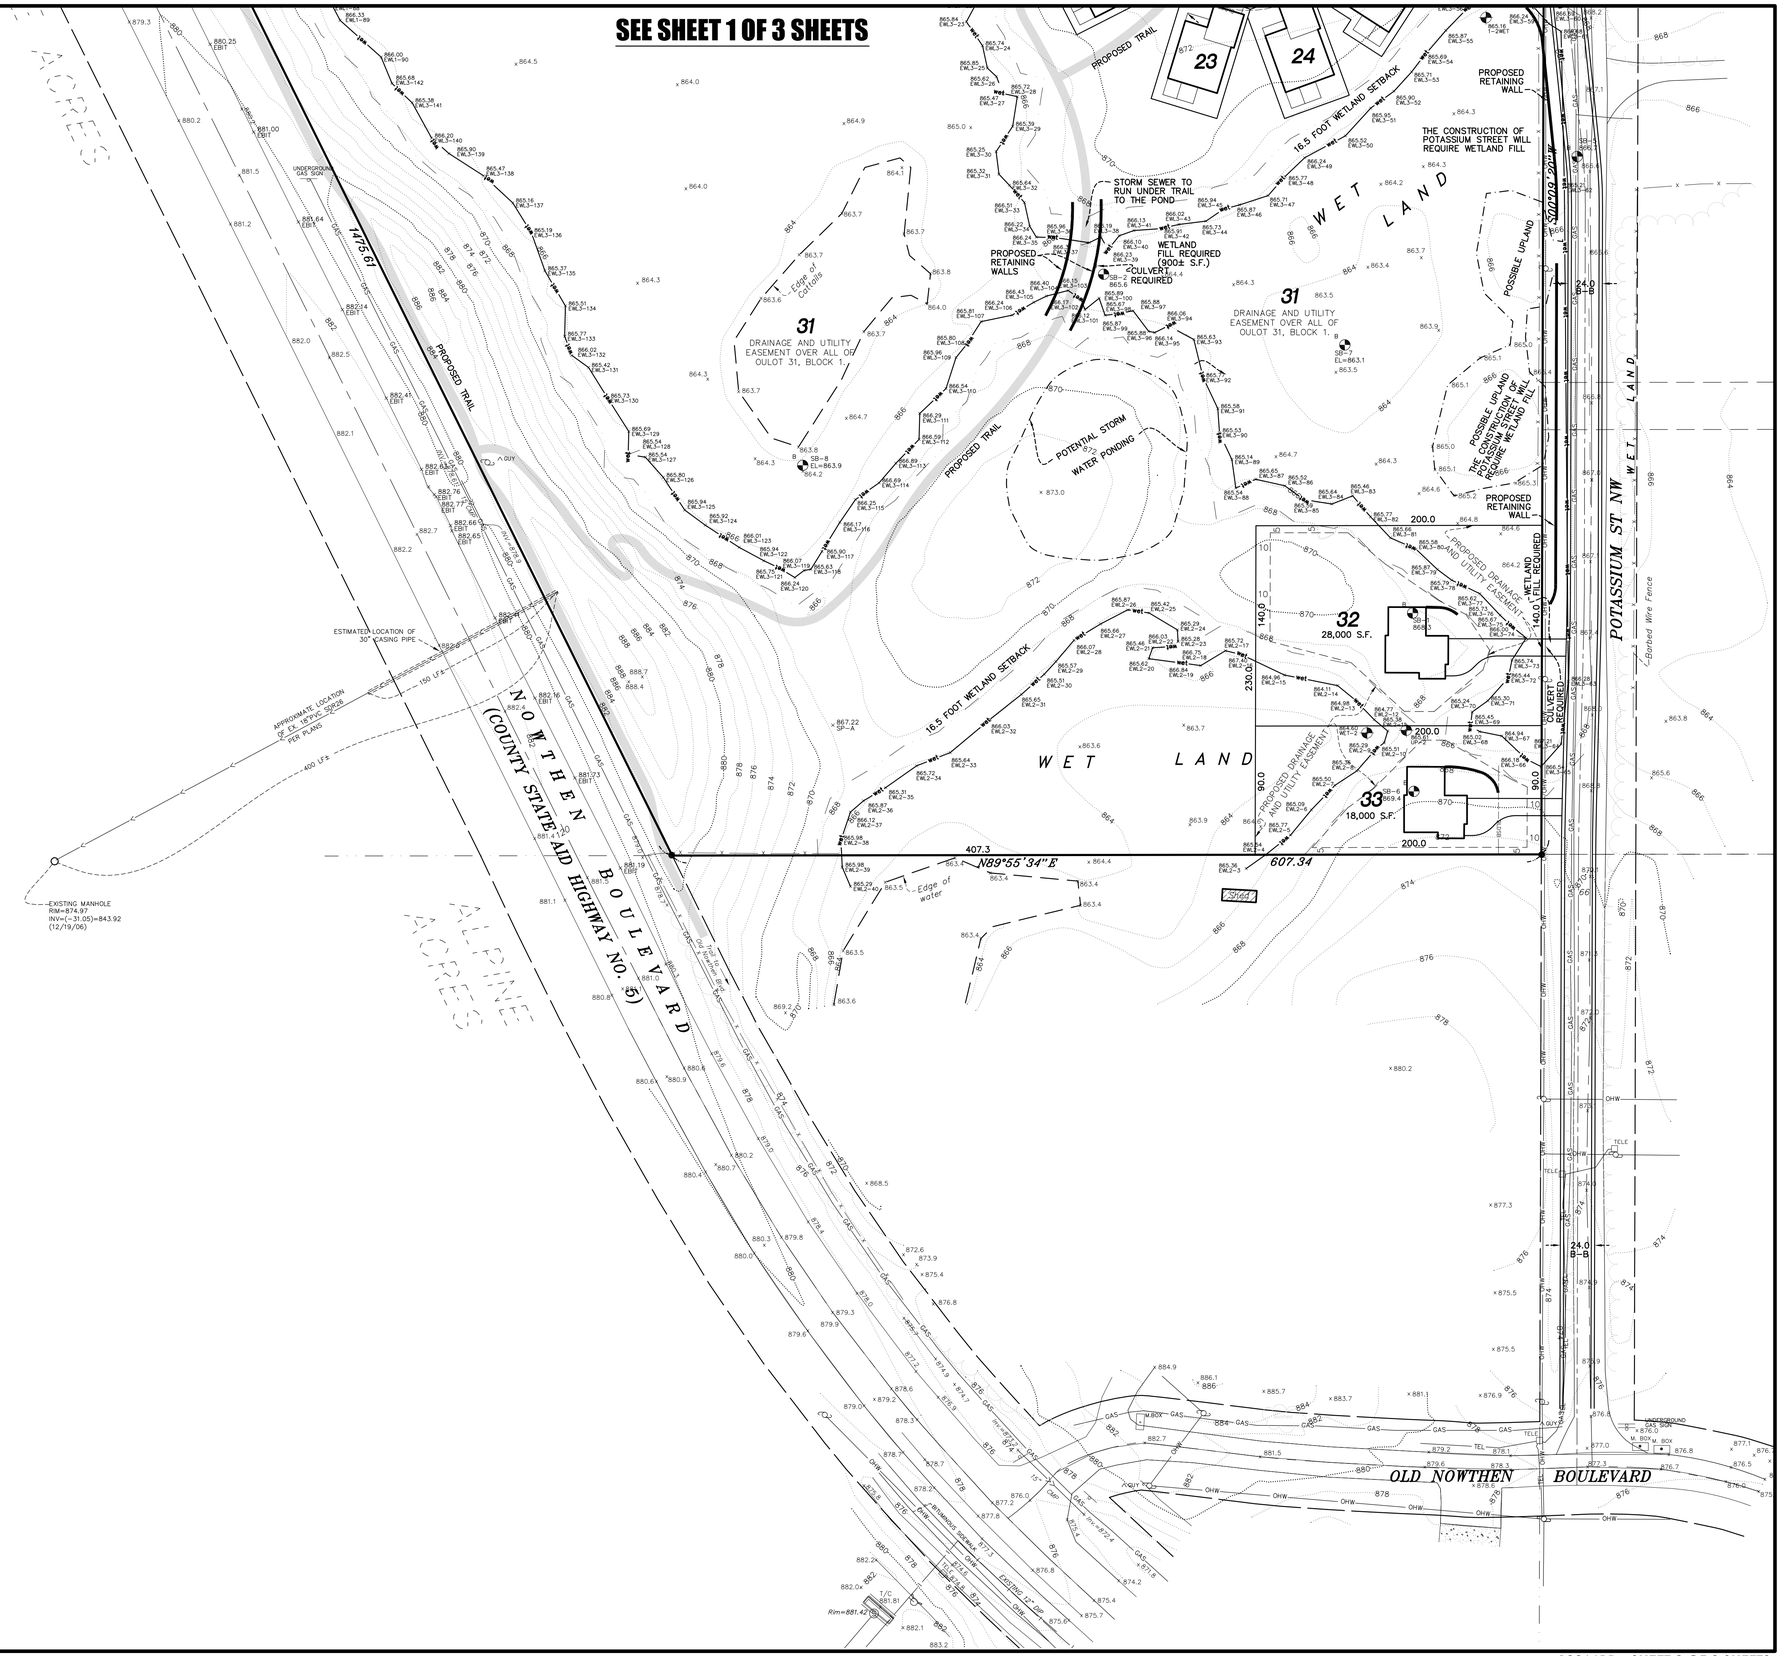

DRAWN BY: JEN	JOB NO: 13066PP	DATE: 01/17/18	
CHECK BY: JEN	SCANNED ☐		
1			
2			
3			
NO.	DATE	DESCRIPTION	BY

E. G. RUD & SONS, INC.
EST. 1977
Professional Land Surveyors
6776 Lake Drive NE, Suite 110
Lino Lakes, MN 55014
www.egrud.com
Tel. (651) 361-8200 Fax (651) 361-8701