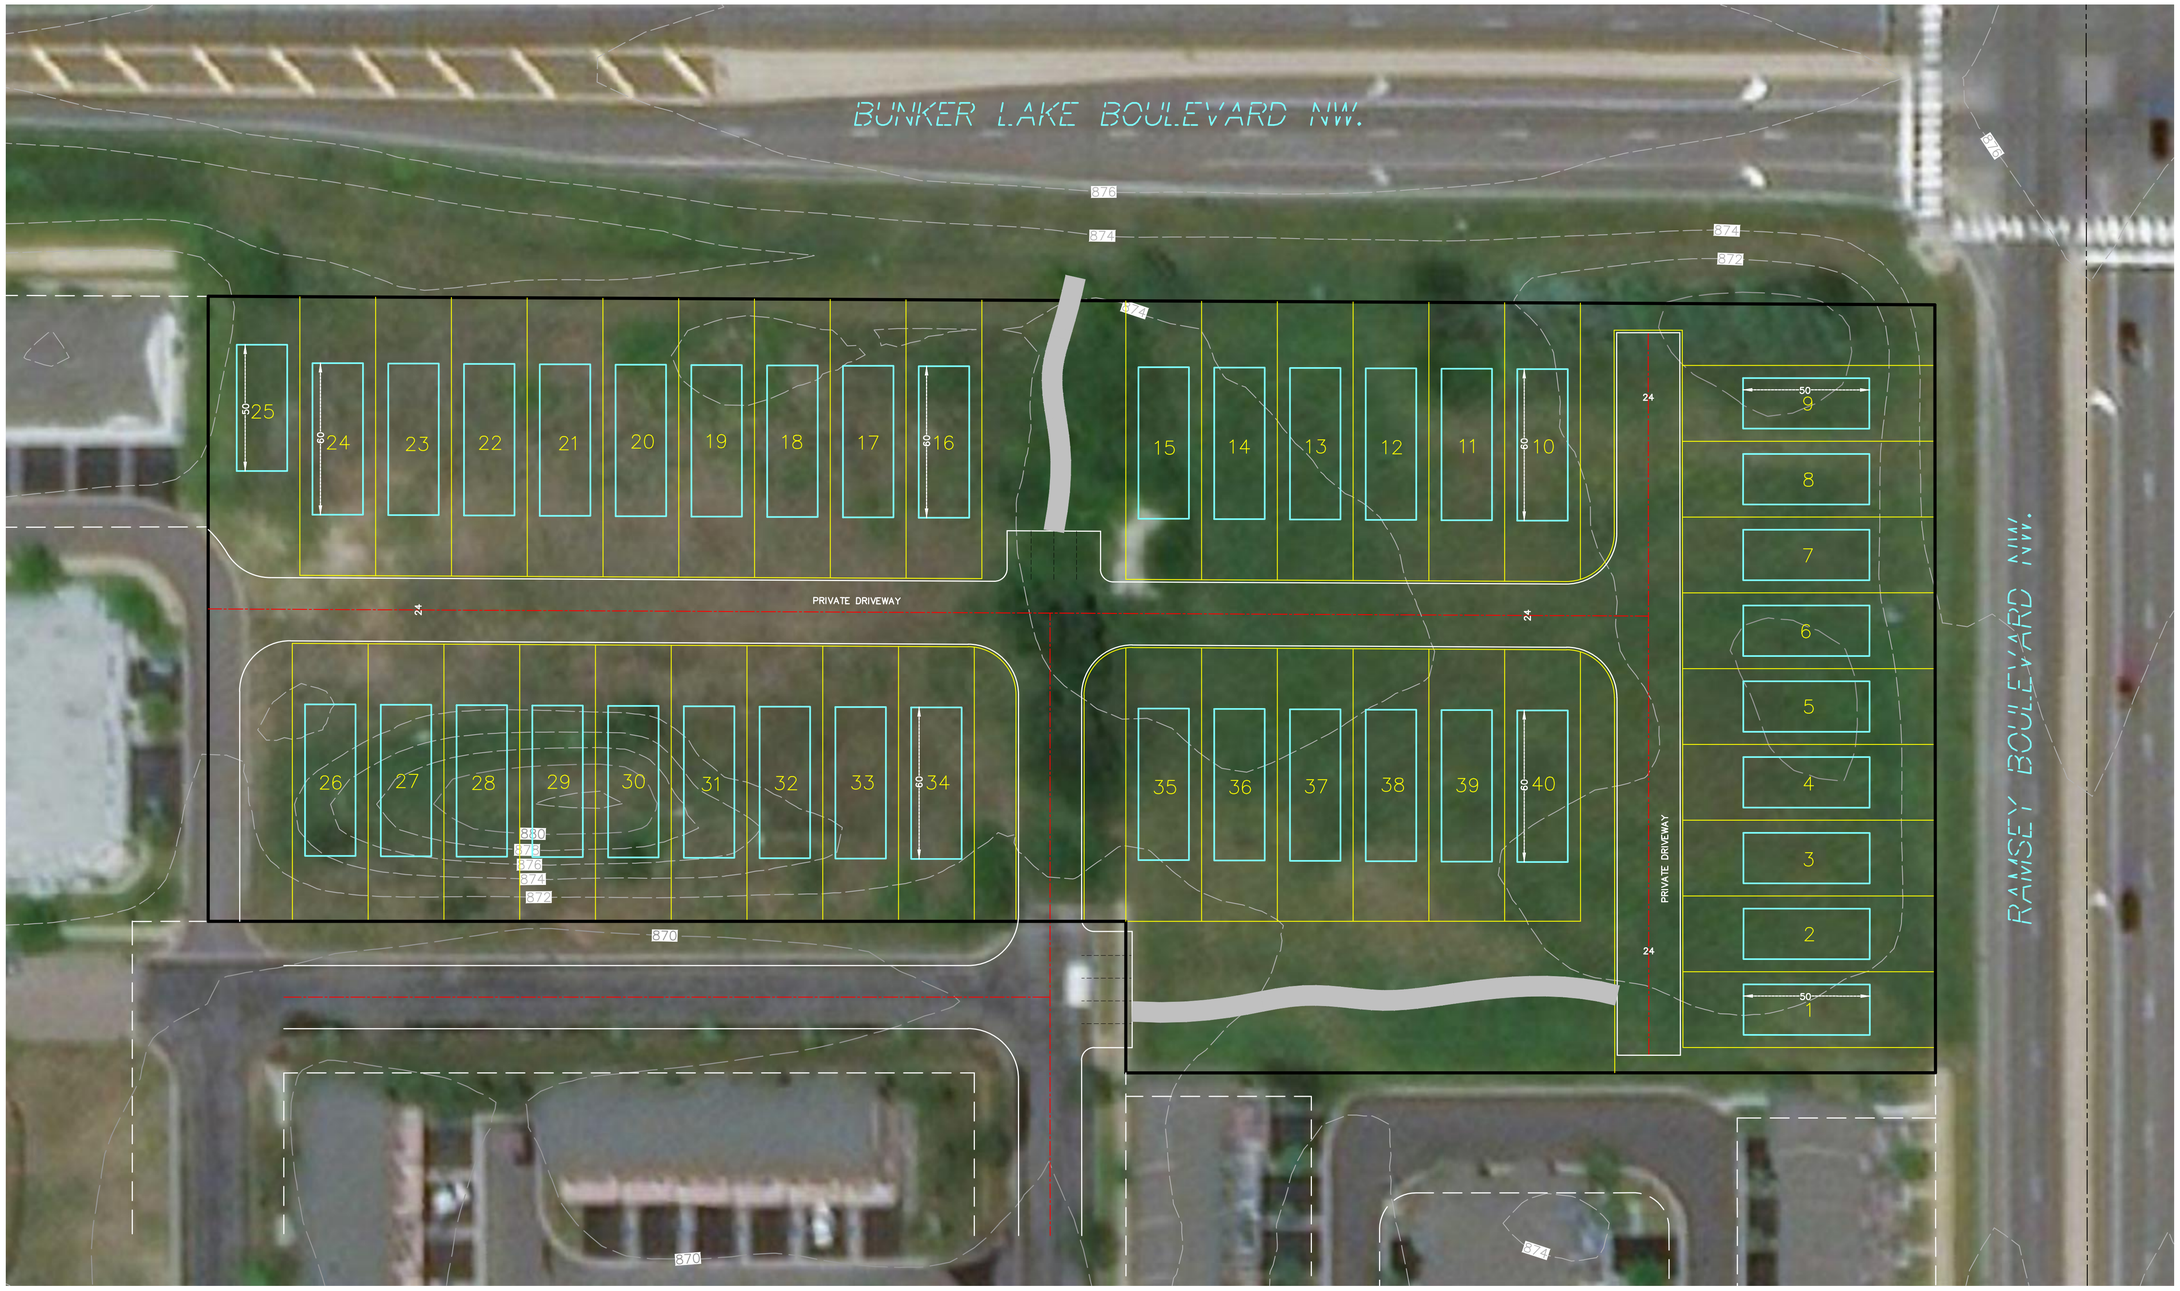

N

0 25 50 100

(IN FEET)

SITE DATA

TOTAL SITE AREA ±4.30 AC.
TOTAL NUMBER OF UNITS 40

LOT DETAIL

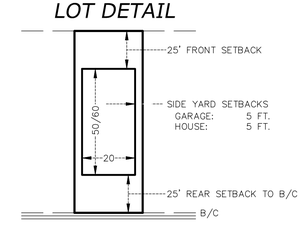

Carlson McCain
ENVIRONMENTAL · ENGINEERING · SURVEYING
3890 Pheasant Ridge Drive NE,
Suite 100, Blaine, MN 55449
Phone: 763-489-7900 Fax: 763-489-7959

CONCEPT PLAN

RAMSEY TOWN CENTER
Ramsey, Minnesota

CAPSTONE HOMES
14015 Sunfish Lake Blvd. - Suite 400
Ramsey, MN, 55303

REVISIONS
1.
2.
3.
4.
5.
6.

DRAWN BY:	C#
ISSUE DATE:	02/12/18
FILE NO:	1342

Save Date: 02/12/2018 | Jobs\1342 - 2340\2301 - entire camp\Survey\survey\1342B_layout 1.dwg