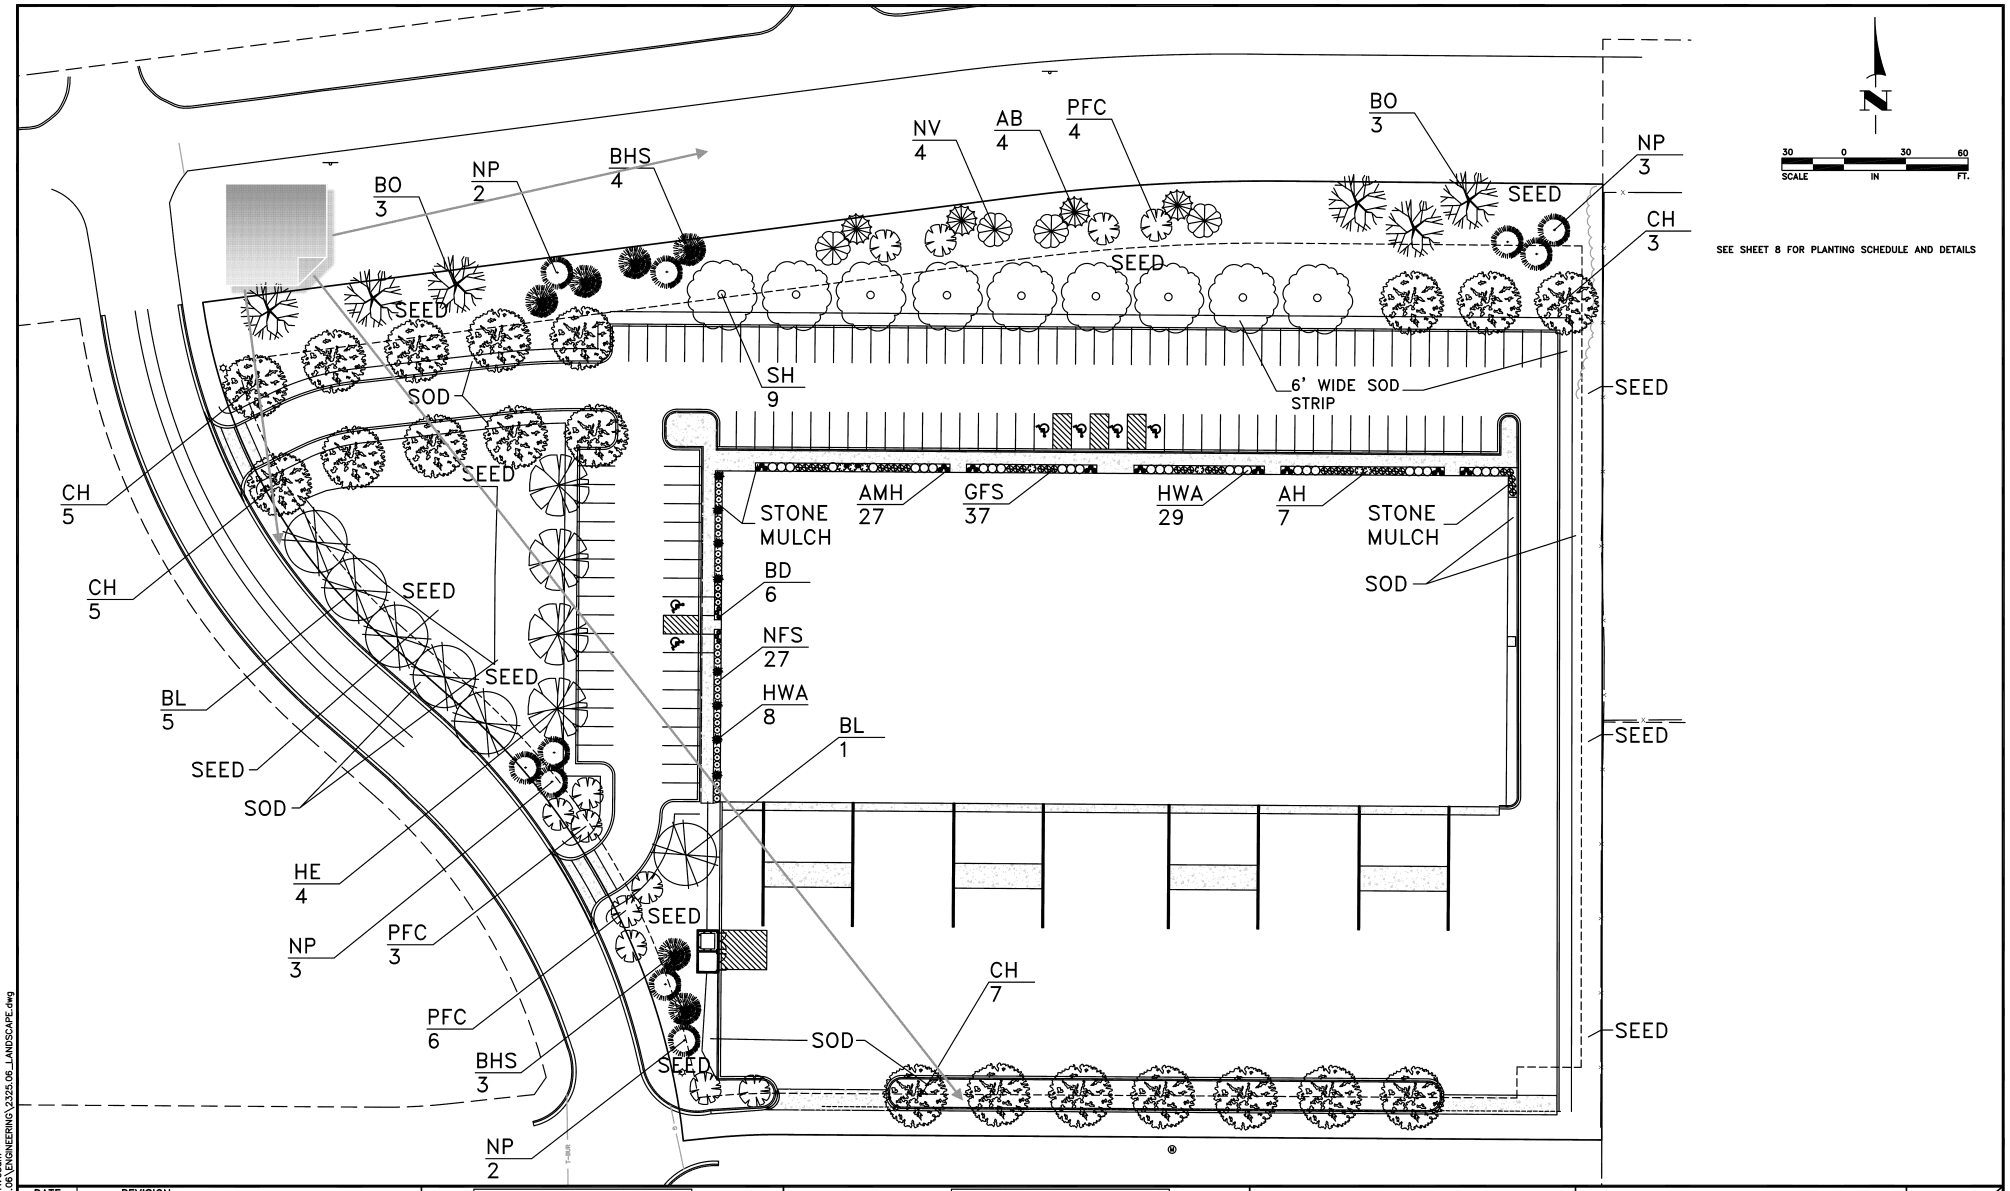

DATE	REVISION

I hereby certify that this plan was prepared by me or under my direct supervision and that I am a duly licensed Landscape Architect under the laws of the State of Minnesota.

REG. NO. 23849 DATE 07-16-18

BRODSHO CONSULTING
Landscape Architecture Site Planning
698 NORTHBRIDGE COURT
EAGAN, MN 55123
PHONE: 651-688-8023
FAX: 651-456-5748

BUNKER LAKE INDUSTRIAL PARK
– LOT 3 SITE IMPROVEMENTS

LANDSCAPE PLAN

RAMSEY, MINNESOTA

SHEET 7 OF 8 SHEETS

2325.06

Jul 18, 2018 – 11:03am
K:\PRIVATE\2325.06\ENGINEERING\2325.06_LANDSCAPE.dwg