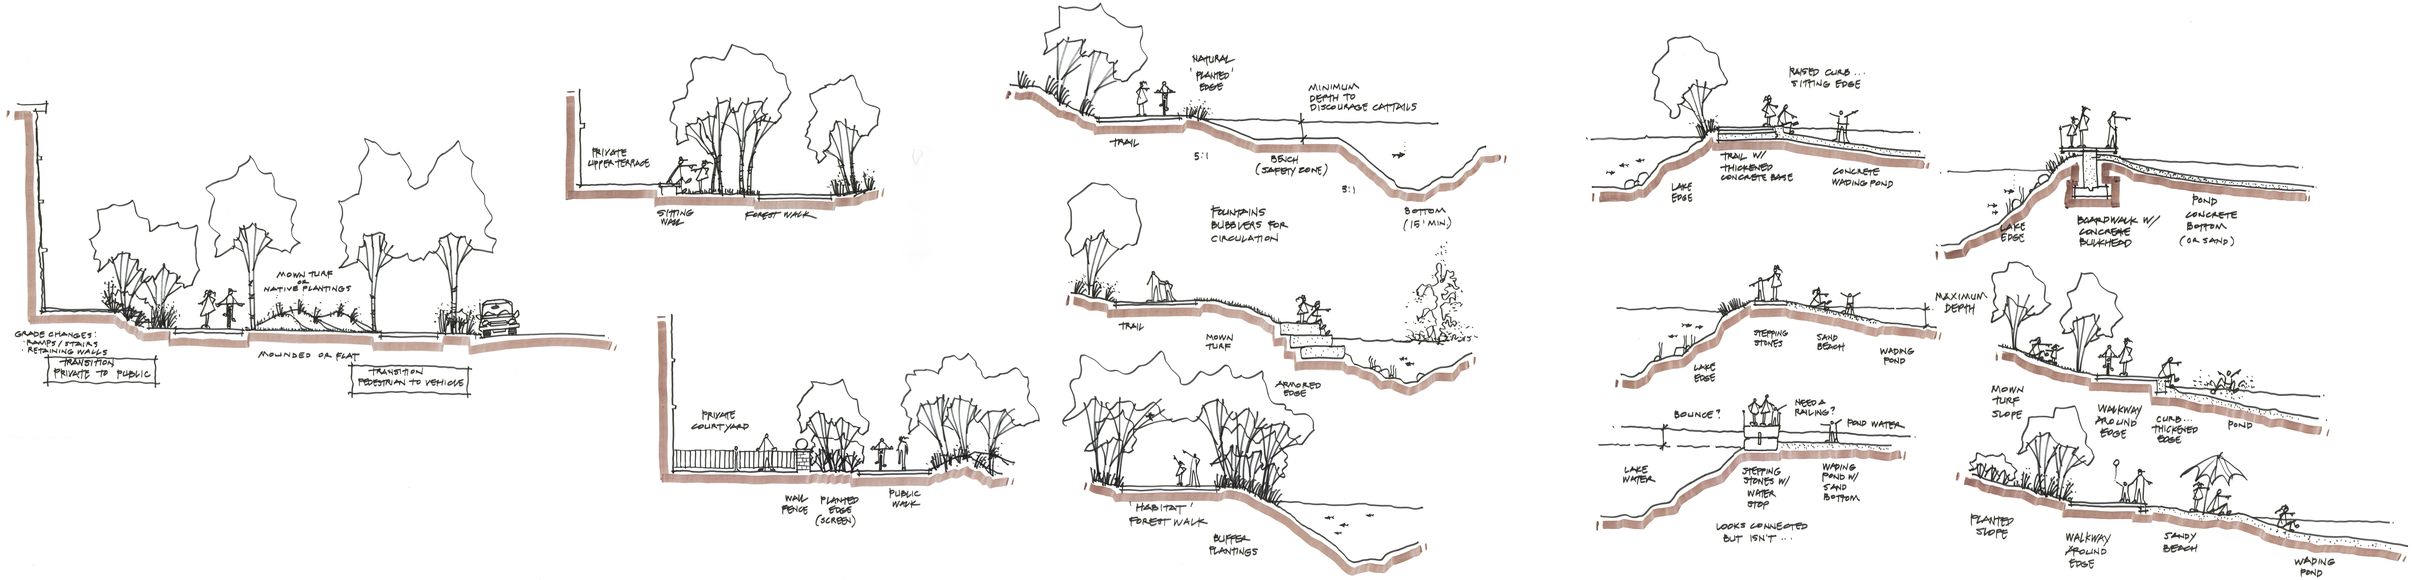
GRADE CHANGES:
RAMPS / STAIRS
RETAINING WALLS
TRANSITION
PRIVATE TO PUBLIC
MOWN TURF
OR
NATIVE PLANTINGS
MOUNDED OR FLAT
TRANSITION
PEDESTRIAN TO VEHICLE
PRIVATE
UPPER TERRACE
SITTING
WALL
FOREST WALK
PRIVATE
COURTYARD
WALL
FENCE
PLANTED
EDGE
(SCREEN)
PUBLIC
WALK
NATURAL
'PLANTED'
EDGE
MINIMUM
DEPTH TO
DISCOURAGE CATTAILS
TRAIL
5:1
BENCH
(SAFETY ZONE)
5:1
BOTTOM
(15' MIN.)
FOUNTAINS
BUBBLERS FOR
CIRCULATION
TRAIL
MOWN
TURF
ARMORED
EDGE
'HABITAT'
FOREST WALK
BUFFER
PLANTINGS
RAISED CURB...
SITTING EDGE
LAKE
EDGE
TRAIL W/
THICKENED
CONCRETE BASE
CONCRETE
WADING POND
LAKE
EDGE
BOARDWALK W/
CONCRETE
BULKHEAD
POND
CONCRETE
BOTTOM
(OR SAND)
MAXIMUM
DEPTH
LAKE
EDGE
STEPPING
STONES
SAND
BEACH
WADING
POND
MOWN
TURF
SLOPE
WALKWAY
AROUND
EDGE
CURB...
THICKENED
EDGE
POND
BOUNCE?
NEED A
RAILING?
POND WATER
LAKE
WATER
STEPPING
STONES W/
WATER
STOP
WADING
POND W/
SAND
BOTTOM
LOOKS CONNECTED
BUT ISN'T...
PLANTED
SLOPE
WALKWAY
AROUND
EDGE
SANDY
BEACH
WADING
POND