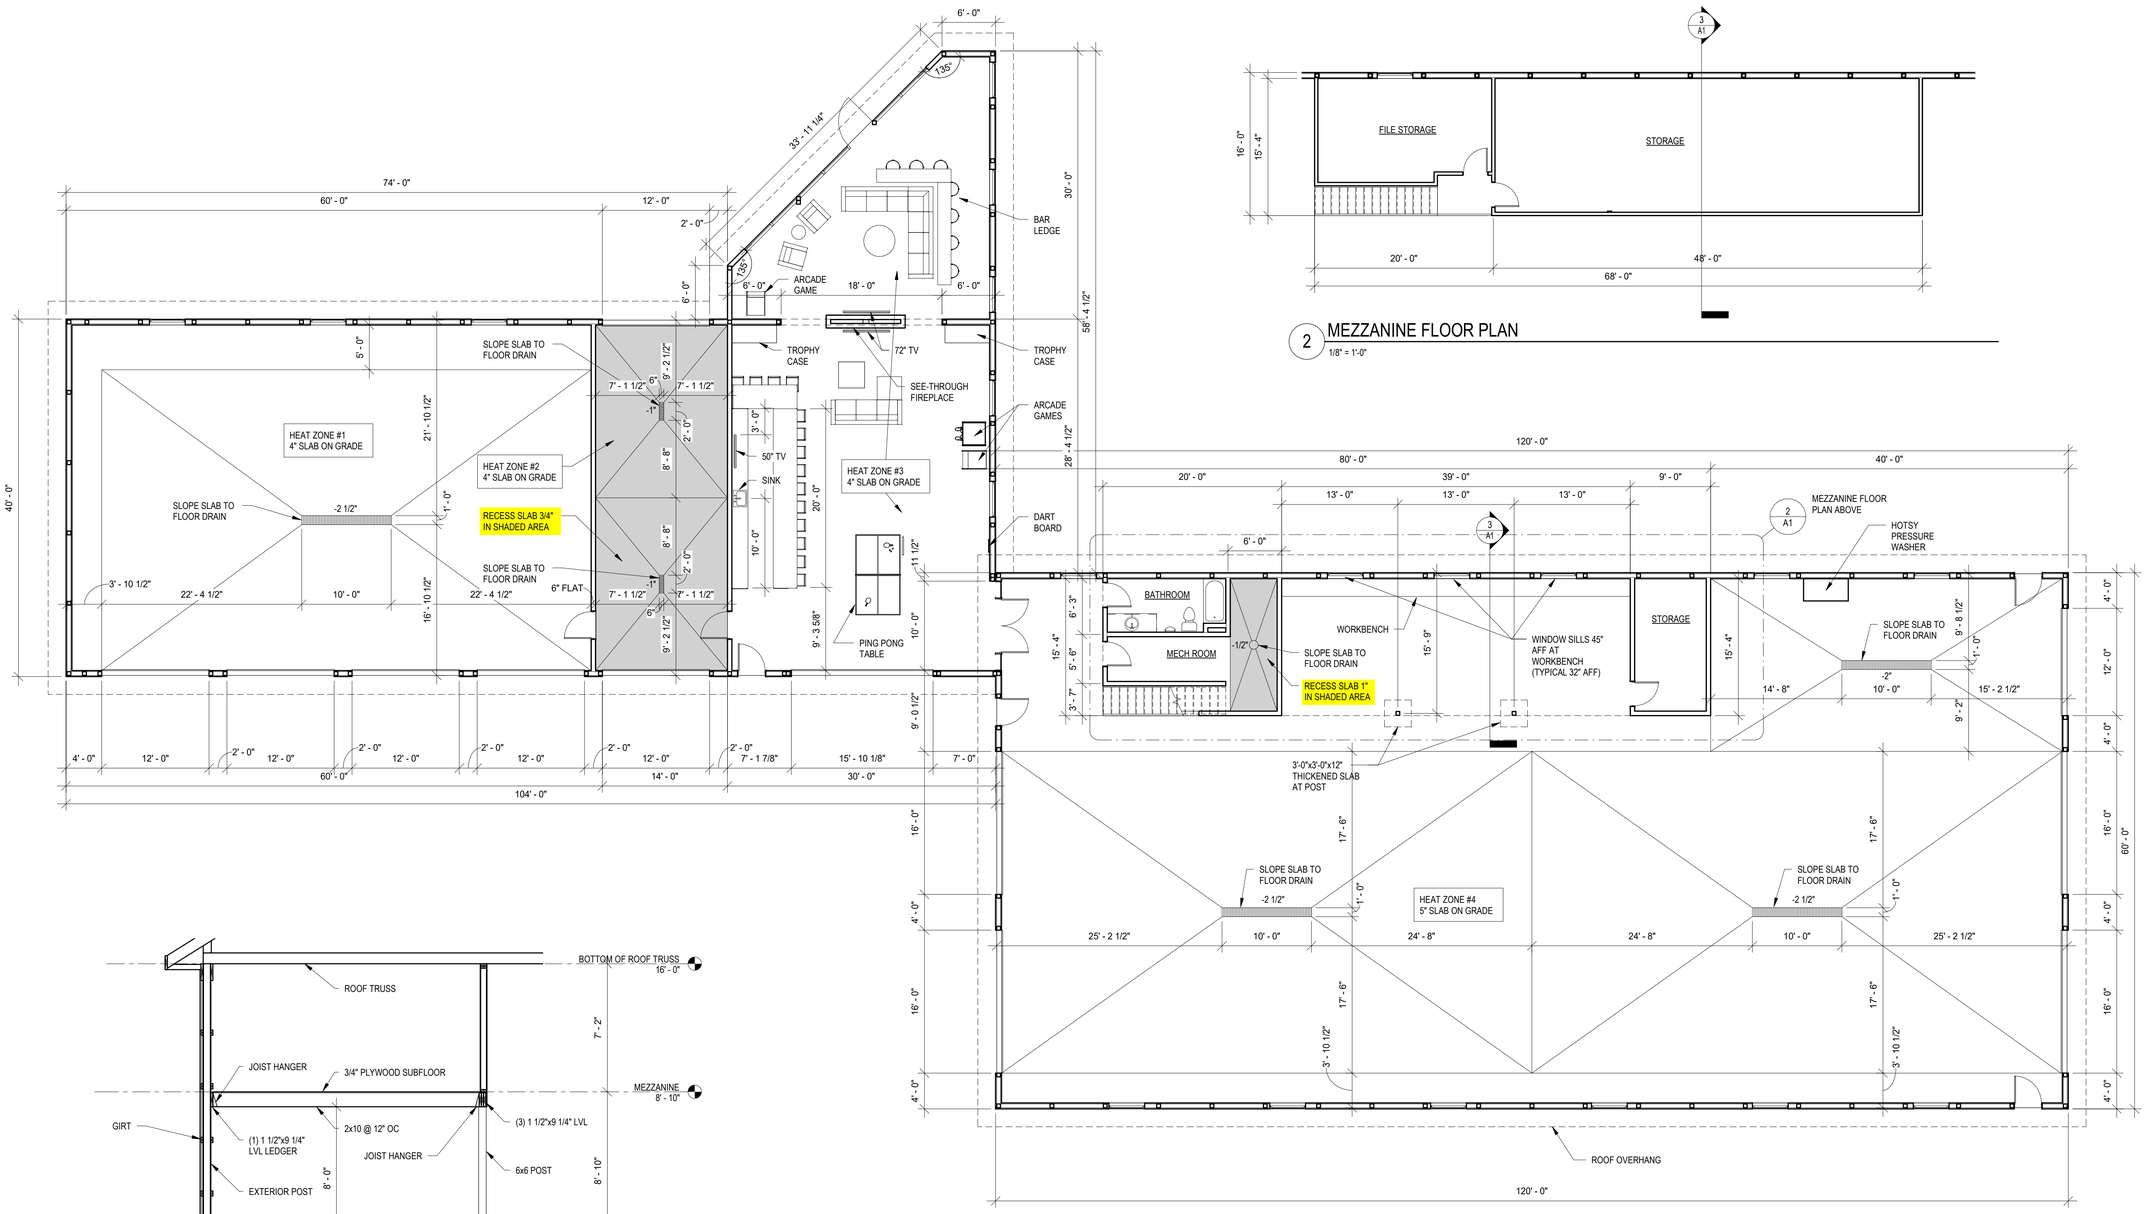

1 FLOOR PLAN

1/8" = 1'-0"

2 MEZZANINE FLOOR PLAN

1/8" = 1'-0"

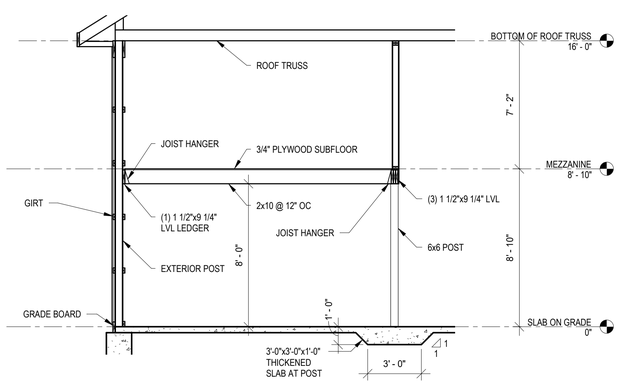

3 MEZZANINE SECTION

1/4" = 1'-0"

ALLEN AND
ALYCIA SKOGQUIST
BARN PLANT
16501 JARVIS ST NW
RAMSEY, MN 55303

DATE: 10/16/19

FLOOR PLANS AND SECTION

A1